




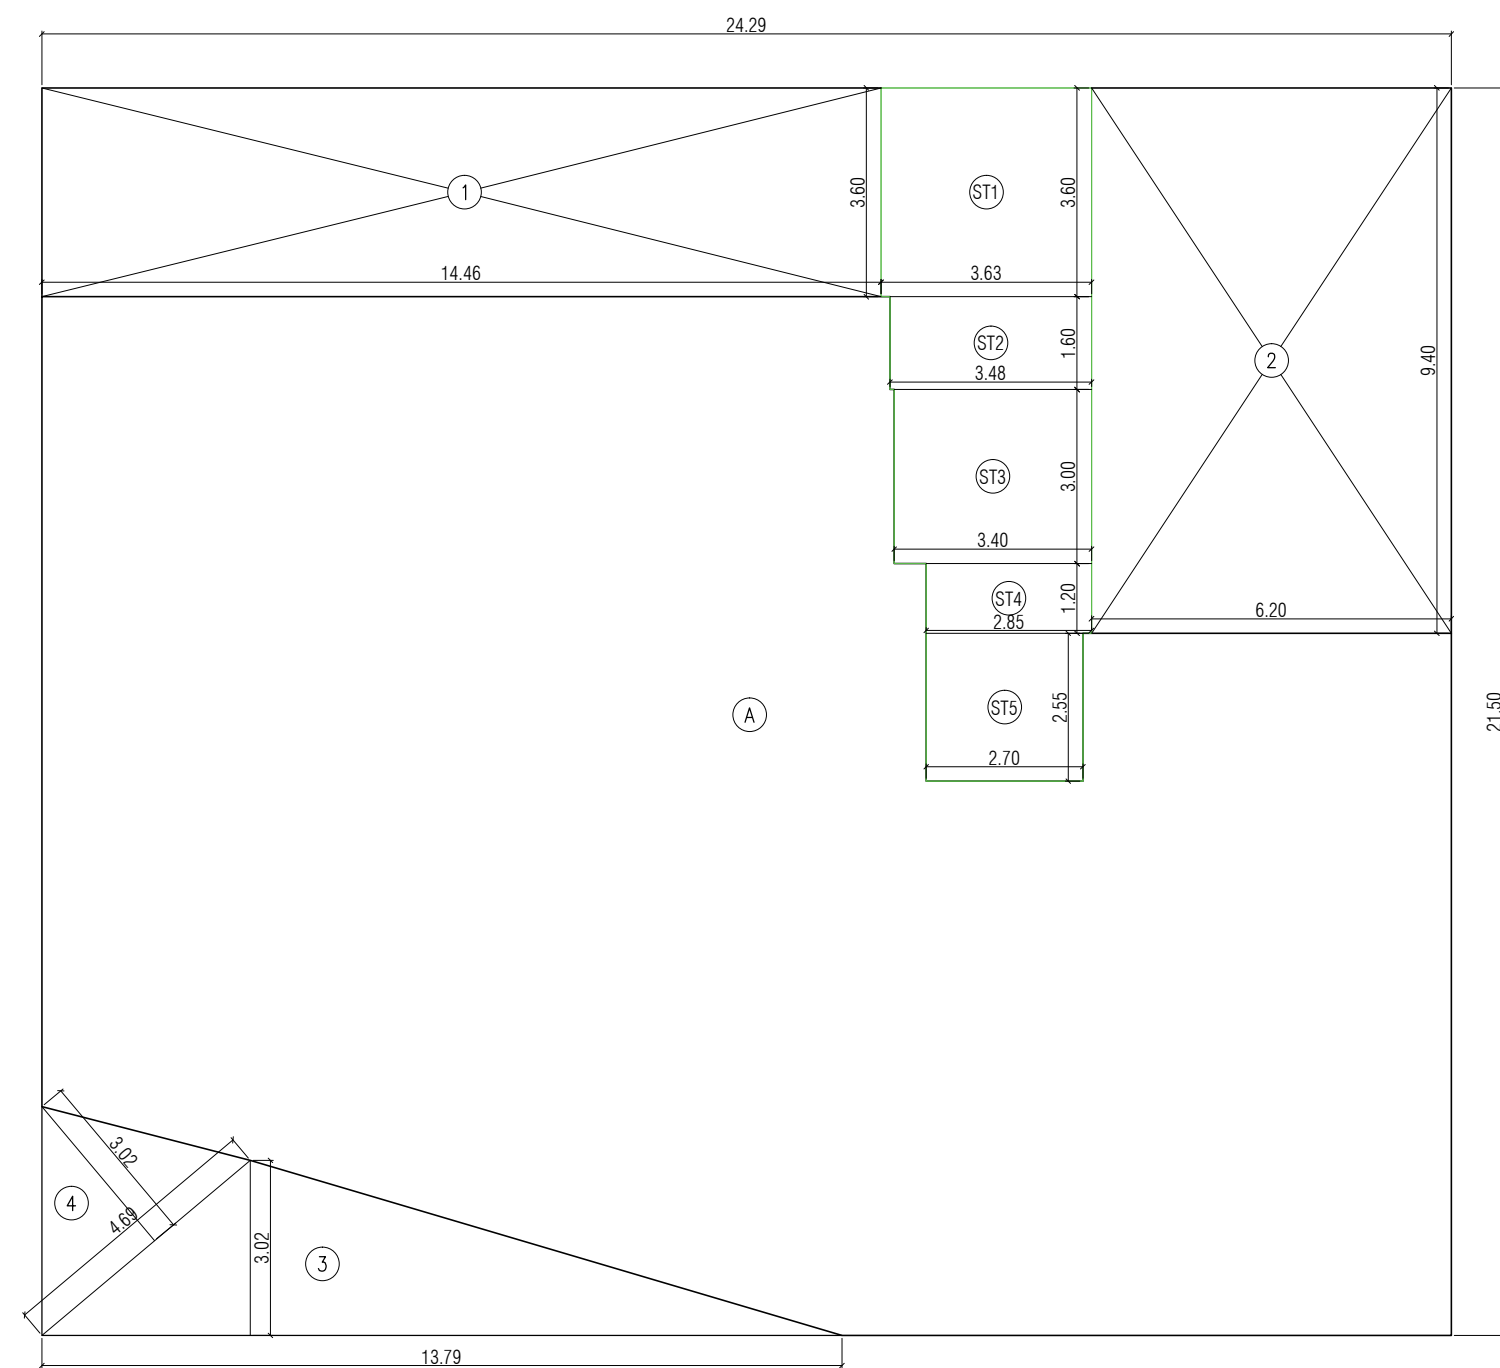


1ST FLOOR AREA DIAGRAM
SCALE: 1:100

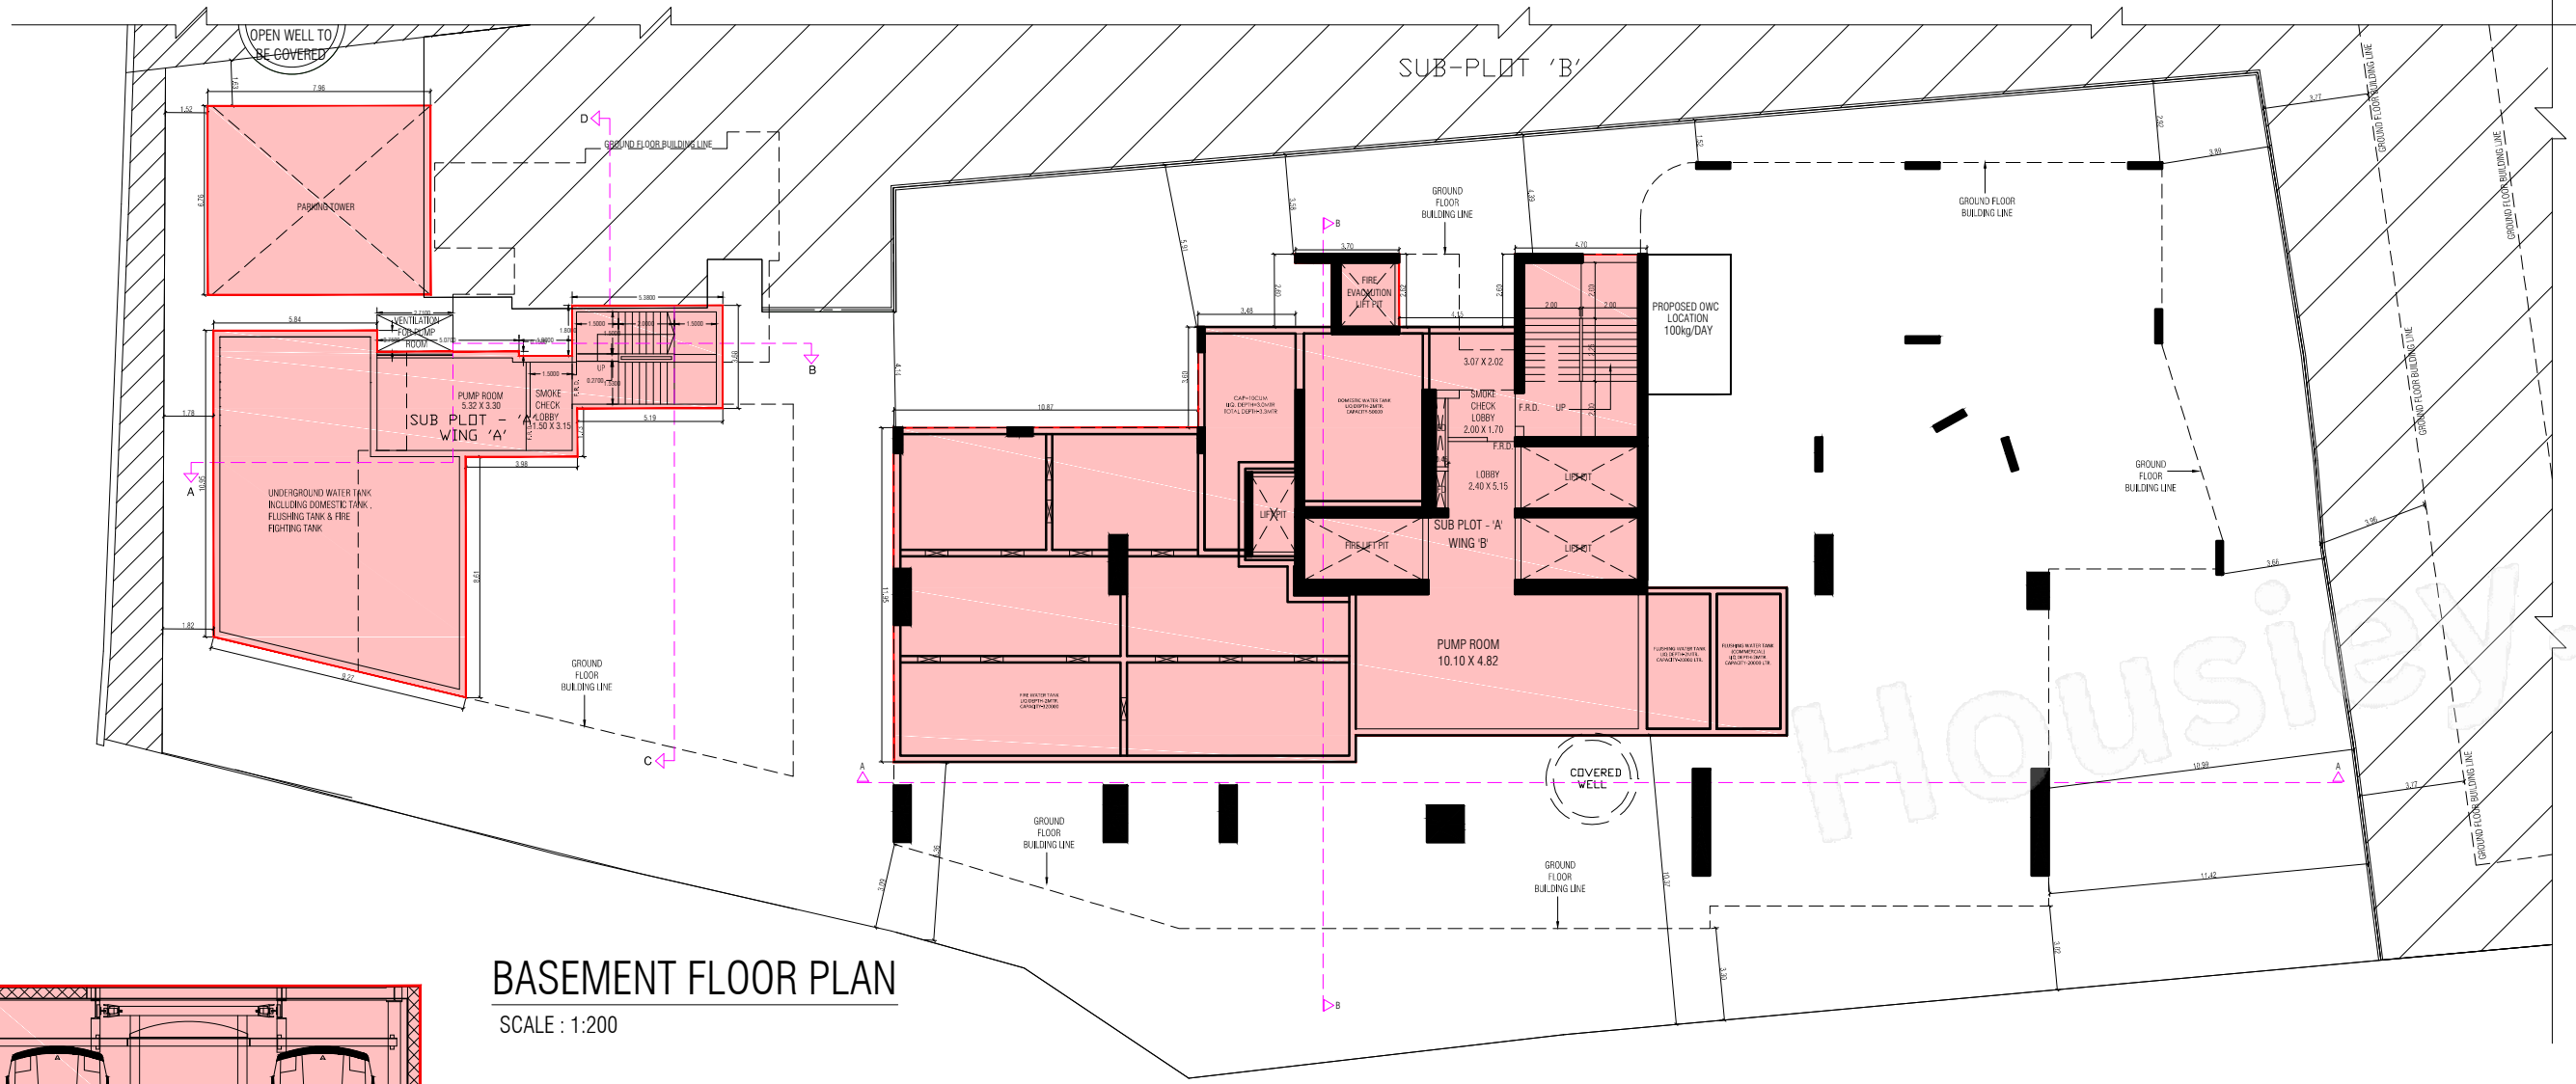

BASEMENT FLOOR PLAN
SCALE: 1:200

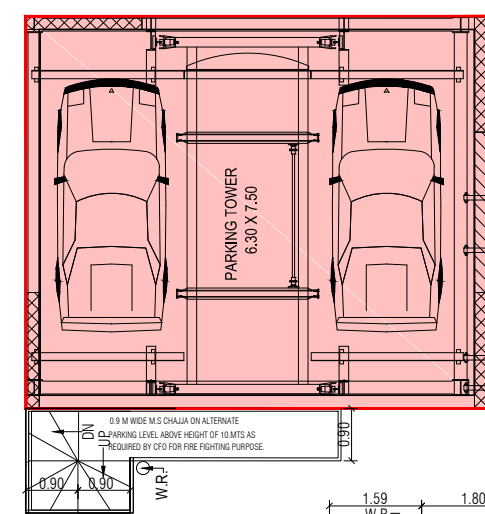

1ST FLOOR PLAN
SCALE: 1:100

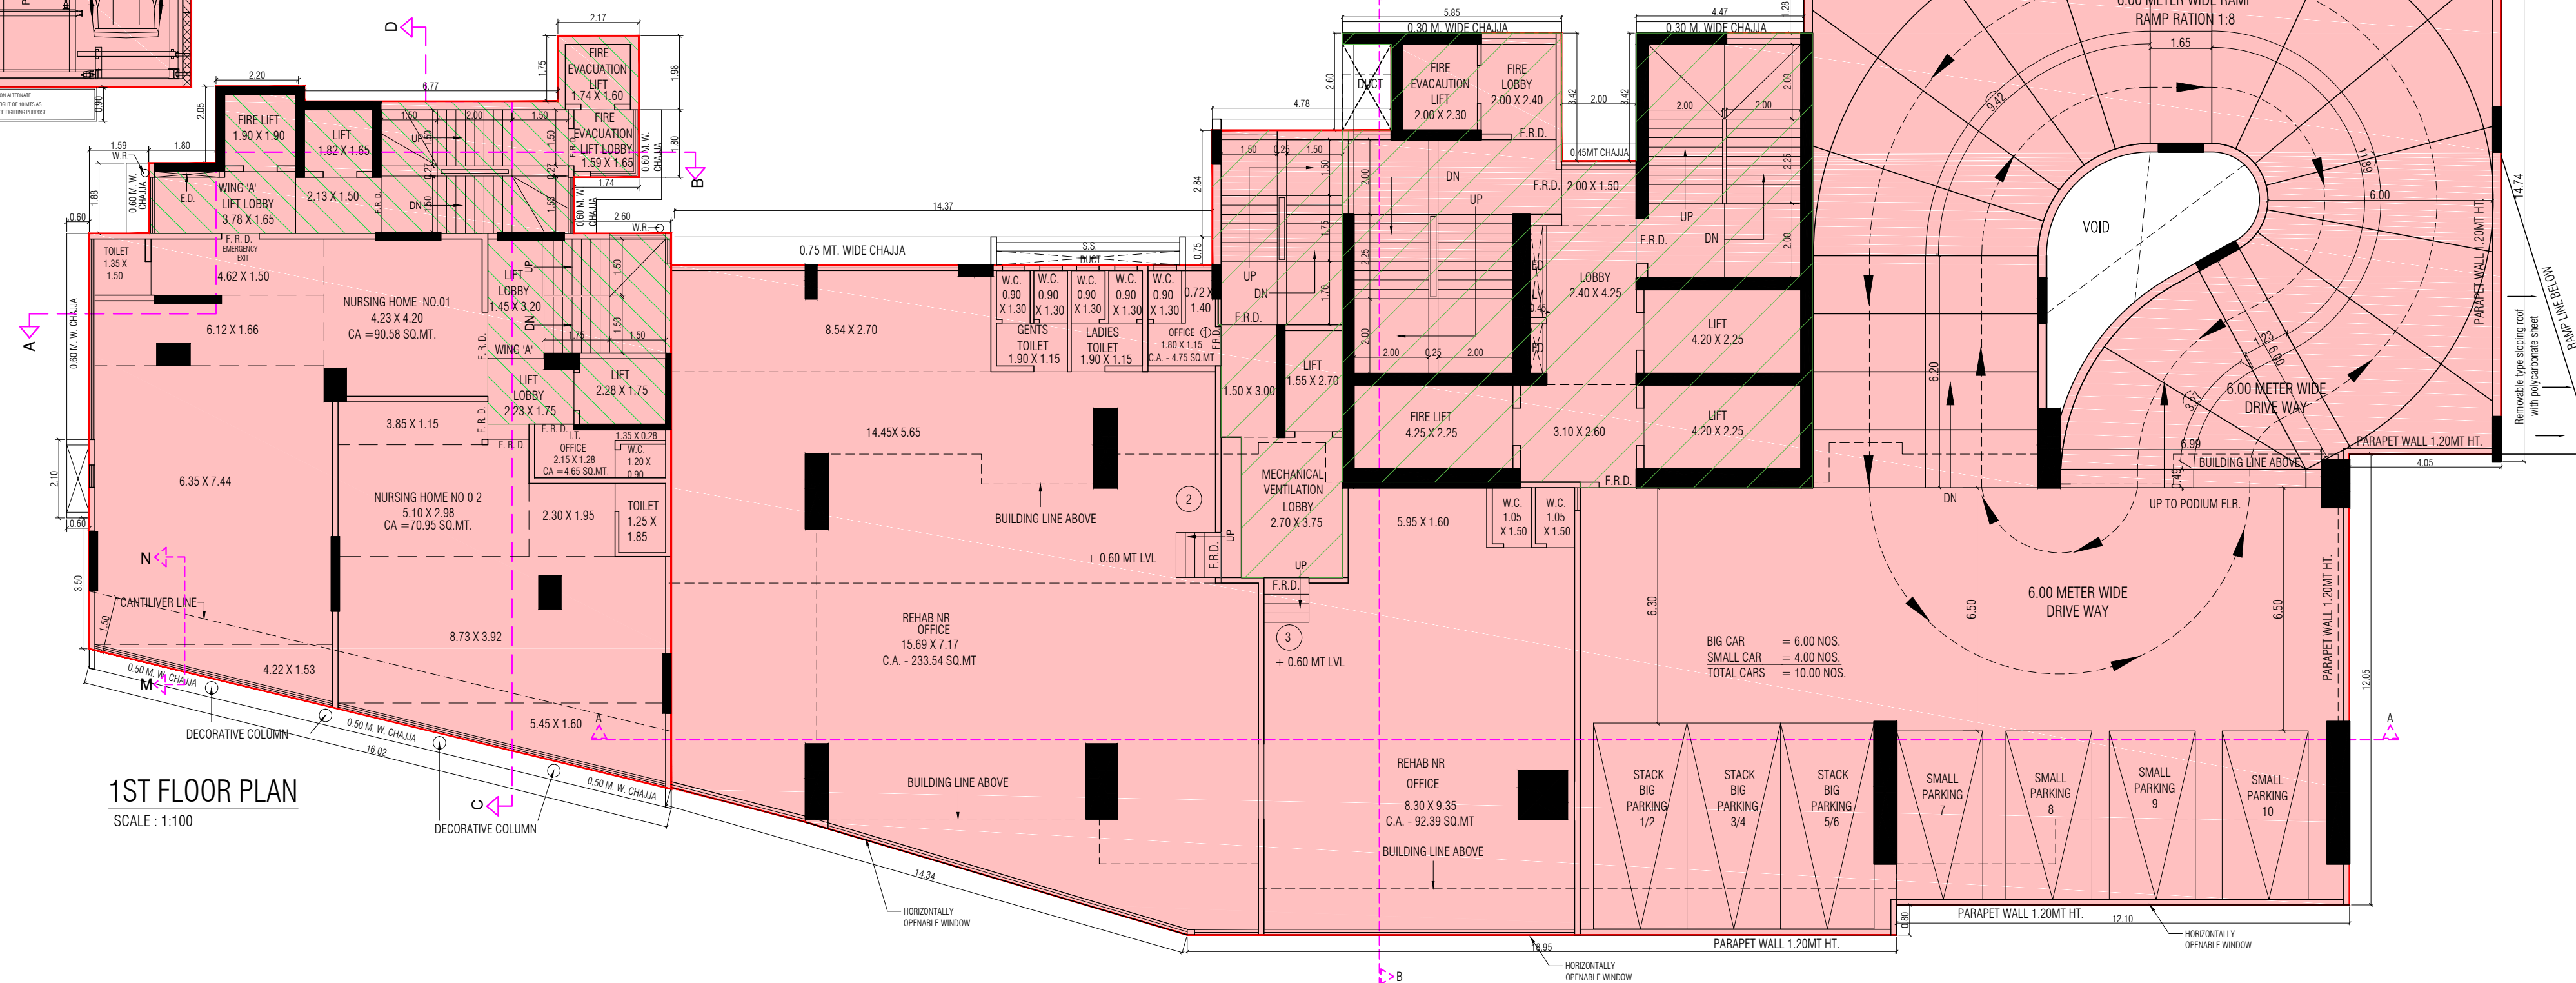

(TABLE NO - IV) PARKING AREA STATEMENT - WING 'A'											
Sr. No.	BLDG/ WING	FLOOR	CARPET AREA OF TENEMENT (IN SQ.MT.)		NO. OF TENEMENTS PROP. PER FLOOR	NO OF TENEMENTS IN GROUP OF REQUIRED PARKING SPACES				TOTAL PARKING	
			FLAT NO. - 1	FLAT NO. - 2		BELOW 45 (IN SQ.MT.) (1 FOR 4 T/S)	ABOVE 45 TO 60 (IN SQ.MT.) (1 FOR 2 T/S)	ABOVE 60 TO 90 (IN SQ.MT.) (1 FOR EVERY T/S)	ABOVE 90 (IN SQ.MT.) (2 FOR 1 T/S)		
(1)	(2)	(3)	(4)	(5)	(6)	(7)	(8)	(9)	(10)	(11)	
1	(A) RESIDENTIAL :-										
SUB PLOT - A WING - A	GROUND	NIL	NIL	NIL	NIL	NIL	NIL	NIL	NIL		
	1ST					NIL	NIL	NIL	NIL		
	2ND TO 5TH	65.09	65.08	2 X 4 = 8.00	NIL	NIL	8.00	NIL			
	6TH REFUGE	REFUGE	81.13	1.00	NIL	NIL	1.00	NIL			
	7TH TO 12TH	65.09	65.08	2 X 6 = 12.00	NIL	NIL	12.00	NIL			
	13TH REFUGE	REFUGE	75.01	1.00	NIL	NIL	1.00	NIL			
	14TH TO 19TH	65.09	65.08	2 X 6 = 12.00	NIL	NIL	12.00	NIL			
	TOTAL				34.00	NIL	NIL	34.00	NIL		
	2	TOTAL RESIDENTIAL TENEMENT (FOR DENSITY)									
	3	REQUIRED PARKING SPACES (FROM 2 ABOVE)									
4	10 % VISITORS PARKING (1 MINIMUM)										
5	TOTAL REQUIRED PARKING SPACE FOR RESIDENTIAL TENEMENTS (3+4)										
6	(B) COMMERCIAL :-										
7	DESCRIPTION		PARKING REQUIREMENT				BUILT UP AREA (IN SQ.MT.)		NO. OF PARKING REQUIRED		
8	COMMERCIAL SHOP		SHOPS NO. 1,2,3 AT GR. F.L.R.		1 for every 40sq.mt. for shops		134.53		3.36 NOS		
9	INSTITUTE		INSTITUTIONAL AT 1ST FLOOR		1 for every 150 sq.mt. for Nursing home		171.10		1.14 NOS		
10	I.T. OFFICE		I.T. OFFICE AT 1ST FLOOR		1 for every 37.50 sq.mt for I.T. Office		5.63		0.15 NOS		
11	10 % VISITORS PARKING (2 MINIMUM)										
12	TOTAL REQUIRED PARKING SPACE FOR COMMERCIAL										
13	TOTAL REQUIRED PARKING SPACE FOR RESL. + COMM.										
14	(37.40 + 6.65 = 44.05) SAY										
15	TOTAL PARKING SPACE PROVIDED										
DETAILS OF PARKING SPACES PROVIDED											
Sr.No.	FLOORS		PARKING SPACES PROVIDED			TOTAL					
			SMALL	BIG							
1	MECHANISED TOWER PARKING		0	44	44						
2	TOTAL		0	44	44						
3	% RATIO TO TOTAL		0.00	100.00	100.00	100.00					

(TABLE NO - IV) PARKING AREA STATEMENT - WING 'B'										
Sr. No.	BLDG/ WING	FLOOR	CARPET AREA OF TENEMENT (IN SQ.MT.)		NO. OF TENEMENTS PROP. PER FLOOR	NO OF TENEMENTS IN GROUP OF REQUIRED PARKING SPACES				TOTAL PARKING
			FLAT NO. - 1	FLAT NO. - 2		BELOW 45 (IN SQ.MT.) (1 FOR 4 T/S)	ABOVE 45 TO 60 (IN SQ.MT.) (1 FOR 2 T/S)	ABOVE 60 TO 90 (IN SQ.MT.) (1 FOR EVERY T/S)	ABOVE 90 (IN SQ.MT.) (2 FOR 1 T/S)	
(1)	(2)	(3)	(4)	(5)	(6)	(7)	(8)	(9)	(10)	(11)
(A) RESIDENTIAL :-										
SUB PLOT - A WING - B	GROUND	NIL	NIL	NIL	NIL	NIL	NIL	NIL	NIL	
	1ST	NIL	NIL	NIL	NIL	NIL	NIL	NIL	NIL	
	2ND TO 5TH	NIL	NIL	NIL	NIL	NIL	NIL	NIL	NIL	
	6TH	292.13	REFUGE	1.00	NIL	NIL	NIL	1.00	NIL	
	7TH TO 8TH	198.00		2 X 2 = 4.00	NIL	NIL	NIL	4.00	NIL	
	9TH	288.00	81.80	2.00	NIL	NIL	NIL	1.00	1.00	
TOTAL					7.00	NIL	NIL	1.00	6.00	
2 TOTAL RESIDENTIAL TENEMENT (FOR DENSITY)					7.00	NIL	NIL	1.00	6.00	
3 REQUIRED PARKING SPACES (FROM 2 ABOVE)						NIL	NIL	1.00	12.00	13.00
4 10 % VISITORS PARKING (1 MINIMUM)									(13.00 X 10%)	1.30
5 TOTAL REQUIRED PARKING SPACE FOR RESIDENTIAL TENEMENTS (3+4)										14.30
(B) COMMERCIAL :-										
7 DESCRIPTION		PARKING REQUIREMENT						BUILT UP AREA (IN SQ.MT.)		NO. OF PARKING REQUIRED
8 COMMERCIAL SHOP		SHOPS NO. AT GR. FLR.				1 For every 40sq.mt. for shop		446.80		11.17 Nos.
9 I.T. OFFICE		I.T.OFFICE AT 1ST FLOOR				1 for every 37.50 sq.mt. for I.T. Office		344.90		9.20 Nos.
10 10 % VISITORS PARKING (2 MINIMUM)								(20.37 X 10%)		2.04 Nos.
11 TOTAL REQUIRED PARKING SPACE FOR COMMERCIAL										22.41 Nos.
12 TOTAL REQUIRED PARKING SPACE FOR RESL. + COMM.								(14.30 + 22.41 = 36.71) SAY		37.00 Nos.
13 50% ADDITIONAL PARKING										18.00 Nos.
14 TOTAL REQUIRED PARKING SPACE (12 + 13)										56.00 Nos.
15 TOTAL PARKING SPACE PROVIDED										56.00 Nos.
16 DETAILS OF PARKING SPACES PROVIDED										56.00 Nos.
Sr.No.	FLOORS		PARKING SPACES PROVIDED				TOTAL			
			BIG		SMALL					
1	1ST PODIUM FLOOR		06		04			10		
2	2ND PODIUM FLOOR		09		03			12		
3	3RD PODIUM FLOOR		06		05			11		
4	4TH PODIUM FLOOR		06		06			12		
5	5TH UPPER STILT FLOOR		08		03			11		
TOTAL			35		21			56		
% RATIO TO TOTAL			62.50 %		37.50 %			100.00 %		

SUB-PLOT 'A' FILE NO - P-7471/2021/(721)/R/C Ward/FP/337/1/New SHEET NO. :- 2/6

THIS PLAN IS DIGITALLY SIGNED AND PHYSICAL SING NOT REQUIRED

APPROVED SUBJECT TO CONDITIONS MENTIONED THIS OFFICE LETTER UNDER NO. P-7471/2021/(721)/R/C Ward/FP/337/1/New DATED -

Rahul Babush a Pandit Digitally signed by Rahul Babush a Pandit Date: 2023.03.29 09:55:07 +05'30'

Swapnil Bhagwat at Patil Digitally signed by Swapnil Bhagwat at Patil Date: 2023.03.29 13:36:25 +05'30'

SANTOS H UTTAMR Digitally signed by SANTOS H UTTAMR Date: 2023.03.29 13:36:25 +05'30'

S.E.(BP) R/C A.E.(BP) R/C E.E.(BP) R/C

FORM - II

CONTENT OF SHEET

1ST FLOOR PLAN, BASEMENT FLOOR PLAN WING 'A & B'

DESCRIPTION OF PROPOSAL & PROPERTY

Proposed Development of land bearing F.P.No.716,717,718 & 721, of T.P.S Borivali III, at Shimpoli Road,Borivali (West), Mumbai - 400 092.

NAME OF OWNER & ADDRESS

M/S. ASHIRWAD NICE DEVELOPERS, Off. No.42, 5th floor, rajni chambers, 12-14 Shahid bhagat singh road, fort, Mumbai -400001

SIGNATURE

Anuj Ashokkumar Jain Digitally signed by Anuj Ashokkumar Jain Date: 2023.03.29 22:12:00 +05'30'

NAME OF ARCHITECT & ADDRESS

Gajjar & Associates MR. JATIN KISHOR TALSANIA OF M/S. GAJJAR & ASSOCIATES CONSULTANTS PRIVATE LIMITED, 52-54, MINT ROAD, 3RD FLOOR, HAVELI BUILDING, OPP. MINT CHAMBER, FORT, MUMBAI - 400 001

SIGNATURE

JATIN KISHOR TALSANIA Digitally signed by JATIN KISHOR TALSANIA Date: 2023.03.29 22:14:44 +05'30'


DRAWN BY

CHECKED BY


AMEDNED

DATE


HARSHAL AR.J.K.TALSANIA 21.03.2025

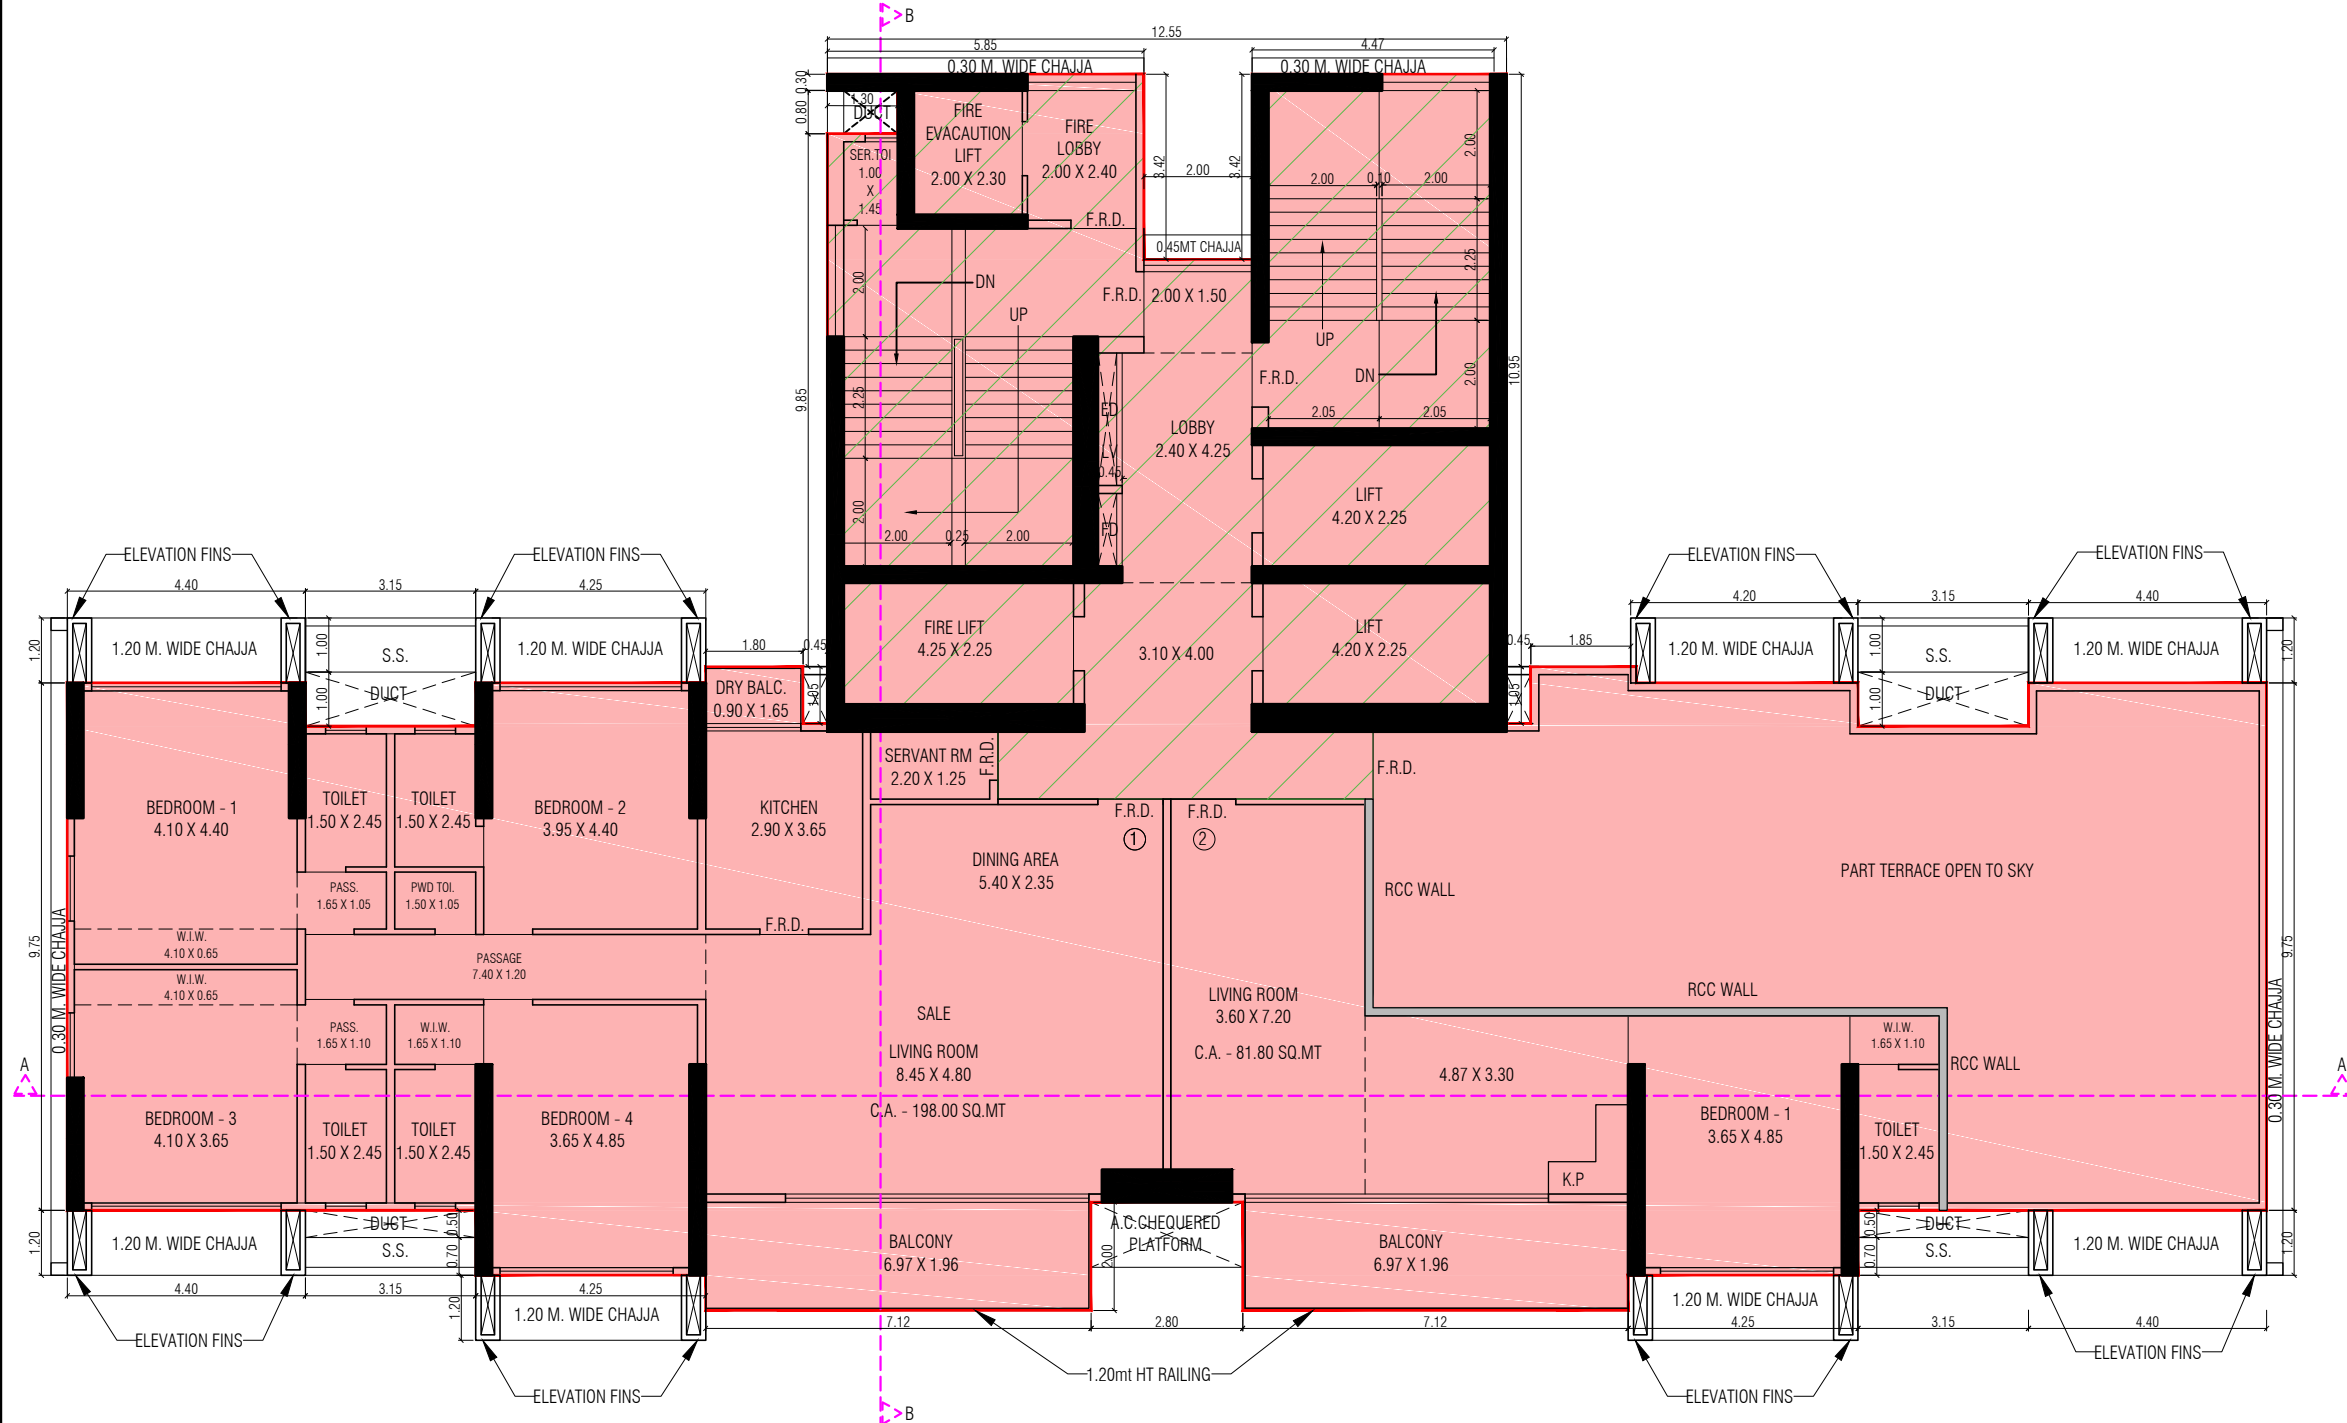


9TH (PART) FLOOR PLAN WING 'B'
SCALE: 1:100

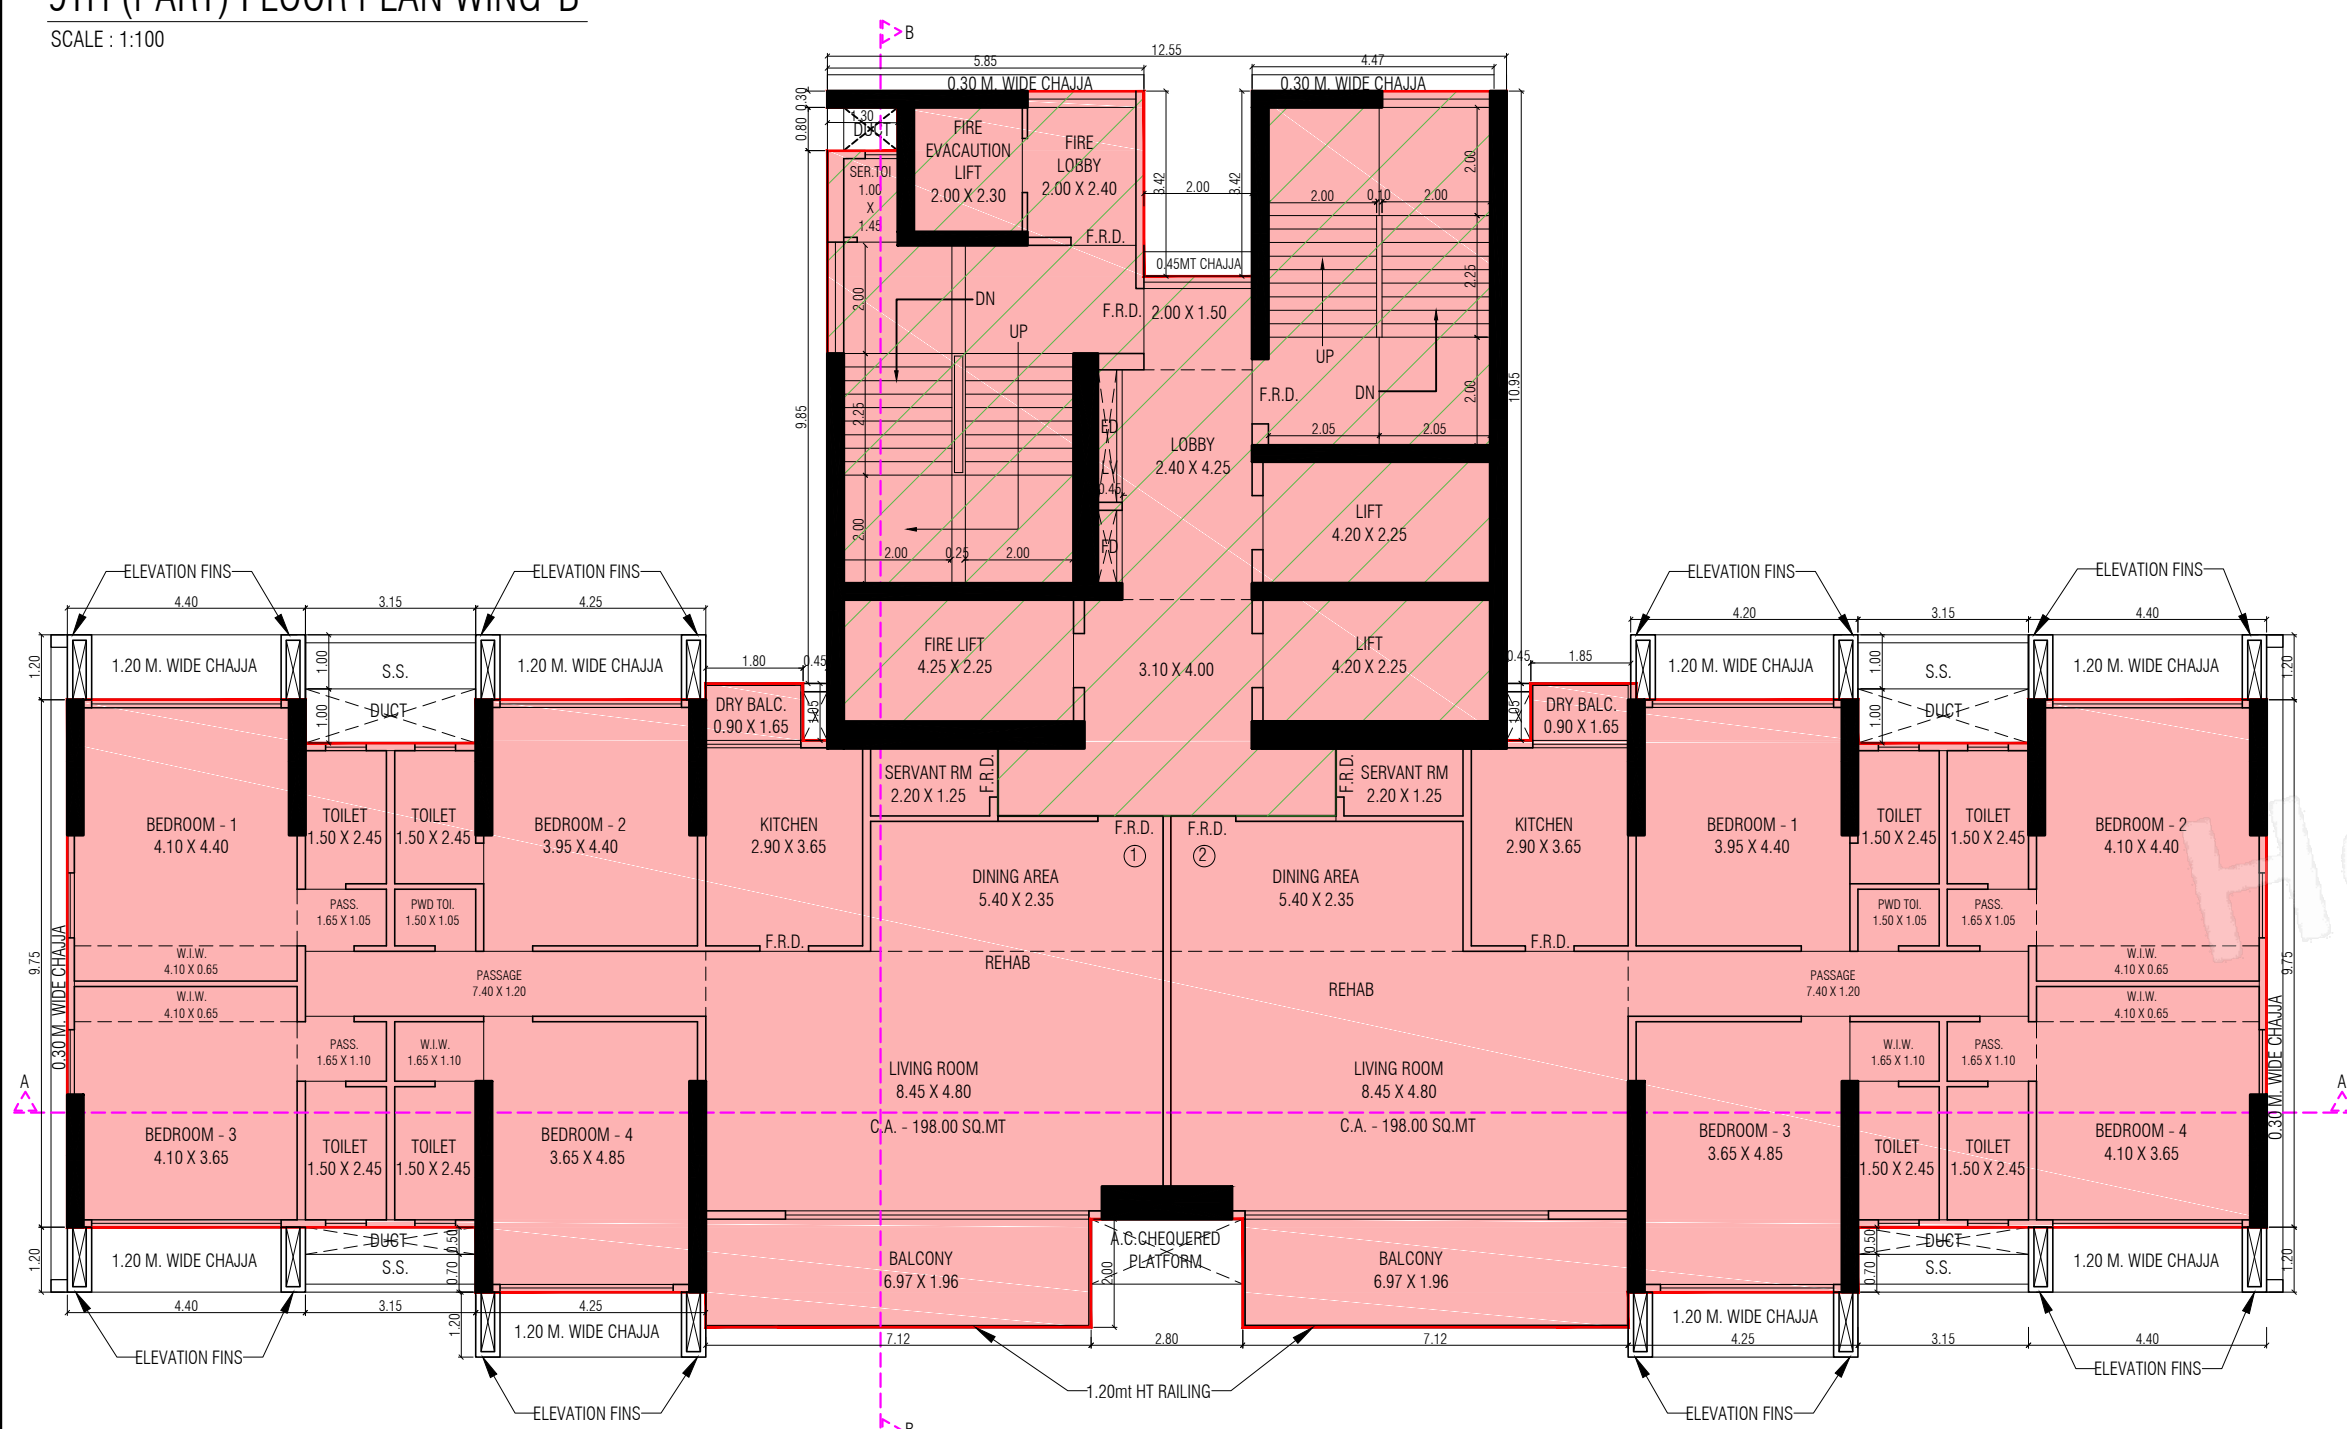

7TH & 8TH FLOOR PLAN WING 'B'
SCALE: 1:100

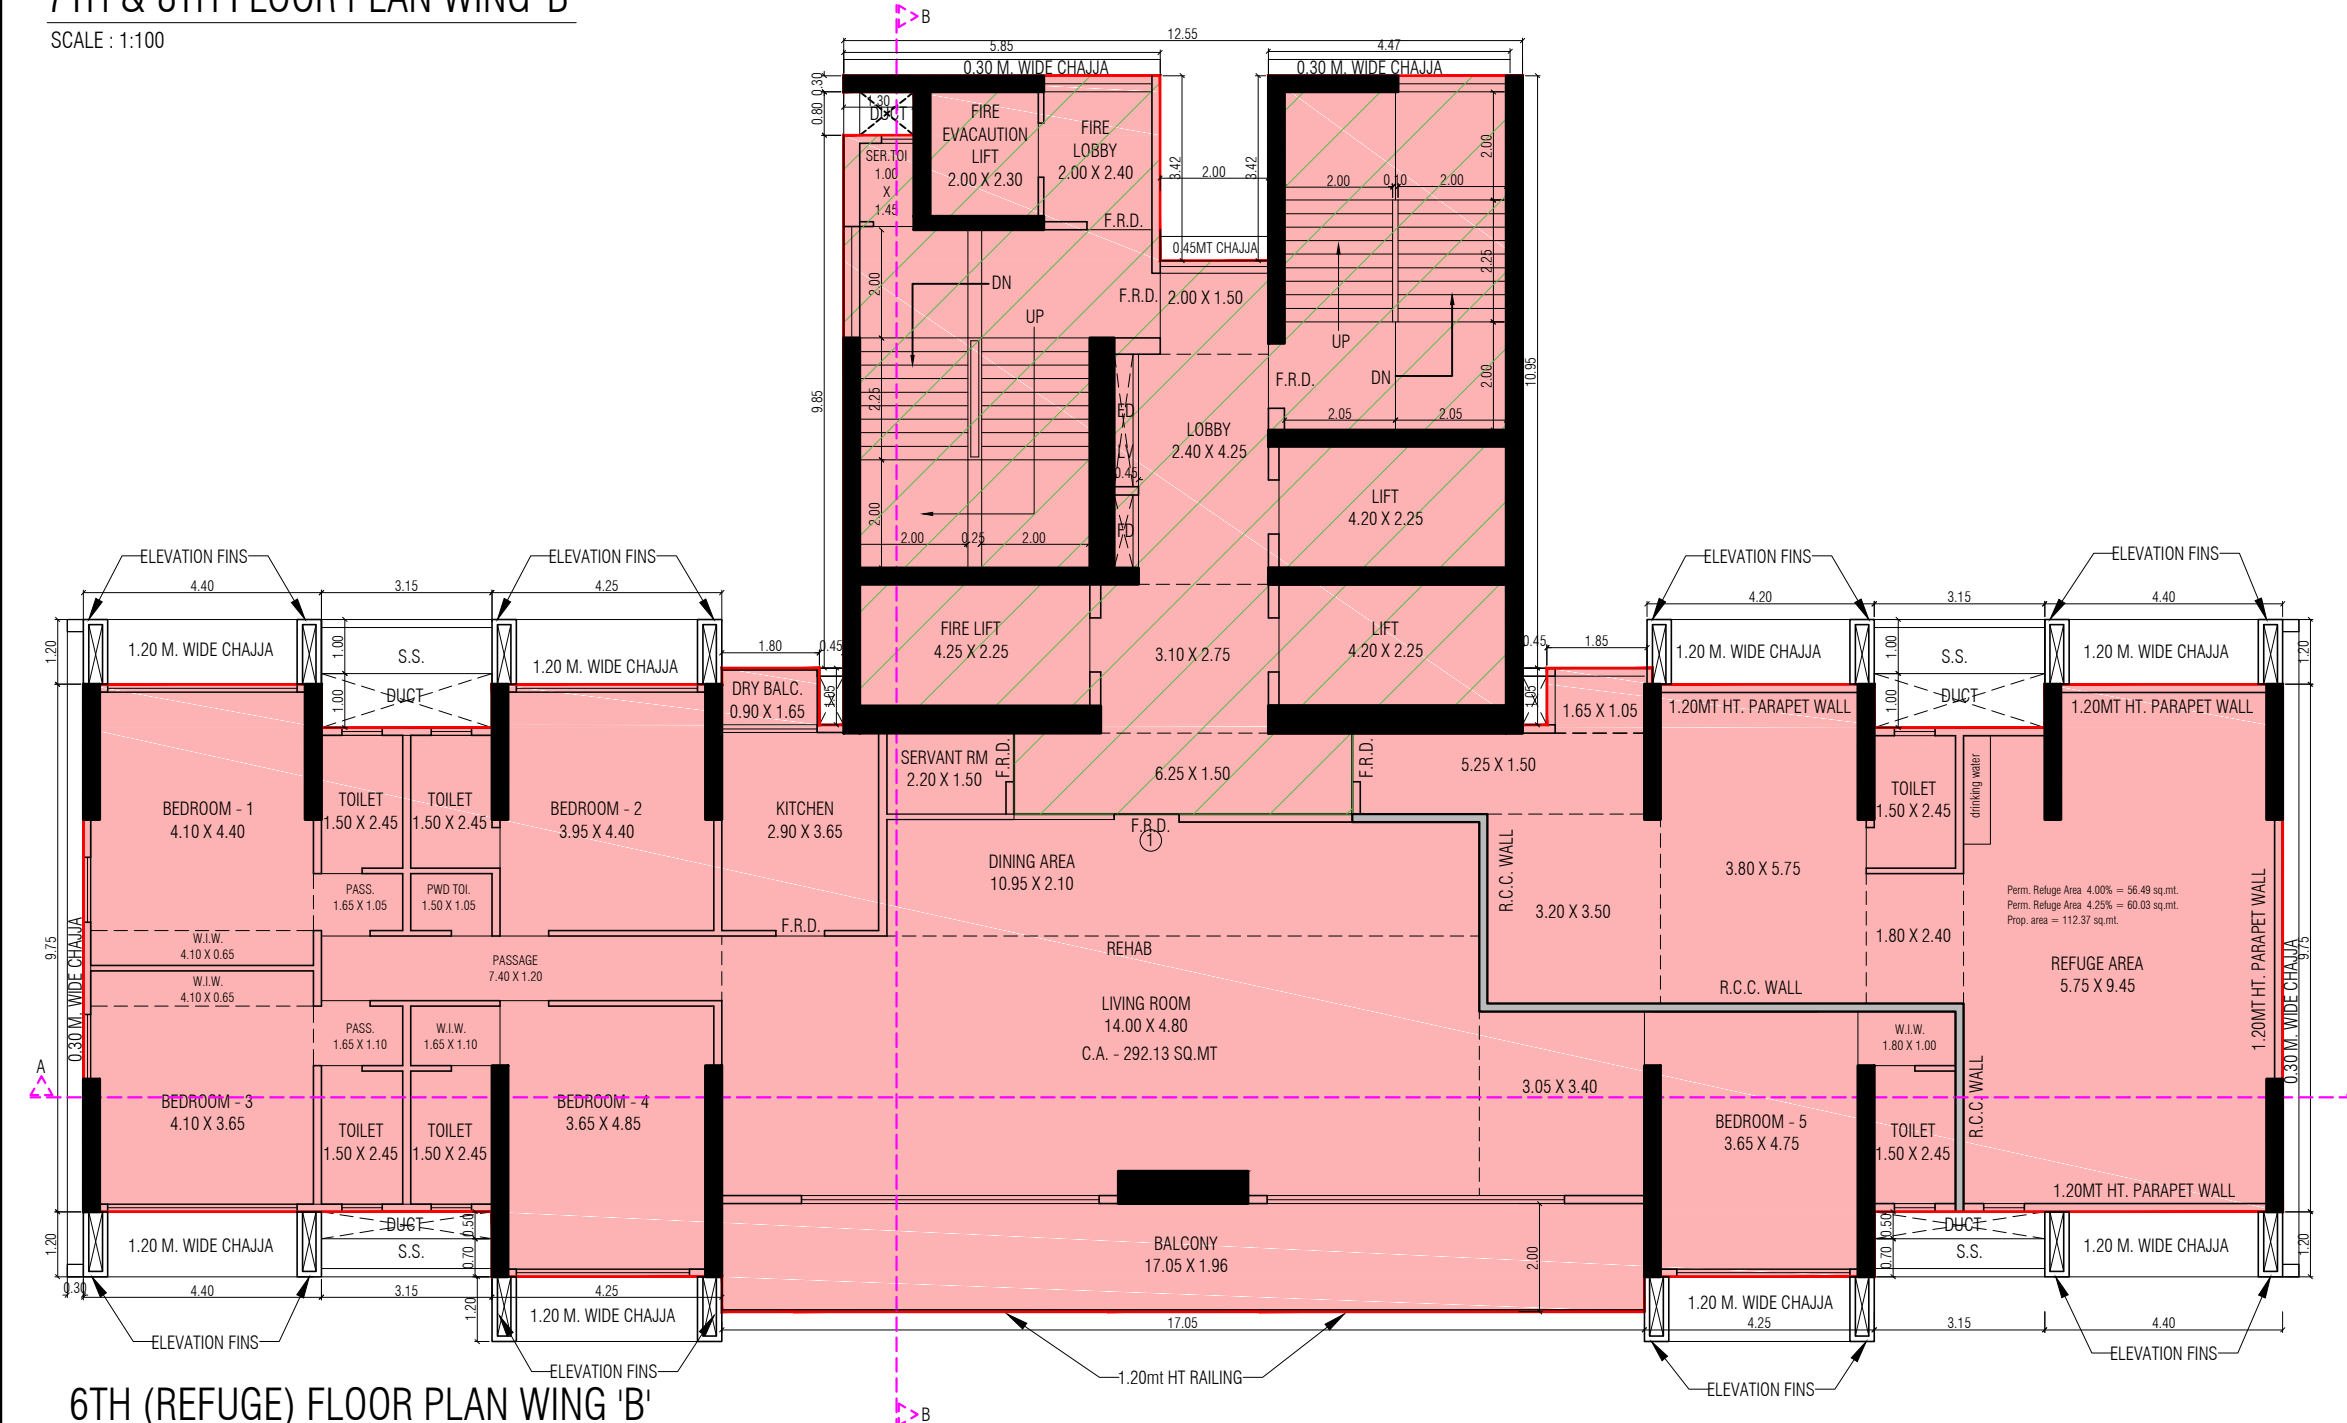


6TH (REFUGE) FLOOR PLAN WING 'B'
SCALE: 1:100

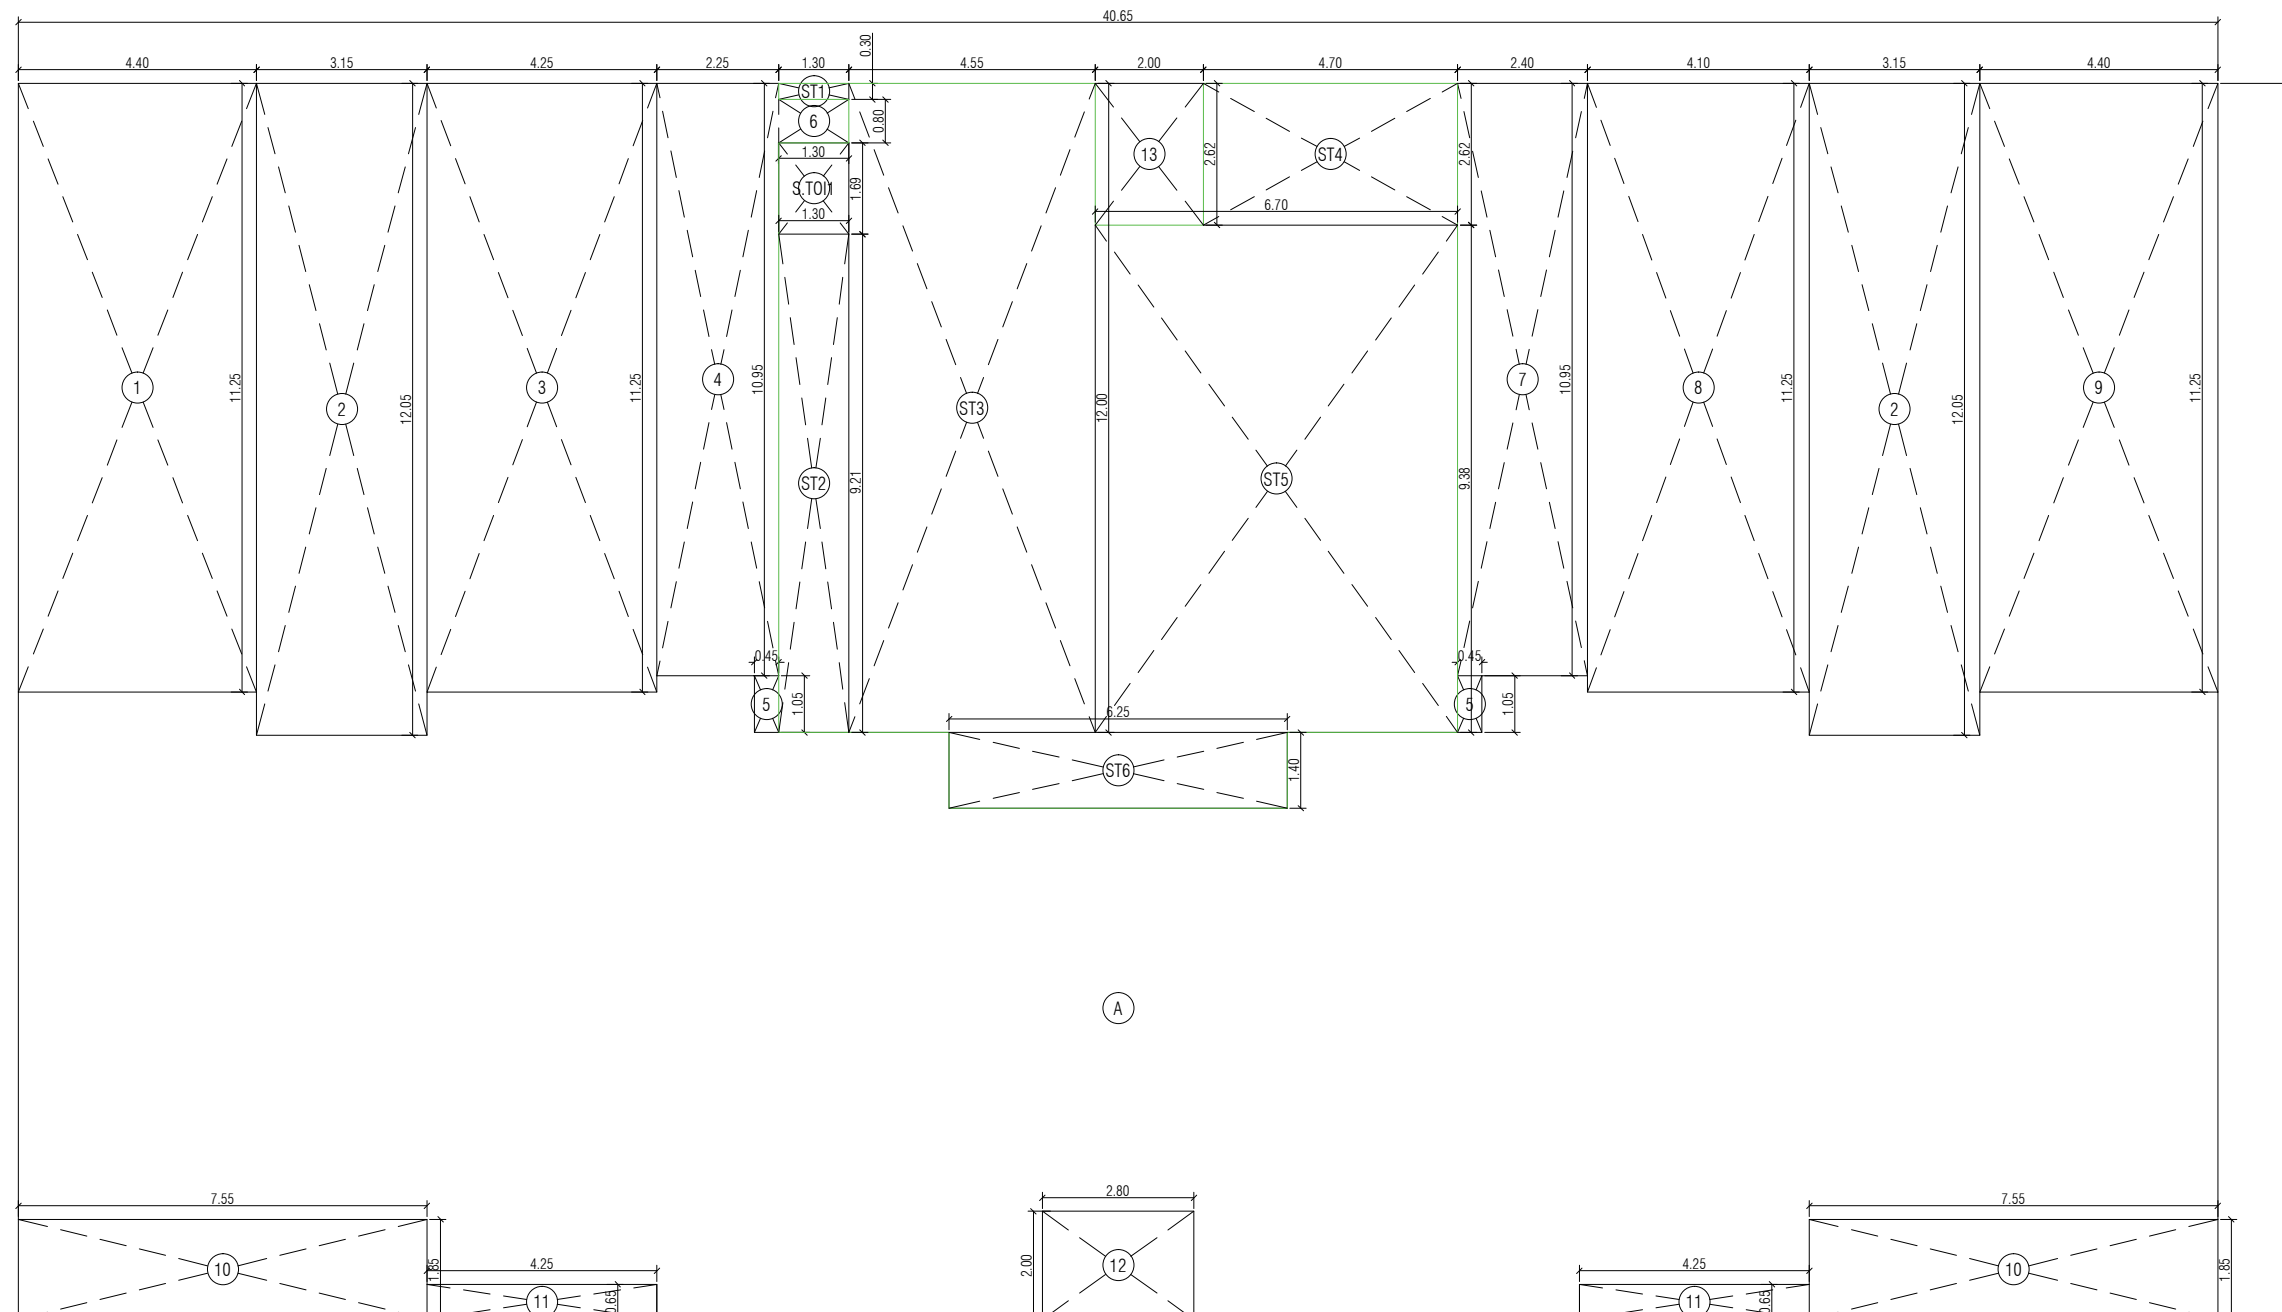


AREA DIAG. FOR 7TH & 8TH FLOOR WING 'B'

SCALE: 1:100

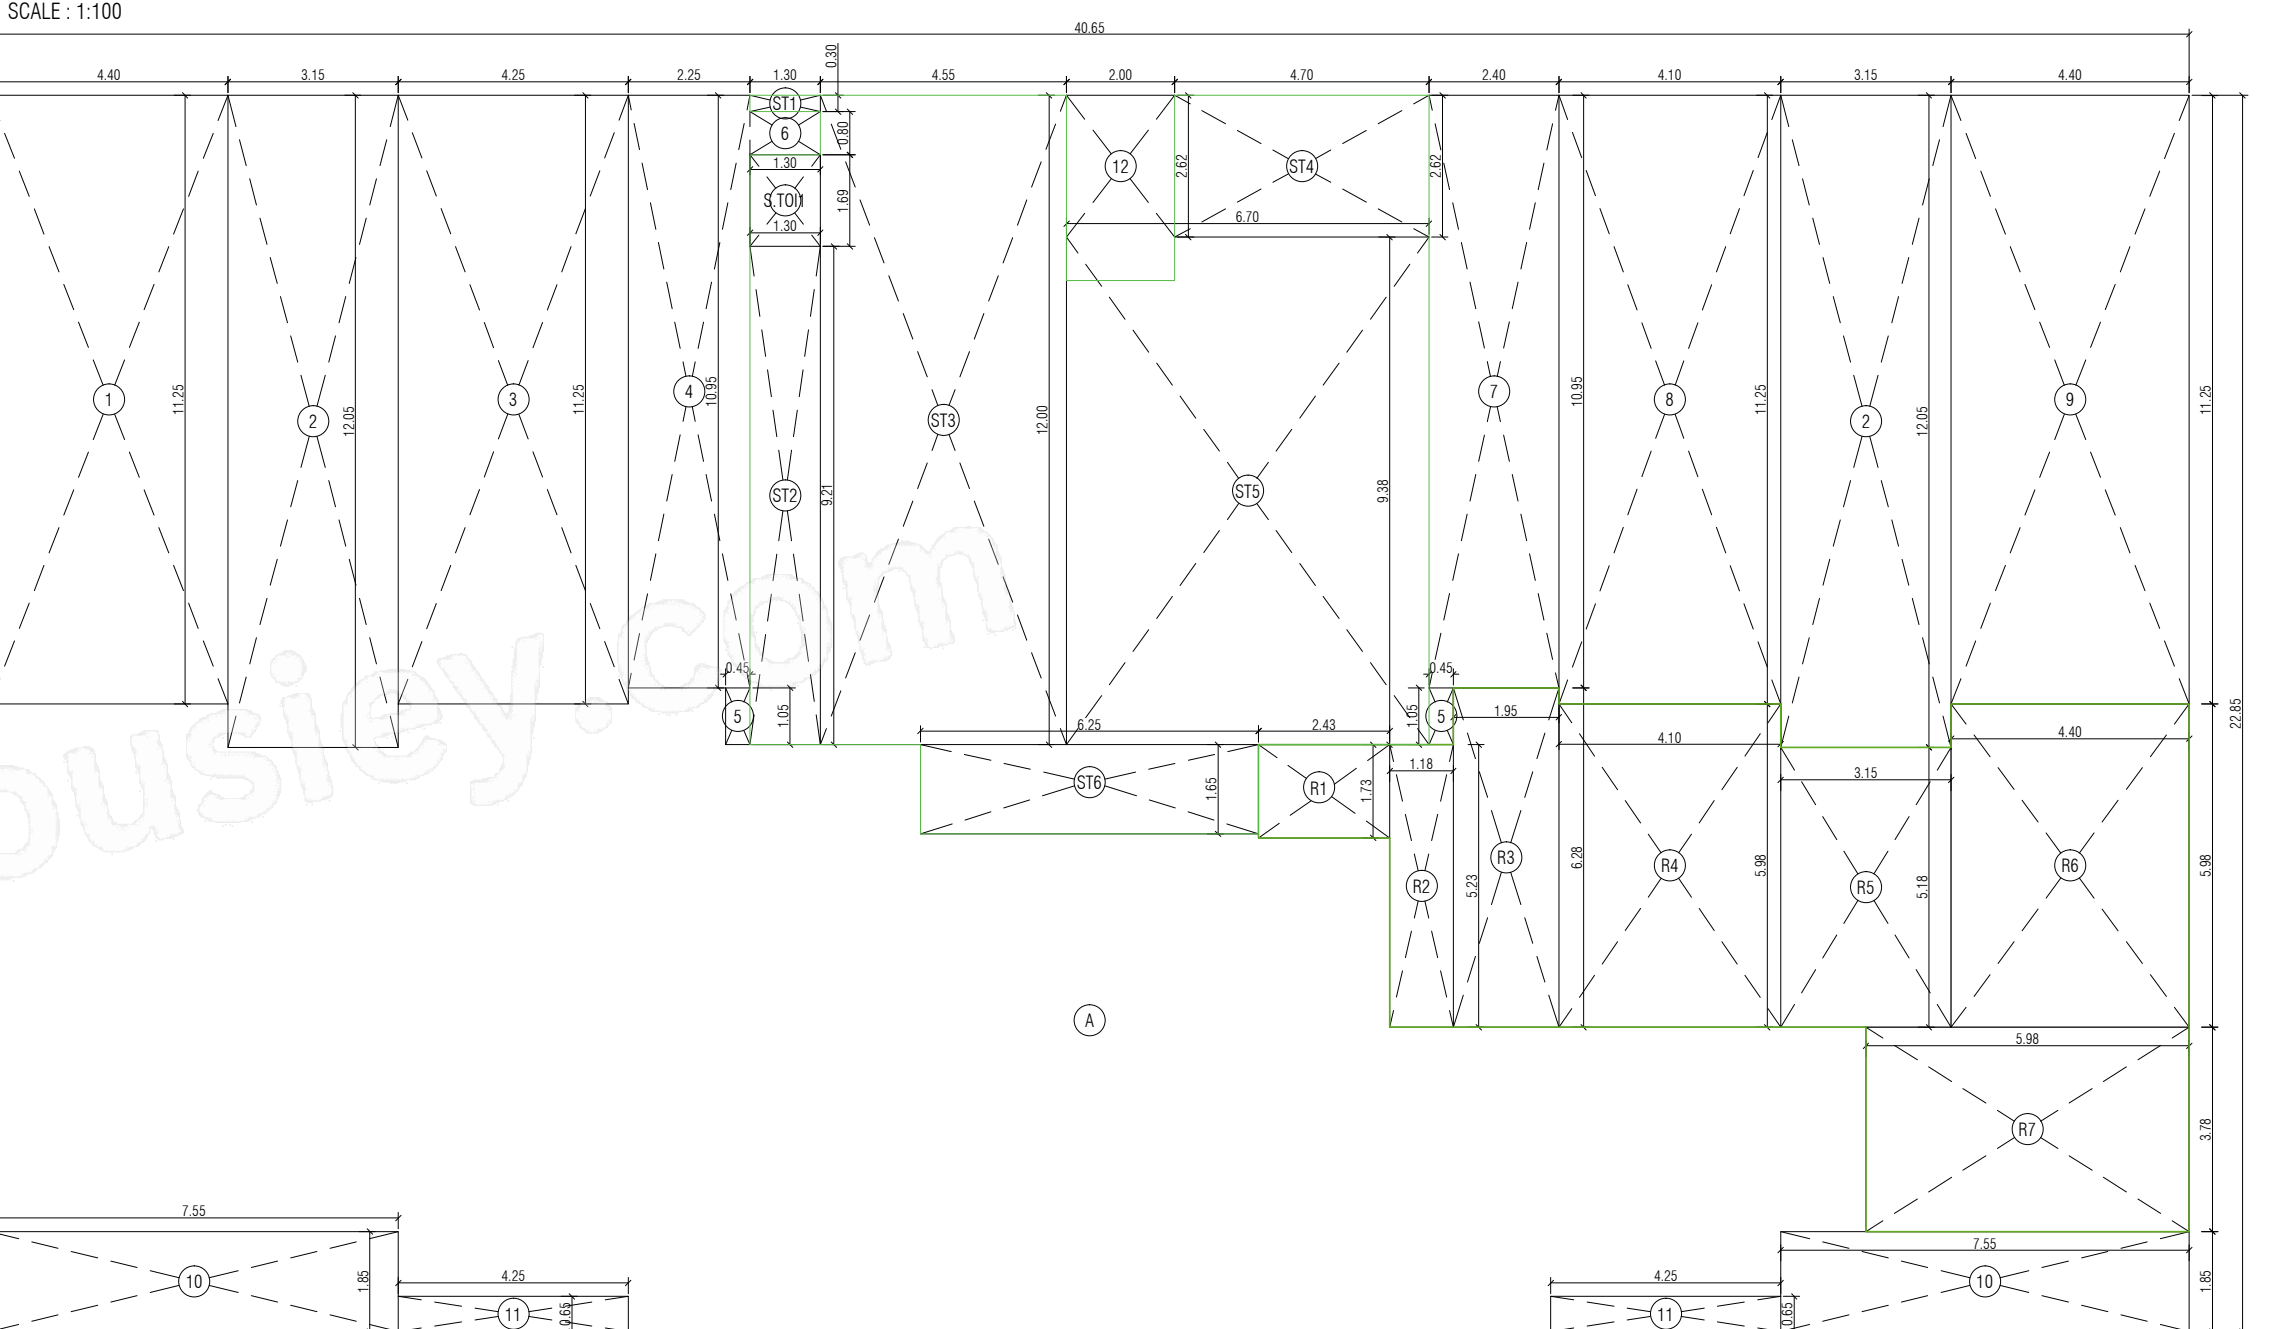

AREA DIAG. FOR 6TH(REFUGE) FLOOR WING 'B'

SCALE: 1:100

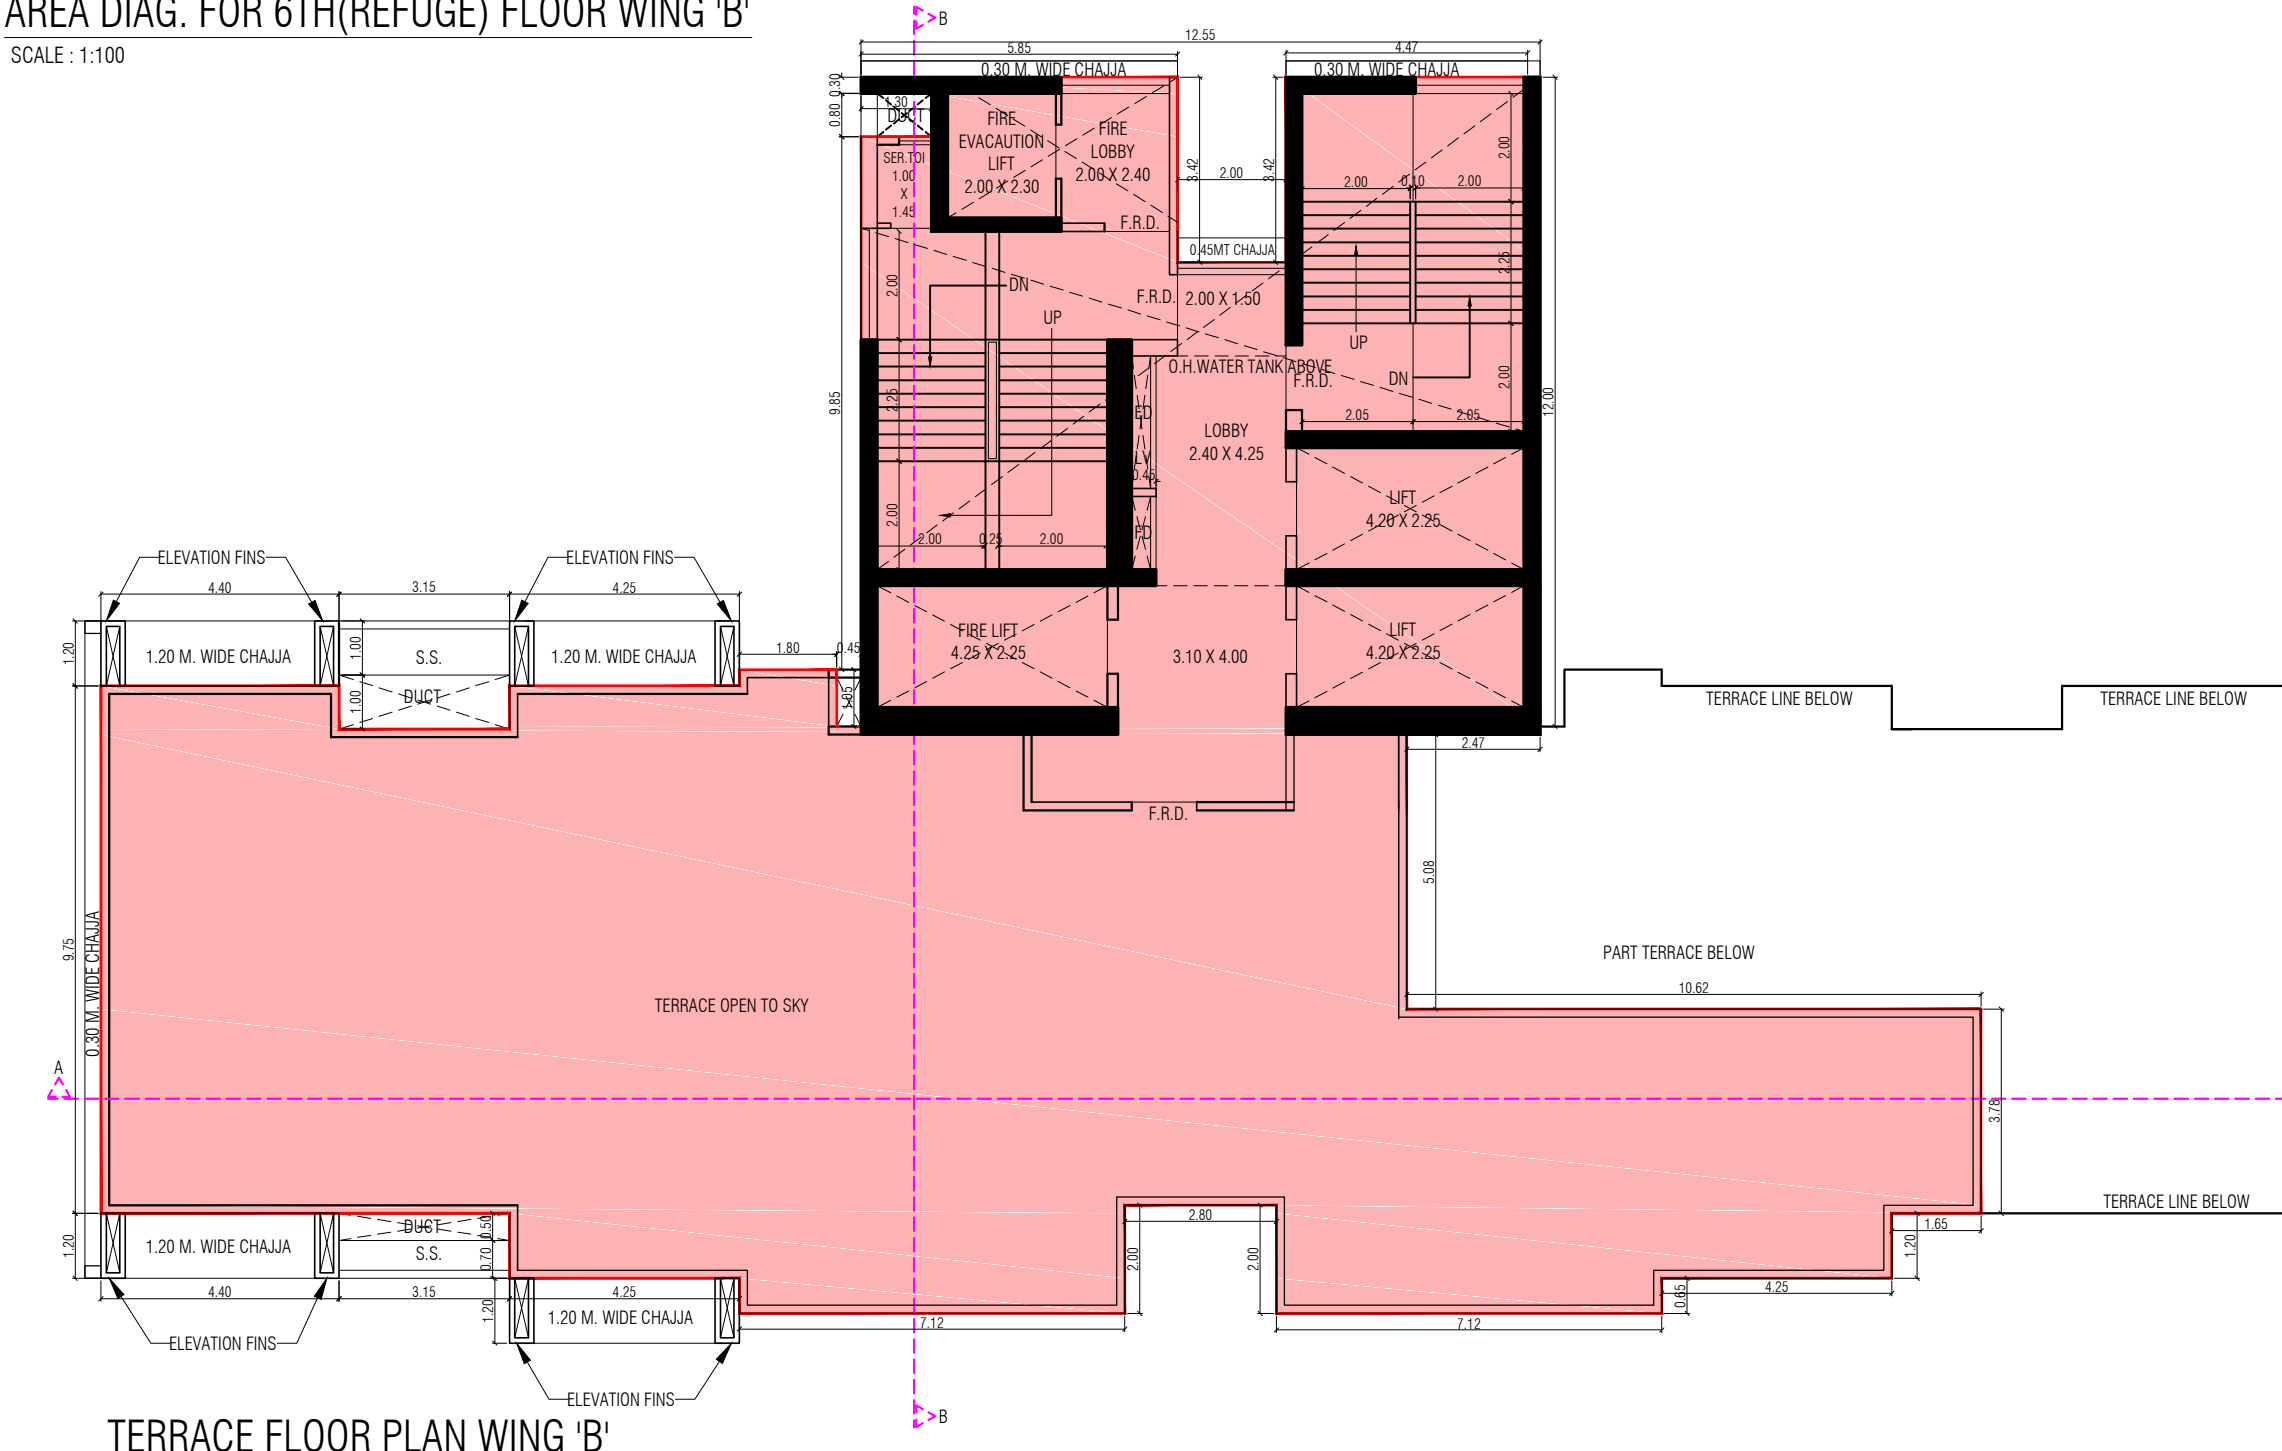

TERRACE FLOOR PLAN WING 'B'
SCALE: 1:100

BUILT UP AREA CALCULATION									
TYPICAL FLOOR (7TH & 8TH) WING 'B'									
A	40.65	X	22.85	X	1	ND	=	928.85	SQ.MT.
TOTAL ADDITION								=	928.85 SQ.MT.
DEDUCTIONS									
1	4.40	X	11.25	X	1	ND	=	49.50	SQ.MT.
2	3.15	X	12.05	X	2	NOS	=	75.92	SQ.MT.
3	4.25	X	11.25	X	1	ND	=	47.81	SQ.MT.
4	2.25	X	10.95	X	1	ND	=	24.64	SQ.MT.
5	0.45	X	1.05	X	2	NOS	=	0.95	SQ.MT.
6	1.30	X	0.80	X	1	ND	=	1.04	SQ.MT.
7	2.40	X	10.95	X	1	ND	=	26.28	SQ.MT.
8	4.10	X	11.25	X	1	ND	=	46.13	SQ.MT.
9	4.40	X	11.25	X	1	ND	=	49.50	SQ.MT.
10	7.55	X	1.85	X	2	NOS	=	27.94	SQ.MT.
11	4.25	X	0.65	X	2	NOS	=	5.52	SQ.MT.
12	2.80	X	2.00	X	1	ND	=	5.60	SQ.MT.
13	2.90	X	2.62	X	1	ND	=	7.59	SQ.MT.
TOTAL DEDUCTION								=	386.06 SQ.MT.
TOTAL BUILT UP AREA (X - Y1)								=	562.79 SQ.MT.

STAIRCASE AREA CALCULATION									
TYPICAL FLOOR (7TH & 8TH)									
ST1	1.30	X	0.30	X	1	ND	=	0.39	SQ.MT.
ST2	1.30	X	9.21	X	1	ND	=	11.97	SQ.MT.
ST3	4.55	X	12.00	X	1	ND	=	54.60	SQ.MT.
ST4	4.70	X	2.62	X	1	ND	=	12.31	SQ.MT.
ST5	6.70	X	9.38	X	1	ND	=	62.85	SQ.MT.
ST6	6.25	X	1.40	X	1	ND	=	8.75	SQ.MT.
TOTAL STAIRCASE AREA PER FL.								=	150.87 SQ.MT.

TOILET AREA CALCULATION									
TYPICAL FLOOR (7TH & 8TH)									
S.T01	1.30	X	1.69	X	1	ND	=	2.20	SQ.MT.
TOTAL TOILET AREA PER FL.								=	2.20 SQ.MT.

NET BUILT UP AREA (X1 - Y2 + Y3)								=	409.72 SQ.MT.
----------------------------------	--	--	--	--	--	--	--	---	---------------

BUILT UP AREA CALCULATION									
6TH REFUGE FLOOR WING 'B'									
A	40.65	X	22.85	X	1	ND	=	928.85	SQ.MT.
TOTAL ADDITION								=	928.85 SQ.MT.
DEDUCTIONS									
1	4.40	X	11.25	X	1	ND	=	49.50	SQ.MT.
2	3.15	X	12.05	X	2	NOS	=	75.92	SQ.MT.
3	4.25	X	11.25	X	1	ND	=	47.81	SQ.MT.
4	2.25	X	10.95	X	1	ND	=	24.64	SQ.MT.
5	0.45	X	1.05	X	2	NOS	=	0.95	SQ.MT.
6	1.30	X	0.80	X	1	ND	=	1.04	SQ.MT.
7	2.40	X	10.95	X	1	ND	=	26.28	SQ.MT.
8	4.10	X	11.25	X	1	ND	=	46.13	SQ.MT.
9	4.40	X	11.25	X	1	ND	=	49.50	SQ.MT.
10	7.55	X	1.85	X	2	NOS	=	27.94	SQ.MT.
11	4.25	X	0.65	X	2	NOS	=	5.52	SQ.MT.
12	2.80	X	2.62	X	1	ND	=	7.59	SQ.MT.
TOTAL DEDUCTION								=	386.06 SQ.MT.
TOTAL BUILT UP AREA (X - Y1 + Y2)								=	562.79 SQ.MT.

REFUGE AREA CALCULATION									
6TH REFUGE FLOOR WING 'B'									
R1	2.43	X	1.73	X	1	ND	=	4.20	SQ.MT.
R2	1.18	X	5.23	X	1	ND	=	6.17	SQ.MT.
R3	1.95	X	6.28	X	1	ND	=	12.25	SQ.MT.
R4	4.10	X	5.98	X	1	ND	=	24.52	SQ.MT.
R5	3.15	X	5.18	X	1	ND	=	16.32	SQ.MT.
R6	4.40	X	5.98	X	1	ND	=	26.31	SQ.MT.
R7	5.98	X	3.78	X	1	ND	=	22.60	SQ.MT.
TOTAL REFUGE AREA								=	112.37 SQ.MT.
TOTAL BUILT UP AREA (X - Y1 + Y2)								=	450.00 SQ.MT.

STAIRCASE AREA CALCULATION									
6TH REFUGE FLOOR WING 'B'									
ST1	1.30	X	0.30	X	1	ND	=	0.39	SQ.MT.
ST2	1.30	X	9.21	X	1	ND	=	11.97	SQ.MT.
ST3	4.55	X	12.00	X	1	ND	=	54.60	SQ.MT.
ST4	4.70	X	2.62	X	1	ND	=	12.31	SQ.MT.
ST5	6.70	X	9.38	X	1	ND	=	62.85	SQ.MT.
ST6	6.25	X	1.65	X	1	ND	=	10.31	SQ.MT.
TOTAL STAIRCASE AREA PER FL. (6TH REFUGE FLOOR WING 'B')								=	152.43 SQ.MT.

TOILET AREA CALCULATION									
6TH REFUGE FLOOR WING 'B'									
S.T01	1.30	X	1.69	X	1	ND	=	2.20	SQ.MT.
TOTAL TOILET AREA PER FL. (6TH REFUGE FLOOR WING 'B')								=	2.20 SQ.MT.

NET BUILT UP AREA (X1 - Y3 + Y4)								=	301.37 SQ.MT.
----------------------------------	--	--	--	--	--	--	--	---	---------------

SUB-PLOT 'A' FILE NO. - P-7471/2021/(721)/R/C Ward/FP/337/1/New SHEET NO. - 5/6
THIS PLAN IS DIGITALLY SIGNED AND PHYSICAL SIGN NOT REQUIRED
APPROVED SUBJECT TO CONDITIONS MENTIONED THIS OFFICE LETTER
UNDER NO. P-7471/2021/(721)/R/C Ward/FP/337/1/New DATED -

Rahul Babusha Pandey Digitally signed by Rahul Babusha Pandey Date: 2023.03.30 15:29:45 +05'30'
Swapnil Bhagwat at Patil Digitally signed by Swapnil Bhagwat at Patil Date: 2023.03.30 15:29:45 +05'30'
SANTOS H UTTAMAR AO RAUC Digitally signed by SANTOS H UTTAMAR AO RAUC Date: 2023.03.30 15:29:45 +05'30'

FORM - II

CONTENT OF SHEET
6TH TO 9TH FLOOR PLAN, TERRACE FLOOR PLAN WING 'B', AREA DIAG. & CALC.


DESCRIPTION OF PROPOSAL & PROPERTY
Proposed Development of land bearing F.P.No.716,717,718 & 721, of T.P.S Borivali III, at Shingoli Road,Borivali (West), Mumbai - 400 092.

NAME OF OWNER & ADDRESS SIGNATURE
M/S. ASHRWAD NICE DEVELOPERS,
Off. No.42, 5th floor, nigr chambers, 12-14 Shahid bhagat singh road, fort, Mumbai - 400001

NAME OF ARCHITECT & ADDRESS SIGNATURE
Gagar & Associates
MR. JATIN KISHOR TALSANIA OF M/S. GAJAR & ASSOCIATES CONSULTANTS PRIVATE LIMITED,
52-54, MINT ROAD, 3RD FLOOR, HAVELI BUILDING,
OPP. MINT CHAMBER, FORT, MUMBAI - 400 001


JATIN KISHOR TALSANIA Digitally signed by JATIN KISHOR TALSANIA Date: 2023.03.30 15:29:45 +05'30'

DRAWN BY CHECKED BY AMEDNED DATE
HARSHAL AR.J.K.TALSANIA 21.03.2025

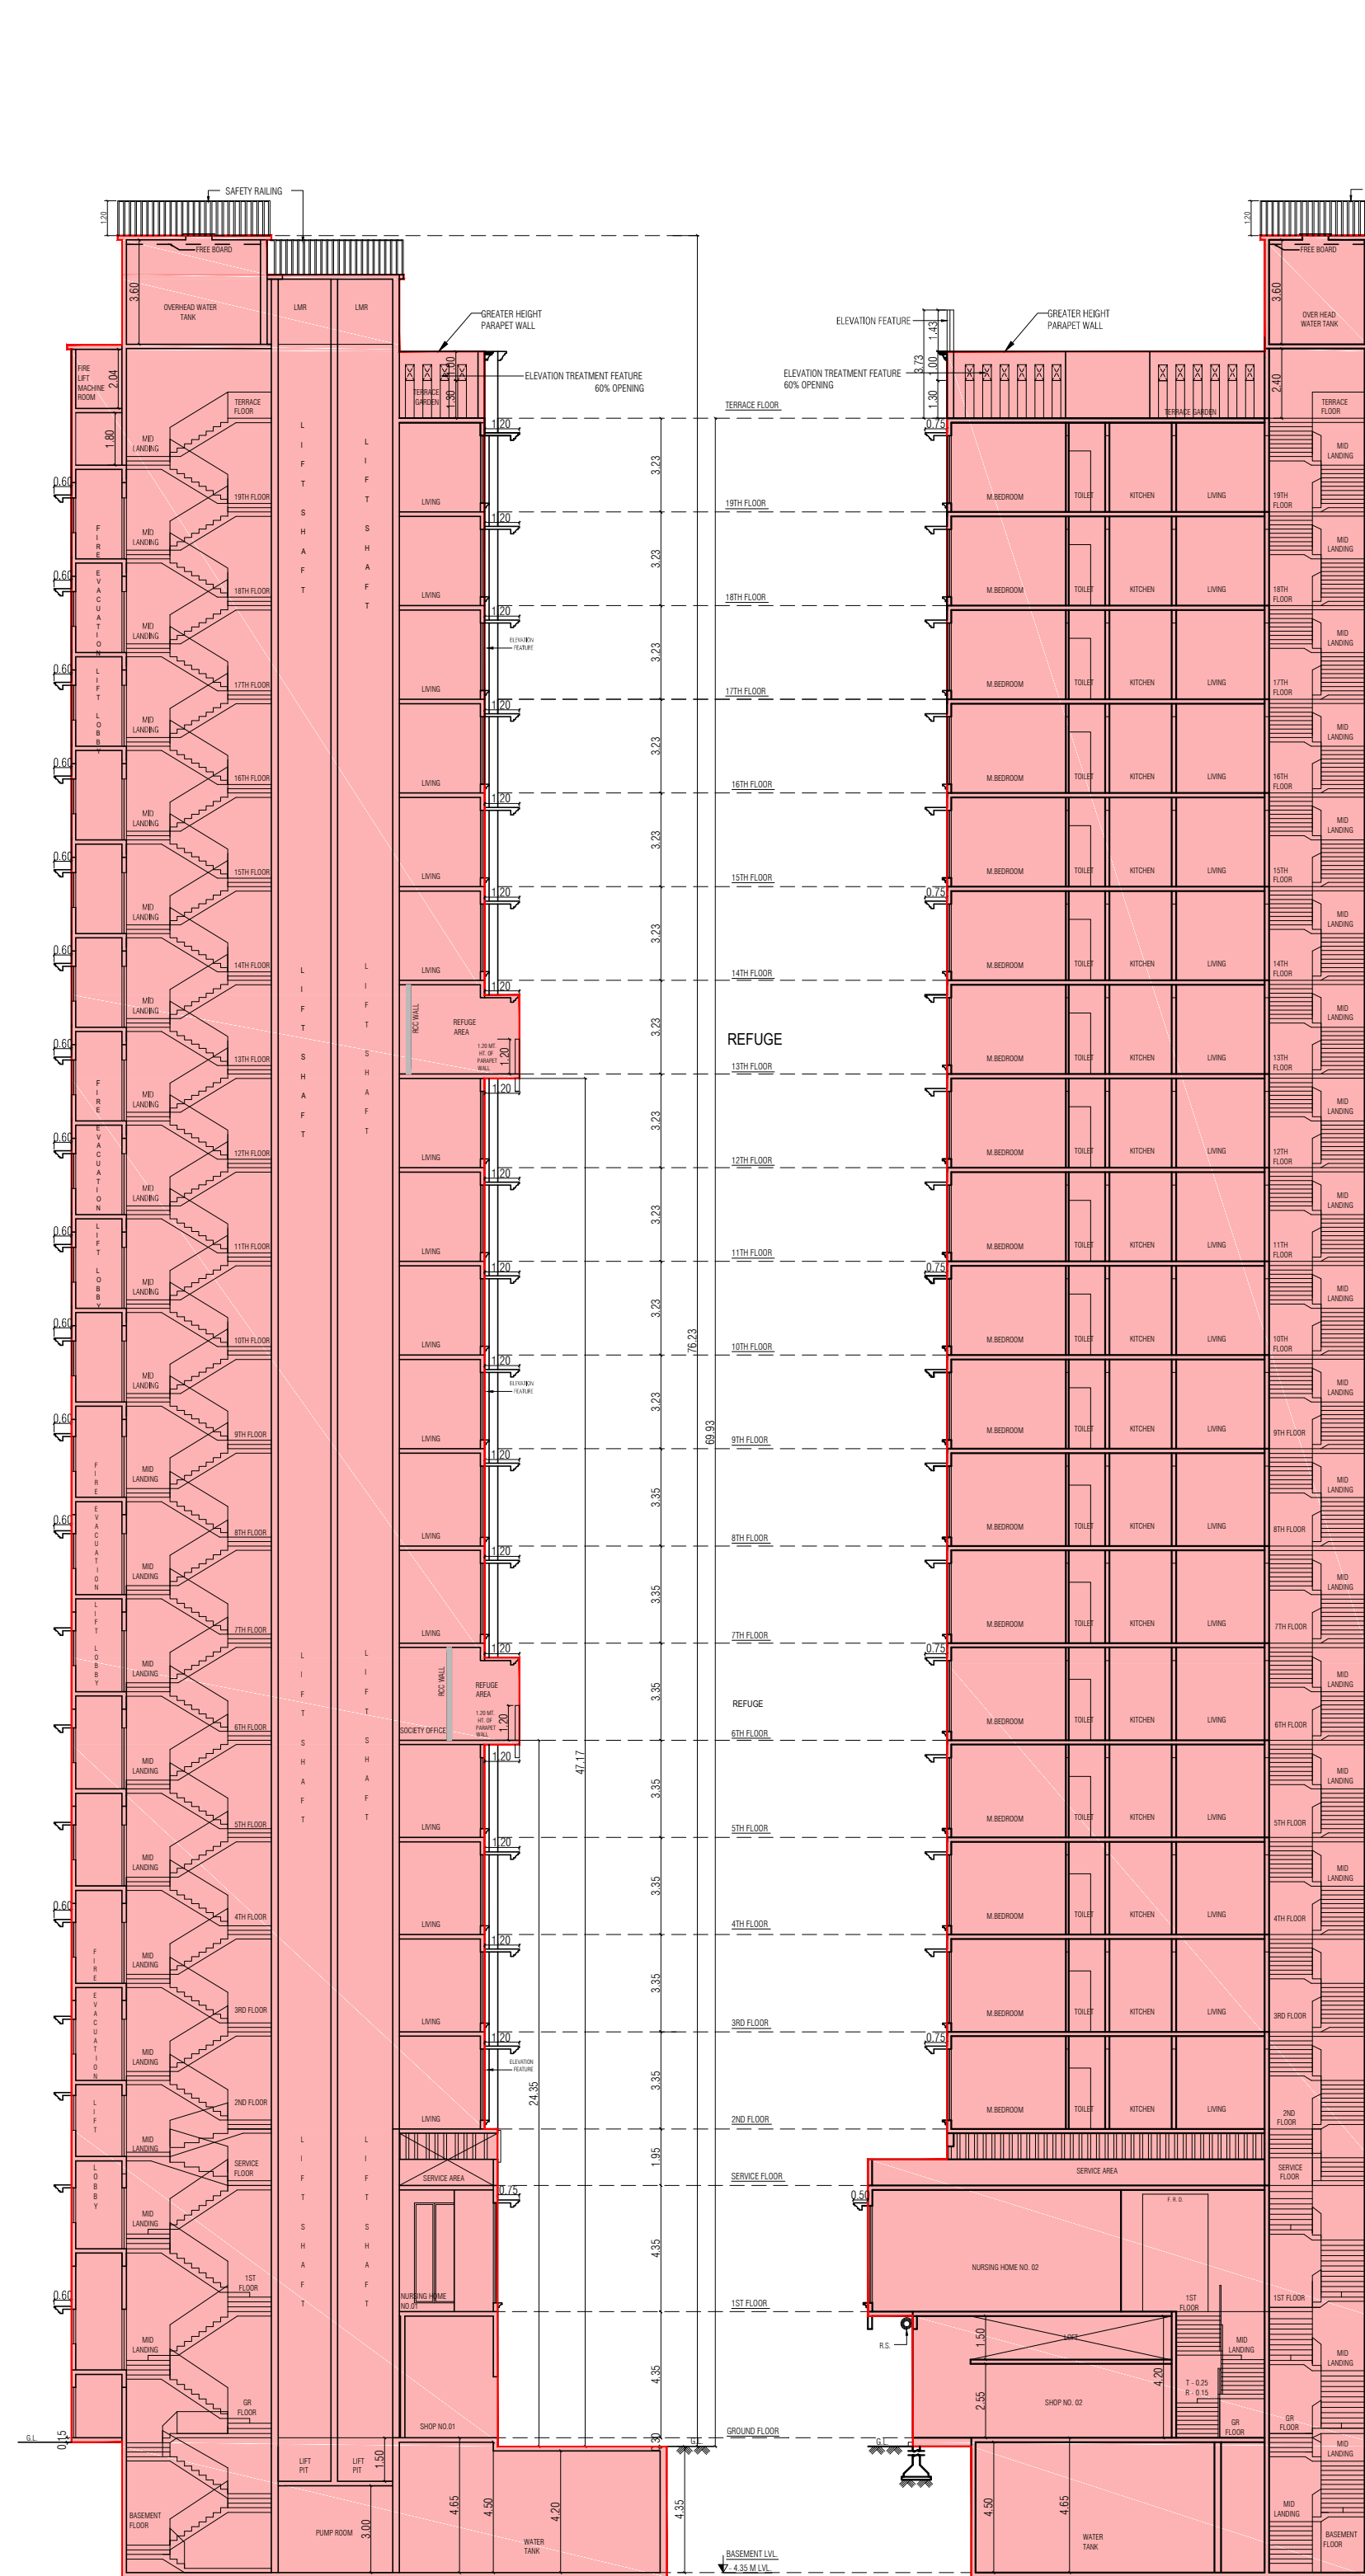


SECTION A-B (WING 'A')
SCALE: 1:100

SECTION C-D (WING 'A')
SCALE: 1:100

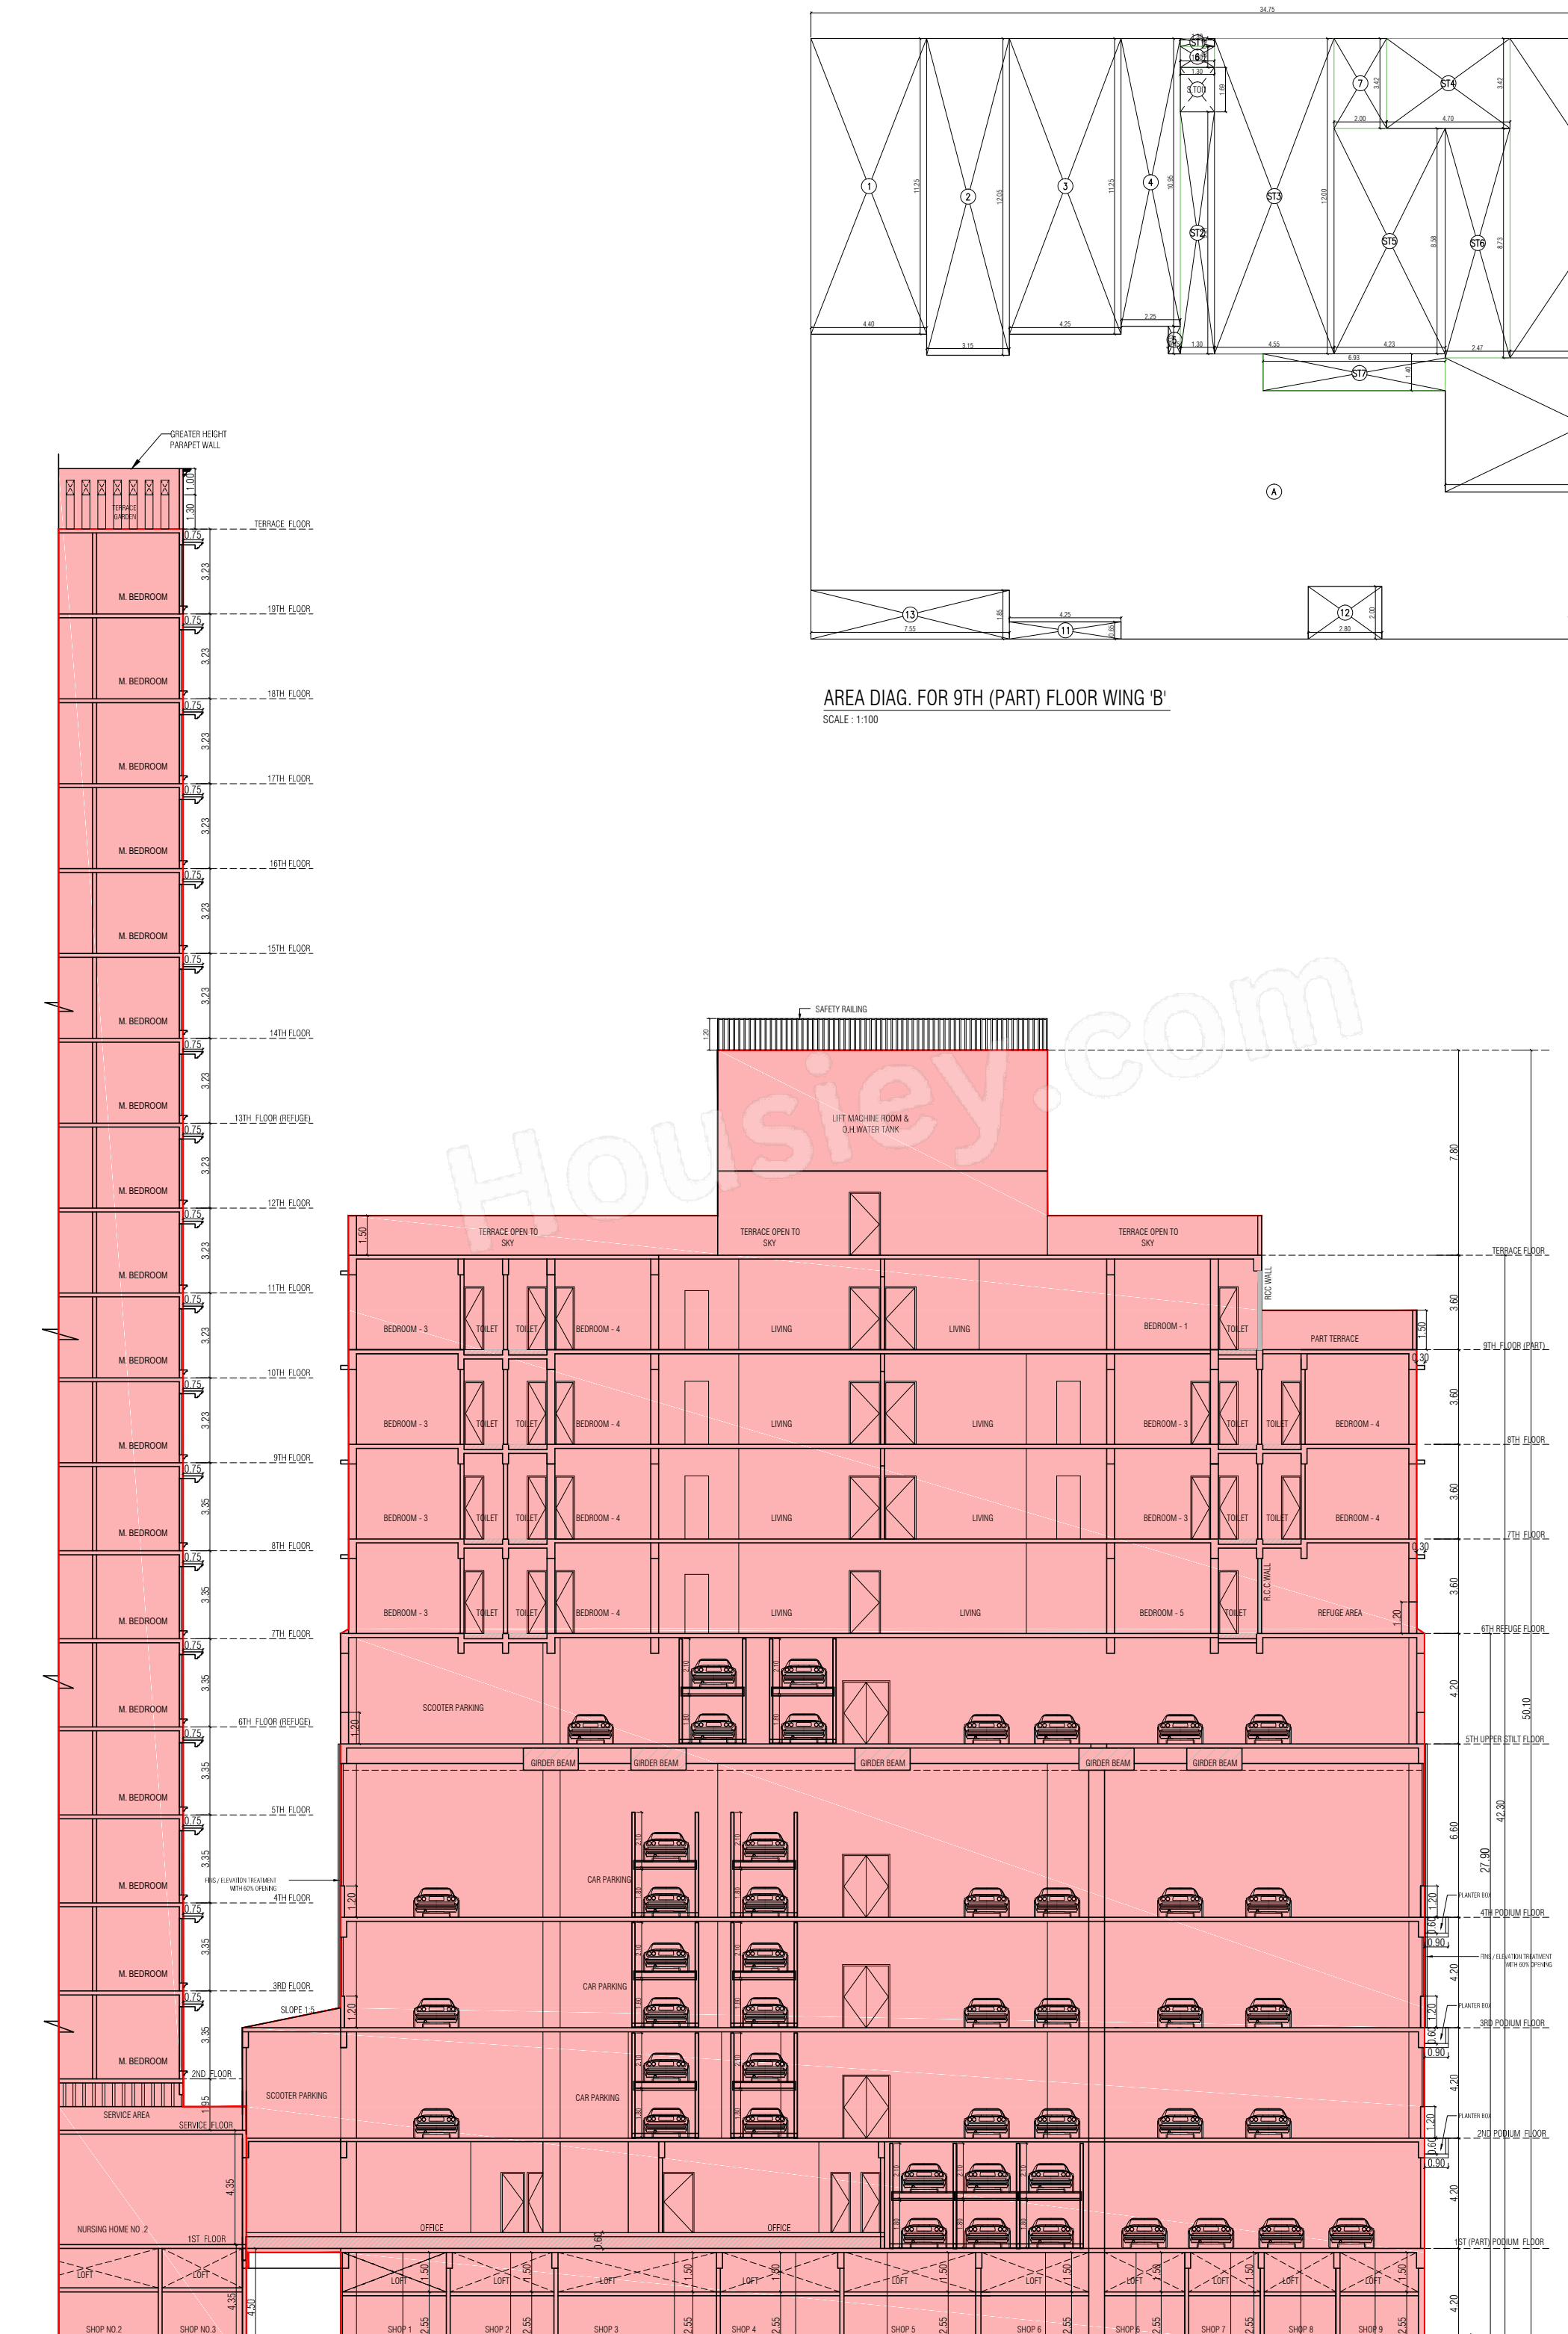

SECTION - AA (WING 'B')
SCALE: 1:100

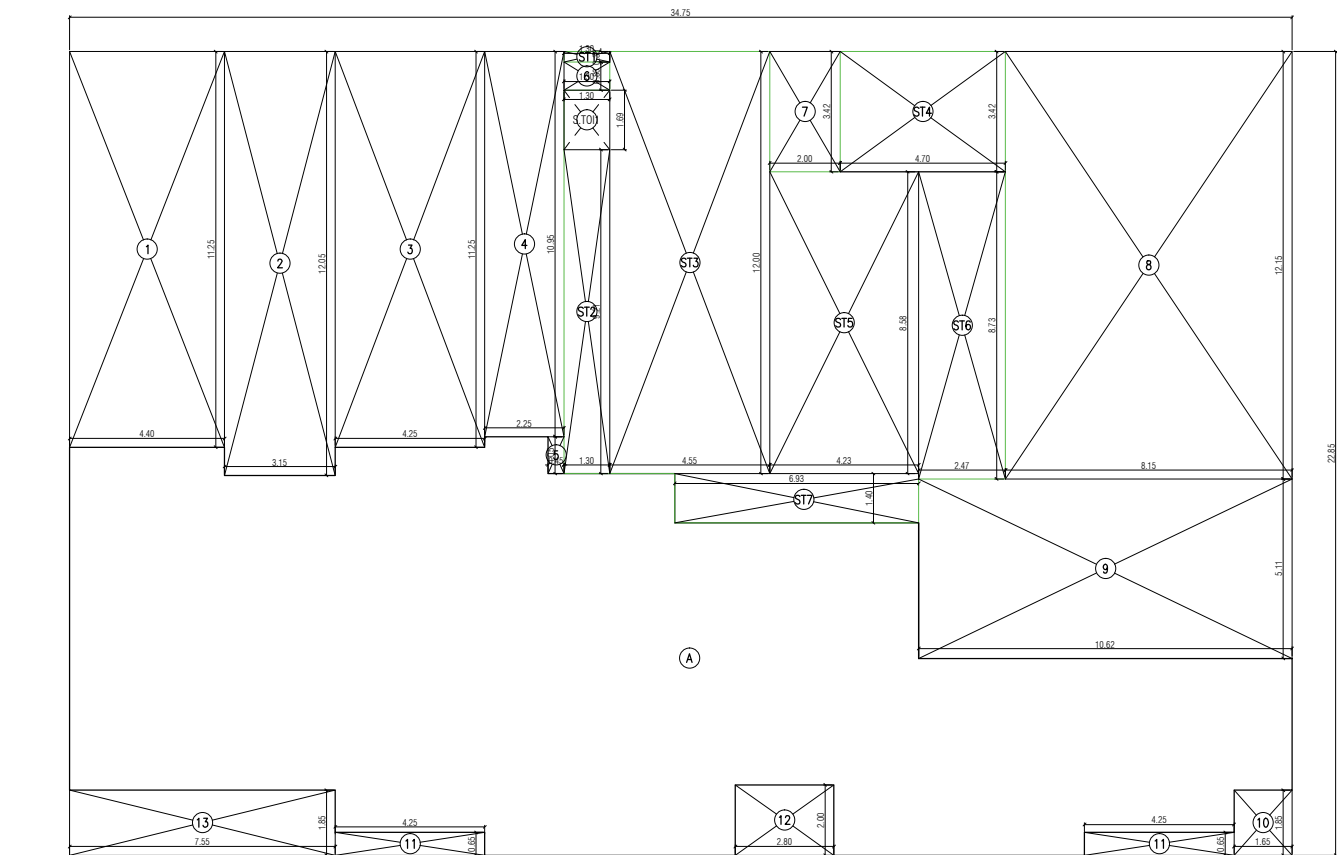

AREA DIAG. FOR 9TH (PART) FLOOR WING 'B'
SCALE: 1:100

BUILT UP AREA CALCULATION

NO.	DESCRIPTION	AREA (SQ.M)
1	1.00 X 11.00 X 1.00	11.00
2	2.00 X 11.00 X 1.00	22.00
3	3.00 X 11.00 X 1.00	33.00
100	100.00 X 11.00 X 1.00	1100.00

TOILET AREA CALCULATION

NO.	DESCRIPTION	AREA (SQ.M)
1	1.00 X 1.00 X 1.00	1.00
2	2.00 X 1.00 X 1.00	2.00
3	3.00 X 1.00 X 1.00	3.00
100	100.00 X 1.00 X 1.00	100.00