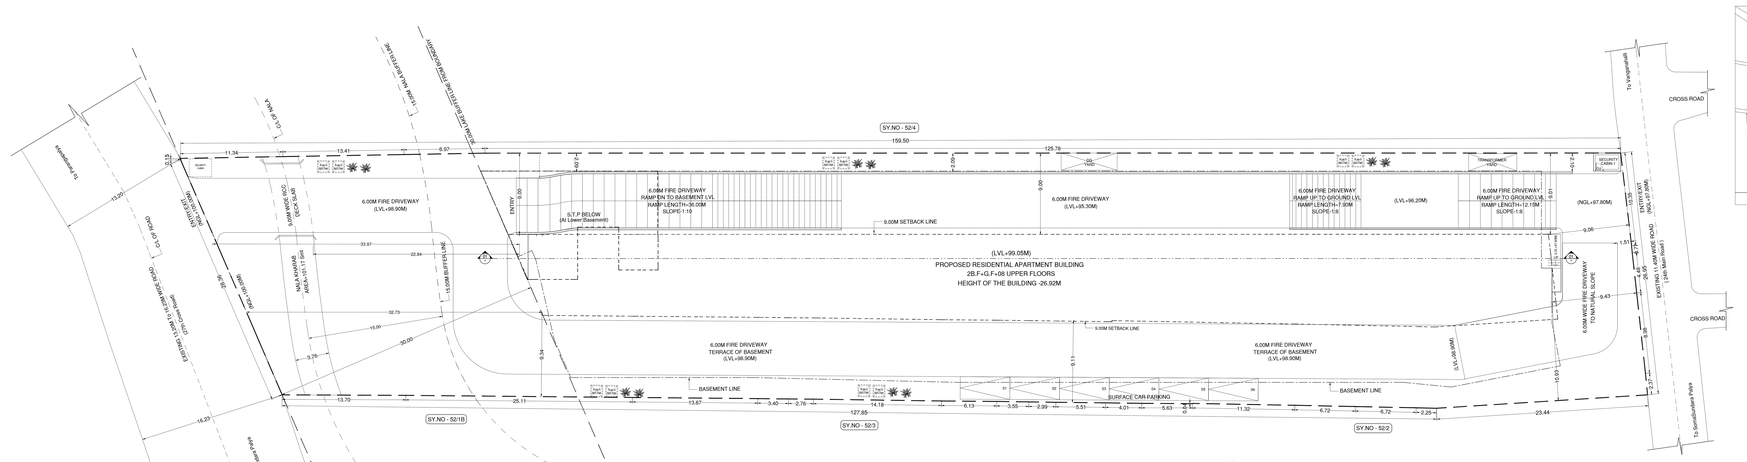

SITE PLAN

SCALE 1:150

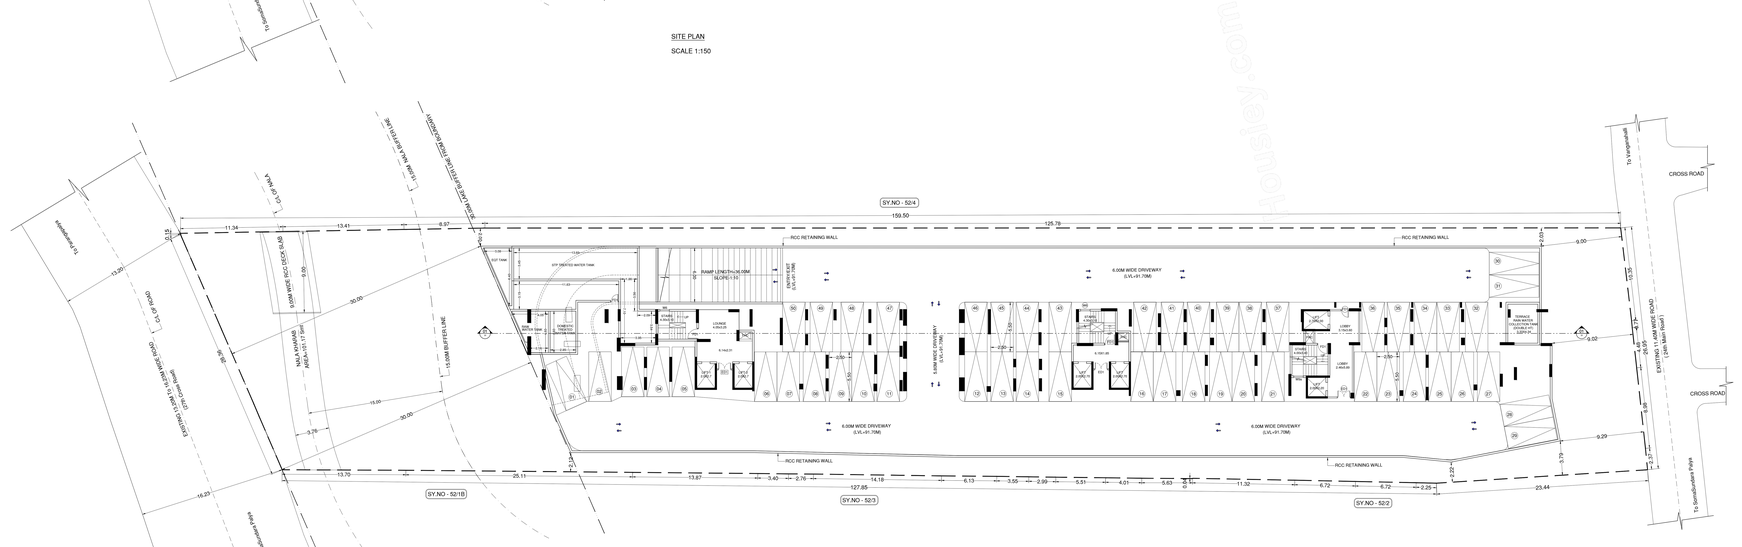

LOWER BASEMENT FLOOR PLAN (LVL+91.70M)

NO.OF CAR PARKING = 50 Nos

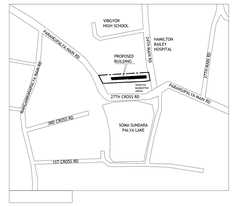

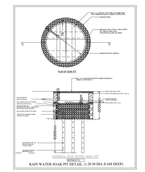
BOUNDARY/ROAD WIDEN
SLAB LEVEL
SLAB LEVEL
SLAB LEVEL