AREA STATEMENT - AS PER RMP 2015

SITE AREA	87498.073 sqm	(726435.6 sqft)
ROAD WIDENING AREA	1849.25 sqm	
NET SITE AREA AFTER ROAD WIDENING AREA	85838.823 sqm	
CIVIC AMENITIES - 5 %	3281.94 sqm	
CIVIC AMENITIES PROVIDED CA - 1	1134.52 sqm	
CIVIC AMENITIES PROVIDED CA - 2	2152.48 sqm	
TOTAL CIVIC AMENITIES PROVIDED	3287.00 sqm	
PARK / OPEN SPACE - 10%	6563.882 sqm	
PARK & OPEN SPACES PROVIDED	6754.82 sqm	
NET SITE AREA(AFTER DEDUCTING CA)- A	82351.82 sqm	
SITE AREA CALCULATION FOR FAR : 95% (SITE AREA - CA AREA)	84,201.073 sqm	
PERMISSIBLE F.A.R. AREA	3.00	= 1,82,603.21 sqm
PERMISSIBLE F.A.R. WITH TDR	4.80	= 3,08,165.150 sqm
PROPOSED F.A.R. WITH TDR LOADING	3.57	= 2,29,533.96 sqm
PERMISSIBLE GROUND COVERAGE AFTER ROAD WIDENING AREA	50%	= 31,175.91 sqm
PROPOSED GROUND COVERAGE	17.62%	= 10988.46 sqm
TOTAL NUMBER OF UNITS	668 Nos.	
CAR PARK REQUIRED	1654 Nos.	
TOTAL NO. OF CAR PARK PROVIDED	2149 Nos.	
SURFACE PARKING	90 Nos.	
BASEMENT PARKING	2059 Nos.	
TOTAL	2149 Nos.	
PERMISSIBLE HEIGHT OF THE BUILDING	112 Mts (As per AAI)	
PROPOSED MAX HEIGHT OF THE BUILDING	108 Mts	
ALL ROUND SETBACK PROVIDED	16 Mts	

BLOCK DETAILS

BLOCKS	NO. OF UNITS	NO. OF FLOORS	HT OF BUILDING
1. BLOCK -1	99	3B+G+25	83.75 Mts
2. BLOCK -1a	1	4B+G	5.00 Mts
3. BLOCK -1b	0	3B+G	5.00 Mts
4. BLOCK -1c	0	3B+G	5.00 Mts
5. TOWER -2	131	3B+G+30	108 Mts
6. BLOCK - 3	91	3B+G+29	96.35 Mts
7. BLOCK - 3a	85	3B+G+29	96.35 Mts
8. BLOCK - 3b	93	2B+G+29	96.35 Mts
9. BLOCK - 3c	85	2B+G+29	96.35 Mts
10. BLOCK - 3d	94	2B+G+29	96.35 Mts
11. CLUB HOUSE	--	2B+G+2	14.9 Mts
12.GUEST ROOM BLOCK	9	G+1	7.20 Mts
	688		

PARKING STATEMENT

Total Nos.of Residential Units = 668 Nos.

Total Nos.of Residential Units lessthan 60sqm = 9 nos.

@ 1 car / 2 unit, cars required = 9 x 0.5 = 4.5 cars

Total Nos.of Residential Units over 60 sqm & less than 224 sqm = 414 nos.

@ 1 cars / 1 unit, cars required =414 x 1 = 414 cars

Total Nos.of Residential Units over 225sqm & less than 299 sqm = 119 nos.

@ 2 cars / 1 unit, cars required =119 x 2 = 238 cars

Total Nos.of Residential Units over 300 sqm & less than 374 sqm = 10 nos.

@ 3 cars / 1 unit, cars required = 10 x 3 = 30 cars

Total Nos.of Residential Units over 375 sqm & less than 449 sqm = 52nos.

@ 4 cars / 1 unit, cars required = 56 x 4 = 222cars

Total Nos.of Residential Units over 450 sqm & less than 524 sqm = 1 nos.

@ 5 cars / 1 unit, cars required = 1 x 5 = 5 cars

Total Nos.of Residential Units over 525 sqm & less than 599 sqm = 63 nos.

@ 5 cars / 1 unit, cars required = 5 x 63 = 315 cars

Total Nos.of Residential Units over 625 sqm & less than 899 sqm =14 nos.

@ 5 cars / 1 unit, cars required = 14 x 5 = 70 cars

Total Car required = 4.5 +414+238+30+222+5+315+70 = 1398.5 cars

10% visitors parking = 1371.5 / 10 =136.05 cars

Club house area

Main Club house area = 4816.23 sqm

Club house area in tower 2 = 6103.29 sqm

Total Club house area = 10719.52 sqm (BUILTUP AREA)

@ 1car /50 sqm, cars required = 10719.52/ 50 = 214.39

Total Car required = 1308.5 + 130.85 + 214.39 = 1653.74 Cars Say 1654 cars

TOTAL CAR PARK PROPOSED		
PROPOSED CAR PARKING :		
BLOCK 1, 1a, 1b &1c		
Basement 1		115 nos
Basement 2		190 nos
Basement 3		200 nos
Basement 4		115 nos
BLOCK 2		
Basement 1		191 nos
Basement 2		208 nos
Basement 3		210 nos
BLOCK 3, 3a,3b,3c,&3d		
Basement 1		389 nos
Basement 2		385 nos
Basement 3		56 nos
SURFACE		90 nos
TOTAL		2149 nos

FAR STATEMENT FOR PROPOSED DEVELOPMENT

SL NO	TYPE	NET FAR IN SQMT	NET FAR IN SQFT
1	BLOCK 1	19236.12	207057.68
2	BLOCK 1a	648.32	6979.28
3	BLOCK 1b	686.48	7173.73
4	BLOCK 1c	686.48	7173.73
5	BLOCK 2	97218.59	936834.90
6	BLOCK 3	22199.72	238957.76
7	BLOCK 3a	22207.33	239041.69
8	BLOCK 3b	22206.77	239033.71
9	BLOCK 3c	22232.72	239313.61
10	BLOCK 3d	22185.59	238805.71
11	# CLUBHOUSE	4757.73	51212.23
12	GUEST ROOM	466.60	5022.48
13	BASEMENT8	4559.02	49067.20
TOTAL FAR AREA ACHIEVED		229533.98	2470703.81
TOTAL FAR ARCHIEVED	TOTAL AREA/SITE AREA	229533.98 / 84201.073	2.67

BLOCK 1

BLOCK 1A

BLOCK 1B

BLOCK 1C

TOWER 2

BLOCK 3

BLOCK 3A

BLOCK 3C

BLOCK 3B

BLOCK 3D

GROUND COVERAGE CALCULATION

1	BLOCK 1	6859
2	BLOCK 1a	686
3	BLOCK 1b	700
4	BLOCK 1c	700
5	BLOCK 2	3280
6	BLOCK 3	688
7	BLOCK 3a	670
8	BLOCK 3b	682
9	BLOCK 3c	690
10	BLOCK 3d	672
11	CLUBHOUSE	1270
12	GUEST ROOM	257
		10988

TYP. DRAIN SECTION

TYPICAL DETAILS OF PERFORATED SLAB FOR TRENCH DRAIN

TOTAL NO OF FLAT =668
10% OF THE TOTAL NO OF FLAT= 68.8
69 NO OF SERVANT ROOMS HAS BEEN PROVIDED INSTEAD OF EWS/LIG IN 10% OF THE TOTAL UNITS.

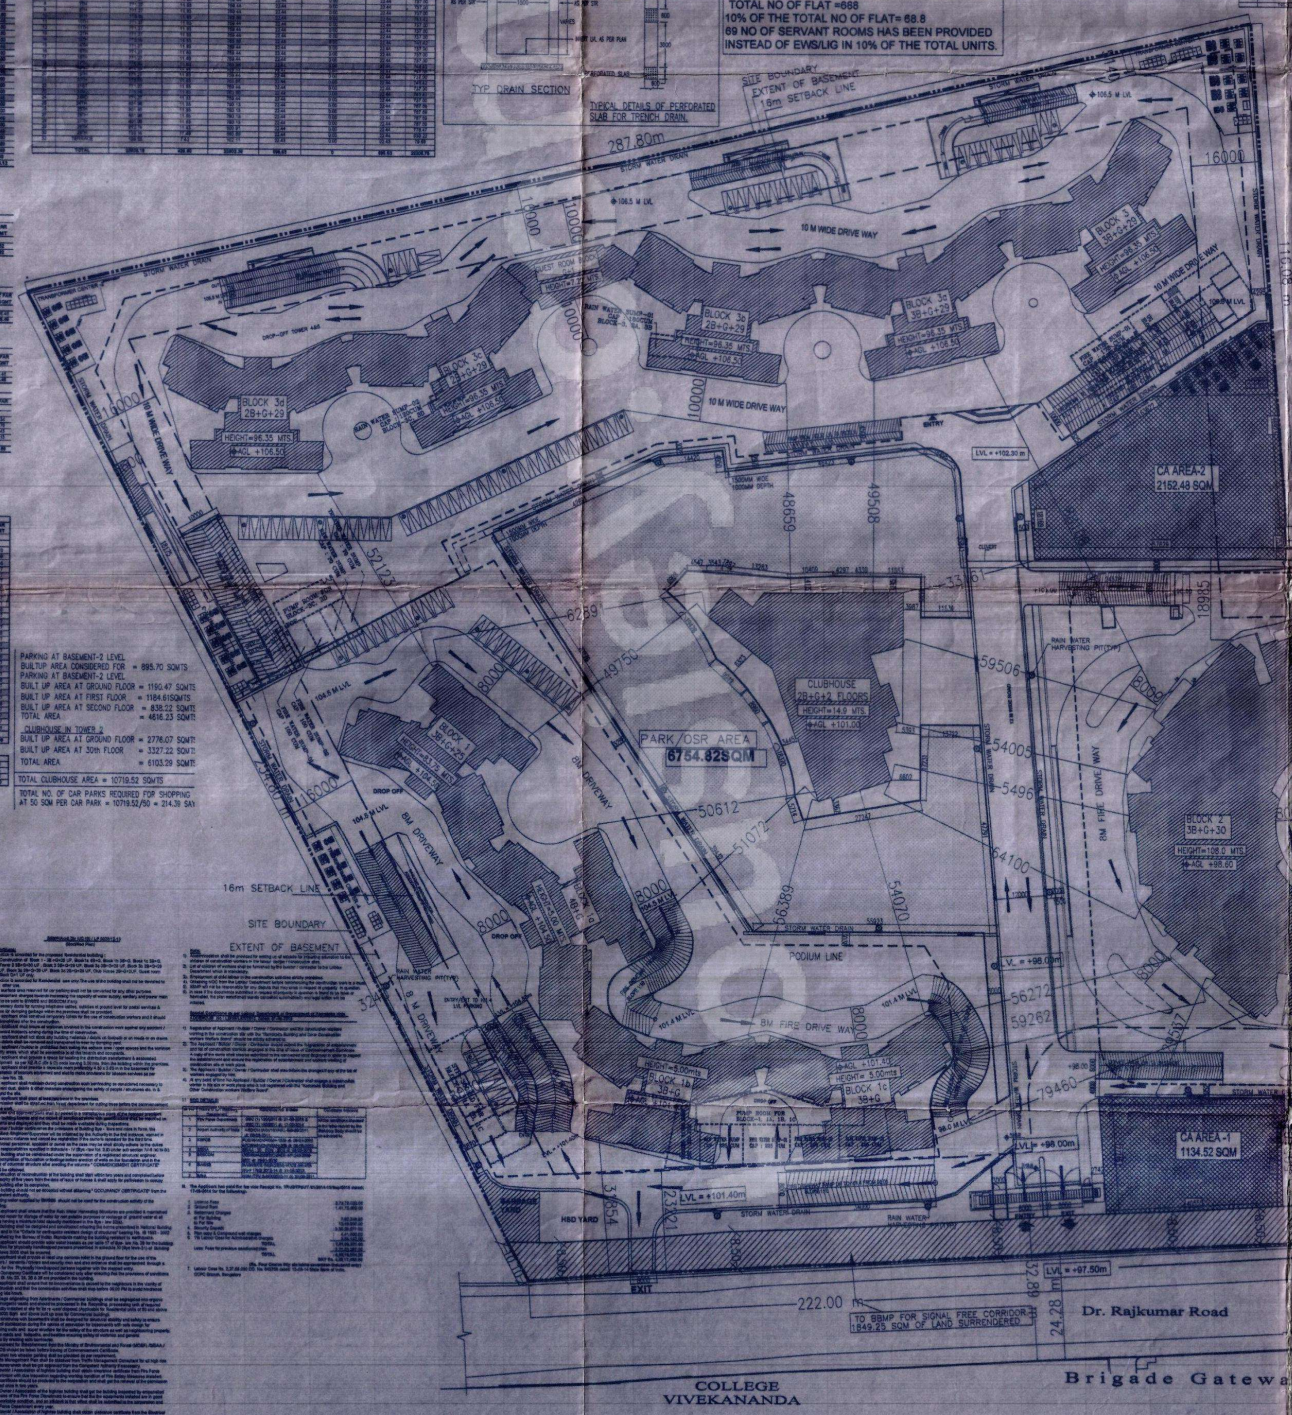

PARKING AT BASEMENT-1 LEVEL
BUILTUP AREA CONSIDERED FOR = 895.75 SQMTS
PARKING AT BASEMENT-2 LEVEL
BUILT UP AREA AT GROUND FLOOR = 1190.47 SQMTS
BUILT UP AREA AT FIRST FLOOR = 1184.61SQMTS
BUILT UP AREA AT SECOND FLOOR = 838.22 SQMTS
TOTAL AREA = 4858.23 SQMTS

CLUBHOUSE IN TOWER-2
BUILT UP AREA AT GROUND FLOOR = 3776.07 SQMTS
BUILT UP AREA AT 30th FLOOR = 1327.32 SQMTS
TOTAL AREA = 6103.39 SQMTS

TOTAL CLUBHOUSE AREA = 10719.52 SQMTS

TOTAL NO. OF CAR PARKS REQUIRED FOR SHOPPING AT 50 SQM PER CAR PARK = 10719.52/50 = 214.39 SAY

AREA CALCULATION

SL NO	FLOOR	GROSS AREA	DEDUCTIONS (CUTOUTS,DUCTS)	SUA IN SQMT	FAR DEDUCTIONS LIFTS	FAR DEDUCTIONS PARKING & OTHERS	TOTAL FAR DEDUCTIONS	NET FAR IN SQMT
1	BLOCK 1	20155.06	313.09	19841.99	605.87	0.00	605.87	19236.12
2	BLOCK 1a	681.66	8.63	673.75	22.43	0.00	22.43	648.32
3	BLOCK 1b	700.58	11.88	688.90	22.44	0.00	22.44	666.46
4	BLOCK 1c	700.58	11.88	688.90	22.44	0.00	22.44	666.46
5	BLOCK 2	92529.37	2268.19	90264.19	2311.68	732.81	3044.49	87219.69
6	BLOCK 3	23323.40	428.06	22895.35	695.63	0.00	695.63	22199.72
7	BLOCK 3a	23333.45	430.39	22903.06	695.63	0.00	695.63	22207.53
8	BLOCK 3b	23332.18	428.80	22903.38	695.61	0.00	695.61	22205.77
9	BLOCK 3c	23367.77	426.39	22938.39	695.61	0.00	695.61	22232.78
10	BLOCK 3d	23310.32	426.40	22883.92	695.33	0.00	695.33	22188.59
11	CLUBHOUSE	5865.61	1088.07	4775.53	17.80	0.00	17.80	4757.73
12	GUEST ROOM	466.88	0.28	466.60	0.00	0.00	0.00	466.60
13	BASEMENT BLOCK 1 TO 1C	38129.38	717.571	37411.778	291.89	35396.41	35688.10	1723.68
14	BASEMENT BLOCK 2	29674.08	491.08	29423.86	235.46	28747.86	28983.37	1717.50
15	BASEMENT BLOCK 3 TO 3d	40830.58	278.302	40552.279	286.28	38895.16	39181.44	1397.841
	TOTAL AREA	346854.55	7320.80	339396.77	7249.73	101485.87	108735.73	229533.98

PARKING AT BASEMENT-1 LEVEL
BUILTUP AREA CONSIDERED FOR = 895.75 SQMTS
PARKING AT BASEMENT-2 LEVEL
BUILT UP AREA AT GROUND FLOOR = 1190.47 SQMTS
BUILT UP AREA AT FIRST FLOOR = 1184.61SQMTS
BUILT UP AREA AT SECOND FLOOR = 838.22 SQMTS
TOTAL AREA = 4858.23 SQMTS

CLUBHOUSE IN TOWER-2
BUILT UP AREA AT GROUND FLOOR = 3776.07 SQMTS
BUILT UP AREA AT 30th FLOOR = 1327.32 SQMTS
TOTAL AREA = 6103.39 SQMTS

TOTAL CLUBHOUSE AREA = 10719.52 SQMTS

TOTAL NO. OF CAR PARKS REQUIRED FOR SHOPPING AT 50 SQM PER CAR PARK = 10719.52/50 = 214.39 SAY

RAIN WATER HARVESTING DETAIL

KEY PLAN

LOCATION PLAN

LEGEND
- BOUNDARY LINE
- BASEMENT EXTENT LINE
- NEWS SETBACK LINE
- BUILDING LINE
- PROPOSED ROAD WIDENING
- CA AREA
- PARK AND OPEN SPACE

ಸಕಲು ಪತ್ರ

ಪರಿಷ್ಕೃತ ನಕ್ಷೆ :

"DEVELOPMENT PLAN APPROVED BY BDA VIDE WORK ORDER NO: BDA/TPM/DLP-22/2011-12/6728/2013-14 DATED 11/03/2014"

NOTES:
- ALL DIMENSIONS ARE IN MILLIMETERS

ORIENTATION: N

SHEET NO :

OWNER'S SIGNATURE

FOR: PALLADIUM CONSTRUCTIONS PVT LTD, M/S PLATINUM SPACES PVT LTD.

ARCHITECT'S /ENGINEER'S SIGNATURE :

LAKSHMAN.S
BCC/BL/3.6/E-3682/2012-13

CLIENTS:
PALLADIUM CONSTRUCTION PVT LTD, M/S PLATINUM SPACES PVT LTD,
NO.1, INDUSTRIAL SUBURB, WARD NO 57, NAGAPURA OPP. VIVEKANANDA COLLEGE, DR.RAJKUMAR ROAD RAJAJINAGAR, BANGALORE- 560010

PROJECT TITLE :
RE MODIFIED RESIDENTIAL DEVELOPMENT PROPERTY ID.NO- 14-1-1 NO.1 , INDUSTRIAL SUBURB, WARD NO 57, NAGAPURA OPP. VIVEKANANDA COLLEGE, DR.RAJKUMAR ROAD RAJAJINAGAR, BANGALORE- 560010

PROJECT CONSULTANTS :
RSP Design Consultants (India) Pvt Ltd
RSP House, 30 Museum Road, Bangalore - 560 001 Tel: 25586858 Fax: 25586818

SIGNATURES :

DIRECTOR IN CHARGE	PROJECT CO-ORDINATOR
Anshu	Ram Prasad

SUBJECT OF DRAWING :
SITE PLAN

SCALE : 1:500 | DATE : 30.05.2014
DRAWN : KM | CHECKED : JG

JOB NO : 09058 | DWG NO : S-001