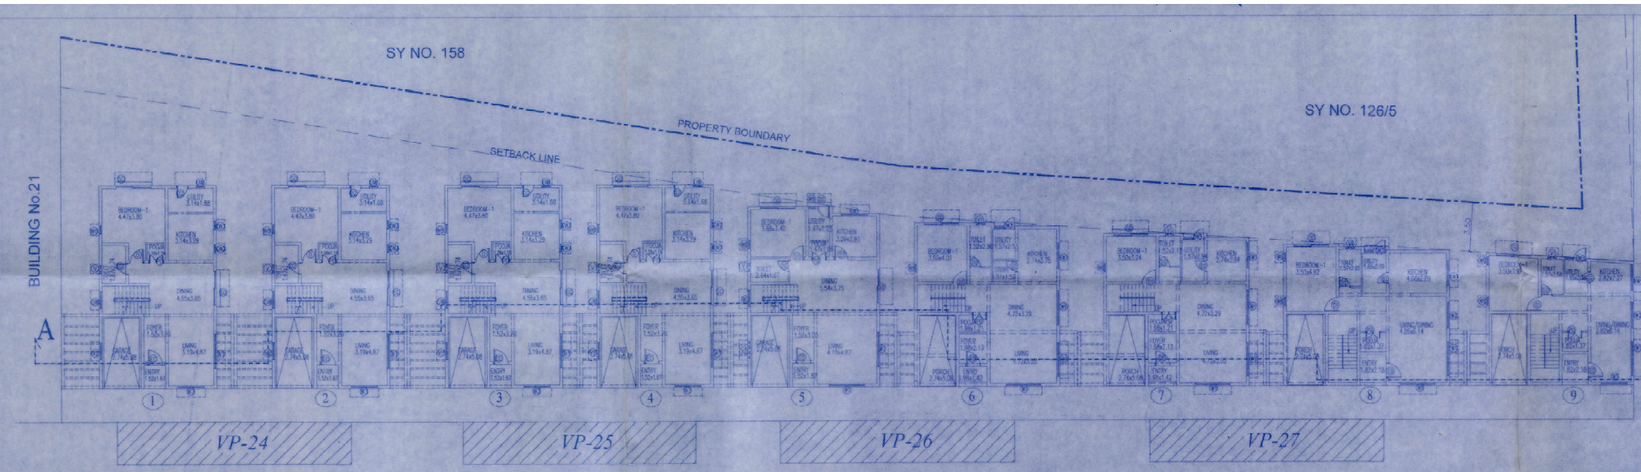

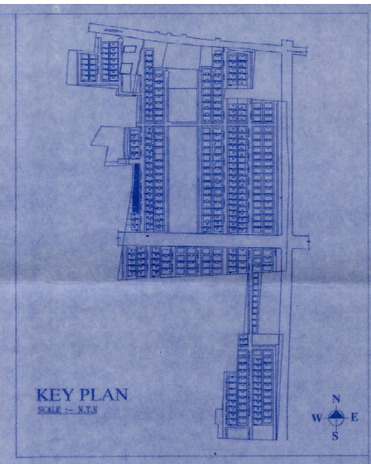

BUILDING-15 EAST FACING
GROUND FLOOR PLAN
(NO'S OF CAR PARKING PROVIDED - 09 CARS)

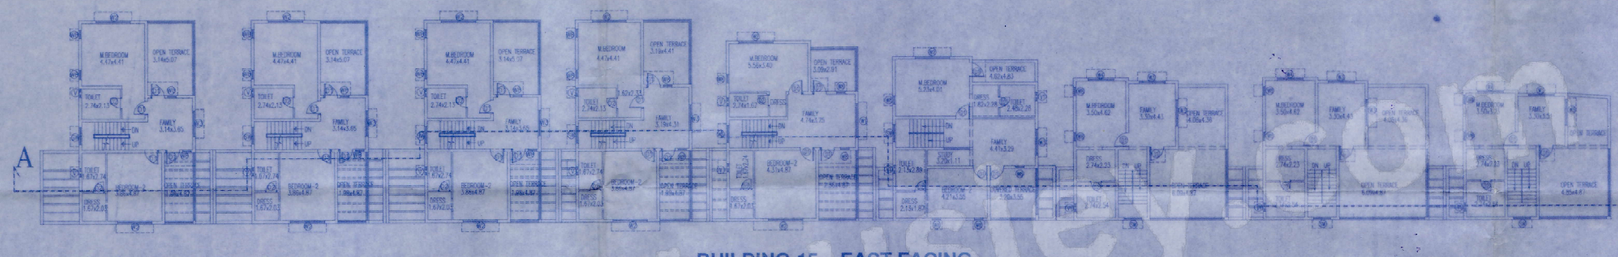

BUILDING-15 EAST FACING
FIRST FLOOR PLAN

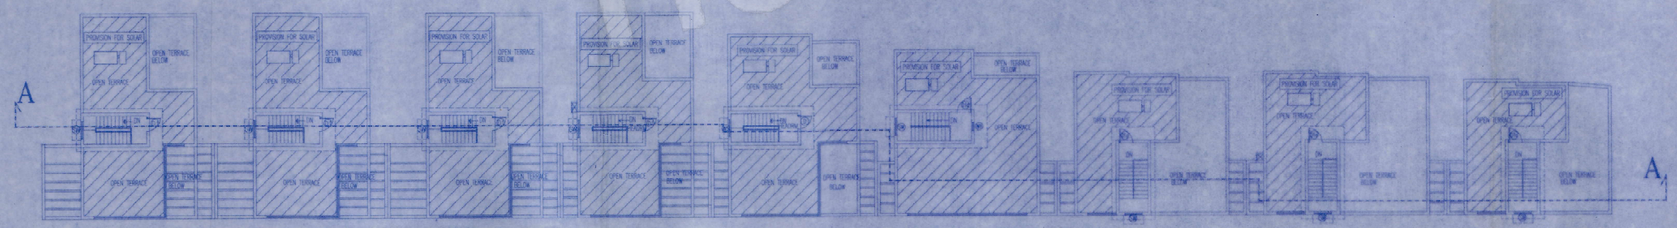

BUILDING-15 EAST FACING
TERRACE FLOOR PLAN

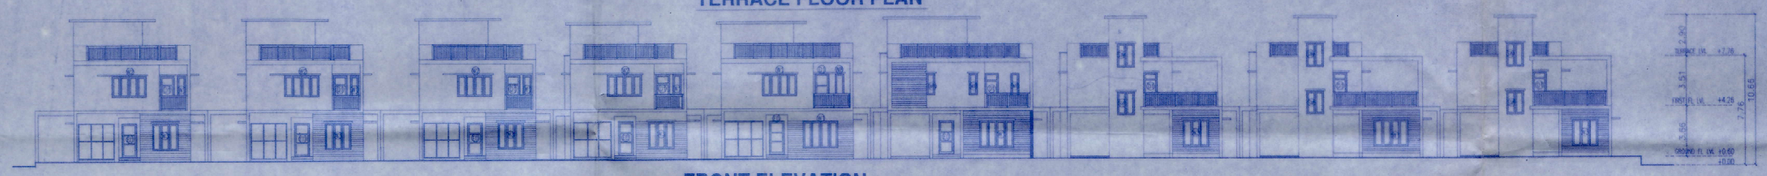

FRONT ELEVATION

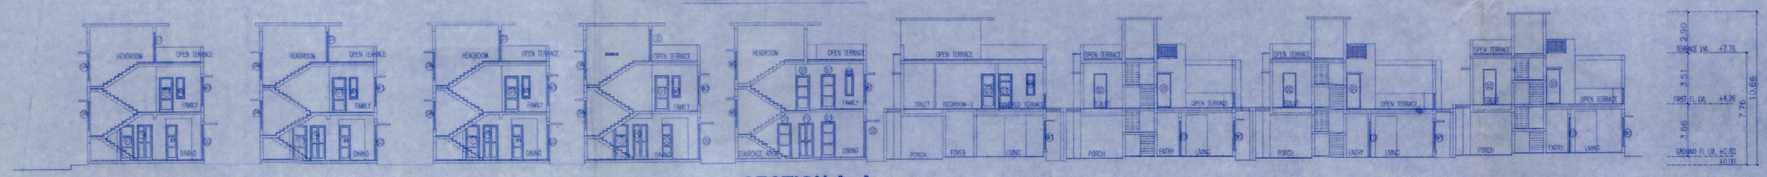

SECTION A -A

ಸೂಚನೆ : ಈ ಪ್ರಕಟಣೆಯ ಷರತ್ತು ಕಂಡಿಕೆ ಷರತ್ತು/ಷರತ್ತುಗಳು
ಬಿಡಿ/ಪಿಐಪಿ -18 ದಿನಾಂಕ 15-06-2019 ರಂತೆ
ಅತಿಕ್ರಮಿಸುವ ಕೆಳಗಿನ ಷರತ್ತು ಕಾರ್ಯಾನ್ವಯವಾಗಿ ಕಾಣ
ಪ್ರಕಾರ ಪ್ರಕಾರ ಷರತ್ತು ಕಡ್ಡಾಯವಾಗಿ ಪಾಲಿಸುವುದು.

ಕರ್ನಾಟಕ ನಗರ ಮತ್ತು ಗ್ರಾಮಾಂತರ ಯೋಜನಾ ಕಾಯ್ದೆ 1961 ರ
ಕಲಂ 15 (1) ರನ್ವಯ ಹಾಗೂ ಪ್ರಾಧಿಕಾರದ ಪತ್ರ ಸಂಖ್ಯೆ :
ಬಿಡಿಎ/ಬಿಪಿಎಂಎ/ ಟಿಪಿ/ಬಿಡಿ/ಪಿಐಪಿ-130/2017-18/ದಿನಾಂಕ: 12-01-2018
ರಲ್ಲಿನ ಷರತ್ತುಗಳಿಗೊಳಪಟ್ಟು ದಿನಾಂಕ 12-01-2018 ರಿಂದ ದಿನಾಂಕ
11-01-2023 ರವರೆಗೆ ಎರಡು ವರ್ಷಗಳ ಅವಧಿಗೆ ಪ್ರಾರಂಭಿಕ
ಪ್ರಮಾಣ ಪತ್ರವನ್ನು ನೀಡಲಾಗುತ್ತದೆ. ಪರವಾನಿಗೆಯನ್ನು ಸ್ಥಳೀಯ
ಸಂಸ್ಥೆಯಿಂದ ಪಡೆಯಕ್ಕನ್ನು.

ಸಹಿ/-
ಸಹಾಯ ಕಾರ್ಯದರ್ಶಿ,
ಬೆಂಗಳೂರು ಅಂತರಾಷ್ಟ್ರೀಯ ವಿಮಾನ
ನಿಲ್ದಾಣ ಪ್ರದೇಶ ಯೋಜನಾ ಪ್ರಾಧಿಕಾರ,
ಕೆ.ಐ.ಎ.ಬಿ.ಪಿ.ಕಟ್ಟಡ.

MANAGING DIRECTOR & GPA HOLDER
(M/S ADARSH NIVAAS PVT. LTD)

ARCHITECT'S SIGNATURE

(H.R.SHYAMALA.)
(BCC/BL-3.6/A-2959/2019-20)

PROJECT :

APPROVED MODIFIED RESIDENTIAL DEVELOPMENT BUILDING PLAN IN SY.NO.S. 60/1, 60/2, 60/3, 60/4P, 61,111/1,111/2, 111/6,112/1,112/2,122/1,122/2,122/3,123/1,123/2,123/3, 123/4,126/1,126/2,126/3,127,128P,129/P,130/1P,131/1 171,172 ,173,174,175,176 & 177 OF HUTTANAHALLI VILLAGE , JALA HOBLI,BANGALORE NORTH TALUK, BANGALORE URBAN DISTRICT . TOTAL EXTANT =54A 21.04G OR (220677.06SQM)

TITLE

BUILDING -15
(VILLAS NO. 01 - 09)
FLOOR PLANS, ELEVATION, & SECTION

BUILDING -15 (9 UNITS)

DEALT/CKD	SCALE	JOB No:
RAJANI P M	1:200	APA-AR-SP-86
DRAWN	DATE	SHEET No:
ARUN	18-01-2021	14 OF 49

N

SCHEDULE OF OPENINGS

TYPE	SIZE	DESCRIPTION
ED	1.68X2.40	ENTRANCE DOOR
D	1.05X2.40	DOOR
D1	1.00X2.10	DOOR
D2	0.85X2.40	DOOR
LD	0.75X2.40	LOUVERED DOOR
SD	2.40X2.40	SLIDING DOOR
PD	1.05X2.40	POOJA DOOR
W1	1.80X1.20	WINDOW
W2	2.40X1.50	WINDOW
W3	1.80X2.00	WINDOW
W4	1.80X1.50	WINDOW
SW	1.20X1.80	STAIRCASE WINDOW
WS	0.60X1.50	WINDOW
V	0.60X0.60	VENTILATOR
UW	1.80X1.20	UTILITY WINDOW
UW	0.60X1.20	UTILITY WINDOW
UW1	0.45X1.20	UTILITY WINDOW

Housiey.com