SALE BUILDING NO. 02	SHEET NO.01

CONTENT OF THE SHEET

BLOCK PLAN & LOCATION PLAN
R.G.AREA CALCULATION & AREA STATEMENTS

DATE OF APPROVAL OF PLAN

This cancels Approval to the previous Plans Sanctioned and issued vide No. SEB/ENG/193/(N)/STG/A/NP dated 24/12/2021

Approved Subject to the condition Mentioned in this office permission Letter no. SRA/ENG/135/(N)/STG/A/NP DL. — 2 MAY 2022

Executive Engineer
Slum Rehabilitation Authority

BUILT UP AREA CALCULATION - PLOT 'A'							
1	1/2 X 63.35	X 8.39	X 1 NO	=	265.33	SQ.MT.	
2	1/2 X 63.66	X 2.11	X 1 NO	=	67.16	SQ.MT.	
3	1/2 X 67.75	X 10.75	X 1 NO	=	364.21	SQ.MT.	
4	1/2 X 88.37	X 22.75	X 1 NO	=	1017.22	SQ.MT.	
5	1/2 X 88.52	X 45.02	X 1 NO	=	2011.72	SQ.MT.	
6	1/2 X 89.06	X 27.47	X 1 NO	=	1222.96	SQ.MT.	
7	1/2 X 89.59	X 2.15	X 1 NO	=	87.06	SQ.MT.	
8	1/2 X 92.35	X 37.34	X 1 NO	=	1723.24	SQ.MT.	
9	1/2 X 98.25	X 7.58	X 1 NO	=	364.60	SQ.MT.	
10	1/2 X 105.49	X 55.72	X 1 NO	=	2968.88	SQ.MT.	
11	1/2 X 109.49	X 6.45	X 1 NO	=	353.31	SQ.MT.	
12	1/2 X 96.83	X 1.14	X 1 NO	=	55.02	SQ.MT.	
13	1/2 X 88.32	X 1.99	X 1 NO	=	95.86	SQ.MT.	
14	1/2 X 56.23	X 12.84	X 1 NO	=	618.44	SQ.MT.	
15	1/2 X 94.69	X 13.03	X 1 NO	=	616.56	SQ.MT.	
16	1/2 X 92.71	X 18.67	X 1 NO	=	865.45	SQ.MT.	
17	1/2 X 89.48	X 1.14	X 1 NO	=	50.99	SQ.MT.	
18	1/2 X 4.55	X 0.88	X 1 NO	=	2.16	SQ.MT.	
19	1/2 X 69.22	X 4.77	X 1 NO	=	165.11	SQ.MT.	
20	1/2 X 11.72	X 6.29	X 1 NO	=	37.01	SQ.MT.	
		TOTAL ADDITION		=	12950.11	SQ.MT.	X

BUILT UP AREA CALCULATION - PLOT 'B'							
1	1/2 X 63.57	X 21.87	X 1 NO	=	347.38	SQ.MT.	
2	1/2 X 60.93	X 14.58	X 1 NO	=	567.36	SQ.MT.	
3	1/2 X 60.97	X 45.49	X 1 NO	=	1832.66	SQ.MT.	
4	1/2 X 79.32	X 13.20	X 1 NO	=	523.51	SQ.MT.	
5	1/2 X 101.55	X 14.34	X 1 NO	=	727.24	SQ.MT.	
6	1/2 X 101.55	X 28.34	X 1 NO	=	1439.11	SQ.MT.	
7	1/2 X 89.03	X 8.45	X 1 NO	=	369.46	SQ.MT.	
8	1/2 X 65.11	X 3.87	X 1 NO	=	131.23	SQ.MT.	
9	1/2 X 62.93	X 4.51	X 1 NO	=	140.22	SQ.MT.	
10	1/2 X 63.15	X 12.42	X 1 NO	=	391.14	SQ.MT.	
11	1/2 X 48.69	X 7.55	X 1 NO	=	176.52	SQ.MT.	
12	1/2 X 34.75	X 5.03	X 1 NO	=	87.34	SQ.MT.	
13	1/2 X 17.55	X 7.52	X 1 NO	=	66.39	SQ.MT.	
14	1/2 X 43.32	X 16.75	X 1 NO	=	362.43	SQ.MT.	
15	1/2 X 39.51	X 14.30	X 1 NO	=	281.95	SQ.MT.	
16	1/2 X 36.01	X 5.80	X 1 NO	=	105.88	SQ.MT.	
17	1/2 X 33.01	X 8.29	X 1 NO	=	136.99	SQ.MT.	
		TOTAL ADDITION		=	8516.14	SQ.MT.	X

BUILT UP AREA CALCULATION - PLOT 'C'							
1	1/2 X 35.61	X 8.50	X 1 NO	=	151.33	SQ.MT.	
2	1/2 X 33.81	X 5.26	X 1 NO	=	88.45	SQ.MT.	
3	1/2 X 15.15	X 10.48	X 1 NO	=	79.29	SQ.MT.	
4	1/2 X 33.41	X 9.33	X 1 NO	=	155.04	SQ.MT.	
5	1/2 X 37.22	X 5.28	X 1 NO	=	73.15	SQ.MT.	
6	1/2 X 13.71	X 2.14	X 1 NO	=	14.73	SQ.MT.	
7	1/2 X 12.81	X 8.28	X 1 NO	=	53.32	SQ.MT.	
8	1/2 X 44.54	X 10.41	X 1 NO	=	232.04	SQ.MT.	
9	1/2 X 47.81	X 9.41	X 1 NO	=	224.95	SQ.MT.	
10	1/2 X 52.49	X 9.74	X 1 NO	=	255.48	SQ.MT.	
11	1/2 X 48.69	X 8.16	X 1 NO	=	198.49	SQ.MT.	
12	1/2 X 14.81	X 9.07	X 1 NO	=	67.23	SQ.MT.	
13	1/2 X 13.01	X 1.94	X 1 NO	=	12.64	SQ.MT.	
14	1/2 X 13.01	X 3.89	X 1 NO	=	25.17	SQ.MT.	
		TOTAL ADDITION		=	1547.75	SQ.MT.	X

BUILT UP AREA CALCULATION - PLOT 'D'							
1	1/2 X 17.35	X 5.11	X 1 NO	=	44.35	SQ.MT.	
2	1/2 X 26.65	X 5.40	X 1 NO	=	71.88	SQ.MT.	
3	1/2 X 44.21	X 7.49	X 1 NO	=	165.17	SQ.MT.	
4	1/2 X 44.25	X 4.29	X 1 NO	=	95.00	SQ.MT.	
5	1/2 X 51.61	X 12.70	X 1 NO	=	327.72	SQ.MT.	
6	1/2 X 47.13	X 7.75	X 1 NO	=	183.34	SQ.MT.	
7	1/2 X 39.95	X 6.68	X 1 NO	=	133.47	SQ.MT.	
8	1/2 X 36.23	X 7.12	X 1 NO	=	138.31	SQ.MT.	
9	1/2 X 19.57	X 1.70	X 1 NO	=	16.69	SQ.MT.	
10	1/2 X 17.67	X 1.66	X 1 NO	=	14.77	SQ.MT.	
11	1/2 X 7.03	X 3.41	X 1 NO	=	12.02	SQ.MT.	
12	1/2 X 15.11	X 2.10	X 1 NO	=	11.87	SQ.MT.	
13	1/2 X 9.68	X 3.38	X 1 NO	=	16.66	SQ.MT.	
14	1/2 X 84.53	X 2.76	X 1 NO	=	58.79	SQ.MT.	
15	1/2 X 3.03	X 1.94	X 1 NO	=	3.64	SQ.MT.	
16	1/2 X 62.62	X 5.67	X 1 NO	=	176.80	SQ.MT.	
17	1/2 X 16.94	X 1.95	X 1 NO	=	16.52	SQ.MT.	
18	1/2 X 8.16	X 1.89	X 1 NO	=	8.64	SQ.MT.	
19	1/2 X 4.63	X 1.97	X 1 NO	=	4.75	SQ.MT.	
20	1/2 X 46.47	X 8.64	X 1 NO	=	184.18	SQ.MT.	
		TOTAL ADDITION		=	1682.86	SQ.MT.	X

BUILT UP AREA CALCULATION - PLOT 'E'							
1	1/2 X 19.15	X 9.57	X 1 NO	=	91.49	SQ.MT.	
2	1/2 X 28.12	X 3.97	X 1 NO	=	55.82	SQ.MT.	
3	1/2 X 40.47	X 14.00	X 1 NO	=	283.64	SQ.MT.	
4	1/2 X 40.47	X 4.61	X 1 NO	=	93.12	SQ.MT.	
5	1/2 X 40.47	X 6.98	X 1 NO	=	141.03	SQ.MT.	
6	1/2 X 40.47	X 3.44	X 1 NO	=	69.51	SQ.MT.	
7	1/2 X 16.88	X 3.13	X 1 NO	=	43.31	SQ.MT.	
		TOTAL ADDITION		=	781.12	SQ.MT.	X

BUILT UP AREA CALCULATION - PLOT 'F'							
1	1/2 X 9.55	X 2.64	X 1 NO	=	12.15	SQ.MT.	
2	1/2 X 11.37	X 3.17	X 1 NO	=	18.14	SQ.MT.	
3	1/2 X 14.01	X 2.08	X 1 NO	=	14.60	SQ.MT.	
		TOTAL ADDITION		=	46.90	SQ.MT.	X

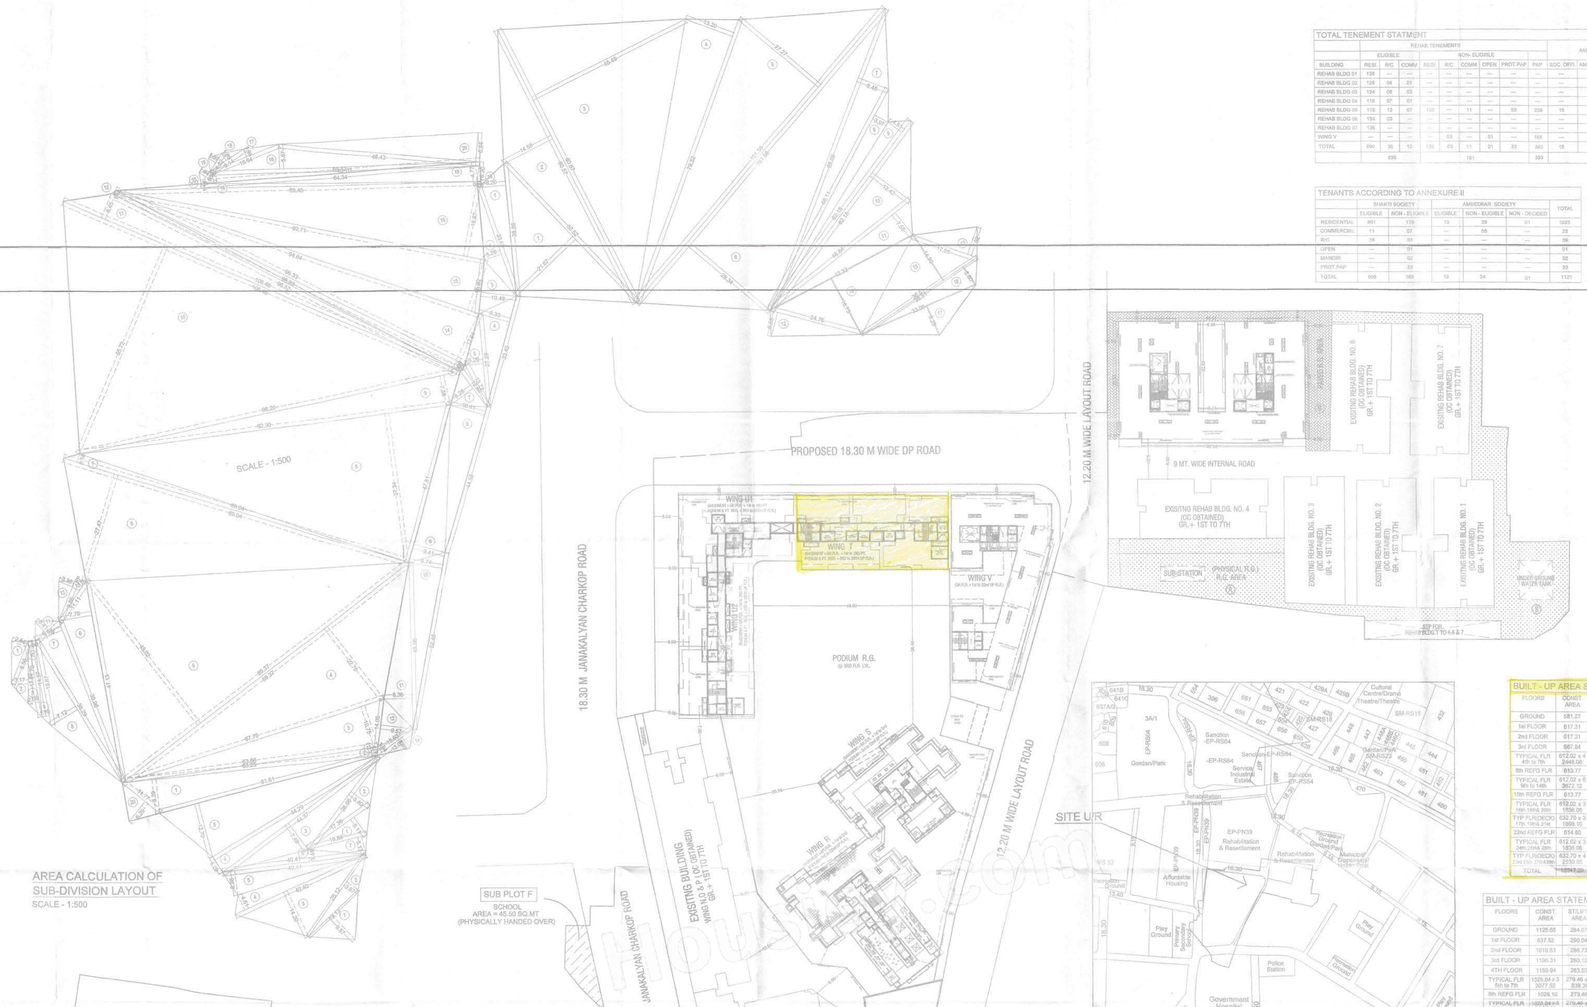

AREA CALCULATION OF SUB-DIVISION LAYOUT
SCALE - 1:500

SUB-DIVISION LAYOUT
SCALE - 1:1000

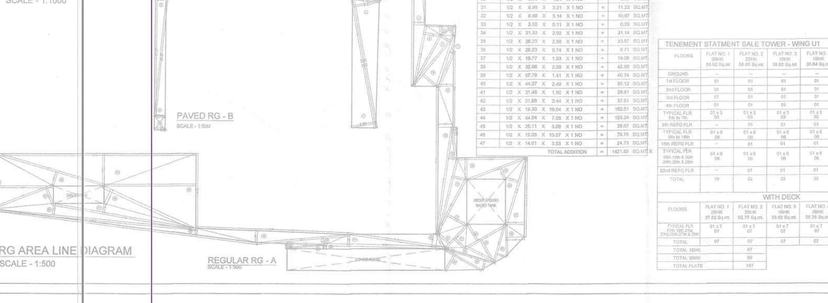

RG AREA LINE DIAGRAM
SCALE - 1:500

REGULAR RG - A
SCALE - 1:500

BLOCK PLAN
SCALE - 1: 500

LOCATION PLAN
SCALE - 1: 4000

TOTAL TENEMENT STATMENT																		
	REHAB TENEMENTS																	
	ELIGIBLE			NON-ELIGIBLE						AMENITIES								
BUILDING	RESI	R/C	COMM	RESI	R/C	COMM	OPEN	PROT PAP	PAP	EOC OFFI	AMENITIES	COMM HALL	TOTAL	SALE RESI	SALE COMM
REHAB BLDG 01	130	—	—	—	—	—	—	—	—	—	—	—	130	—	—
REHAB BLDG 02	128	04	01	—	—	—	—	—	—	—	—	—	134	—	—
REHAB BLDG 03	134	08	03	—	—	—	—	—	—	—	—	—	138	—	—
REHAB BLDG 04	118	07	01	—	—	—	—	—	—	—	—	—	127	—	—
REHAB BLDG 06	118	13	02	132	—	11	33	02	16	34	01	02	356	306	01
REHAB BLDG 06	135	03	—	—	—	—	—	—	—	—	—	—	135	—	—
REHAB BLDG 07	136	—	—	—	—	—	—	—	—	—	—	—	136	—	—
WING V	—	—	—	—	03	—	61	—	159	—	—	—	163	133	21
TOTAL	890	35	12	132	03	11	91	33	980	16	24	01	1652	439	22
	938					181			993		42		1652		

TENANTS ACCORDING TO ANNEXURE II						
	SHAKTI SOCIETY		AMBEDKAR SOCIETY			TOTAL
	ELIGIBLE	NON - ELIGIBLE	ELIGIBLE	NON - ELIGIBLE	NON - DECIDED	
RESIDENTIAL	890	138	18	39	51	1020
COMMERCIAL	11	07	—	05	—	23
R/C	06	03	—	—	—	09
OPEN	—	01	—	—	—	01
MANDIR	—	02	—	—	—	02
PROT.PAP	—	33	—	—	—	33
TOTAL	908	183	18	44	51	1121

AREA FROM BUILDING 1 TO 7 & WING - V				
REHAB BUILDINGS	REHAB COMPO AREA	REHAB BUA		SALE BUA
		COMM	RESI	
BUILDING NO. 01	3358.68	—	3214.32	—
BUILDING NO. 02	3489.53	—	3165.94	—
BUILDING NO. 03	1906.75	—	1904.17	—
BUILDING NO. 04	3287.12	—	2685.03	—
BUILDING NO. 06	26816.20	278.75	17754.63	13603.29
BUILDING NO. 06	3516.88	—	3214.32	—
BUILDING NO. 07	3516.88	—	3214.32	—
SALE BUILDING NO.2 (WING - V)	8093.90	—	6471.48	6609.34
TOTAL AREA	55523.73	43600.86	20607.63	

TOTAL BUILT-UP AREA SALE BUILDING - (WING - R)							
FLOOR	CONST. AREA	STILT AREA	ENTRANCE LOBBY	ED & FD AREA	FITNESS CENTER	REFUGE AREA	SALE BUILT UP AREA
							SALE BUA	EDGE REFU
3RD	613.39	75.97	109.45	6.13	421.84	—	—	—
4TH,5TH & 6TH	613.39 X 3 =1840.17	85.49 X 3 =256.56	—	7.29 X 3 =22.17	—	—	520.84 X 3 =1561.52	—
7TH REFUGE	614.87	85.46	—	6.97	—	144.04	378.20	—
8TH TO 13TH	613.39 X 6 =3680.34	85.46 X 6 =512.76	—	7.39 X 6 =44.34	—	—	520.84 X 6 =3123.24	—
14TH REFUGE	611.92	85.46	—	6.97	—	189.56	378.98	—
15TH TO 22ND	613.39 X 8 =4907.12	85.46 X 8 =683.68	—	7.39 X 8 =59.12	—	—	520.84 X 8 =4164.32	—
TOTAL	12267.66	1699.71	109.45	145.70	421.84	333.60	9557.36	—
							9557.36	—

SALE COMM. AREA COMMON FOR (WING - R & S)		
FLOOR	CONST. AREA	SALE COMM.
GROUND	480.60	480.60

TOTAL BUILT-UP AREA SALE BUILDING - (WING - S)										
FLOOR	CONST. AREA	STILT AREA	ENTRANCE LOBBY	ED & FD AREA	SOCIETY OFFICE	FITNESS CENTER	REFUGE AREA	SALE BUILT UP AREA	
								SALE BUA	EDGE REFU
3RD	589.92	69.79	30.93	6.82	—	477.48	—	—	—
4TH,5TH & 6TH	478.62 X 3 =1435.86	62.17 X 3 =186.51	—	7.41 X 3 =22.23	—	—	—	408.44 X 3 =1225.32	—
7TH REFUGE	479.62	62.17	—	7.41	—	—	116.51	289.93	6.80
8TH TO 13TH	478.62 X 6 =2869.72	62.17 X 6 =373.02	—	7.41 X 6 =44.46	—	—	—	408.44 X 6 =2450.64	—
14TH REFUGE	479.62	62.17	—	7.41	16.58	—	140.87	291.01	—
15TH TO 22ND	478.62 X 8 =3828.16	62.17 X 8 =497.36	—	7.41 X 8 =59.28	—	—	—	408.44 X 8 =3267.52	—
TOTAL	9872.32	1291.02	30.93	180.61	16.58	477.48	256.38	7464.42	6.80
								7493.31	

BUILT-UP AREA STATEMENT (SALE WING - T)													
FLOOR	CONST AREA	STILT AREA	ENTRANCE LOBBY	METER ROOM	E.D./F.D. AREA	STILT AREA	SUBSTATION & E.D.G. SET	FIRE CONTROL ROOM	FITNESS CENTER	REFUGE AREA	SALE BUILT-UP AREA	
											COMM	RESI
GROUND	581.27	166.40	40.85	—	2.36	86.10	70.54	16.80	—	—	198.19	—
1st FLOOR	617.31	179.24	44.40	35.85	6.93	144.80	—	—	—	—	—	214.52
2nd FLOOR	617.31	179.24	44.40	—	6.50	181.85	—	—	—	—	—	214.52
3rd FLOOR	667.84	198.50	49.31	—	6.39	—	—	—	231.12	—	—	214.52
TYPICAL FLR 4th to 7th	612.62 x 4 = 2449.08	171.79 x 4 = 687.12	—	—	6.39 x 4 = 25.56	—	—	—	—	—	—	433.85 x 4 = 1735.40
8th REFG FLR	633.77	169.90	—	—	6.39	—	—	—	—	120.75	—	316.73
TYPICAL FLR 9th to 14th	612.62 x 6 = 3672.12	171.79 x 6 = 1030.68	—	—	6.39 x 6 = 38.34	—	—	—	—	—	—	433.85 x 6 = 2603.10
15th REFG FLR	613.77	169.90	—	—	6.39	—	—	—	—	120.75	—	316.73
TYPICAL FLR 16th,18th& 20th	612.62 x 3 = 1836.06	171.79 x 3 = 515.34	—	—	6.39 x 3 = 19.17	—	—	—	—	—	—	433.85 x 3 = 1301.55
TYP FLR(DECK) 17th,19th& 21st	633.70 x 3 = 1899.10	171.79 x 3 = 515.34	—	—	6.39 x 3 = 19.17	—	—	—	—	—	—	454.53 x 3 = 1363.59
22nd REFG FLR	614.60	169.90	—	—	6.39	—	—	—	141.11	—	—	297.40
TYPICAL FLR 24th,26th& 28th	612.62 x 3 = 1836.86	171.79 x 3 = 515.34	—	—	6.39 x 3 = 19.17	—	—	—	—	—	—	433.85 x 3 = 1301.55
TYP FLR(DECK) 23rd,25th,27th&29th	633.70 x 4 = 2535.80	171.79 x 4 = 687.12	—	—	6.39 x 4 = 25.56	—	—	—	—	—	—	454.53 x 4 = 1818.12
TOTAL	11594.39	3134.02	178.89	35.85	127.79	412.55	70.54	16.80	231.12	362.61	198.19	11897.73
											11699.00	

BUILT - UP AREA STATEMENT (SALE WING - U1 & U2)										
FLOORS	CONST. AREA	STILT AREA	ENTRANCE LOBBY	METER ROOM/ ESS.ESS.	SECURITY CABIN	E/D,F/D AREA	STILT AREA	UHS ROOM	FITNESS CENTER	REFUGE AREA	SALE BUILT-UP AREA	
											COMM.	RESI.	REHAB COMM
GROUND	1125.66	264.01	77.93	6.18	4.39	11.47	333.45	34.67	—	—	—	—	173.53
1st FLOOR	537.52	260.04	53.90	68.87	—	11.47	128.64	—	—	—	289.20	—	—
2nd FLOOR	1015.63	286.73	69.96	—	—	11.47	188.50	—	—	—	462.87	—	—
3rd FLOOR	1190.31	293.12	143.43	—	—	10.95	—	—	393.37	—	362.53	—	—
4TH FLOOR	1159.94	283.53	—	—	—	11.39	—	—	119.80	—	629.83	—	—
TYPICAL FLR 5th to 7th	1325.64 x 3 = 3977.92	279.46 x 3 = 838.38	—	—	—	11.39 x 3 = 34.17	—	—	—	—	734.99 x 3 = 2204.97	—	—
8th REFG FLR	1029.10	279.46	—	—	—	11.39	—	—	208.86	—	528.39	—	—
TYPICAL FLR 9th to 14th	1325.64 x 6 = 8185.04	279.46 x 6 = 1676.76	—	—	—	11.39 x 6 = 68.34	—	—	—	—	734.99 x 6 = 4409.94	—	—
15th REFG FLR	1029.10	279.46	—	—	—	11.39	—	—	208.86	—	528.39	—	—
TYPICAL FLR 16th,18th& 20th	1325.64 x 3 = 3978.60	279.46 x 3 = 838.38	—	—	—	11.39 x 3 = 34.17	—	—	—	—	734.99 x 3 = 2204.97	—	—
TYP FLR(DECK) 17th,19th& 21st	1081.54 x 3 = 3184.62	279.46 x 3 = 838.38	—	—	—	11.39 x 3 = 34.17	—	—	—	—	712.69 x 3 = 2137.57	—	—
22nd REFG FLR	1039.62	277.83	—	—	—	11.39	—	—	232.91	—	517.19	—	—
TYPICAL FLR 24th,26th& 28th	1325.64 x 3 = 3977.92	279.46 x 3 = 838.38	—	—	—	11.39 x 3 = 34.17	—	—	—	—	734.99 x 3 = 2204.97	—	—
TYP FLR(DECK) 23rd,25th,27th&29th	1081.54 x 4 = 4326.16	279.46 x 4 = 1117.84	—	—	—	11.39 x 4 = 45.56	—	—	—	—	712.69 x 4 = 2850.76	—	—
TOTAL	30840.89	8409.95	215.93	75.25	4.39	341.41	650.60	34.67	812.97	652.63	18701.98		

PLOT AREA STATEMENT			
	DESCRIPTION	AREA IN SQ.MT	REMARK
PLOT A	SALE PLOT	12950.11	SALE BUILDING 1 & 2
PLOT B	REHAB PLOT	8516.14	REHAB BUILDING 1 TO 7
PLOT C	LAYOUT ROAD	1547.75	MAINTAINED ON SITE
PLOT D	D.P.ROAD SETBACK	1682.55	PHYSICALLY HANDED OVER
PLOT E	HEALTH COMPLEX	781.12	PHYSICALLY HANDED OVER
PLOT F	SCHOOL	45.00	PHYSICALLY HANDED OVER
TOTAL AREA		25523.17	

BUILT UP AREA CALCULATION

P.1	AREA CALCULATION FOR SALE WING (S) - (R)				
1	1/2 X 33.13	X 5.88	X 1 NO	=	97.40 SQ.MT
2	1/2 X 33.13	X 8.41	X 1 NO	=	139.18 SQ.MT
3	1/2 X 3.81	X 1.48	X 1 NO	=	2.82 SQ.MT
4	1/2 X 6.70	X 3.11	X 1 NO	=	10.42 SQ.MT
5	1/2 X 51.92	X 2.92	X 1 NO	=	75.79 SQ.MT
6	1/2 X 4.30	X 2.23	X 1 NO	=	4.79 SQ.MT
7	1/2 X 2.49	X 1.33	X 1 NO	=	3.32 SQ.MT
8	1/2 X 21.81	X 2.88	X 1 NO	=	62.81 SQ.MT
9	1/2 X 19.67	X 2.07	X 1 NO	=	40.80 SQ.MT
10	55 X 3.63	X 2.71	X 1 NO	=	9.76 SQ.MT
		TOTAL ADDITION		=	455.35 SQ.MT. X

R.G. AREA (REGULAR R.G - A)

1	1/2 X 5.67	X 2.66	X 1 NO	=	14.51 SQ.MT.
2	1/2 X 35.02	X 2.59	X 1 NO	=	45.38 SQ.MT.
3	1/2 X 37.25	X 2.72	X 1 NO	=	51.34 SQ.MT.
4	1/2 X 2.07	X 2.03	X 1 NO	=	2.10 SQ.MT.
5	1/2 X 38.77	X 2.49	X 1 NO	=	47.48 SQ.MT.
6	1/2 X 6.74	X 2.17	X 1 NO	=	7.31 SQ.MT.
7	1/2 X 3.70	X 1.78	X 1 NO	=	3.29 SQ.MT.
8	1/2 X 13.99	X 4.02	X 1 NO	=	27.32 SQ.MT.
9	1/2 X 12.83	X 1.60	X 1 NO	=	11.68 SQ.MT.
10	1/2 X 9.91	X 4.13	X 1 NO	=	19.64 SQ.MT.
11	1/2 X 6.32	X 2.23	X 1 NO	=	9.28 SQ.MT.
12	28.4 X 16.98	X 3.31	X 1 NO	=	237.41 SQ.MT.
13	1/2 X 32.23	X 3.27	X 1 NO	=	52.70 SQ.MT.
14	1/2 X 5.74	X 3.89	X 1 NO	=	3.85 SQ.MT.
15	1/2 X 20.83	X 1.70	X 1 NO	=	35.35 SQ.MT.
16	1/2 X 17.19	X 3.30	X 1 NO	=	28.22 SQ.MT.
17	1/2 X 15.89	X 4.87	X 1 NO	=	38.63 SQ.MT.
18	1/2 X 14.98	X 4.64	X 1 NO	=	34.70 SQ.MT.
19	1/2 X 15.98	X 2.98	X 1 NO	=	35.55 SQ.MT.
20	1/2 X 15.98	X 2.74	X 1 NO	=	31.66 SQ.MT.
21	1/2 X 17.31	X 4.09	X 1 NO	=	35.52 SQ.MT.
22	14.4 X 4.80	X 4.64	X 1 NO	=	66.82 SQ.MT.
23	1/2 X 10.07	X 6.19	X 1 NO	=	30.71 SQ.MT.
24	1/2 X 20.07	X 4.21	X 1 NO	=	21.31 SQ.MT.
25	1/2 X 7.24	X 1.71	X 1 NO	=	6.19 SQ.MT.
26	1/2 X 6.55	X 1.52	X 1 NO	=	5.23 SQ.MT.
27	1/2 X 5.69	X 1.17	X 1 NO	=	3.33 SQ.MT.
28	1/2 X 5.47	X 0.90	X 1 NO	=	2.46 SQ.MT.
29	1/2 X 6.85	X 1.34	X 1 NO	=	4.58 SQ.MT.
30	1/2 X 5.80	X 1.21	X 1 NO	=	3.38 SQ.MT.
31	1/2 X 6.90	X 3.21	X 1 NO	=	11.22 SQ.MT.
32	1/2 X 6.89	X 3.14	X 1 NO	=	10.87 SQ.MT.
33	1/2 X 2.03	X 0.11	X 1 NO	=	0.05 SQ.MT.
34	1/2 X 21.93	X 2.92	X 1 NO	=	31.14 SQ.MT.
35	1/2 X 26.25	X 2.56	X 1 NO	=	33.57 SQ.MT.
36	1/2 X 29.23	X 0.76	X 1 NO	=	9.71 SQ.MT.
37	1/2 X 18.77	X 1.83	X 1 NO	=	17.16 SQ.MT.
38	1/2 X 32.66	X 2.68	X 1 NO	=	42.68 SQ.MT.
39	1/2 X 27.18	X 1.41	X 1 NO	=	19.16 SQ.MT.
40	1/2 X 14.37	X 2.49	X 1 NO	=	8.12 SQ.MT.
41	1/2 X 21.48	X 1.90	X 1 NO	=	29.91 SQ.MT.
42	1/2 X 21.88	X 3.44	X 1 NO	=	37.61 SQ.MT.
43	1/2 X 16.00	X 19.64	X 1 NO	=	182.51 SQ.MT.
44	1/2 X 44.04	X 7.08	X 1 NO	=	155.84 SQ.MT.
45	1/2 X 35.11	X 3.88	X 1 NO	=	38.67 SQ.MT.
46	1/2 X 12.05	X 13.07	X 1 NO	=	78.75 SQ.MT.
47	1/2 X 14.01	X 3.33	X 1 NO	=	24.78 SQ.MT.
		TOTAL ADDITION		=	1421.55 SQ.MT. X

TENEMENT STATMENT SALE TOWER - WING U1									
FLOORS	FLAT NO. 1 2BHK 55.52 Sq.mt.	FLAT NO. 2 2BHK 58.05 Sq.mt.	FLAT NO. 3 1BHK 38.52 Sq.mt.	FLAT NO. 4 1BHK 35.64 Sq.mt.	FLAT NO. 5 1BHK 35.64 Sq.mt.	FLAT NO. 6 2BHK 53.22 Sq.mt.			
GROUND	—	—	—	—	—	—			
1st FLOOR	01	01	01	01	01	—			
2nd FLOOR	01	01	01	01	01	—			
3rd FLOOR	01	01	01	01	01	—			
4th FLOOR	01	01	01	01	01	—			
TYPICAL FLR 5th to 7th	01 x 3 = 03	01 x 3 = 03	01 x 3 = 03	01 x 3 = 03	01 x 3 = 03	01 x 3 = 03			
8th REFG FLR	01	01	01	01	01	01			
TYPICAL FLR 9th to 14th	01 x 6 = 06	01 x 6 = 06	01 x 6 = 06	01 x 6 = 06	01 x 6 = 06	01 x 6 = 06			
15th REFG FLR	01	01	01	01	01	01			
TYPICAL FLR 16th,18th& 20th	01 x 3 = 03	01 x 3 = 03	01 x 3 = 03	01 x 3 = 03	01 x 3 = 03	01 x 3 = 03			
TYP FLR(DECK) 17th,19th& 21st	01 x 3 = 03	01 x 3 = 03	01 x 3 = 03	01 x 3 = 03	01 x 3 = 03	01 x 3 = 03			
22nd REFG FLR	01	01	01	01	01	01			
TOTAL	19	22	22	22	22	18			
WITH DECK									
FLOORS	FLAT NO. 1 2BHK 57.52 Sq.mt.	FLAT NO. 2 2BHK 62.75