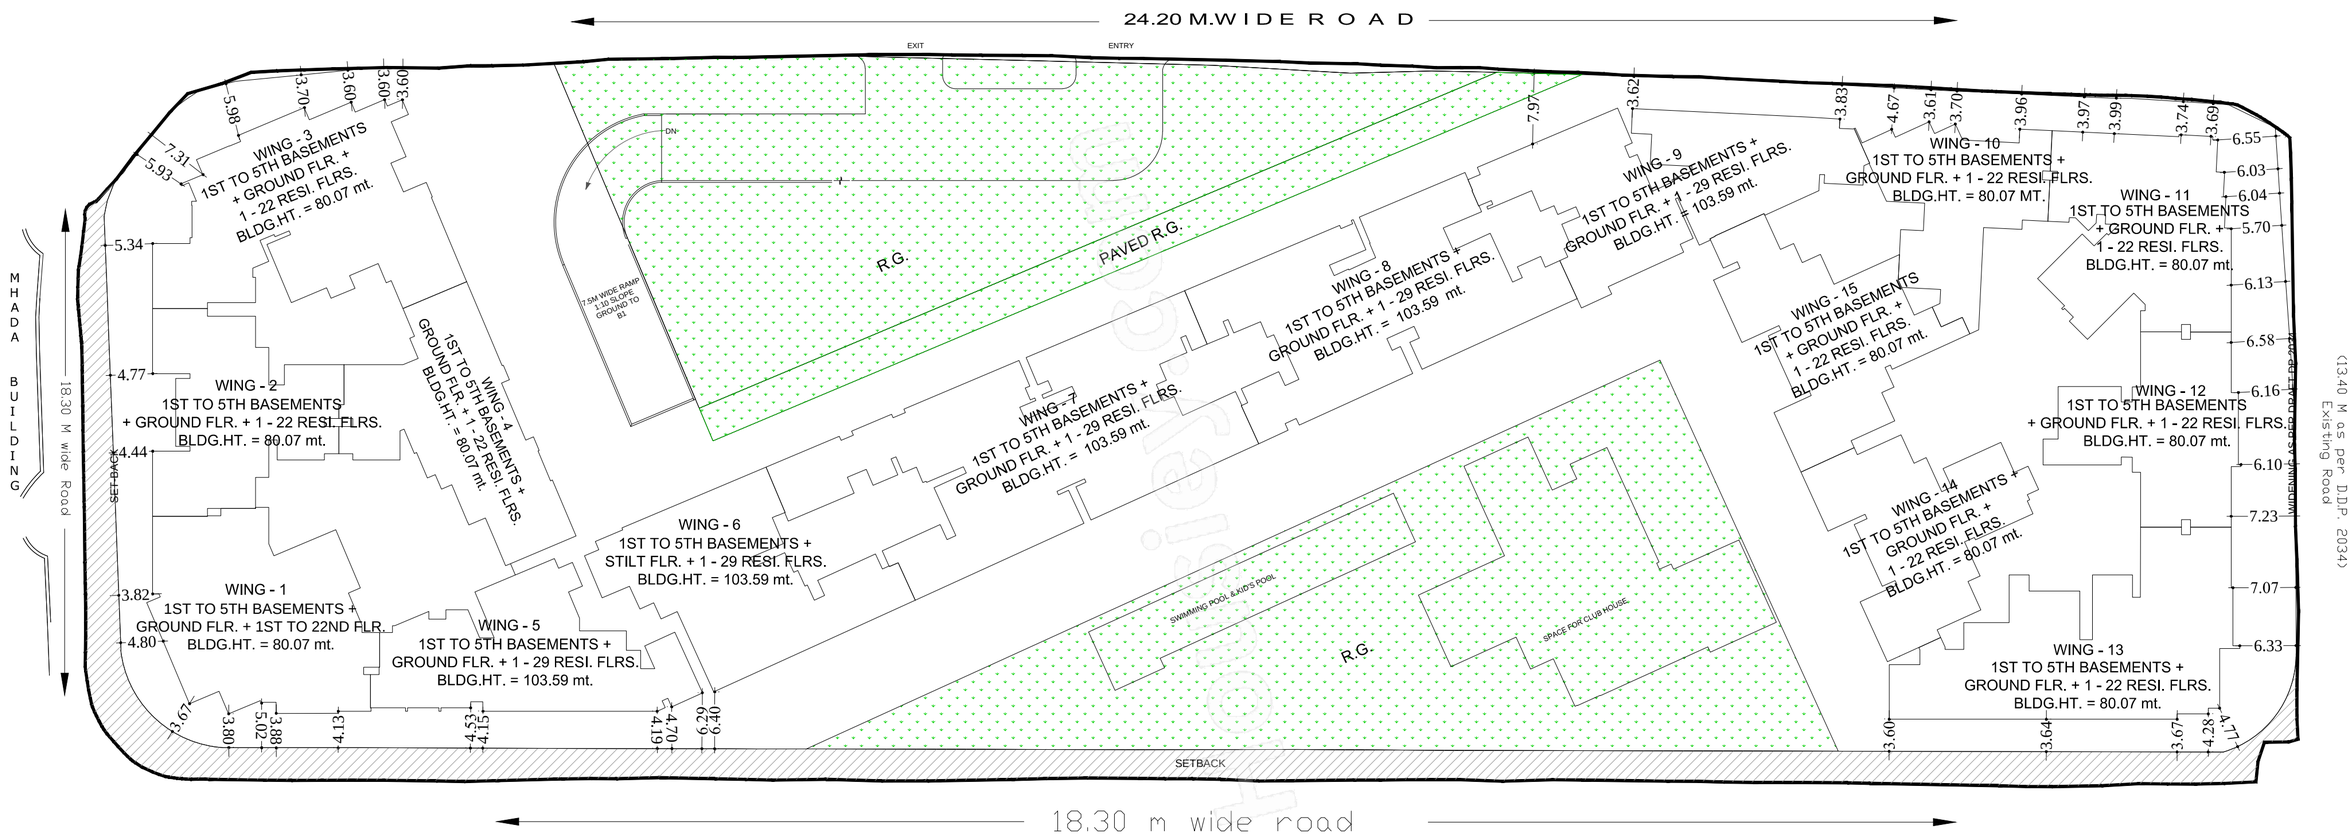

BLOCK PLAN

PROPOSED LAYOUT