H TYPE BUILDING	3/45
GROUND/PODIUM FLOOR PLAN	
STAMP OF APPROVAL	

(PLOT F) SHEET NO 01/17

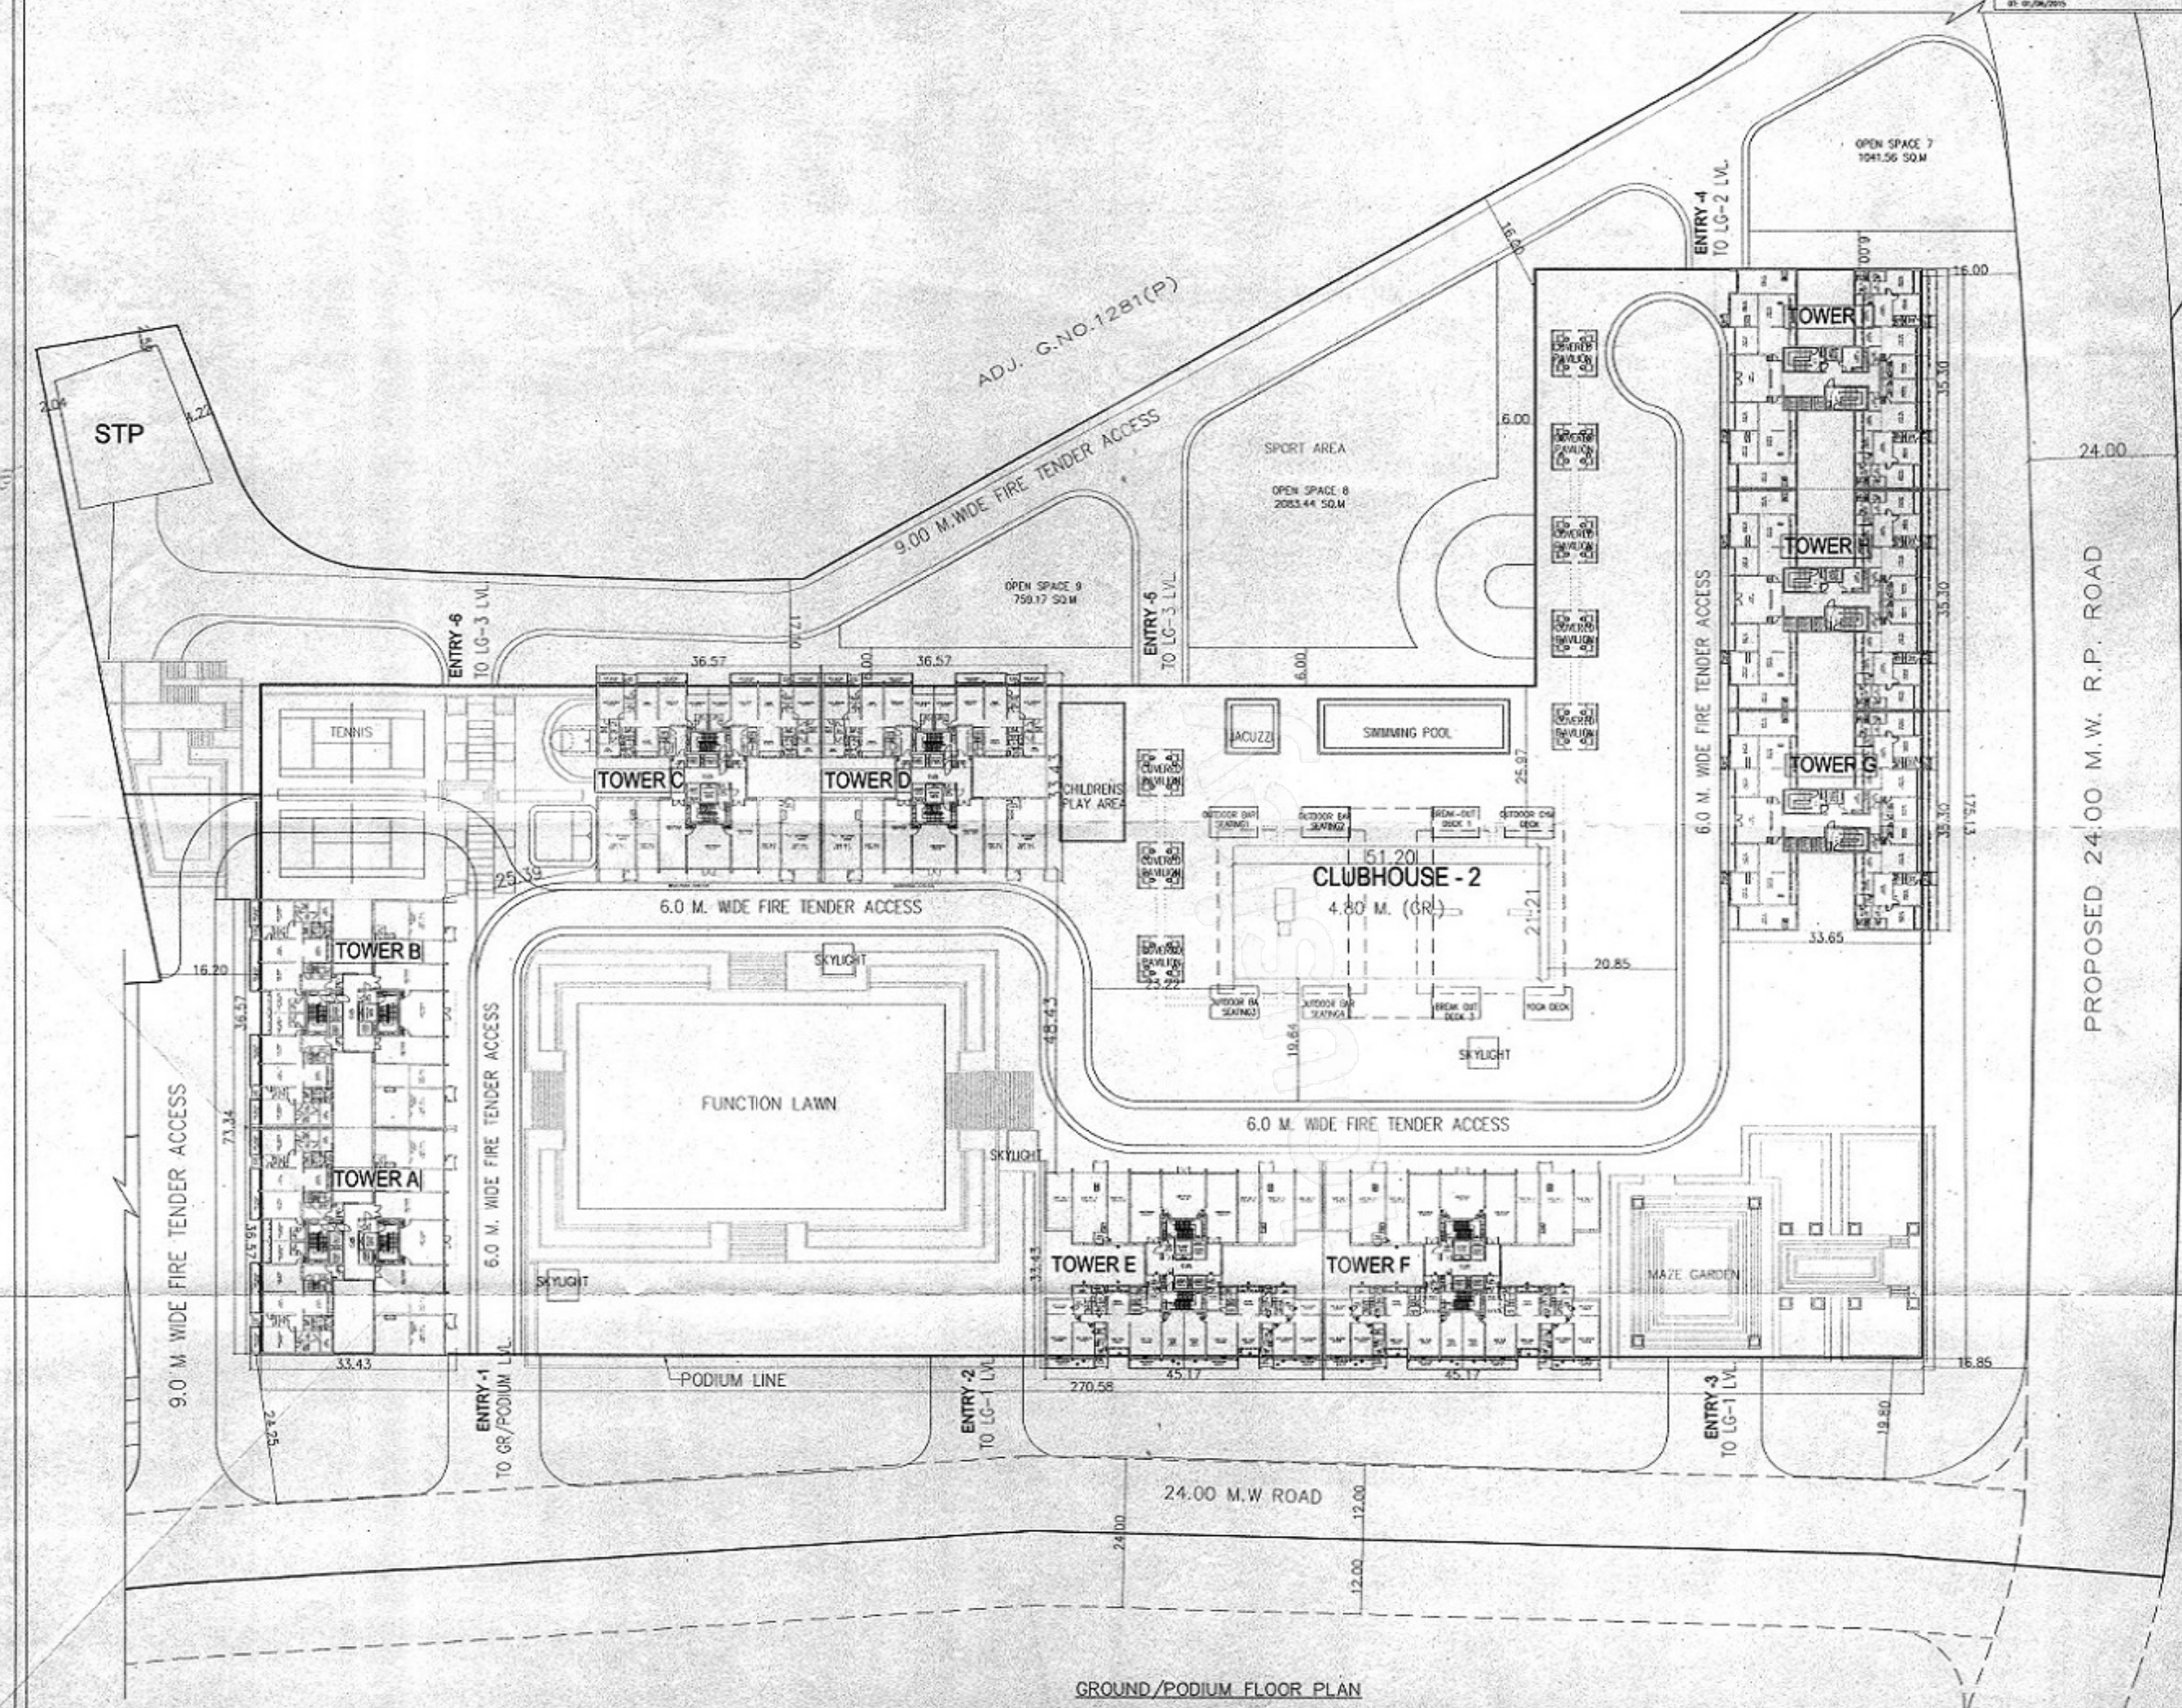

GROUND/PODIUM FLOOR PLAN

AREA STATEMENT (PLOT F)	SQ.M.
1) AREA OF PLOT F	56641.44
2) F.S.I. UTILIZED/CONSUMED	440568.15

PROJECT

REVISED MIXED USED DEVELOPMENT
AT G.NO. 1277,1278(p),1279(P),1280(P),1281,
AT WAGHOLI, TAL. HAVELI, PUNE.

NAME AND SIGNATURE OF OWNER

M/S. PANCHSHIL INFRASTRUCTURE HOLDINGS PVT.LTD.

NAME AND SIGNATURE OF ARCHITECT

SAMEER VALAMBE
CA/92/14618

VOUSSOIRS
ARCHITECTS AND INTERIOR DESIGNERS
30-JANAKI APTS,MOHIE COLONY,
DEHUROAD,PUNE-4.
30-41406590

NORTH	SCALE 1:500	SHEET NO.
	DRAWN BY :- Designer CHK BY :- S.M.V DATE 28.04.2017	3/45