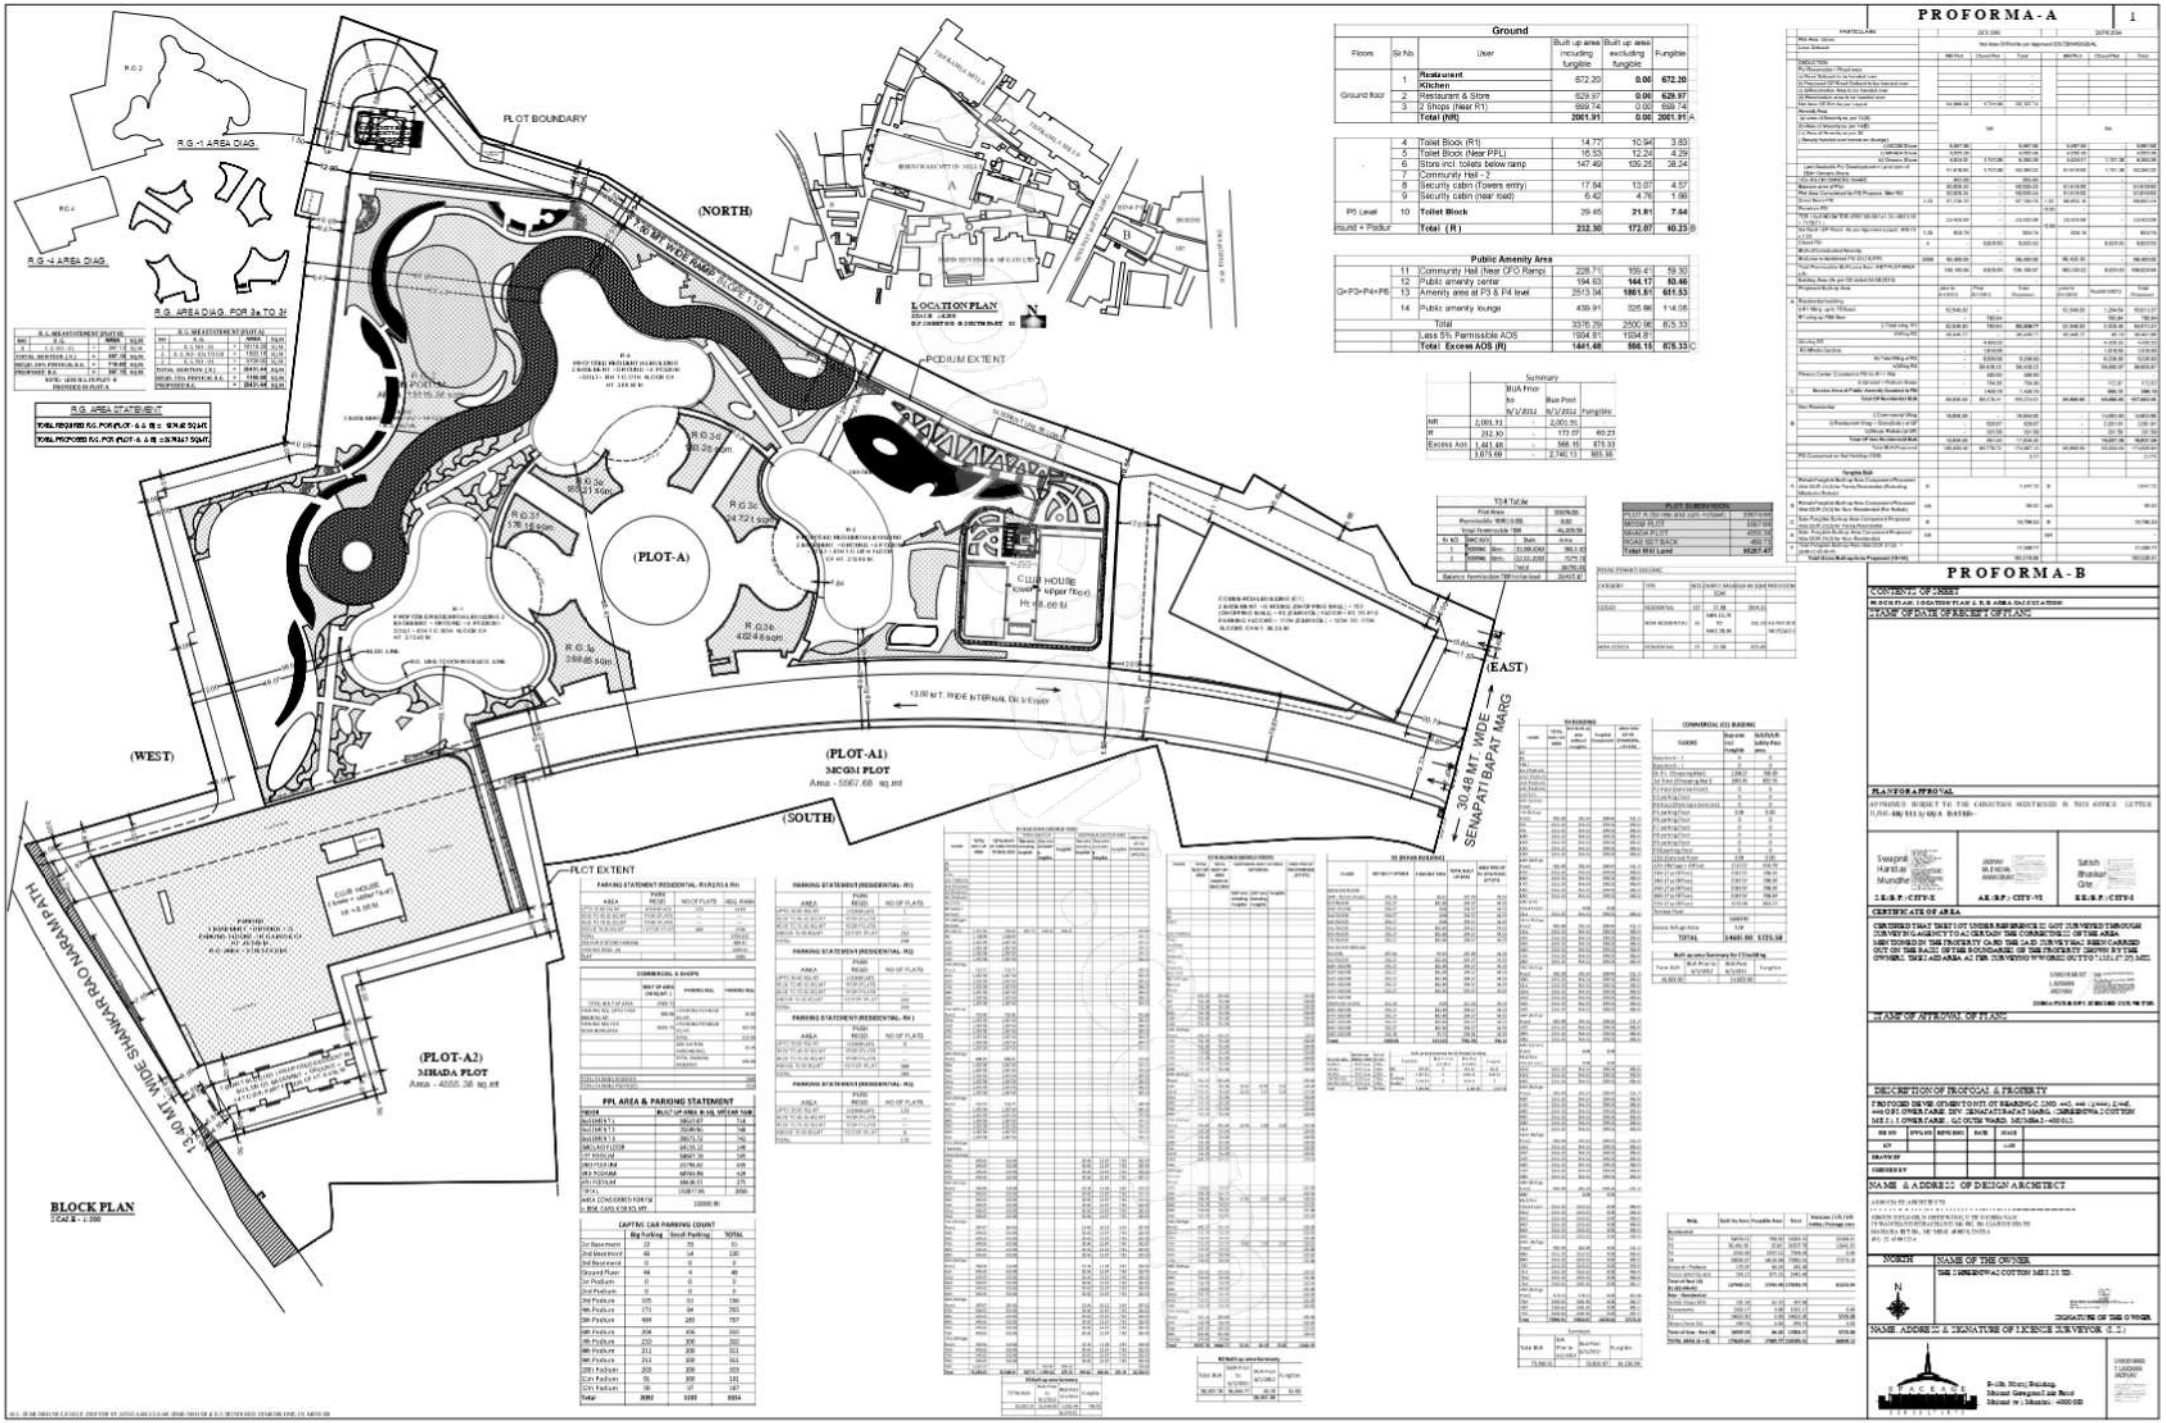
PROFORMA-A
PROFORMA-B
PLOT BOUNDARY
(NORTH)
(SOUTH)
(EAST)
(WEST)
(PLOT-A)
(PLOT-A1)
MCGM PLOT
Area - 5867.68 sq.mt
(PLOT-A2)
MHADA PLOT
Area - 4005.38 sq.mt
PODIUM EXTENT
PLOT EXTENT
13.00 MT. WIDE INTERNAL DRIVEWAY
30.48 MT. WIDE SENAPATI BAPAT MARG
13.40 MT. WIDE SHANKAR RAO NARAM PATH
LOCATION PLAN
BLOCK PLAN
R.G.-1 AREA DIAG.
R.G.-4 AREA DIAG.
R.G. AREA DIAG. FOR 3a TO 3f
R.G. AREA STATEMENT
CLUB HOUSE
NAME OF THE OWNER
NAME ADDRESS & SIGNATURE OF LICENSE SURVEYOR
NAME & ADDRESS OF DESIGN ARCHITECT
PLAN FOR APPROVAL
CERTIFICATE OF AREA
DESCRIPTION OF PROPOSAL & PROPERTY
CONTENTS OF SHEET
NORTH