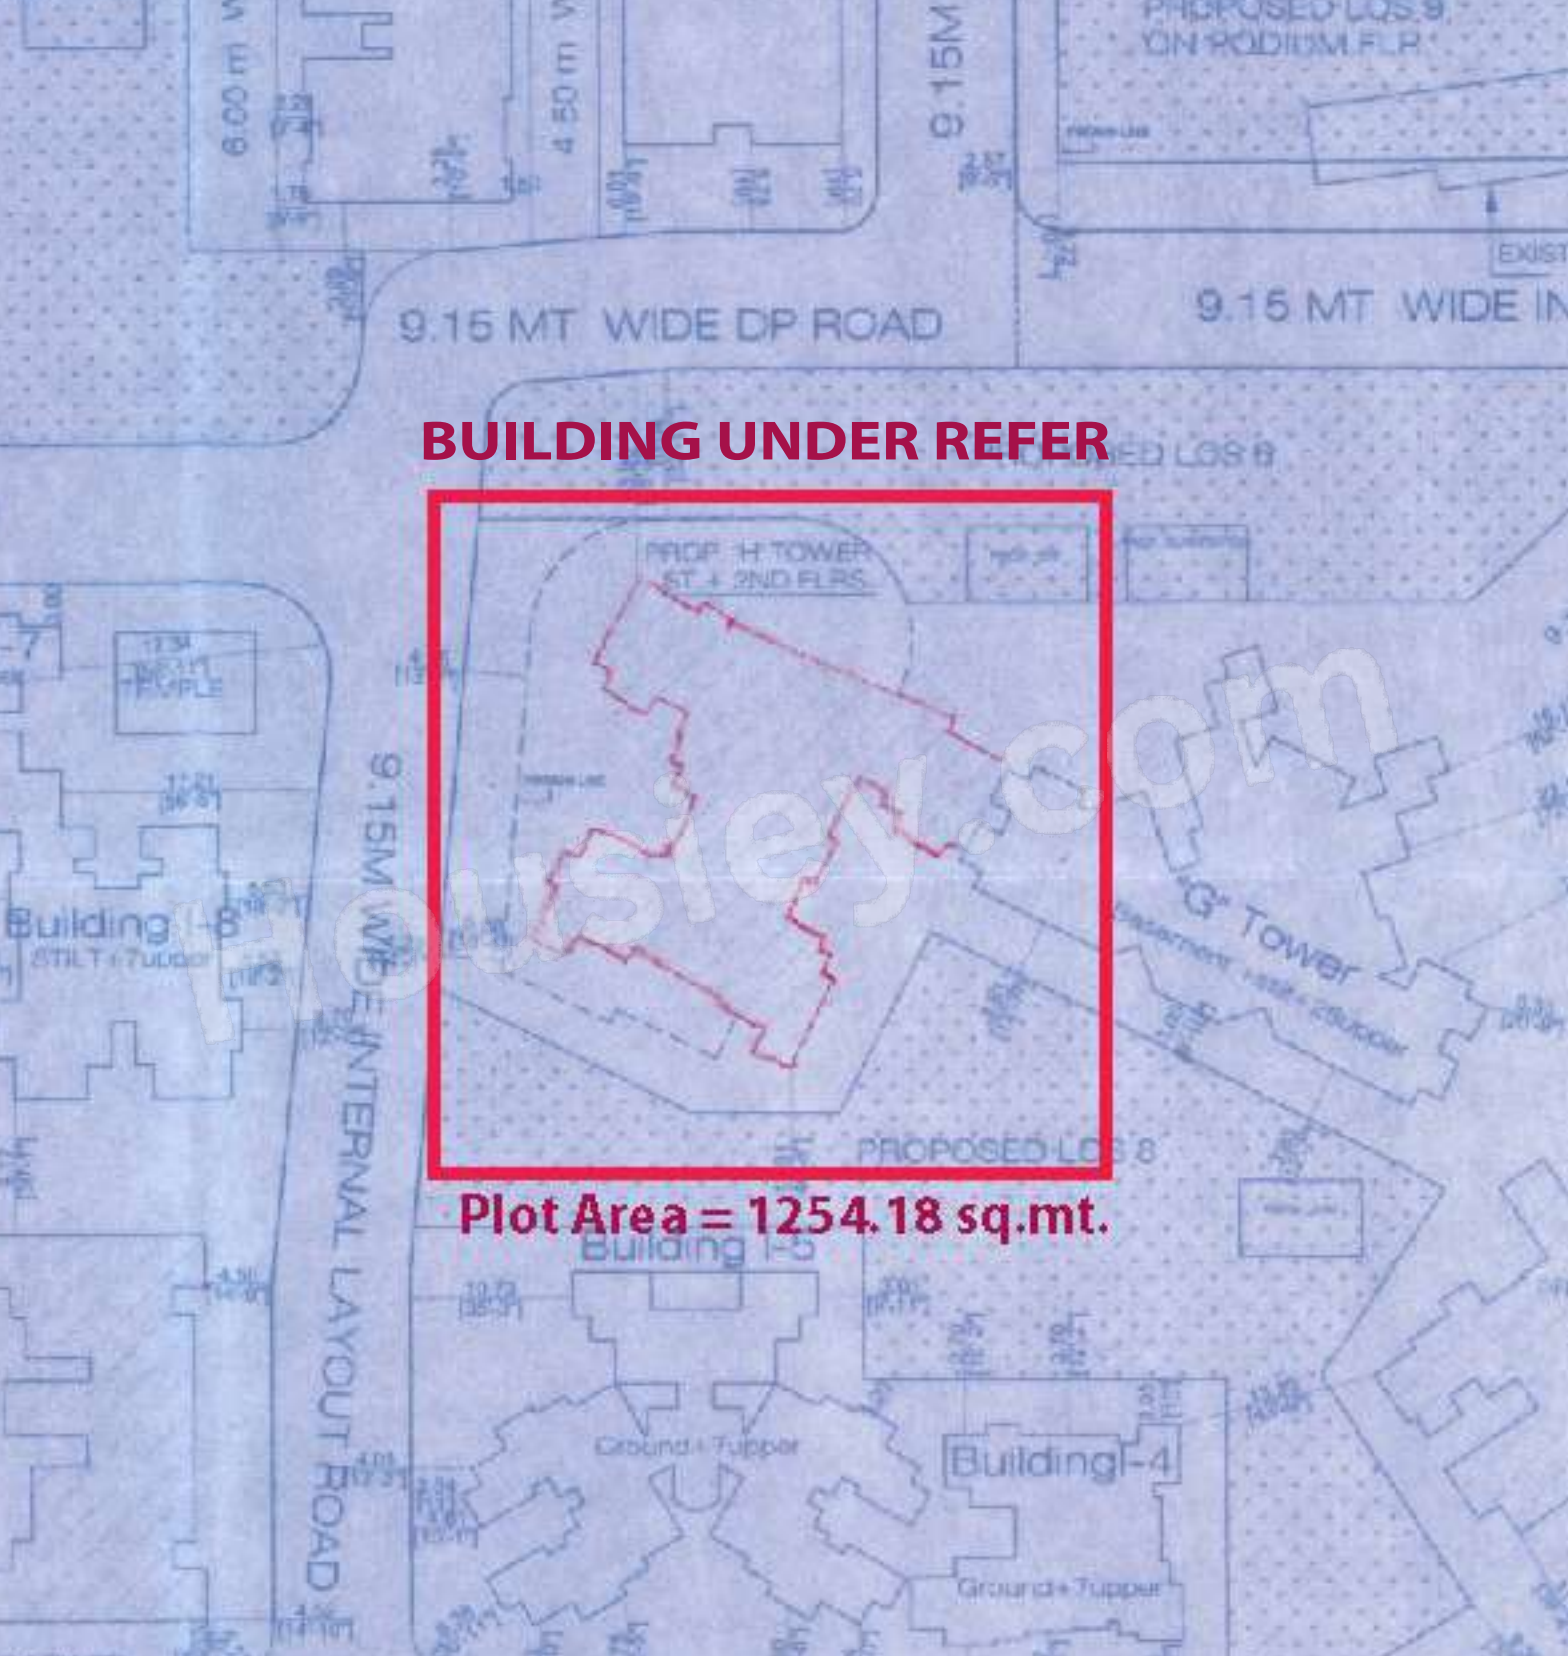
9.15 MT WIDE DP ROAD
9.15 MT WIDE IN
BUILDING UNDER REFER
PROP. H TOWER
ST. + 2ND FLRS.
PROPOSED LOS 8
PROPOSED LOS 9
ON PODIUM FLR
G" Tower
9.15M WIDE INTERNAL LAYOUT ROAD
Building I-6
Building I-5
Building I-4
Ground + 7upper
Ground + 7upper
PROPOSED LOS 8
Plot Area = 1254.18 sq.mt.