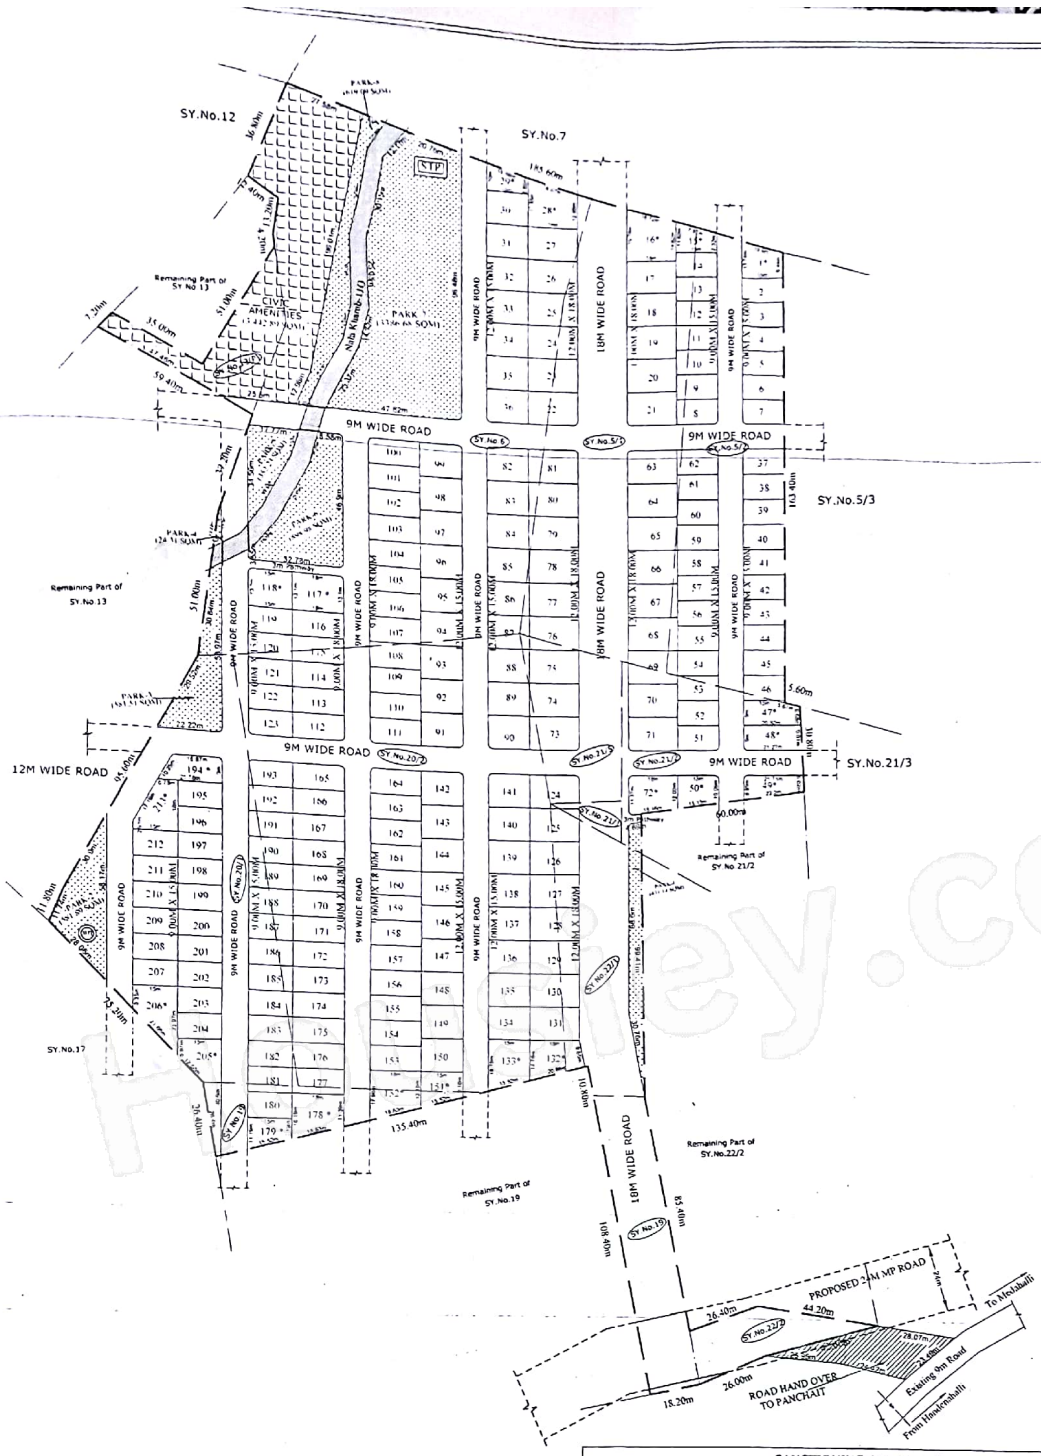

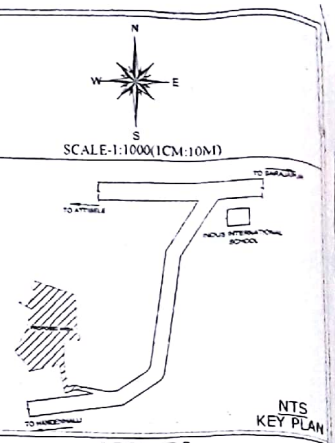

LEGENDS

LAYOUT BOUNDARY	
REVENUE SY NO BOUNDARY	
OVER HEAD TANK	OHT
SEWERAGE TREATMENT PLANT	STP

AREA STATEMENT

SL.NO	VILLAGE	SY.NO	TOTAL EXTENT ACRES	GUNTAS	KHARAB GUNTAS	CONVERSION ORDER NUMBER
1	BILLACHIKKANAHALLI	5/1	01	38	00	ALN(ASH)SR/128/2015-16 Dtd:-29-01-2016
2		5/2	01	20.5	00	ALN(ASH)SR/20/2015-17 Dtd:-28-09-2016
3		6	04	22	11	ALN(ASH)SR/125/2015-16 Dtd:-29-01-2016
4		13(P)	00	11	00	ALN(ASH)SR/25/2016-17 Dtd:-03-11-2016
5		19	00	32	00	ALN(ASH)SR/122/2015-16 Dtd:-29-01-2016
6		20/1	01	37	00	ALN(ASH)SR/22/2016-17 Dtd:-03-11-2016
7		20/2	03	31.75	00	ALN(ASH)SR/21/2016-17 Dtd:-03-11-2016
8		21/1	00	02	00	ALN(ASH)SR/279/2014-15 Dtd:-17-02-2016
9		21/2	00	28.5	00	ALN(ASH)SR/23/2016-17 Dtd:-28-09-2016
10		21/5	00	17	00	ALN(ASH)SR/23/2016-17 Dtd:-28-09-2016
11		22/1	00	13	00	ALN(ASH)SR/279/2014-15 Dtd:-17-02-2016
			00	15.25	00	ALN(ASH)SR/24/2016-17 Dtd:-28-09-2016
12		22/2	00	08.5	00	ALN(ASH)SR/24/2016-17 Dtd:-28-09-2016
TOTAL AREA			16	36.50	11	

LAND USE ANALYSIS

Total Area Of Layout — 16Acres 36.5Guntas (68,441.50Sqm)

SL.NO	DESCRIPTION	AREA IN SQMT	%
1	RESIDENTIAL	36424.14	53.22
2	PARK	6875.83	10.05
3	CA	3,442.89	5.03
4	ROADS	21,698.64	31.70
TOTAL AREA		68,441.50	100.00

TITLE: **DRAFT LAYOUT PLAN**

PROPOSED RESIDENTIAL LAYOUT PLAN IN SY NO.5/1,5/2,6,13(P),19,20/1,20/2,21/1,21/2,21/5 ,22/1 & 22/2 OF BILLACHIKKANAHALLI VILLAGE SARJAPURA HOBLI, ANEKAL TALUK. BENGALURU URBAN DISTRICT

OWNER

R.LOKESH
Managing Partner
M/s.SIRI GROUP

ENGINEER:

BASAYYA .S.K
BCC/BL/3.6/S-1415/2014-15

PARK DETAILS

SLNO	AREA SQM
PARK-1	431.14
PARK-2	581.89
PARK-3	581.51
PARK-4	24.31
PARK-5	352.23
PARK-6	898.98
PARK-7	3386.68
PARK-8	619.09
TOTAL	6875.83

SANCTIONING AUTHORITY

ಕರಡು ನಕ್ಷೆ ಅನುಮೋದನೆ
(ಬಡಾವಣೆ ಅಭಿವೃದ್ಧಿಪಡಿಸುವ ಮತ್ತು)
ಸ್ಥಳವಿನ್ಯಾಸ ಮಾಡಲು : 25.05.16 ರ 61 ನೆ ಕಲಮು
ನಿಯಮ ಸಂಖ್ಯೆ : 15 ರಡಿ ಸಂಬಂಧಪಟ್ಟ ನಿಯಮಗಳಡಿಯಲ್ಲಿ
ಷರತ್ತು ಸಂಖ್ಯೆ : ಅನುಮತಿ : ಅನುಮೋದಿಸಲಾಗಿದೆ
ದಿನಾಂಕ : 30 DEC 2017
ಅಧ್ಯಕ್ಷರು ಸ್ಥಳೀಯ ಯೋಜನಾ ಪ್ರಾಧಿಕಾರ,
ಸ್ಥಳೀಯ ಯೋಜನಾ ಪ್ರಾಧಿಕಾರ

PLOT DETAILS

SL NO	PLOT SIZE	NO. OF SITE
1	9.00M X 15.00M	70
2	9.00M X 18.00M	42
3	12.00m x 15.00m	42
4	12.00M X 18.00M	37
5	Odd Sites *	22
	TOTAL	213

Scanned by CamScanner