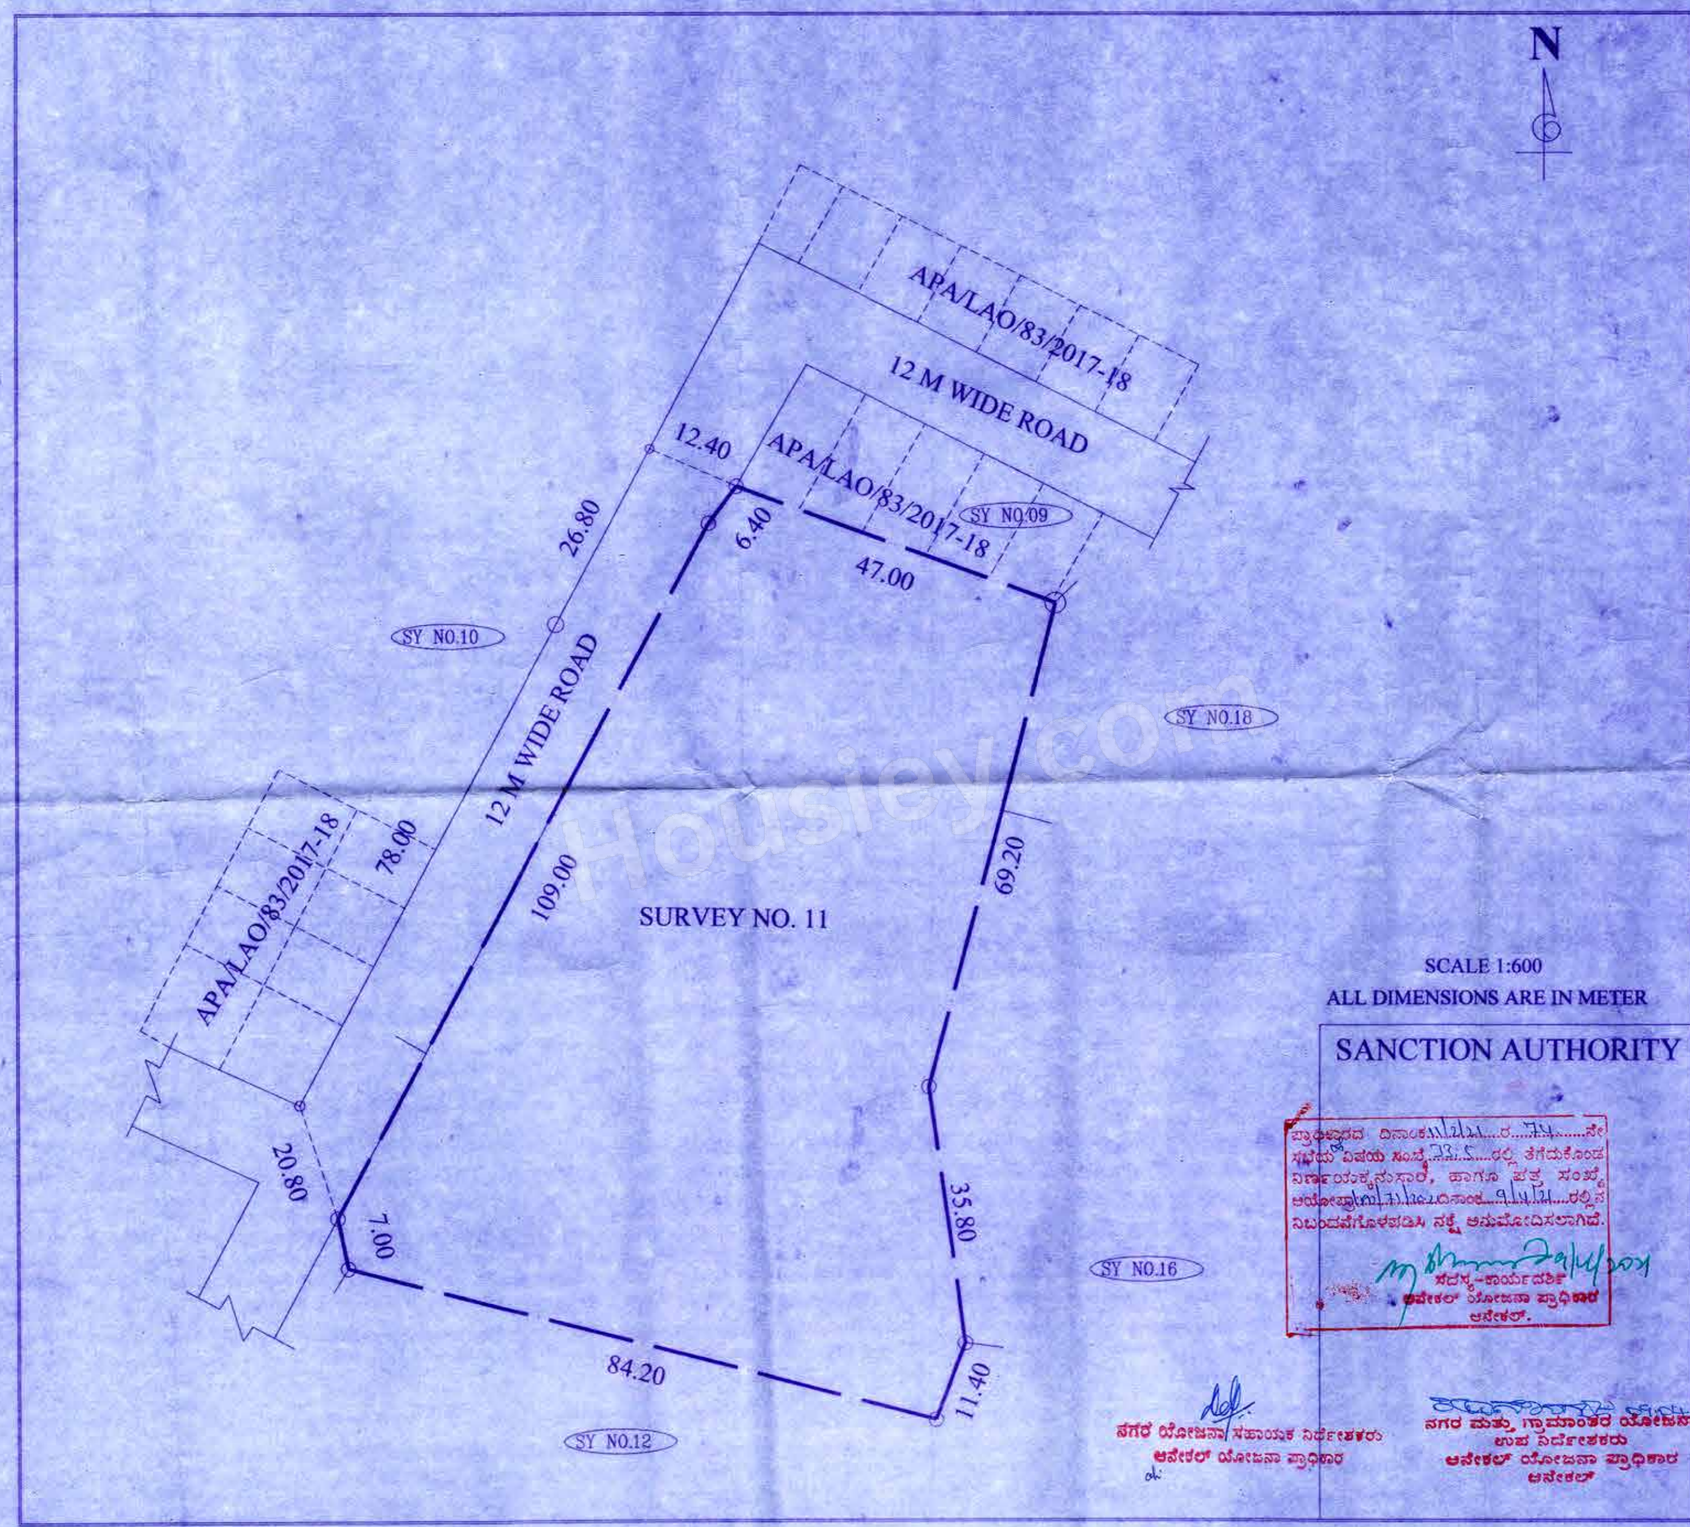

SCALE 1:600

ALL DIMENSIONS ARE IN METER

SANCTION AUTHORITY

ಪ್ರಾಧಿಕೃತದ ದಿನಾಂಕ 11/12/21 ರ 74 ನೇ ಸಭೆಯ ವಿಷಯ ಸಂಖ್ಯೆ 73.5 ರಲ್ಲಿ ತೆಗೆದುಕೊಂಡ ನಿರ್ಣಯಕ್ಕನುಸಾರ, ಹಾಗೂ ಪತ್ರ ಸಂಖ್ಯೆ ಅಯೋಪ್ರಾ(ಬಿಎಲ್ಟಿ)11/2021 ದಿನಾಂಕ 9/11/21 ರಲ್ಲಿನ ನಿಬಂಧನೆಗೊಳಪಡಿಸಿ ನಕ್ಷೆ ಅನುಮೋದಿಸಲಾಗಿದೆ.

ಸದಸ್ಯ-ಕಾರ್ಯದರ್ಶಿ
ಆನೇಕಲ್ ಯೋಜನಾ ಪ್ರಾಧಿಕಾರ
ಆನೇಕಲ್.

ನಗರ ಯೋಜನಾ ಸಹಾಯಕ ನಿರ್ದೇಶಕರು
ಆನೇಕಲ್ ಯೋಜನಾ ಪ್ರಾಧಿಕಾರ

ನಗರ ಮತ್ತು ಗ್ರಾಮಾಂತರ ಯೋಜನೆ
ಉಪ ನಿರ್ದೇಶಕರು
ಆನೇಕಲ್ ಯೋಜನಾ ಪ್ರಾಧಿಕಾರ
ಆನೇಕಲ್

LOCATION MAP

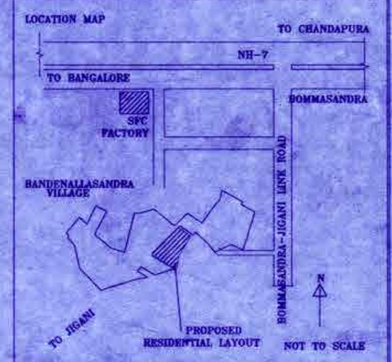

PROPOSED SINGLE SITE AT
SY. NO : 11 AT
BANDENALLASANDRA VILLAGE,
JIGANI HOBLI, ANEKAL TALUK,
BANGALORE DIST

CONVERSION ORDER NO:

ALN(AJ)SR205/2014-15 DATED:04-06-2015

AREA STATEMENT:

VILLAGE NAME	SY.NO	AREA IN	
		ACRE	GUNTAS
BANDENALLASANDRA	11	01	35
TOTAL		01	35

SY.NO:11 = 01-35 GUNTAS

SITE AREA = 7587.79 SMT

OWNERS:

DODDA KRISHNA REDDY

ARCHITECT'S SIGNATURE

HARINISH ... ASSOCIATE
Architecture ... Consultants
Sanction Plans: BMRDA ... HANCHARTH, ONLINE FRE
"Annaya Complex" ... Sangeetha Mobiles,
Hennagara Gate, Chandapura Main Road, Bangalore-560099
Mob: 8892057204

S. MYTHILI
BCC/BL-3.6/S-1299.10-11
BBMP & Online Registered Engineer

Housiey.com