This cancels Approval to the previous Plans
Sanctioned under no. CE/2692/BS/AK
dated 16-05-2023

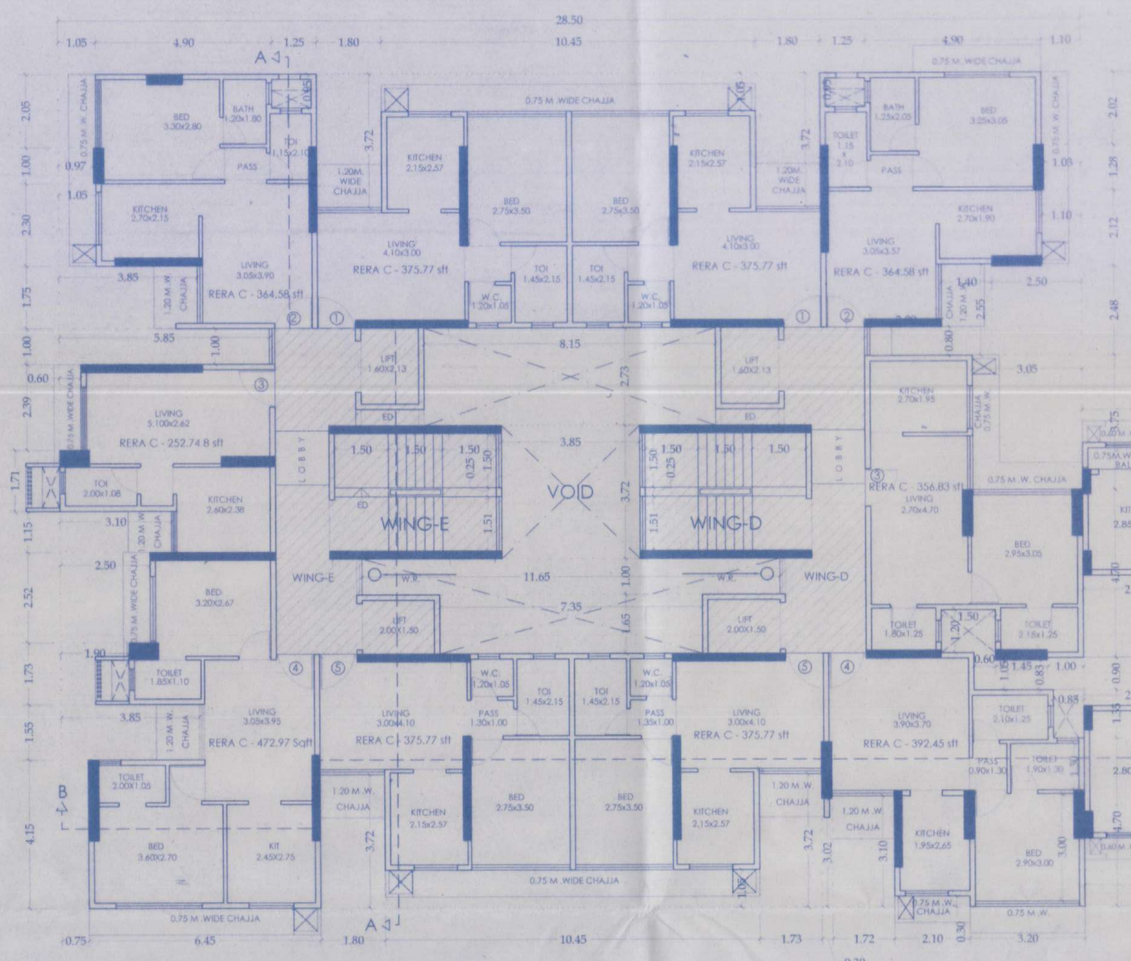

2ND TO 7TH (WING 'D' &'E')
SCALE 1:100

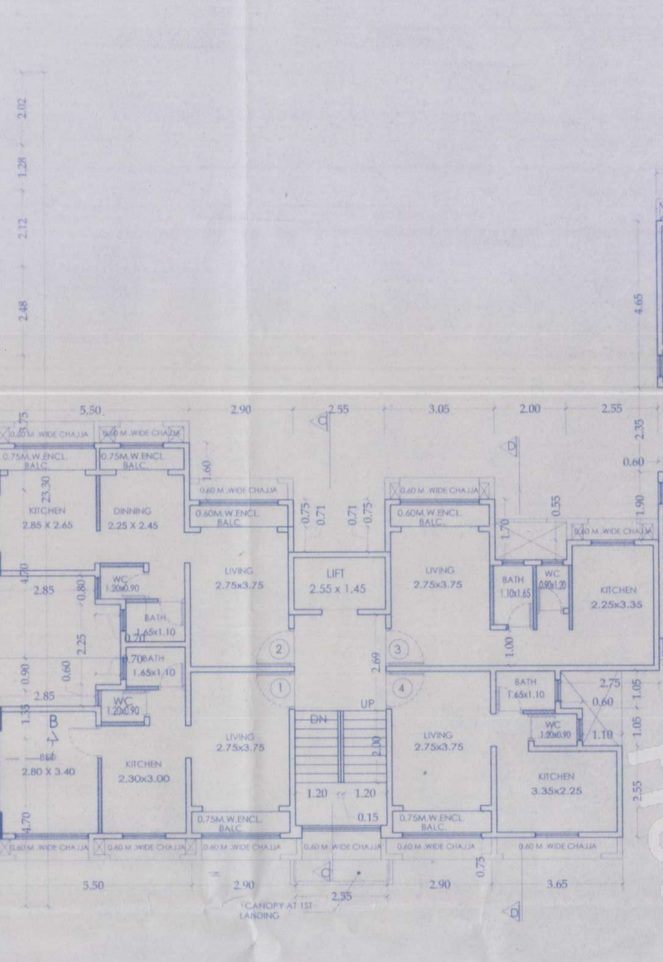

2ND TO 7TH FLOOR PLAN (WING -C)
SCALE 1:100

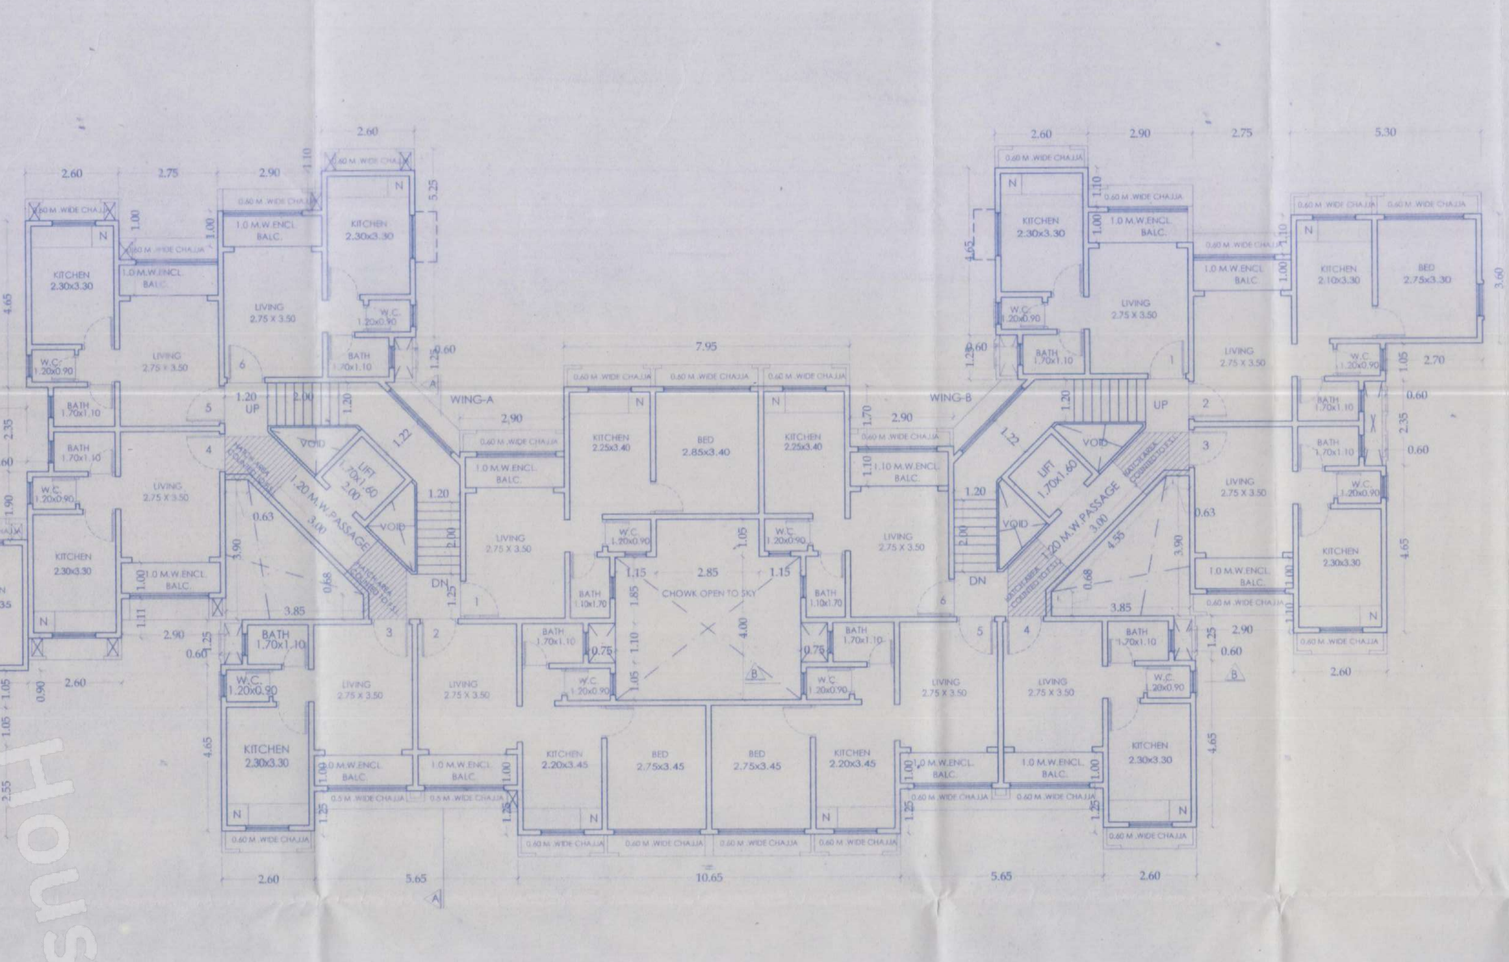

2ND TO 7TH FLOOR (WING -A & B)
SCALE 1:100

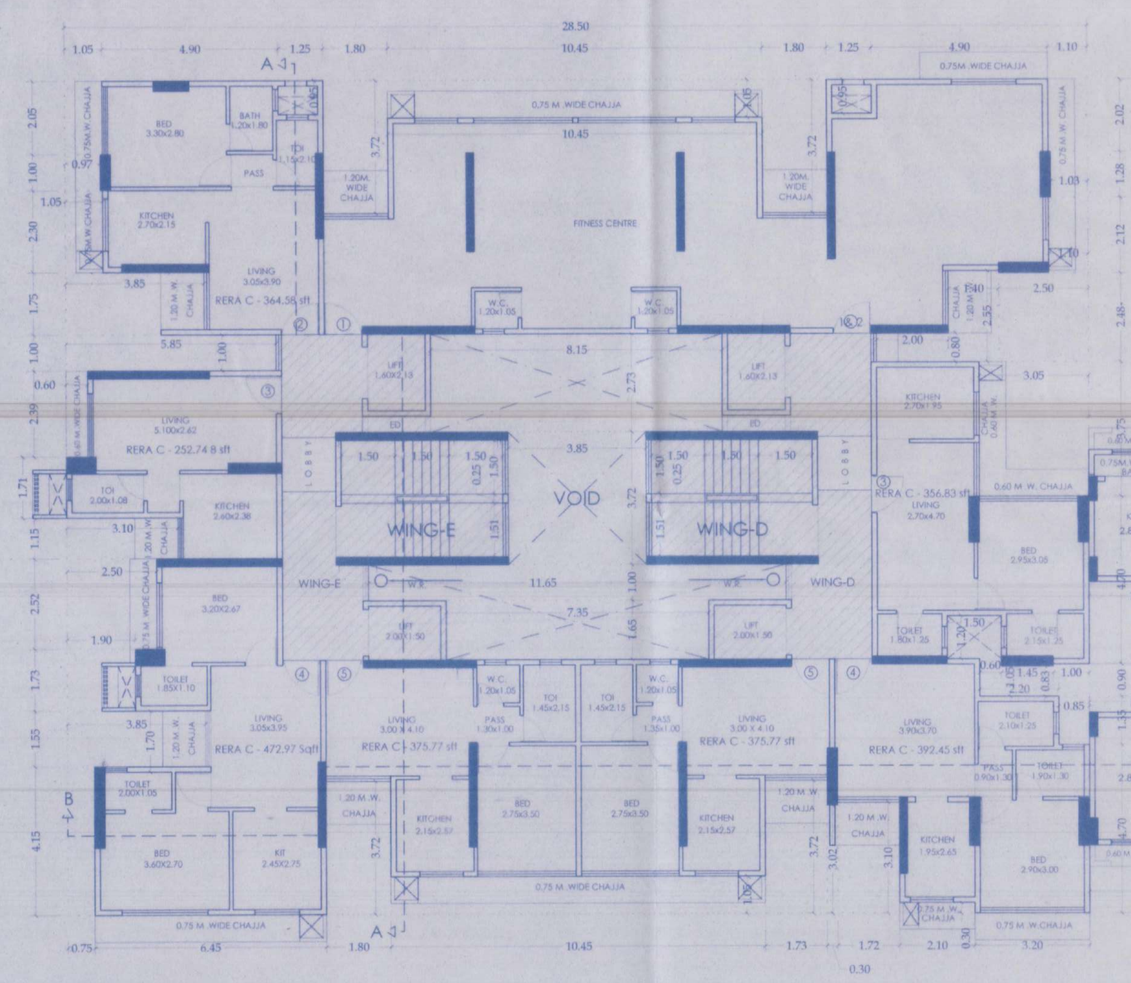

1ST FLOOR PLAN (WING 'D' &'E')
SCALE 1:100

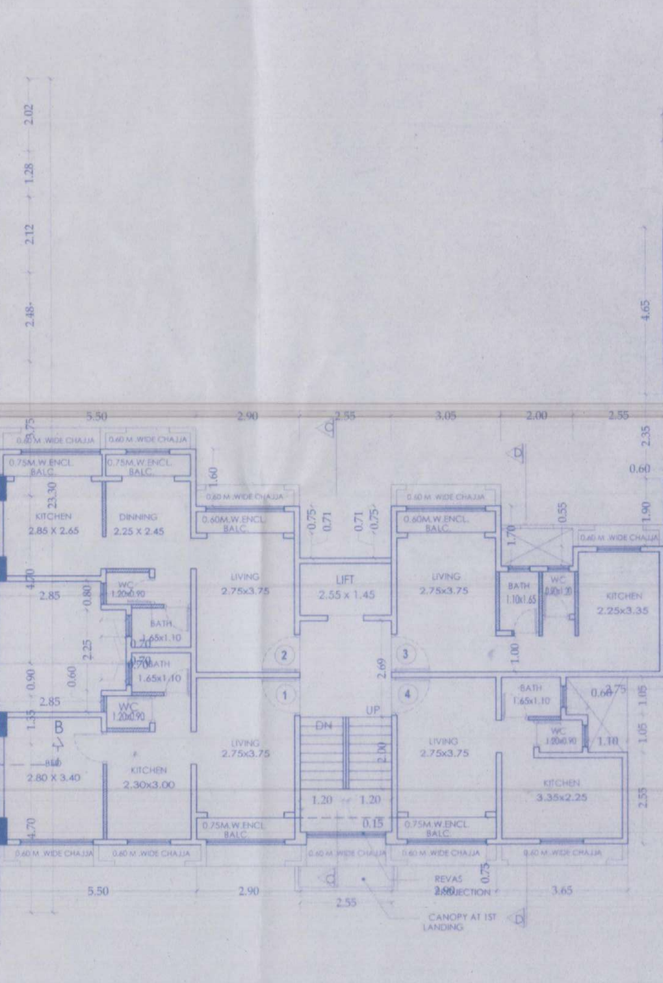

1ST FLOOR PLAN (WING 'C')
SCALE 1:100

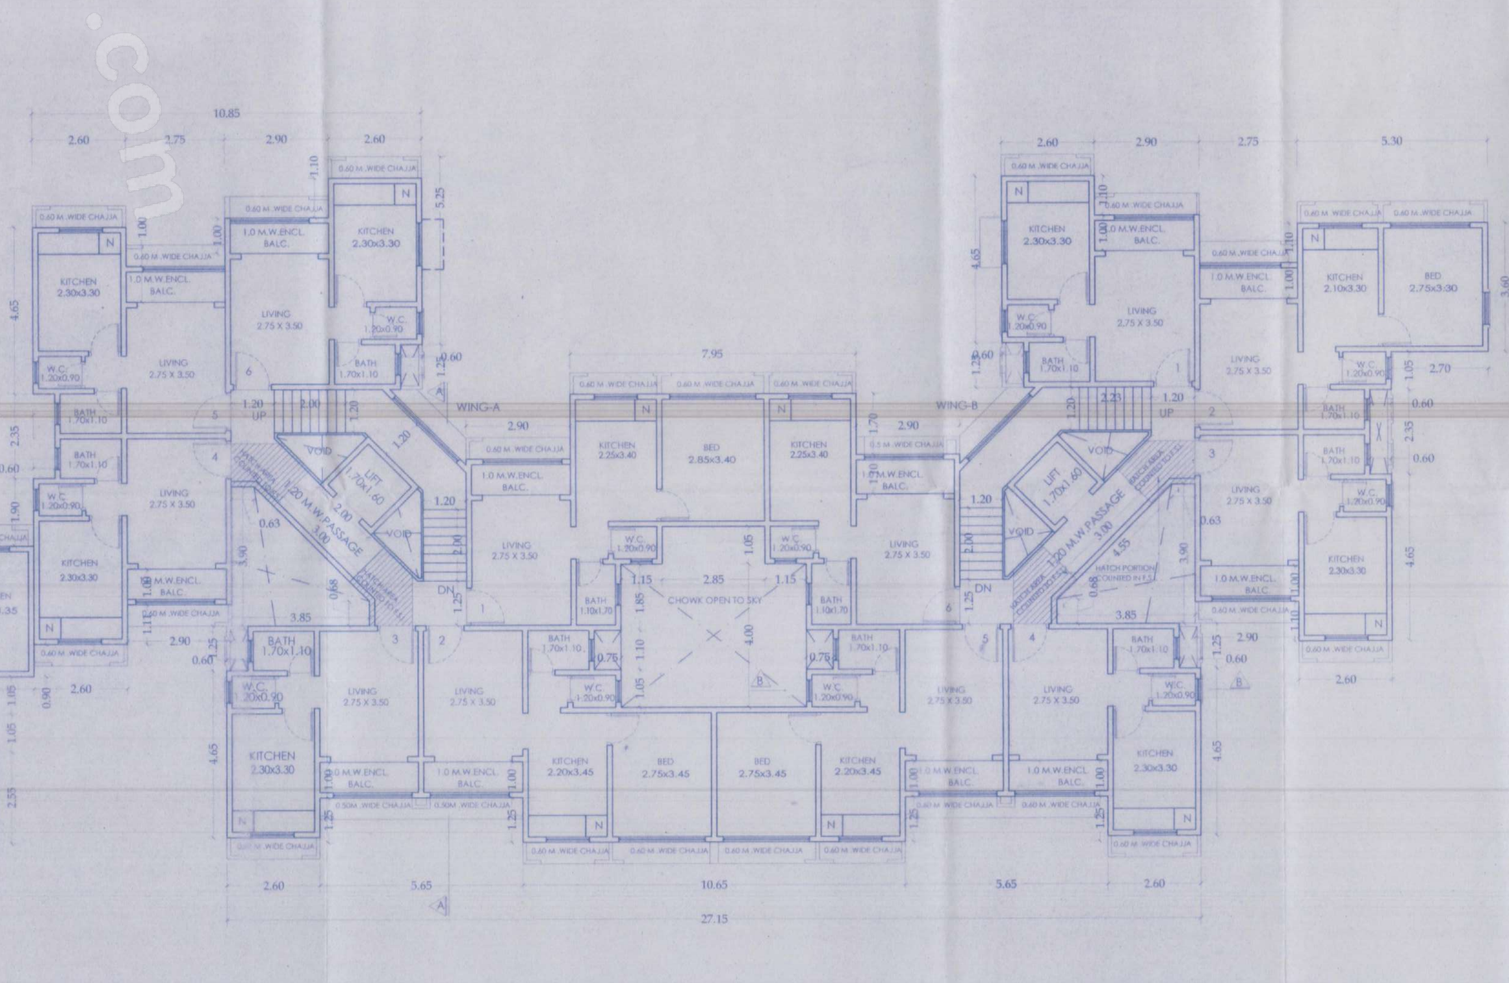

1ST FLOOR PLAN (WING 'A' & 'B')
SCALE 1:100

PROFORMA - B

FILE NO:-

CONTENT OF SHEET:-
1ST FLOOR PLAN (WING (A,B,C,D&E).
2ND TO 7TH FLOOR PLAN (WING (A,B,C D&E).

NOTE:-
1. ALL DIMENSIONS ARE IN METRES.
2. SCALE USE
a) FLOOR PLAN 1:100
b) BLOCK PLAN 1:500
c) LOCATION PLAN 1:4000
3) THE PLANS ARE PROPOSED AS PER PROVISION OF DCPR 2034 AND AS PER THE PREVAILING REGULATION AND CIRCULAR ISSUED BY MCGM AND MHADA TIME TO TIME.
4) GUIDELINES ISSUED IN ECOB FOLLOWED.
5) THE ARITHMETIC CALCULATIONS CHECKED BY ME AND ARE FOUND CORRECT.

APPROVAL OF PLAN:-
1) THIS DOCUMENT IS DIGITALLY SIGNED & NO PHYSICAL SIGN IS REQUIRED
2) APPROVED SUB. TO THE CONDITIONS MENTIONED IN THIS OFFICE LETTER
UNDER AUTODCR
FILE NO.:-

Approved subject to condition mentioned in this office Letter No. Mhada/ 111 / 581 / 2022
Date 27 SEP 2022
E.- Eng. Bldg. Permission Cell
Maharashtra Housing & Area D[illegible]

JOB NO.	SHEET NO.	SCALE	DATE:-	DRAWN BY
	02/08	AS SHOWN	24-05-2022	RAHUL AR. YOGESH

DESCRIPTION OF PROPOSAL AND PROPERTY

PROPOSED RESIDENTIAL BUILDING ON PLOT BEARING PLOT No: 1 & 2 AT SURVODAYA NAGAR, ON C.T.S. No. 154/B OF VILLAGE: MAJIAS, (MEGHAWADI), JOGESHWARI (EAST), MUMBAI.

NAME & SIGNATURE OF OWNER / APPLICANT

For SHRIMATI ENTERPRISES
Partner

M/S. SHREEMATI ENTERPRISES C.A. TO
SARVODAYA NAGAR RAJESH CO - OP. HSG. SOC. LTD.

NORTH

AR YOGESH SHELKE
REG. NO. - CA/2002/29609

SIGN. OF ARCHITECT

M/S ICON GROUPS
MONARCH PARK, OFFICE NO.7
GROUND FLOOR, J.B.NAGAR,
CHAKALA ANDHERI(E)
TEL. - 022 (28260308)
EMAIL ID ICONGROUPS@REDIFFMAIL.COM

Housing.com