PREMIUM STATEMENT FOR WING J,K –

SR. NO.	BUILDING	PRO. BAL. (SQ.M.)	WASHING PLACE (SQ.M.)	TERRACE (SQ.M.)	COVERAGE
1	J WING.	1186.06			707.59
2	K WING.	1030.47			452.66
	TOTAL	---			---
	PREMIUM PAID FOR PREVIOUS K AND J BUILDING SANCTION NO. – PUN – NASR 806–14 DATED – 31.06.2014	---	112.32	211.68	---
TOTAL PREMIUM TO BE PAID		2216.53			1160.25

PROPOSED AREA STATEMENT

	TYPE OF BUILDING	NO.OF BLDGS	TOTAL	COVERAGE
A	AREA UNDER WING J,K(01+02)		26465.71	
01	WING J	1	16063.31	707.59
02	WING K	1	10402.40	452.66
	GRAND TOTAL =			
B	BUILDINGS A,B,C–D,E,F–G,H–I		758.83	
C	POOL TOILETS		47.28	
	GRAND TOTAL = (A+B+C)		27277.82	1160.25

PREMIUM STATEMENT – EIGHT FLOOR OF A,B,C–D,E,F–G,H–I

SR. NO.	FLOOR	PER. BAL (SQ.M.)	PRO. BAL (SQ.M.)	WASHING PLACE (SQ.M.)	STAIRCASE (SQ.M.)	PASSAGE (SQ.M.)	LIFT (SQ.M.)	L.M.R. (SQ.M.)	TERRACE AS REQUIRE (SQ.M.)
1	BILDING–A	15.14	14.98	3.20	----	----	----	----	6.79
2	BILDING–B	14.48	14.36	3.80	----	----	----	----	8.49
3	BILDING–C–D	28.27	28.27	7.41	----	----	----	----	19.14
4	BILDING–E	14.42	14.28	3.80	----	----	----	----	8.49
5	BILDING–F–G	20.91	20.68	8.09	----	----	----	----	17.22
6	BILDING–H–I	20.55	20.45	7.65	----	----	----	----	16.96
	TOTAL	113.80	112.99	33.95	----	----	----	----	77.09

F.S.I. CALCULATIONS – J WING

FLOOR	F.S.I. PROVIDED/ TYPE	PERMISSIBLE BALCONY	PROPOSED BALCONY	STAIRCASE AREA	FIRE STAIRCASE AREA	LIFT AREA	FIRE LIFT AREA	LIFT MACHINE AREA	PASSAGE AREA	PERMISSIBLE TERRACE AREA	TERRACE AREA	WASH PLACE AREA	TENEMENT	COVERAGE
	SQ.M.	SQ.M.	SQ.M.	SQ.M.		SQ.M.	SQ.M.	SQ.M.	SQ.M.	SQ.M.	SQ.M.	SQ.M.	NOS	SQ.M.
STILT FLOOR	PARKING													
FIRST FLOOR	501.61	75.27	74.56	19.41	17.09				92.20	100.36	72.50	31.36	8	
SECOND FLOOR	536.88	80.83	37.50	19.41	17.09				92.20	107.78	99.21	31.36	8	
THIRD FLOOR	501.61	75.27	74.56	19.41	17.09				92.20	100.36	72.50	31.36	8	
FOURTH FLOOR	536.88	80.83	37.50	19.41	17.09				92.20	107.78	99.21	31.36	8	
FIFTH FLOOR	501.61	75.27	74.56	19.41	17.09				92.20	100.36	72.50	31.36	8	
SIXTH FLOOR	536.88	80.83	37.50	19.41	17.09				92.20	107.78	99.21	31.36	8	
SEVENTH FLOOR	484.15	74.12	70.01	19.41	17.09				92.20	97.43	72.50	31.36	8	
EIGHTH FLOOR	536.88	80.83	37.50	19.41	17.09				92.20	107.78	99.21	31.36	8	
NINTH FLOOR	501.61	75.27	74.56	19.41	17.09				92.20	100.36	72.50	31.36	8	
TENTH FLOOR	536.88	80.83	37.50	19.41	17.09	7.22	5.95	55.46	92.20	107.78	99.21	31.36	8	
ELEVENTH FLOOR	501.61	75.27	74.56	19.41	17.09				92.20	100.36	72.50	31.36	8	707.59
TWELFTH FLOOR	501.61	75.27	74.56	19.41	17.09				93.97	126.46	99.21	31.36	8	
THIRTEENTH FLOOR	501.61	75.27	74.56	19.41	17.09				92.20	100.36	72.50	31.36	8	
FOURTEENTH FLOOR	536.88	80.83	37.50	19.41	17.09				92.20	107.78	99.21	31.36	8	
FIFTEENTH FLOOR	501.61	75.27	74.56	19.41	17.09				92.20	100.36	72.50	31.36	8	
SIXTEENTH FLOOR	536.88	80.83	37.50	19.41	17.09				92.20	107.78	99.21	31.36	8	
SEVENTEENTH FLOOR	484.15	74.12	70.01	19.41	17.09				93.97	98.83	72.50	31.36	8	
EIGHTEENTH FLOOR	536.88	80.83	37.50	19.41	17.09				92.20	107.78	99.21	31.36	8	
NINETEENTH FLOOR	501.61	75.27	74.56	19.41	17.09				92.20	100.36	72.50	31.36	8	
TWENTIH FLOOR	536.88	80.83	37.50	19.41	17.09				92.20	107.78	99.21	31.36	8	
TWENTY ONE FLOOR	501.61	75.27	74.56	19.41	17.09				92.20	100.36	72.50	31.36	8	
TOTAL	10885.32	1632.50	1186.06	407.61	358.89	7.22	5.95	55.46	1932.31	2177.26	1706.63	659.73	168.00	707.59
TOTAL FSI	STAIRCASE,FIRE STAIRCASE,LIFT,FIRE LIFT,LIFT MACHINE ROOM AREA,PASSAGE,TERRACE,WASHING PLACE TAKEN IN FSI (10885.32+407.61+358.89+7.22+5.95+55.46+1932.31+1706.63+659.73) = 16063.31													

F.S.I. CALCULATIONS – K WING

FLOOR	F.S.I. PROVIDED/ TYPE	PERMISSIBLE BALCONY	PROPOSED BALCONY	STAIRCASE AREA	FIRE STAIRCASE AREA	LIFT AREA	FIRE LIFT AREA	LIFT MACHINE AREA	PASSAGE AREA	PERMISSIBLE TERRACE AREA	TERRACE AREA	WASHING PLACE AREA	TENEMENT	COVERAGE
	SQ.M.	SQ.M.	SQ.M.	SQ.M.	SQ.M.	SQ.M.	SQ.M.	SQ.M.	SQ.M.	SQ.M.	SQ.M.	SQ.M.	NOS	SQ.M.
STILT FLOOR	PARKING													
FIRST FLOOR	355.56	52.52	47.81	20.15	20.40				36.31	71.10	43.82	17.40	4.00	
SECOND FLOOR	355.56	53.33	52.42	20.15	20.40				36.31	71.10	33.70	17.40	4.00	
THIRD FLOOR	355.56	53.33	52.42	20.15	20.40				36.31	71.10	33.70	17.40	4.00	
FOURTH FLOOR	355.56	53.33	52.42	20.15	20.40				36.31	71.10	33.70	17.40	4.00	
FIFTH FLOOR	355.56	53.33	52.42	20.15	20.40				36.31	71.10	33.70	17.40	4.00	
SIXTH FLOOR	348.94	52.34	52.51	20.15	20.40				36.31	71.10	33.70	17.40	4.00	
SEVENTH FLOOR	356.62	53.76	41.20	20.15	20.40				42.13	71.66	43.82	18.68	4.00	
EIGHTH FLOOR	355.56	53.33	52.42	20.15	20.40				36.31	71.10	33.70	17.40	4.00	
NINTH FLOOR	355.56	53.33	47.81	20.15	20.40				36.31	71.10	43.82	17.40	4.00	
TENTH FLOOR	355.56	53.33	52.42	20.15	20.40	7.22	5.95	40.27	36.31	71.10	33.70	17.40	4.00	452.66
ELEVENTH FLOOR	373.14	55.97	47.81	20.15	20.40				36.30	74.63	33.18	17.40	4.00	
TWELFTH FLOOR	356.64	55.00	46.02	20.15	20.40				42.16	73.33	20.70	16.88	4.00	
THIRTEENTH FLOOR	355.56	53.33	47.81	20.15	20.40				36.31	71.10	43.82	17.40	4.00	
FOURTEENTH FLOOR	355.56	53.33	52.42	20.15	20.40				36.31	71.10	33.70	17.40	4.00	
FIFTEENTH FLOOR	355.56	53.33	47.81	20.15	20.40				36.31	71.10	43.82	17.40	4.00	
SIXTEENTH FLOOR	348.94	52.34	52.51	20.15	20.40				36.31	71.10	33.70	17.40	4.00	
SEVENTEENTH FLOOR	356.62	53.76	41.20	20.15	20.40				42.13	71.66	43.82	18.68	4.00	
EIGHTEENTH FLOOR	355.56	53.33	52.42	20.15	20.40				36.31	71.10	33.70	17.40	4.00	
NINETEENTH FLOOR	355.56	53.33	47.81	20.15	20.40				36.31	71.10	43.82	17.40	4.00	
TWENTIH FLOOR	355.56	53.33	52.42	20.15	20.40				36.31	71.10	33.70	17.40	4.00	
TWENTY ONE FLOOR	355.56	53.33	47.81	20.15	20.40				36.31	71.10	43.82	17.40	4.00	
TOTAL	7584.12	1134.62	1030.47	423.15	428.40	7.22	5.95	40.27	780.07	1512.82	769.38	363.84	84.00	452.66
TOTAL FSI	STAIRCASE,FIRE STAIRCASE,LIFT,FIRE LIFT,LIFT MACHINE ROOM AREA,PASSAGE,TERRACE,WASHING PLACE TAKEN IN FSI (7584.12+423.15+428.40+7.22+5.95+40.27+780.07+769.38+363.84) = 10402.40													

PROPOSED F.S.I. STATEMENT
EIGHT FLOOR OF A,B,C–D,E,F–G,H–I

TYPE OF BUILDING	Sth. FL.NO. OF SOM.	TOTAL BLDGS.	
AREA UNDER APARTMENTS			
BUILDING A	100.99	1	100.99
BUILDING B	96.43	1	96.43
BUILDING C+D	188.47	1	188.47
BUILDING E	96.50	1	96.50
BUILDING F+G	139.42	1	139.42
BUILDING H+I	137.02	1	137.02
GRAND TOTAL =			758.83

AREA UNDER R.P. ROAD/ SERVICE ROAD

ADDITIONS :–

1.	1 / 2 X 18.13 X 9.88	=	89.57	SQ.M
2.	1 / 2 X 18.13 X 10.53	=	94.92	SQ.M
3.	1 / 2 X 18.13 X 12.14	=	109.47	SQ.M
4.	1 / 2 X 45.02 X 8.81	=	198.70	SQ.M
5.	1 / 2 X 45.02 X 8.71	=	196.70	SQ.M
	TOTAL ADDITIONS =		673.35	SQ.M
	TOTAL ADDITIONS =		673.35	SQ.M
	NET AREA = 673.35 =		673.35	SQ.M

TOTAL OPEN SPACE AREA PROVIDED 6893.45 SQ.M.

PARKING CALCULATIONS (CONVENIENT SHOPPING) IN AMENITY SPACE

CATEGORY OF TENE.	AREA SQ.M.	PARKING REQUIRED CARS	PARKING REQUIRED SCOOTERS	PARKING REQUIRED CYCLES	PARKING PROVIDED CARS	PARKING PROVIDED SCOOTERS	PARKING PROVIDED CYCLES
SHOPPING PARKING AREA 1 ST FLOOR (50 SQ.M.)	48.00	2	10	20	3	10	20
TOTAL		2	10	20	3	10	20
Area Required For Park.		33.00	2.00	1.00	62.00	2.00	1.00
		66.00	20.00	20.00	186.00	20.00	20.00
		117.00	32.00	21.00	248.00	32.00	21.00
Area Required For Park.		116.00 SQ.M.			248.00 SQ.M.		

PARKING CALCULATIONS FOR VILLA NO.TYPICAL 1,2,3,4,5,6,7,8,9,10,11,12,14A,14B,15,16,17,18,19,20,21 TWIN BUNG. "B" TYPE 1,2,3,4,5,6,7,8,9,10,11,12,14A,14B,15,16,17,18,19,20,21,22

CATEGORY OF TENE.	TENEMENT	PARKING REQUIRED CARS	PARKING REQUIRED SCOOTERS	PARKING REQUIRED CYCLES	PARKING PROVIDED CARS	PARKING PROVIDED SCOOTERS	PARKING PROVIDED CYCLES
2 Bedroom House Area Upto 150 Sq.M.	43	43	86	86	43	86	86
TOTAL	43	43	86	86	43	86	86
Area Required For Park.		107.50	60.20	107.50	172.00	60.20	
		107.50			172.00		
		196.70 SQ.M.			196.70 SQ.M.		

AREA STATEMENT FOR BASEMENT PARKING

(1) PLOT AREA = 54227.86 SQ.M.

(2) ALLOWABLE BASEMENT PARKING 50% OF PLOT AREA = 27113.93 SQ.M.

(3) PROVIDED BASEMENT PARKING = 16807.17 SQ.M.

WATER CALCULATION FOR CONVENIENT SHOPPING IN AMENITY SPACE

FLOOR	Occupant load /SQ.M.	AREA IN SQ.M.	PERSONS
GROUND FLOOR	5	188.30	38
FIRST FLOOR	6	161.72	26
SECOND FLOOR	6	161.72	26
TOTAL			90

WATER CONSUMPTION/PERSON/DAY = 45 litres

USE 5.45 A – 490.5 LITRES

PROVIDED = 3000.00 LITRES

D.H.W.T. CALCULATIONS

NO. OF TENEMENTS= 253 NOS.

D.H.W. CAPACITY REQD.

253X55L135=1,70,100 LTRS

ADD FIRE REQUIREMENT

20,000X2 =40,000 LTRS.

TOTAL DHW. REQD.

1,70,100+40,000= 210100.00 LTRS.

U.G.W.T. CALCULATIONS

U.G. WATERTANK (1,70,100X1.5)

U.G. WATERTANK =2551500.00 LTRS.

ADD FIRE REQUIREMENT

1,70,100.00 = 2,00,000 =455100.00LTRS.

SAY = 458150.00 LTRS.

WATER CALCULAIONS J AND K

WATER CALCULATIONS

VILLA NO.TYPICAL 1,2,3,4,5,6,7,8,9,10,11,12,14A,14B,15,16,17,18,19,20,21

TWIN BUNG. "B" TYPE 1,2,3,4,5,6,7,8,9,10,11,12,14A,14B,15,16,17,18,19,20,21,22

TENEMENT NO.OF TENEMENT	PERSONS/ TENEMENT	WATER REQUIRED PERSONS	D.H.W.T. CAP. REQU. LTRS.	D.H.W.T. CAP. PROP. LTRS.	U.G.W.T. CAP. REQU. LTRS.	U.G.W.T. CAP. PROP. LTRS.	U.G.W.T. CAP. REQU. LTRS.	U.G.W.T. CAP. PROP. LTRS.
43	5	135.00	29025.00	86000.00	29025.00	43537.50		129000.00

WATER CALCULATIONS

WING J, K AND 8TH FLOOR OF BUILDING–A,B,C–D,E,F–G,H–I

TENEMENT	NO.OF TENEMENT	PERSONS/ TENEMENT	WATER REQUIRED PERSONS	D.H.W.T. CAP. REQU. LTRS.	D.H.W.T. CAP. PROP. LTRS.	U.G.W.T. CAP. REQU. LTRS.	U.G.W.T. CAP. PROP. LTRS.	U.G.W.T. CAP. REQU. LTRS.	U.G.W.T. CAP. PROP. LTRS.
WING J, K	253	5	135.00	1,70,100.00	1,90,100.00	1,70,100.00	3,55,150.00		3,55,150.00
				+ 20,000 (FOR F.F.)		+ 20,000 (FOR F.F.)			
				1,90,100.00		1,90,100.00			
BUILDING–A,B,C D,E,F–G,H–I	1	5	135.00	5075.00	8075.00	5075.00	9112.50		9112.50
						31.50			

OPEN SPACE VI AREA STATEMENT

ADDITIONS :–

1.	0.5 X 40.20 X 12.41	=	249.44	SQ.M
2.	0.5 X 40.20 X 18.65	=	374.67	SQ.M
3.	0.5 X 28.19 X 8.78	=	123.72	SQ.M
4.	0.5 X 16.19 X 13.52	=	131.35	SQ.M
5.	0.5 X 16.19 X 3.96	=	32.00	SQ.M
6.	0.5 X 16.31 X 6.28	=	51.18	SQ.M
	TOTAL ADDITIONS =		946.86	SQ.M
	NET AREA = 946.86 =		946.86	SQ.M

TOTAL OPEN SPACE AREA STATEMENT

ADDITIONS :–

1.	OPEN SPACE– (I) =		1215.02	SQ.M
2.	OPEN SPACE– (II) =		1138.50	SQ.M
3.	OPEN SPACE– (III) =		2353.03	SQ.M
4.	OPEN SPACE– (IV) =		607.15	SQ.M
5.	OPEN SPACE– (V) =		633.89	SQ.M
6.	OPEN SPACE– (VI) =		946.86	SQ.M
	TOTAL ADDITIONS =		6893.45	
	NET AREA = 6893.45 =		6893.45	SQ.M

AREA OF OPEN SPACE (I)

AREA OF TRI.

A)	0.50 X 3.31 X 0.50	=	0.83	
B)	0.50 X 23.79 X 1.60	=	19.02	
C)	0.50 X 0.94 X 0.21	=	1.04	
D)	0.50 X 8.40 X 2.43	=	10.18	
E)	0.50 X 5.12 X 1.44	=	3.69	
F)	0.50 X 44.09 X 3.88	=	85.76	
G)	0.50 X 4.18 X 0.85	=	1.78	
H)	0.50 X 50.06 X 7.42	=	185.80	
I)	0.50 X 50.06 X 13.86	=	347.34	
K)	0.50 X 43.01 X 6.78	=	145.37	
L)	0.50 X 37.03 X 7.33	=	135.71	
M)	0.50 X 42.74 X 12.92	=	276.10	
	TOTAL=		1215.02	SQM

AREA OF OPEN SPACE (II)

AREA OF TRI.

A)	0.50 x 44.91 x 22.97	=	515.79	
B)	0.50 x 44.91 x 4.17	=	93.64	
C)	0.50 x 44.32 x 18.62	=	412.05	
D)	0.50 x 28.11 x 2.51	=	35.53	
E)	0.50 x 25.96 x 3.15	=	40.88	
F)	0.50 x 37.17 x 1.53	=	30.29	
G)	0.66 x 4.24 x 0.88	=	2.46	
H)	0.04 x 3.80 x 0.46	=	1.70	
I)	0.66 x 3.45 x 0.39	=	0.88	
	TOTAL =		1138.50	SQM

AREA OF OPEN SPACE (III)

AREA OF TRI.

A)	0.50 x 39.78 x 16.33	=	324.60	
B)	0.50 x 41.10 x 4.11	=	84.48	
C)	0.66 x 4.09 x 0.96	=	2.58	
D)	0.50 x 57.32 x 12.49	=	357.98	
E)	0.50 x 59.41 x 13.87	=	412.00	
F)	0.50 x 60.76 x 0.45	=	13.67	
G)	0.50 x 66.81 x 14.45	=	483.85	
H)	0.50 x 67.30 x 2.08	=	69.99	
J)	0.66 x 2.11 x 0.19	=	0.26	
K)	0.50 x 67.30 x 14.80	=	498.02	
L)	0.50 x 68.10 x 3.01	=	101.48	
M)	0.66 x 4.39 x 0.66	=	1.78	
	TOTAL=		2353.03	SQM

AREA OF OPEN SPACE (IV)

AREA OF TRI.

A)	0.50 x 35.43 x 11.36	=	201.24	
B)	0.50 x 37.24 x 7.71	=	143.34	
C)	0.50 x 37.24 x 14.09	=	262.35	
	TOTAL=		607.15	SQM

AREA OF OPEN SPACE (V)

AREA OF TRI.

A)	0.50 x 44.02 x 10.14	=	223.16	
B)	0.50 x 44.02 x 18.66	=	410.71	
	TOTAL=		633.89	SQM

PARKING CALCULATIONS FOR J WING

CATEGORY OF TENE.	TENEMENT	PARKING REQUIRED CARS	PARKING REQUIRED SCOOTERS	PARKING REQUIRED CYCLES	PARKING PROVIDED CARS	PARKING PROVIDED SCOOTERS	PARKING PROVIDED CYCLES
3 BEDROOM HOUSE AREA UPTO 150 SQ.M.	168	168	168	168	168	168	168
TOTAL	168	168	168	168	168	168	168
ADDITIONAL 50% PARKING		84	84	84	84	84	84
TOTAL		252	252	252	252	252	252
Area Required For Park.		3,780	2,520	1,260	3,780	2,520	1,260
		189.00	126.00	126.00	189.00	126.00	126.00
		3,969.00	2,646.00	1,386.00	3,969.00	2,646.00	1,386.00
		1,323.00	882.00	462.00	1,323.00	882.00	462.00
		5,292.00	3,528.00	1,848.00	5,292.00	3,528.00	1,848.00
Area Required For Park.		5,292.00 SQ.M.			5,292.00 SQ.M.		

PARKING CALCULATIONS FOR K WING

CATEGORY OF TENE.	TENEMENT	PARKING REQUIRED CARS	PARKING REQUIRED SCOOTERS	PARKING REQUIRED CYCLES	PARKING PROVIDED CARS	PARKING PROVIDED SCOOTERS	PARKING PROVIDED CYCLES
3 BEDROOM HOUSE AREA UPTO 150 SQ.M.	84	84	84	84	84	84	84
TOTAL	84	84	84	84	84	84	84
ADDITIONAL 50% PARKING		42	42	42	42	42	42
TOTAL		126	126	126	126	126	126
Area Required For Park.		1,890.00	1,260.00	630.00	1,890.00	1,260.00	630.00
		94.50	63.00	63.00	94.50	63.00	63.00
		1,984.50	1,323.00	693.00	1,984.50	1,323.00	693.00
		661.50	441.00	231.00	661.50	441.00	231.00
		2,646.00	1,764.00	924.00	2,646.00	1,764.00	924.00
Area Required For Park.		2,646.00 SQ.M.			2,646.00 SQ.M.		
TOTAL J & K PARKING	252	378	252	126	378	252	126

BASEMENT COVERAGE AREA CALCULATION

1.	0.5 X 7.81 X 1.30	=	5.07	SQ.M
2.	0.5 X 28.60 X 6.66	=	95.13	SQ.M
3.	0.5 X 28.60 X 18.97	=	542.09	SQ.M
4.	0.5 X 2.43 X 0.34	=	0.41	SQ.M
5.	0.5 X 2.43 X 1.56	=	1.89	SQ.M
6.	0.5 X 55.18 X 3.69	=	152.50	SQ.M
7.	0.5 X 8.52 X 1.37	=	5.83	SQ.M
8.	0.5 X 44.32 X 23.97	=	531.12	SQ.M
9.	0.5 X 44.32 X 23.97	=	531.12	SQ.M
10.	0.5 X 67.75 X 4.64	=	157.16	SQ.M
11.	0.5 X 67.75 X 5.83	=	197.58	SQ.M
12.	0.5 X 79.94 X 5.83	=	232.83	SQ.M
13.	0.5 X 79.94 X 5.83	=	232.83	SQ.M
14.	0.5 X 84.99 X 53.70	=	2281.30	SQ.M
15.	0.5 X 84.99 X 1.56	=	66.24	SQ.M
16.	0.5 X 67.81 X 3.28	=	111.23	SQ.M
17.	0.5 X 67.81 X 3.28	=	111.23	SQ.M
18.	0.5 X 87.41 X 19.83	=	866.67	SQ.M
19.	0.5 X 14.80 X 4.28	=	31.74	SQ.M
20.	0.5 X 21.78 X 6.11	=	66.53	SQ.M
21.	0.5 X 100.03 X 18.30	=	917.65	SQ.M
22.	0.5 X 102.58 X 34.38	=	3904.85	SQ.M
23.	0.5 X 102.58 X 20.34	=	2308.74	SQ.M
24.	0.5 X 82.16 X 16.63	=	683.16	SQ.M
25.	0.5 X 82.16 X 14.97	=	614.88	SQ.M
26.	0.5 X 32.09 X 25.94	=	831.66	SQ.M
27.	0.5 X 22.49 X 5.37	=	60.32	SQ.M
28.	0.5 X 22.49 X 1.55	=	17.37	SQ.M
29.	0.5 X 8.14 X 3.48	=	14.16	SQ.M
30.	0.5 X 18.09 X 6.54	=	59.13	SQ.M
31.	0.5 X 14.80 X 5.68	=	77.63	SQ.M
32.	0.5 X 12.91 X 3.85	=	23.50	SQ.M
33.	0.5 X 8.14 X 3.48	=	14.16	SQ.M
	TOTAL	=	16807.17	SQ.M.

TOTAL AREA STATEMENT (VILLA&TWIN BUNG.)

	TYPE OF BUILDING	TOTAL SQM.
01	PREVIOUS SANCTION AREA STATEMENT(VILLA&TWIN BUNG.)	6027.30
02	PROPOSED AREA STATEMENT (VILLA&TWIN BUNG.)	2338.88
	TOTAL AREA STATEMENT (VILLA&TWIN BUNG.)	8366.18

AREA OF AMENITY SPACE –1 IN S.NO. 4

ADDITIONS :–

1.	1 / 2 X 34.08 X 6.88	=	117.23	SQ.M
2.	1 / 2 X 48.38 X 16.70	=	403.60	SQ.M
3.	1 / 2 X 53.44 X 13.75	=	367.60	SQ.M
4.	1 / 2 X 32.98 X 2.07	=	34.02	SQ.M
5.	1 / 2 X 28.89 X 3.43	=	49.70	SQ.M
6.	1 / 2 X 23.53 X 1.55	=	18.88	SQ.M
7.	1 / 2 X 21.85 X 1.65	=	18.03	SQ.M
8.	1 / 2 X 20.06 X 1.8	=	18.05	SQ.M
9.	1 / 2 X 18.46 X 4.01	=	37.25	SQ.M
10.	1 / 2 X 15.79 X 2.19	=	25.16	SQ.M
11.	1 / 2 X 14.77 X 3.34	=	24.67	SQ.M
12.	1 / 2 X 14.79 X 2.51	=	18.60	SQ.M
13.	1 / 2 X 28.73 X 1.38	=	19.81	SQ.M
14.	1 / 2 X 28.53 X 2.32	=	33.01	SQ.M
15.	1 / 2 X 27.93 X 6.08	=	83.35	SQ.M
16.	1 / 2 X 30.93 X 11.03	=	170.25	SQ.M
17.	1 / 2 X 30.93 X 10.11	=	156.35	SQ.M
18.	1 / 2 X 27.81 X 9.97	=	138.74	SQ.M
19.	1 / 2 X 31.47 X 8.71	=	137.05	SQ.M
20.	1 / 2 X 31.47 X 19.29	=	303.53	SQ.M
21.	1 / 2 X 32.11 X 19.85	=	318.96	SQ.M
22.	1 / 2 X 32.11 X 19.05	=	305.85	SQ.M
23.	1 / 2 X 47.34 X 17.77	=	420.52	SQ.M
24.	1 / 2 X 47.34 X 13.86	=	327.83	SQ.M
25.	1 / 2 X 38.62 X 12.08	=	233.66	SQ.M
	TOTAL ADDITIONS =		3956.35	SQ.M
	NET AREA = 3956.35 =		3956.35	SQ.M

TOTAL AMENITY AREA PROVI. 10340.02 SQM.

3956.35+6383.67 = 10340.02 SQ.M.

AREA OF AMENITY SPACE –2 IN S.NO. 59

ADDITIONS :–

1.	0.5 X 108.06 X 21.05	=	1134.83	SQ.M
2.	0.5 X 108.06 X 10.98	=	592.25	SQ.M
3.	0.5 X 89.54 X 35.32	=	1580.21	SQ.M
4.	0.5 X 81.04 X 21.81	=	883.01	SQ.M
5.	0.5 X 80.02 X 21.56	=	862.05	SQ.M
6.	0.5 X 80.02 X 4.08	=	163.04	SQ.M
7.	0.5 X 50.06 X 32.58	=	815.12	SQ.M
8.	0.5 X 42.63 X 47.87	=	1019.35	SQ.M
9.	0.5 X 42.63 X 17.85	=	380.02	SQ.M
10.	0.5 X 12.34 X 12.34	=	152.32	SQ.M
	TOTAL ADDITIONS =		6383.67	SQ.M

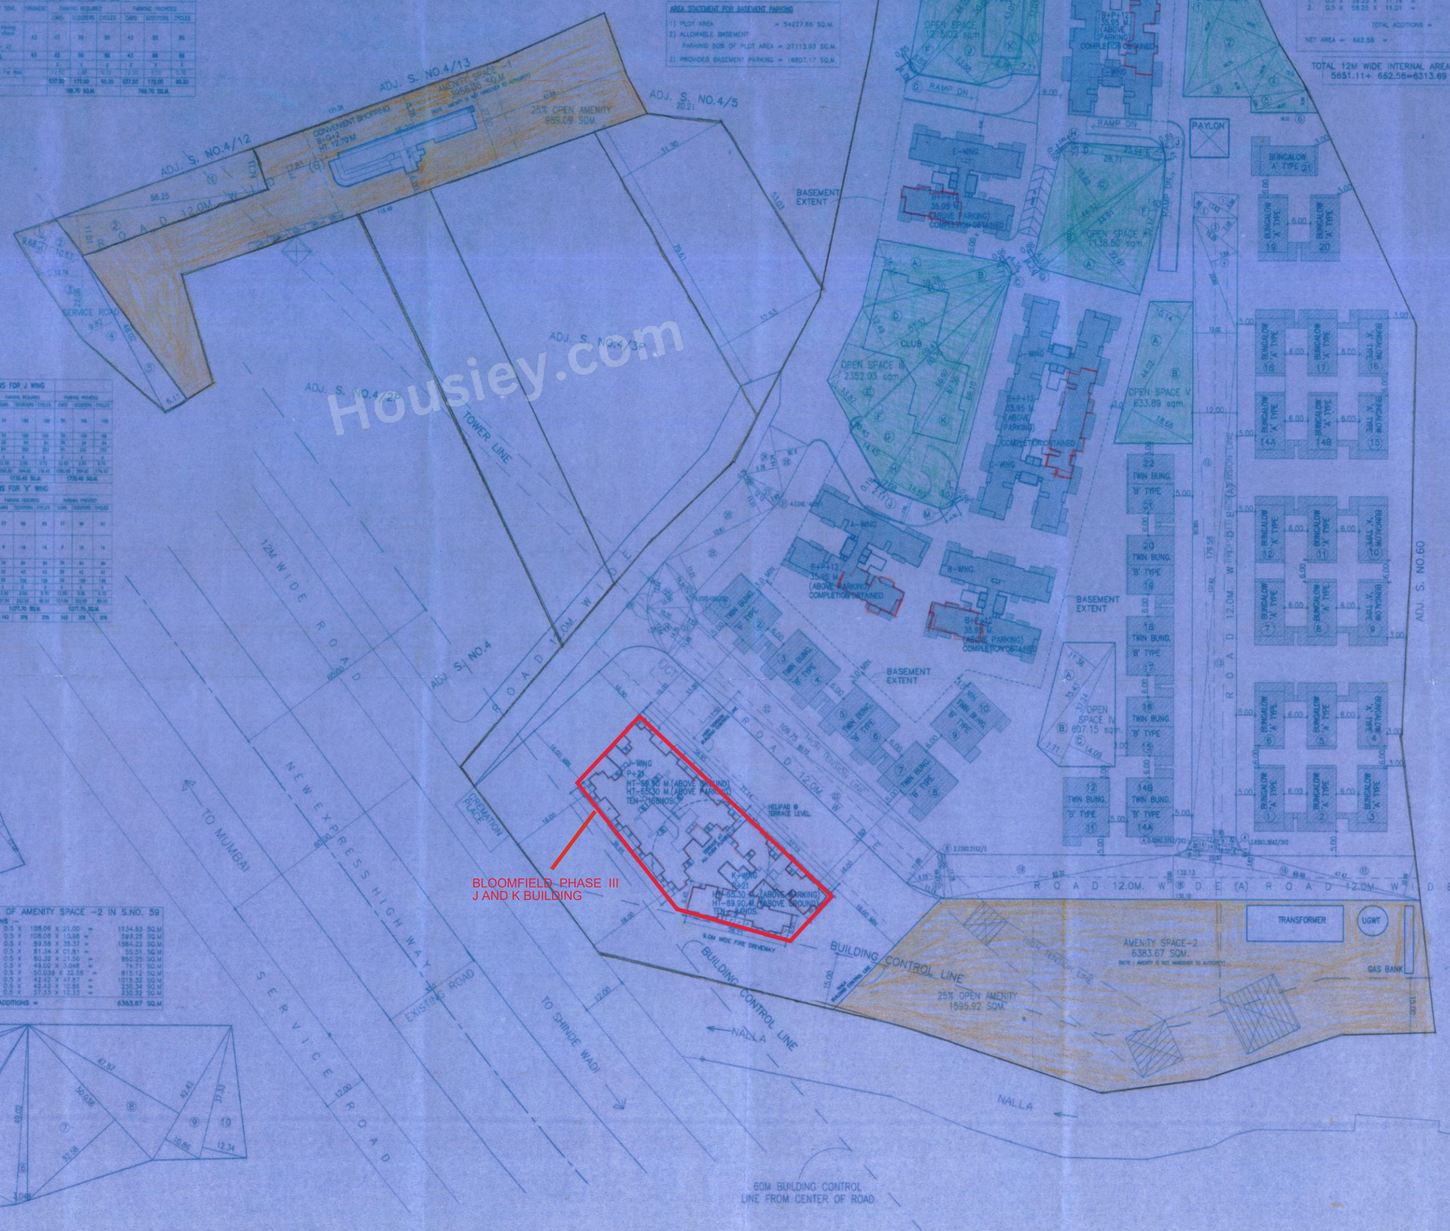
ADJ. S. NO.4/13
ADJ. S. NO.4/12
ADJ. S. NO.4/5
ADJ. S. NO.3
ADJ. S. NO.4
ADJ. S. NO.60
TO MUMBAI
TO KATRAJ
BASEMENT EXTENT
CONVENIENT SHOPPING
25% OPEN AMENITY 999.09 SQM.
SERVICE ROAD
12M WIDE ROAD
NEW EXPRESS HIGH WAY
TO MUMBAI
TO SINGE WADI
EXISTING ROAD
TOWER LINE
CROMATON PLACE
ROAD 12.0M WIDE (A)
BUILDING CONTROL LINE
NALLA
60M BUILDING CONTROL LINE FROM CENTER OF ROAD
BLOOMFIELD PHASE III J AND K BUILDING
TRANSFORMER
UGWT
GAS BANK
AMENITY SPACE-2 6383.67 SQM.
25% OPEN AMENITY 1599.92 SQM.
PAYLON
BUNGALOW A TYPE 21
BUNGALOW A TYPE 20
BUNGALOW A TYPE 19
BUNGALOW A TYPE 18
BUNGALOW A TYPE 17
BUNGALOW A TYPE 16
BUNGALOW A TYPE 15
BUNGALOW A TYPE 14
BUNGALOW A TYPE 13
BUNGALOW A TYPE