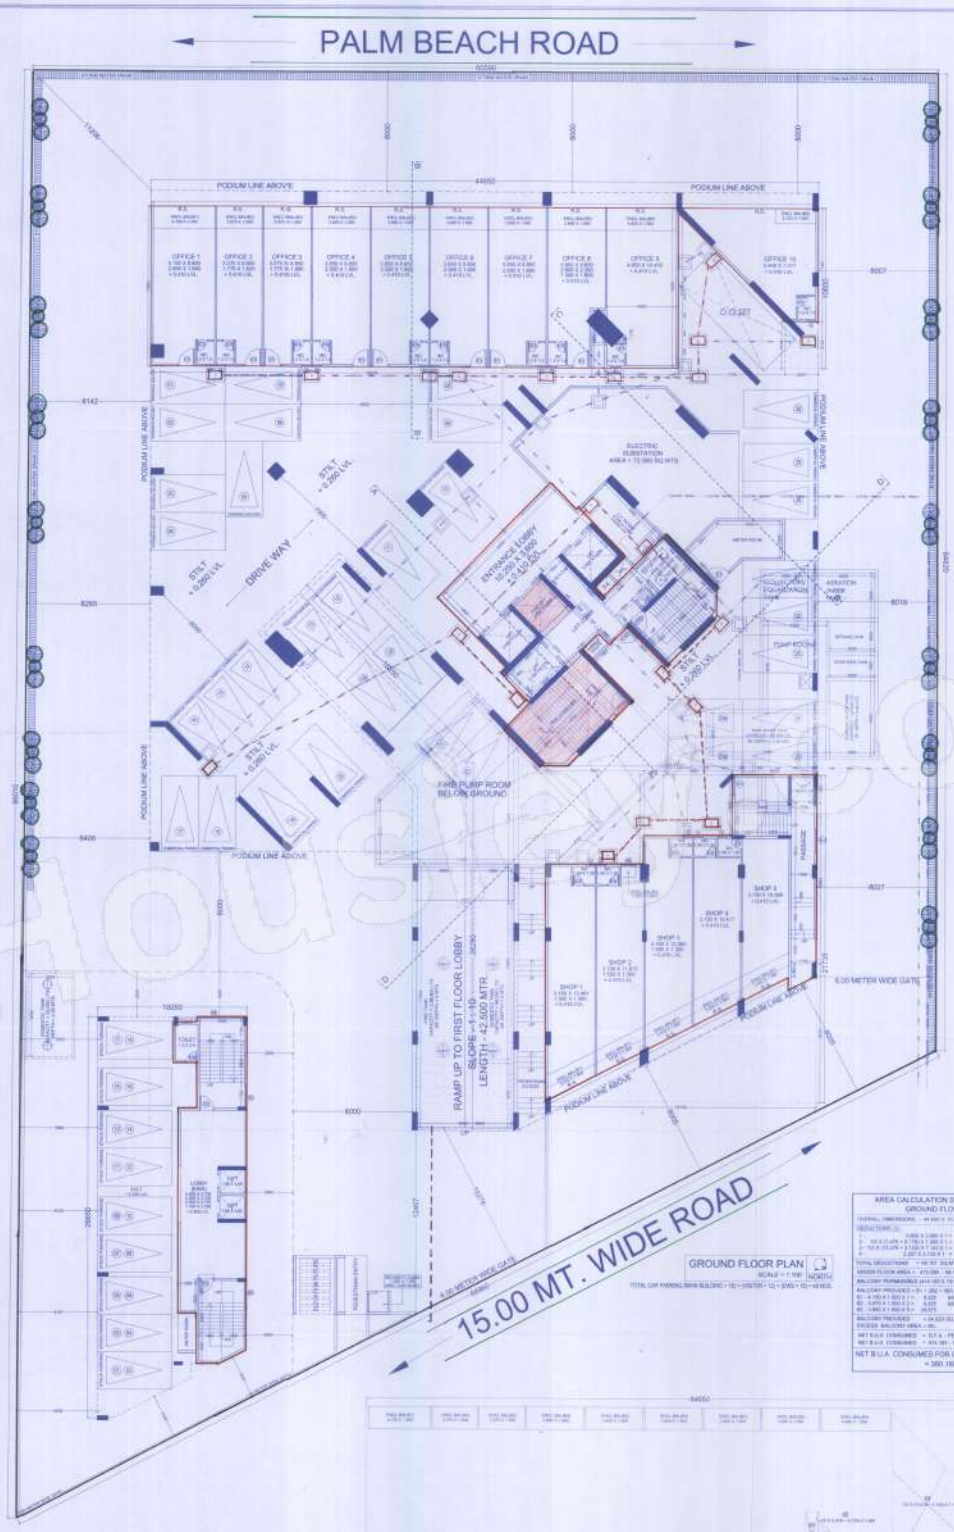
PALM BEACH ROAD
15.00 MT. WIDE ROAD
PODIUM LINE ABOVE
OFFICE 1
OFFICE 2
OFFICE 3
OFFICE 4
OFFICE 5
OFFICE 6
OFFICE 7
OFFICE 8
OFFICE 9
OFFICE 10
CLOSET
ELECTRIC SUBSTATION AREA = 72.000 SQ.MTS.
STILT + 0.200 LVL.
DRIVE WAY
ENTRANCE LOBBY
FIRE PUMP ROOM BELOW GROUND
PUMP ROOM
ASPIRATION UNDER TANK
RAMP UP TO FIRST FLOOR LOBBY
SLOPE - 1 : 10
LENGTH - 42.500 MTR.
SHOP 1
SHOP 2
SHOP 3
SHOP 4
SHOP 5
PASSAGE
6.00 METER WIDE GATE
LOBBY
LIFT
TOILET
GROUND FLOOR PLAN
SCALE = 1 : 100
NORTH
AREA CALCULATION STATEMENT FOR GROUND FLOOR
NET B.U.A. CONSUMED FOR GROUND FLOOR PLAN = 380.160 SQ. MTS.
AREA CALCULATION DIAGRAM BOX FOR GROUND FLOOR
STAMP OF APPROVAL FROM NMMC
NAME, ADDRESS & SIGNATURE OF OWNER
Mrs. AKSHAR REALTORS
For Akshar Realtors
Partner
TREE PLANTATION STATEMENT
LIGHT AND VENTILATION STATEMENT
WATER TANK REQUIREMENTS
WATER TANK PROVIDED
BUILT UP AREA WISE BREAK UP OF TENEMENTS
PARKING REQUIREMENTS
PROJECT:
AMMENDED APPROVAL FOR REVISED DRAWING OF RESIDENTIAL CUM COMMERCIAL BUILDING ON PLOT NO. 7, SECTOR-13, SANPADA, NAVI MUMBAI.
NAME, ADDRESS & SIGN OF ARCHITECT
stapl
SCALE
SHEET NO.
1:100
DATE
2/19
DESIGNED BY
NORTH
DRAWN BY
CHECKED BY
DETAILS