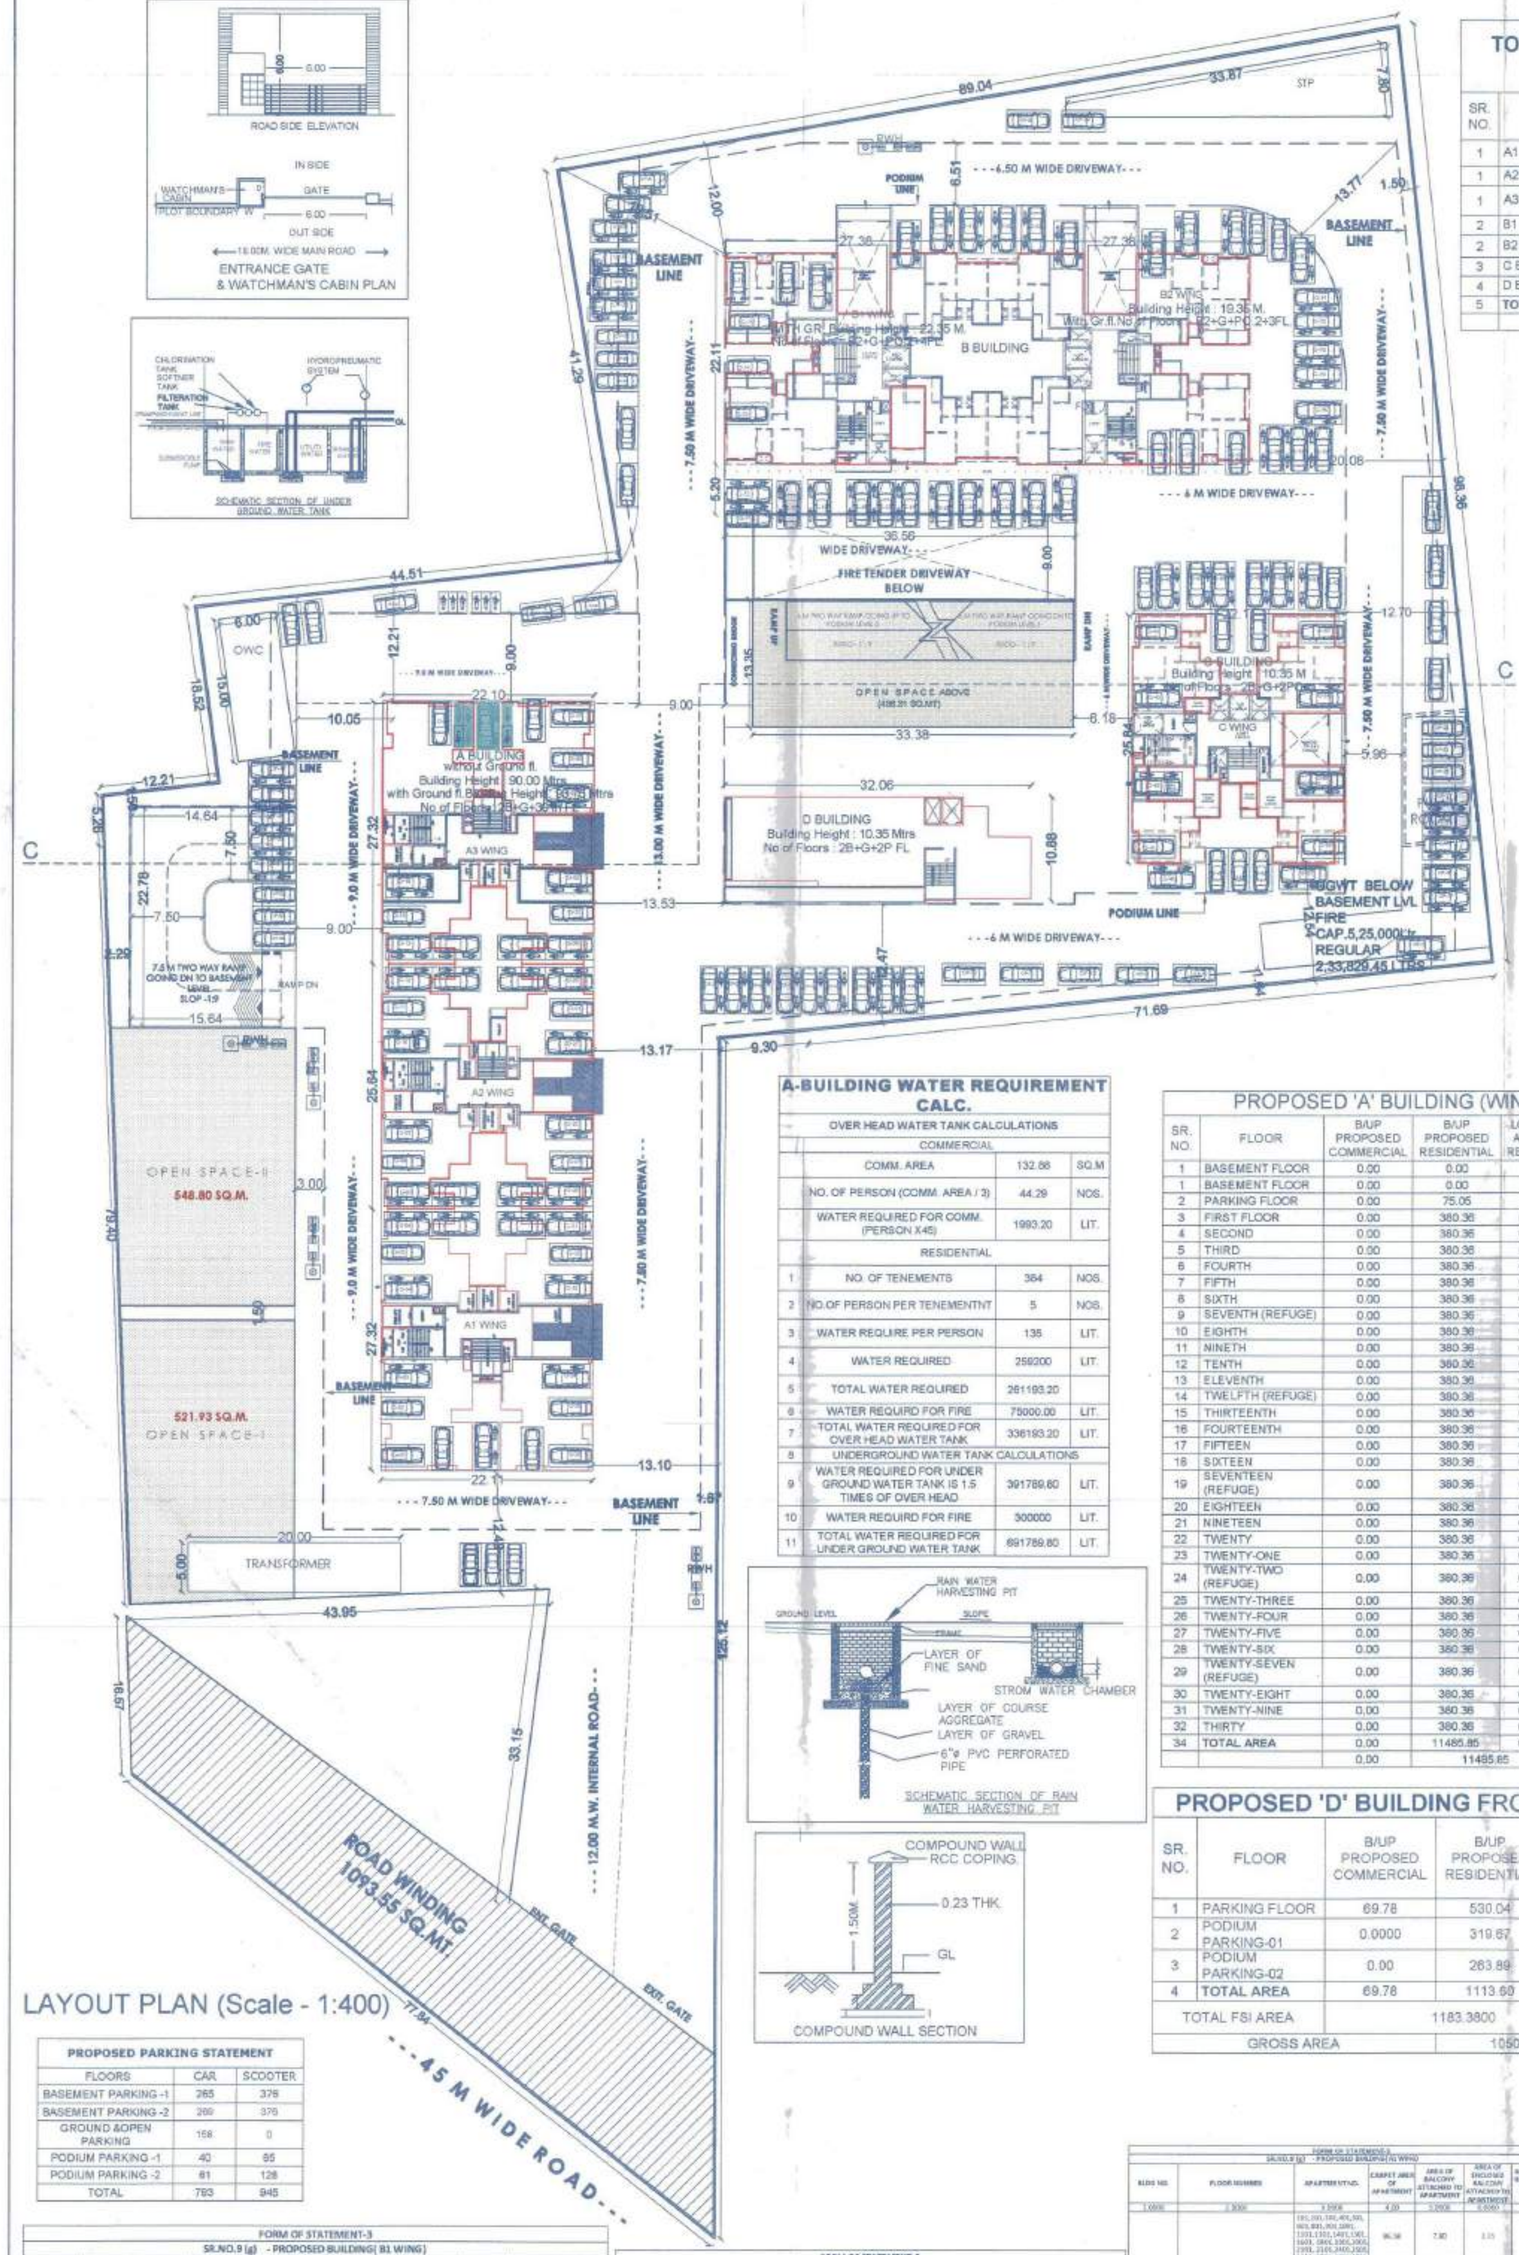

LAYOUT PLAN (Scale - 1:400)

PROPOSED PARKING STATEMENT		
FLOORS	CAR	SCOOTER
BASEMENT PARKING -1	265	378
BASEMENT PARKING -2	269	376
GROUND &OPEN PARKING	158	0
PODIUM PARKING -1	40	85
PODIUM PARKING -2	61	126
TOTAL	793	945

FORM OF STATEMENT-3
SR.NO.9 (g) - PROPOSED BUILDING(B1 WING)

BLDG NO.	FLOOR NUMBER	APARTMENT NO.	CARPET AREA OF APARTMENT	AREA OF BALCONY ATTACHED TO APARTMENT	AREA OF ENCLOSED BALCONY ATTACHED TO APARTMENT	AREA OF DOUBLE HEIGHT TERRACE ATTACHED TO FLAT
1	2	3	4	5	6	7
B1 WING	1ST,2ND,3RD,4THFLO OR PLAN	101,201,301,401	86.73	7.76	2.00	6.00
		102,202,302,402	84.99	5.48	2.69	0.00
		203,303,403	63.97	4.99	2.00	0.00
		204,304,404	86.73	7.76	2.00	6.00

FORM OF STATEMENT-3
SR.NO.9 (g) - PROPOSED BUILDING(B2 WING)

BLDG NO.	FLOOR NUMBER	APARTMENT NO.	CARPET AREA OF APARTMENT	AREA OF BALCONY ATTACHED TO APARTMENT	AREA OF ENCLOSED BALCONY ATTACHED TO APARTMENT	AREA OF DOUBLE HEIGHT TERRACE ATTACHED TO FLAT
1	2	3	4	5	6	7
B2 WING	1ST,2ND,3RD	101,201,301	86.73	7.76	2.00	6.00
		102,202,302	84.99	5.48	2.69	0.00
		203,303	63.97	4.99	2.00	0.00
		204,304	86.73	7.76	2.00	6.00

TOTAL AREA STATEMENT (A,B,C & D BUILDING) FROM STATEMENTS NO. 9a

SR. NO.	FLOOR	BUP PROPOSED COMM.	BUP PROPOSED RESIDENTIAL	TOTAL RESIDENTIAL UNIT
1	A1 WING (2B+G+30TH)	0.00	13165.77	120
1	A2 WING (2B+G+30TH)	0.00	11485.85	120
1	A3 WING (2B+G+30TH)	63.10	13163.80	120
2	B1 WING (2B+P+2PD.+4FL)	0.00	1895.37	14
2	B2 WING (2B+P+2PD.+3FL)	0.00	1432.67	10
3	C BUILDING (WING-C1) (2B+P+2PO.)	0.00	34.65	0
4	D BUILDING (2B+P+2PO.)	69.78	1113.60	0
5	**TOTAL AREA**	132.88	42291.71	364
			42424.59	

PROPOSED 'A' BUILDING (WING-A1)

SR. NO.	FLOOR	BUP PROPOSED COMMERCIAL	BUP PROPOSED RESIDENTIAL	LOBBY AREA/ REFUGE	TOTAL RESIDENTIAL UNIT
1	BASEMENT FLOOR	0.00	0.00		
1	BASEMENT FLOOR	0.00	0.00		
2	PARKING FLOOR	0.00	81.77	0	0
3	FIRST FLOOR	0.00	436.80	0.00	4
4	SECOND	0.00	436.80	0.00	4
5	THIRD	0.00	436.80	0.00	4
6	FOURTH	0.00	436.80	0.00	4
7	FIFTH	0.00	436.80	0.00	4
8	SIXTH	0.00	436.80	0.00	4
9	SEVENTH (REFUGE)	0.00	436.80	0.00	4
10	EIGHTH	0.00	436.80	0.00	4
11	NINETH	0.00	436.80	0.00	4
12	TENTH	0.00	436.80	0.00	4
13	ELEVENTH	0.00	436.80	0.00	4
14	TWELFTH (REFUGE)	0.00	436.80	0.00	4
15	THIRTEENTH	0.00	436.80	0.00	4
16	FOURTEENTH	0.00	436.80	0.00	4
17	FIFTEEN	0.00	436.80	0.00	4
18	SIXTEEN	0.00	436.80	0.00	4
19	SEVENTEEN (REFUGE)	0.00	436.80	0.00	4
20	EIGHTEEN	0.00	436.80	0.00	4
21	NINETEEN	0.00	436.80	0.00	4
22	TWENTY	0.00	436.80	0.00	4
23	TWENTY-ONE	0.00	436.80	0.00	4
24	TWENTY-TWO (REFUGE)	0.00	436.80	0.00	4
25	TWENTY-THREE	0.00	436.80	0.00	4
26	TWENTY-FOUR	0.00	436.80	0.00	4
27	TWENTY-FIVE	0.00	436.80	0.00	4
28	TWENTY-SIX	0.00	436.80	0.00	4
29	TWENTY-SEVEN (REFUGE)	0.00	436.80	0.00	4
30	TWENTY-EIGHT	0.00	436.80	0.00	4
31	TWENTY-NINE	0.00	436.80	0.00	4
32	THIRTY	0.00	436.80	0.00	4
34	**TOTAL AREA**	0.00	13165.77	0.00	120
		0.00	13165.77		

PROPOSED 'B' BUILDING (WING-B1)

SR. NO.	FLOOR	BUP PROPOSED RESIDENTIAL	LOBBY AREA	TOTAL RESIDENTIAL UNIT
1	BASEMENT 01	0.00	0.00	
2	BASEMENT 02	0.00	0.00	
3	PARKING FLOOR	0.00	45.68	0
4	PODIUM PARKING-01	0.00	0.00	0
5	PODIUM PARKING-02	0.00	0.00	0
6	FIRST FLOOR	436.59	0.00	2
7	SECOND	442.71	0.00	4
8	THIRD	442.71	0.00	4
9	FOURTH	442.71	0.00	4
35	**TOTAL AREA**	1766.72	45.68	14
		1815.40		

PROPOSED 'B' BUILDING (WING-B2)

SR. NO.	FLOOR	BUP PROPOSED RESIDENTIAL	LOBBY AREA	TOTAL RESIDENTIAL UNIT
1	BASEMENT 01	0.00	0.00	
2	BASEMENT 02	0.00	0.00	
3	PARKING FLOOR	0.00	48.68	0
4	PODIUM PARKING-01	0.00	0.00	0
5	PODIUM PARKING-02	0.00	0.00	0
6	FIRST FLOOR	438.59	0.00	2
7	SECOND	442.71	0.00	4
8	THIRD	442.71	0.00	4
35	**TOTAL AREA**	1324.01	48.68	10
		1372.69		

1) BP/TATHAWADE/90/2022 DATE-21/10/2022
2) BP/TATHAWADE/32/2022 DATE-31/03/2022

STAMP OF APPROVAL 01/16
LAYOUT

Sanctioned No. B.P/ Tathawade/102/2022
Subject to conditions mentioned in the Office Order No. aven dated 14/12/2022
Pimpri
Date : 14/12/2022

Pimpri Chinchwad Municipal Corporation ESTD. 11/10/82

O. C. Signed by City Engineer

for City Engineer
Building Permission Dept.
PCMC., Pimpri, Pune-18.

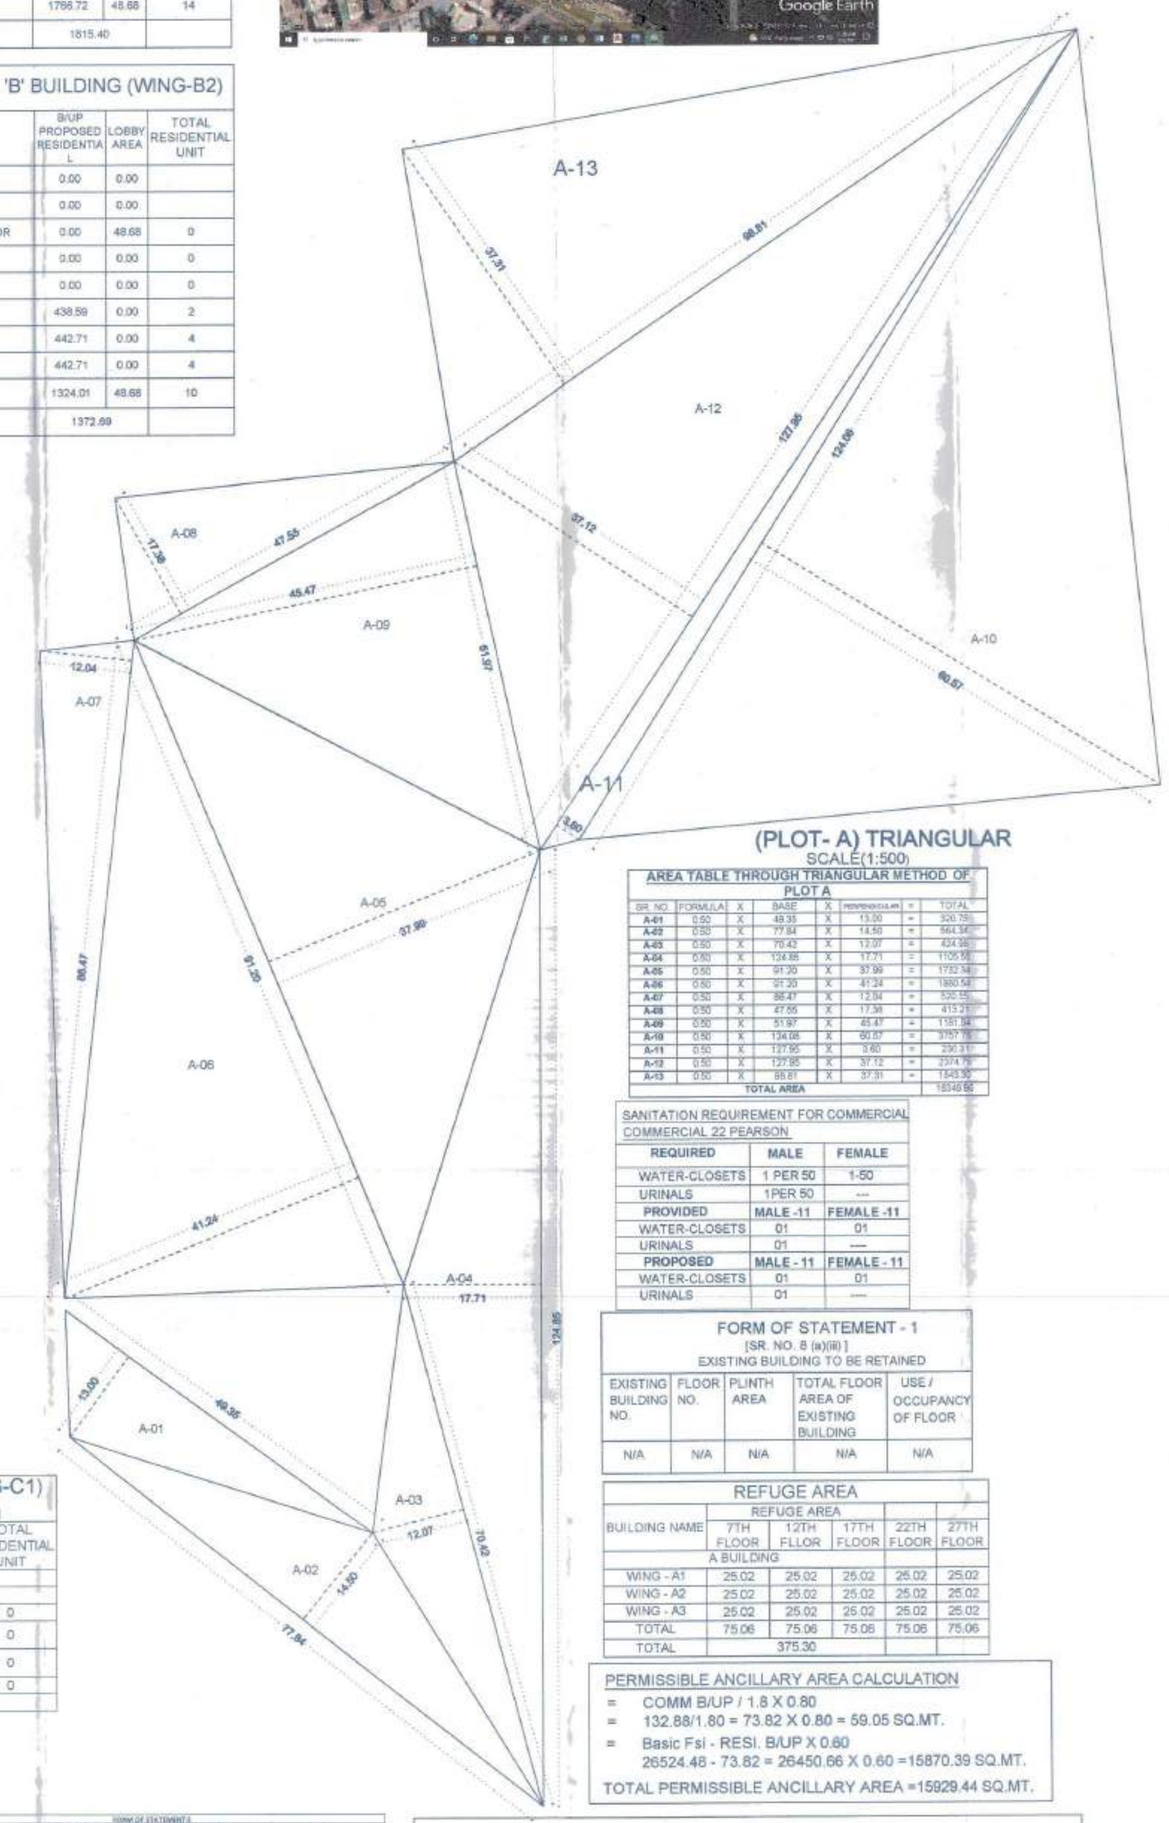

(PLOT- A) TRIANGULAR
SCALE(1:500)

AREA TABLE THROUGH TRIANGULAR METHOD OF PLOT A

SR. NO	FORMULA	X	BASE	X	HEIGHT/DIAGONAL	=	TOTAL
A-01	0.50	X	49.35	X	13.08	=	322.70
A-02	0.50	X	77.84	X	14.50	=	564.34
A-03	0.50	X	70.42	X	12.07	=	424.56
A-04	0.50	X	134.55	X	17.71	=	1190.18
A-05	0.50	X	91.20	X	37.90	=	1727.04
A-06	0.50	X	91.20	X	41.24	=	1880.14
A-07	0.50	X	86.47	X	12.04	=	520.05
A-08	0.50	X	47.55	X	17.34	=	412.21
A-09	0.50	X	51.97	X	45.47	=	1181.94
A-10	0.50	X	134.55	X	60.47	=	3267.78
A-11	0.50	X	137.95	X	3.60	=	230.31
A-12	0.50	X	137.95	X	37.12	=	2374.16
A-13	0.50	X	99.81	X	37.31	=	1863.06
TOTAL AREA							18948.92

SANITATION REQUIREMENT FOR COMMERCIAL COMMERCIAL 22 PEARSON.

REQUIRED	MALE	FEMALE
WATER-CLOSETS	1 PER 50	1-50
URINALS	1PER 50	---
PROVIDED	MALE -11	FEMALE -11
WATER-CLOSETS	01	01
URINALS	01	---
PROPOSED	MALE - 11	FEMALE - 11
WATER-CLOSETS	01	01
URINALS	01	---

FORM OF STATEMENT - 1
[SR. NO. 8 (a)(iii)]
EXISTING BUILDING TO BE RETAINED

EXISTING BUILDING NO.	FLOOR NO.	PLINTH AREA	TOTAL FLOOR AREA OF EXISTING BUILDING	USE / OCCUPANCY OF FLOOR
N/A	N/A	N/A	N/A	N/A

REFUGE AREA

BUILDING NAME	REFUGE AREA 7TH FLOOR	12TH FLLOR	17TH FLOOR	22TH FLOOR	27TH FLOOR
A BUILDING					
WING - A1	25.02	25.02	25.02	25.02	25.02
WING - A2	25.02	25.02	25.02	25.02	25.02
WING - A3	25.02	25.02	25.02	26.02	25.02
TOTAL	75.06	75.06	75.06	75.06	75.06
TOTAL	375.30				

PERMISSIBLE ANCILLARY AREA CALCULATION
= COMM B/UP / 1.8 X 0.80
= 132.88/1.80 = 73.82 X 0.80 = 59.05 SQ.MT.
= Basic Fsi - RESI. B/UP X 0.60
26524.48 - 73.82 = 26450.66 X 0.60 =15870.39 SQ.MT.
TOTAL PERMISSIBLE ANCILLARY AREA =15929.44 SQ.MT.

AREA STATEMENT	SQ.MT
1. AREA OF PLOT (minimum area of a,b,c to be considered)	16163.53
(a) As per ownership document (7/12, CTS extract)	16500.00
(b) As per measurement sheet	17088.38
(c) As per site	17088.38
2. Subdivision plot area	736.47
3. Gross Plot Area	16163.53
2. Deductions for	
(a) proposed D.P / D.P.Road widening Area / Service Road /Highway widening	1093.53
(b) Any D.P Reservation area	0.00
(Total a+b)	1093.53
3. Balance area of plot (1-2)	15070.00
4. Amenity Space (if applicable)	0.00
(a) Required -	0.00
(b) Adjustment of 2(b),if any -	0.00
(c) Balance Proposed	0.00
5. Net Plot Area (3-4 (c))	15070.00
6. Recreational Open space (if applicable)	0.00
(a) Required -	1507.00
(b) Proposed -	1507.00
7. Internal Road area	0.00
8. Plotable area (if applicable)	0.00
9. Built up area with reference to basic F.S.I. as per front road width (Sr.No.5xbasic FSI) (15070.00X1.10)	16577.00
10. Addition of FSI on payment of premium	
(a)Maximum permissible premium FSI - based on road width / TOD Zone.	8081.77
(b) proposed FSI on payment of premium.	0.00
(c) proposed FSI on payment of premium.(Table No.5G)	2027.83
11. In-situ FSI / TDR loading	0.00
(a)In- situ against D.P road [2.05 x sr.no.2 (a)], if any	2241.73
(b)In- situ against Amenity Space if handed over [2.00 or 1.85 x Sr.No/4 (b) and /or (c)].	0.00
(c) TDR area permissible	22628.94
(d) Total in-situ/ TDR loading proposed (11(a)+(d)+(c))	5677.92
12. Additional FSI area Green building certification 5%	0.00
13. Total entitlement of FSI in the proposal	
(a) [9+10(b)+11(d)+12 whichever is applicable	26524.48
(a1) Deduction in Built-up area / FSI(Utilizes Area/FSI to be retained as per old DC Rules	0.00
(a2) Balance entitlement for Ancillary Area (a - a1)	0.00
(b) Ancillary Area FSI upto 60% or 80% with payment of charges (on a2 whichever applicable) i) Residential - 15870.39 sq.mt ii) Commercial -59.05 sq.mt	15929.44
(c) Total entitlement (a + b)	42453.92
14. Maximum utilization limit of F.S.I.(building potential) permissible as per Road width ((as per Regulation No.6.1 or 6.2 or 6.3 or 6.4 as applicable) x 1.6 or 1.8) (9+10(a)+11-13(a))	3.60
15. Total Built-up Area in proposal(excluding area at Sr.No.17b)	
(a) Existing Built-up Area	0.00
(b) Proposed Built-up Area (as per P-Line) i) Residential - 42291.71 sq.mt ii) Commercial -132.88 sq.mt	42424.59
(c) Total (a+b)	42424.59
16. F.S.I. Consumed (15/13) (should not be more than serial No.14 above)	2.665
17. Area for Inclusive Housing if any	N.A.
(a) Required (20%of Sr.no.5)	0.00
(b) Proposed mhada shifted outside the project.(in another Plot)	0.00

Certificate of Area

Certified that the plot under reference was surveyed by me on_____ and the dimensions of sides etc.of plot stated on plan are as measured on site and the area so worked out tallies with the area stated in document of Ownership / T.P.Scheme Records / Land Records Department / City Survey records.

Sahdev Signature
ARCHITECT - ARCON.ASSOCIATES

Owner's Declaration -

I / We undersigned hereby confirm that I / We would abide by plans approved by Authority / Collector. I / We would execute the structure as per approved plans.Also I / We would execute the work under supervision of proper technical person so as to ensure the quality and safety at the work site.

H. OWNER'S /DEVELOPER NAME AND SIGNATURE :-

M/s. Abhinav Realty and Infrastructure LLP
Through it's Partner Mr.Abhijit Gokul Kotkar
& other

Owner's SIGN.

I. PROJECT :- RESIDENTIAL/COMMERCIAL

VILLAGE :- TATHAWADE, TAL :-MULSHI, DIST:-PUNE
SR NO:- 49/2/B/1, 49/2/B/2(P), 46/4, 49/1(P),49/1/5/1
H.No :- —, P.No :—,
Discrepation :- REGULAR TRACK

AR.SHEKHAR NAHAR

ARCON ASSOCIATES
Architects • Planners • Interior Designers
Flat no. 4, Second Floor, ABC Square Building,
Plot no- F/2,Sector-26, Sambhaji Chowk, Nigdi-Pradhikaran,
Pune - 44. Hello : 020-27650925 | 9767979037 | 09890723478

Shekhar Nahar CA/2011/046027 THE ARCHITECT NIGDI, PUNE-44

ARCHITECT's SIGN.

PARKING STATEMENT

TYPE	CARPET AREA FSI/M2	TENEMENTS UNIT	CAR PROPOSED	CAR BY RULE	CAR REQD	SCOOTER BY RULE	SCOOTER REQD
RES.	For every two tenements with each tenements having carpet area equal to or above 40 Sq.m. but lesethan 80 sq.m.	2	250	1	125	5	625
RES.	For every two tenements with each tenements having carpet area equal to or above 80 Sq.m.but lesethan 150 sq.m.	1	134	1	134	3	402
COMM.	100 sq.mt. carpet area	100	126.26	2	1	6	6
TOTAL REQUIRED			384		260		1035
TOTAL					3253		3103.73
REQUIRED AREA							
TOTAL REQUIRED AREA						6357.01	SQM.
REQD VISITER PARKING AREA ADDITIONAL 5%						317.85	SQM.

A-BUILDING WATER REQUIREMENT CALC.

OVER HEAD WATER TANK CALCULATIONS			
COMMERCIAL			
	COMM. AREA	132.88	SQ.M
	NO. OF PERSON (COMM. AREA / 3)	44.29	NOS.
	WATER REQUIRED FOR COMM. (PERSON X45)	1993.20	LIT.
RESIDENTIAL			
1	NO. OF TENEMENTS	364	NOS.
2	NO.OF PERSON PER TENEMENTNT	5	NOS.
3	WATER REQUIRE PER PERSON	135	LIT.
4	WATER REQUIRED	258200	LIT.
5	TOTAL WATER REQUIRED	261193.20	LIT.
6	WATER REQUIRD FOR FIRE	75000.00	LIT.
7	TOTAL WATER REQUIRED FOR OVER HEAD WATER TANK	336193.20	LIT.
8	UNDERGROUND WATER TANK CALCULATIONS		
9	WATER REQUIRED FOR UNDER GROUND WATER TANK IS 1.5 TIMES OF OVER HEAD	391789.80	LIT.
10	WATER REQUIRD FOR FIRE	300000	LIT.
11	TOTAL WATER REQUIRED FOR UNDER GROUND WATER TANK	691789.80	LIT.

PROPOSED 'A' BUILDING (WING-A2)

SR. NO.	FLOOR	BUP PROPOSED COMMERCIAL	BUP PROPOSED RESIDENTIAL	LOBBY AREA/ REFUGE	TOTAL RESIDENTIAL UNIT
1	BASEMENT FLOOR	0.00	0.00		
1	BASEMENT FLOOR	0.00	0.00		
2	PARKING FLOOR	0.00	75.05	0	0
3	FIRST FLOOR	0.00	360.36	0.00	4
4	SECOND	0.00	360.36	0.00	4
5	THIRD	0.00	360.36	0.00	4
6	FOURTH	0.00	360.36	0.00	4
7	FIFTH	0.00	360.36	0.00	4
8	SIXTH	0.00	360.36	0.00	4
9	SEVENTH (REFUGE)	0.00	360.36	0.00	4
10	EIGHTH	0.00	360.36	0.00	4
11	NINETH	0.00	360.36	0.00	4
12	TENTH	0.00	360.36	0.00	4
13	ELEVENTH	0.00	360.36	0.00	4
14	TWELFTH (REFUGE)	0.00	360.36	0.00	4
15	THIRTEENTH	0.00	360.36	0.00	4
16	FOURTEENTH	0.00	360.36	0.00	4
17	FIFTEEN	0.00	360.36	0.00	4
18	SIXTEEN	0.00	360.36	0.00	4
19	SEVENTEEN (REFUGE)	0.00	360.36	0.00	4
20	EIGHTEEN	0.00	360.36	0.00	4
21	NINETEEN	0.00	360.36	0.00	4
22	TWENTY	0.00	360.36	0.00	4
23	TWENTY-ONE	0.00	360.36	0.00	4
24	TWENTY-TWO (REFUGE)	0.00	360.36	0.00	4
25	TWENTY-THREE	0.00	360.36	0.00	4
26	TWENTY-FOUR	0.00	360.36	0.00	4
27	TWENTY-FIVE	0.00	360.36	0.00	4
28	TWENTY-SIX	0.00	360.36	0.00	4
29	TWENTY-SEVEN (REFUGE)	0.00	360.36	0.00	4
30	TWENTY-EIGHT	0.00	360.36	0.00	4
31	TWENTY-NINE	0.00	360.36	0.00	4
32	THIRTY	0.00	360.36	0.00	4
34	**TOTAL AREA**	0.00	11485.85	0.00	120
		0.00	11485.85		

PROPOSED 'A' BUILDING (WING-A3)

SR. NO.	FLOOR	BUP PROPOSED COMMERCIAL	BUP PROPOSED RESIDENTIAL	LOBBY AREA/ REFUGE	TOTAL RESIDENTIAL UNIT
1	BASEMENT FLOOR	0.00	0.00		
1	BASEMENT FLOOR	0.00	0.00		
2	PARKING FLOOR	63.10	59.80	0	0
3	FIRST FLOOR	0.00	436.80	0.00	4
4	SECOND	0.00	436.80	0.00	4
5	THIRD	0.00	436.80	0.00	4
6	FOURTH	0.00	436.80	0.00	4
7	FIFTH	0.00	436.80	0.00	4
8	SIXTH	0.00	436.80	0.00	4
9	SEVENTH (REFUGE)	0.00	436.80	0.00	4
10	EIGHTH	0.00	436.80	0.00	4
11	NINETH	0.00	436.80	0.00	4
12	TENTH	0.00	436.80	0.00	4
13	ELEVENTH	0.00	436.80	0.00	4
14	TWELFTH (REFUGE)	0.00	436.80	0.00	4
15	THIRTEENTH	0.00	436.80	0.00	4
16	FOURTEENTH	0.00	436.80	0.00	4
17	FIFTEEN	0.00	436.80	0.00	4
18	SIXTEEN	0.00	436.80	0.00	4
19	SEVENTEEN (REFUGE)	0.00	436.80	0.00	4
20	EIGHTEEN	0.00	436.80	0.00	4
21	NINETEEN	0.00	436.80	0.00	4
22	TWENTY	0.00	436.80	0.00	4
23	TWENTY-ONE	0.00	436.80	0.00	4
24	TWENTY-TWO (REFUGE)	0.00	436.80	0.00	4
25	TWENTY-THREE	0.00	436.80	0.00	4
26	TWENTY-FOUR	0.00	436.80	0.00	4
27	TWENTY-FIVE	0.00	436.80	0.00	4
28	TWENTY-SIX	0.00	436.80	0.00	4
29	TWENTY-SEVEN (REFUGE)	0.00	436.80	0.00	4
30	TWENTY-EIGHT	0.00	436.80	0.00	4
31	TWENTY-NINE	0.00	436.80	0.00	4
32	THIRTY	0.00	436.80	0.00	4
34	**TOTAL AREA**	63.10	13163.80	0.00	120
		0.00	13228.90		

PROPOSED 'D' BUILDING FROM STATEMENTS NO. 9a

SR. NO.	FLOOR	BUP PROPOSED COMMERCIAL	BUP PROPOSED RESIDENTIAL	LOBBY AREA	TOTAL RESIDENTIAL UNIT	NON FSI AREA (BASEMENT PARKING,R.EFUGE AREA,TERRACE)
1	PARKING FLOOR	69.78	530.04	0	0	5734.95
2	PODIUM PARKING-01	0.0000	319.67	0.00	0	3591.55
3	PODIUM PARKING-02	0.00	263.89	0.00	0	
4	**TOTAL AREA**	69.78	1113.60	0.00	0	9326.54
TOTAL FSI AREA		1183.3800			TOTAL NON FSI AREA	9326.5400
GROSS AREA		10509.92				

PROPOSED 'C' BUILDING (WING-C1) FROM STATEMENTS NO. 9a

SR. NO.	FLOOR	BUP PROPOSED RESIDENTIAL	LOBBY AREA	TOTAL RESIDENTIAL UNIT
1	BASEMENT 01	0	0.00	
2	BASEMENT 02	0	0.00	
3	PARKING FLOOR	34.65	0	0
4	PODIUM PARKING-01	0.00	0.00	0
5	PODIUM PARKING-02	0.00	0.00	0
7	**TOTAL AREA**	34.65	0.00	0
		34.65		

FORM OF STATEMENT-3
SR.NO.9 (g) - PROPOSED BUILDING(A1 WING)

BLDG NO.	FLOOR NUMBER	APARTMENT NO.	CARPET AREA OF APARTMENT	AREA OF BALCONY ATTACHED TO APARTMENT	AREA OF ENCLOSED BALCONY ATTACHED TO APARTMENT	AREA OF DOUBLE HEIGHT TERRACE ATTACHED TO FLAT
1	2	3	4	5	6	7
A1 WING	1,2ND,3RD,4TH,5TH,6TH,7TH,12TH,13TH,14TH,15TH,16TH,17TH,18TH,19TH,20TH,21TH,22TH,23TH,24TH,25TH,26TH,27TH	101,201,301,401,501,601,701,1201,1301,1401,1501,1601,1701,1801,1901,2001,2101,2201,2301,2401,2501,2601,2701	44.93	6.21	2.21	0.00
		102,202,302,402,502,602,702,1202,1302,1402,1502,1602,1702,1802,1902,2002,2102,2202,2302,2402,2502,2602,2702	51.12	5.21	2.21	0.00
		103,203,303,403,503,603,703,1203,1303,1403,1503,1603,1703,1803,1903,2003,2103,2203,2303,2403,2503,2603,2703	86.10	7.80	2.21	0.00
		104,204,304,404,504,604,704,1204,1304,1404,1504,1604,1704,1804,1904,2004,2104,2204,2304,2404,2504,2604,2704	86.10	7.80	2.21	0.00
		105,205,305,405,505,605,705,1205,1305,1405,1505,1605,1705,1805,1905,2005,2105,2205,2305,2405,2505,2605,2705	86.10	7.80	2.21	0.00
	7TH,12TH,17TH,22ND,27RD (REFUGE FLOOR)	106,206,306,406,506,606,706,1206,1306,1406,1506,1606,1706,1806,1906,2006,2106,2206,2306,2406,2506,2606,2706	86.10	7.80	2.21	0.00
		107,207,307,407,507,607,707,1207,1307,1407,1507,1607,1707,1807,1907,2007,2107,2207,2307,2407,2507,2607,2707	84.10	5.01	2.21	0.00
		108,208,308,408,508,608,708,1208,1308,1408,1508,1608,1708,1808,1908,2008,2108,2208,2308,2408,2508,2608,2708	86.10	7.80	2.21	0.00

FORM OF STATEMENT-3
SR.NO.9 (g) - PROPOSED BUILDING(A2 WING)

BLDG NO.	FLOOR NUMBER	APARTMENT NO.	CARPET AREA OF APARTMENT	AREA OF BALCONY ATTACHED TO APARTMENT	AREA OF ENCLOSED BALCONY ATTACHED TO APARTMENT	AREA OF DOUBLE HEIGHT TERRACE ATTACHED TO FLAT
1	2	3	4	5	6	7
A2 WING	1,2ND,3RD,4TH,5TH,6TH,7TH,12TH,13TH,14TH,15TH,16TH,17TH,18TH,19TH,20TH,21TH,22TH,23TH,24TH,25TH,26TH,27TH	101,201,301,401,501,601,701,1201,1301,1401,1501,1601,1701,1801,1901,2001,2101,2201,2301,2401,2501,2601,2701	44.93	6.21	2.21	0.00
		102,202,302,402,502,602,702,1202,1302,1402,1502,1602,1702,1802,1902,2002,2102,2202,2302,2402,2502,2602,2702	51.12	5.21	2.21	0.00
		103,203,303,403,503,603,703,1203,1303,1403,1503,1603,1703,1803,1903,2003,2103,2203,2303,2403,2503,2603,2703	86.10	7.80	2.21	0.00
		104,204,304,404,504,604,704,1204,1304,1404,1504,1604,1704,1804,1904,2004,2104,2204,2304,2404,2504,2604,2704	86.10	7.80	2.21	0.00
		105,205,305,405,505,605,705,1205,1305,1405,1505,1605,1705,1805,1905,2005,2105,2205,2305,2405,2505,2605,2705	86.10	7.80	2.21	0.00
	7TH,12TH,17TH,22ND,27RD (REFUGE FLOOR)	106,206,306,406,506,606,706,1206,1306,1406,1506,1606,1706,1806,1906,2006,2106,2206,2306,2406,2506,2606,2706	86.10	7.80	2.21	0.00
		107,207,307,407,507,607,707,1207,1307,1407,1507,1607,1707,1807,1907,2007,2107,2207,2307,2407,2507,2607,2707	84.10	5.01	2.21	0.00
		108,208,308,408,508,608,708,1208,1308,1408,1508,1608,1708,1808,1908,2008,2108,2208,2308,2408,2508,2608,2708	86.10	7.80	2.21	0.00

FORM OF STATEMENT-3
SR.NO.9 (g) - PROPOSED BUILDING(A3 WING)

BLDG NO.	FLOOR NUMBER	APARTMENT NO.	CARPET AREA OF APARTMENT	AREA OF BALCONY ATTACHED TO APARTMENT	AREA OF ENCLOSED BALCONY ATTACHED TO APARTMENT	AREA OF DOUBLE HEIGHT TERRACE ATTACHED TO FLAT
1	2	3	4	5	6	7
A3 WING	1,2ND,3R