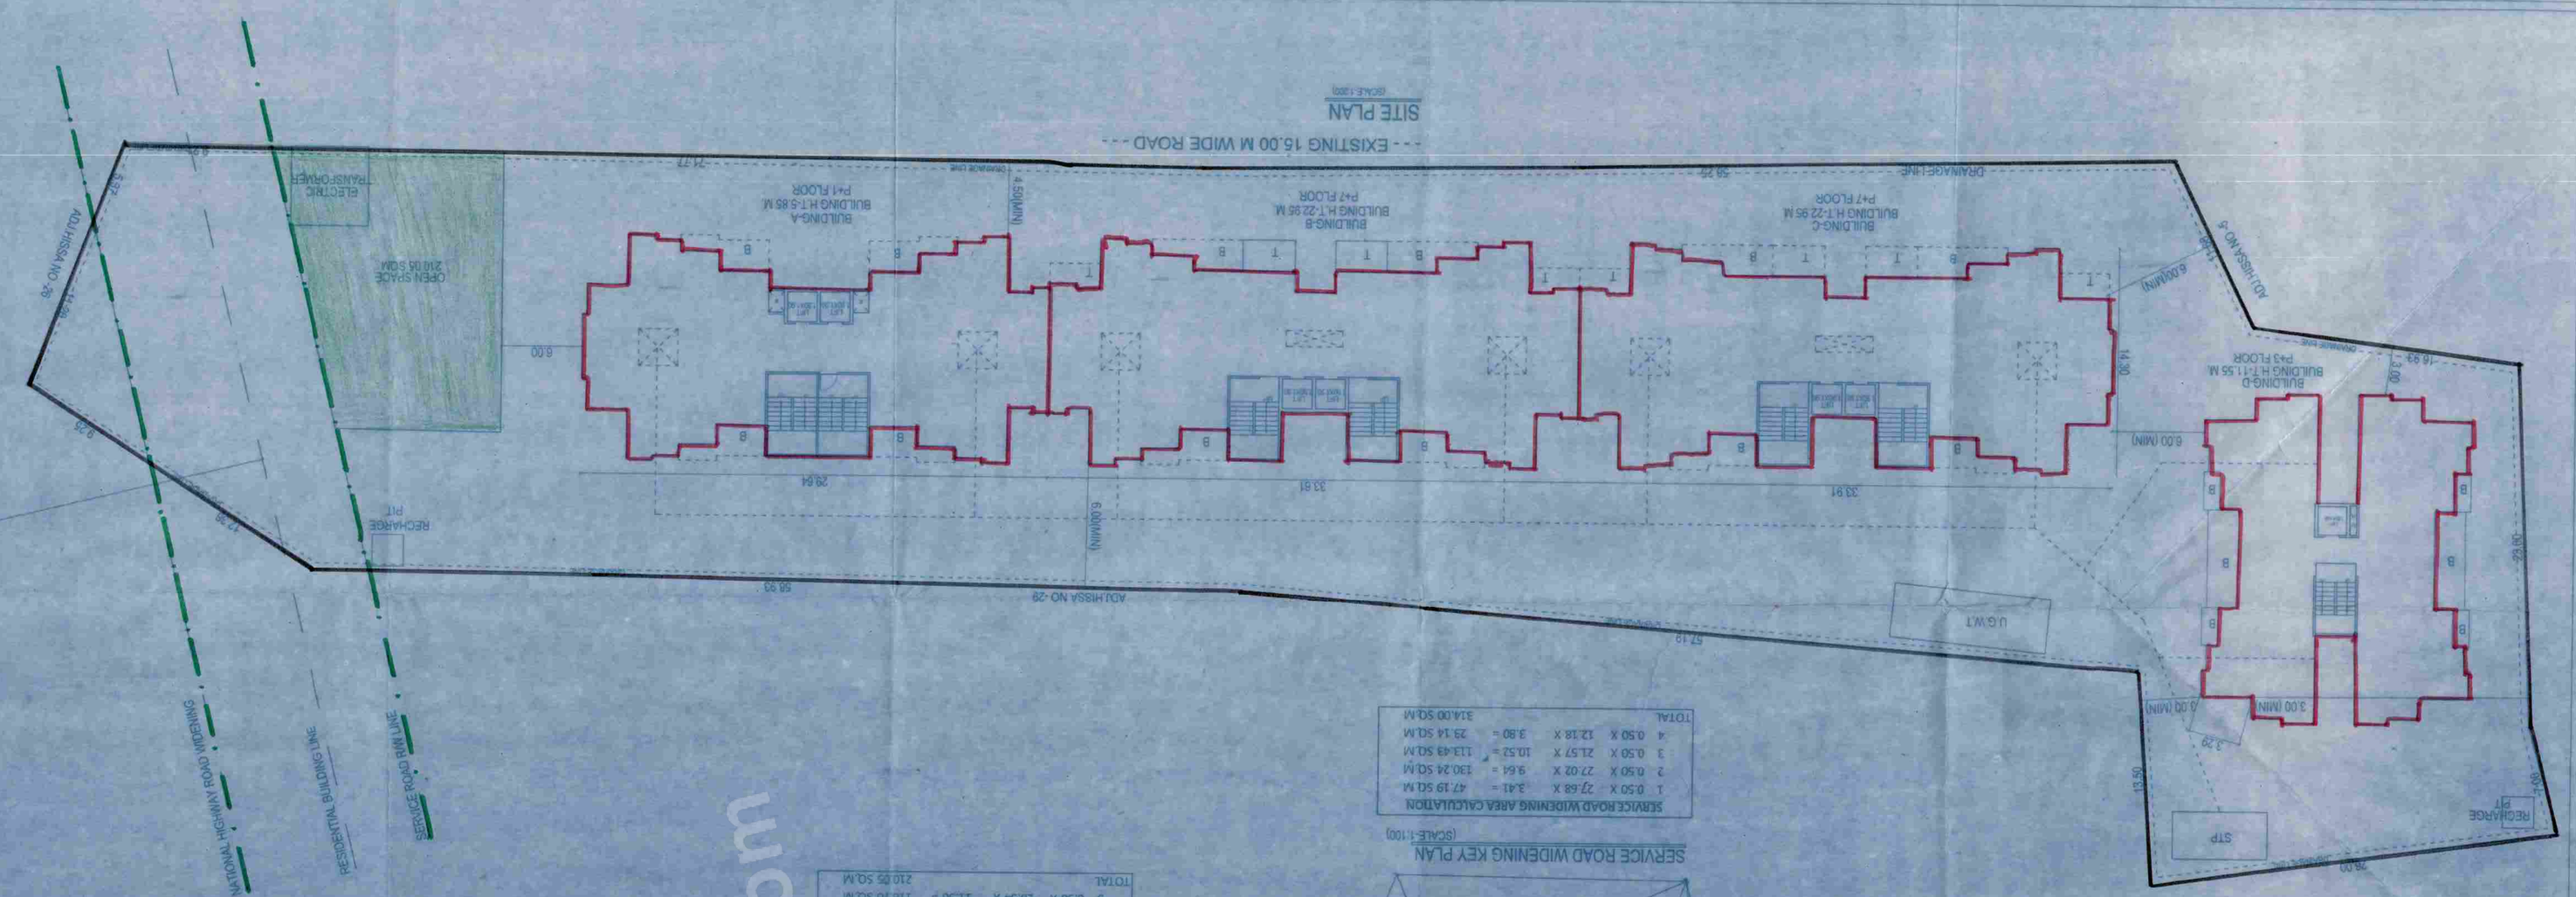
SITE PLAN
(SCALE 1:200)
- - - EXISTING 15.00 M WIDE ROAD - - -
ADJ HISSA NO -29
ADJ HISSA NO -30
ADJ HISSA NO -4
DRAINAGE LINE
BUILDING-C
BUILDING H F-22.95 M
P#7 FLOOR
BUILDING-B
BUILDING H F-22.95 M
P#7 FLOOR
BUILDING-A
BUILDING H F-5.85 M
P#1 FLOOR
BUILDING-D
BUILDING H F-11.55 M
P#3 FLOOR
OPEN SPACE
2140.05 SQM
ELECTRIC TRANSFORMER
RECHARGE PIT
U.G.W.T
STP
RECHARGE PIT
6.00 (MIN)
9.00(MIN)
3.00 (MIN)
32.91
33.81
28.64
59.30
62.10
78.00
37.00
6.00
24.77
29.95
29.95
29.95