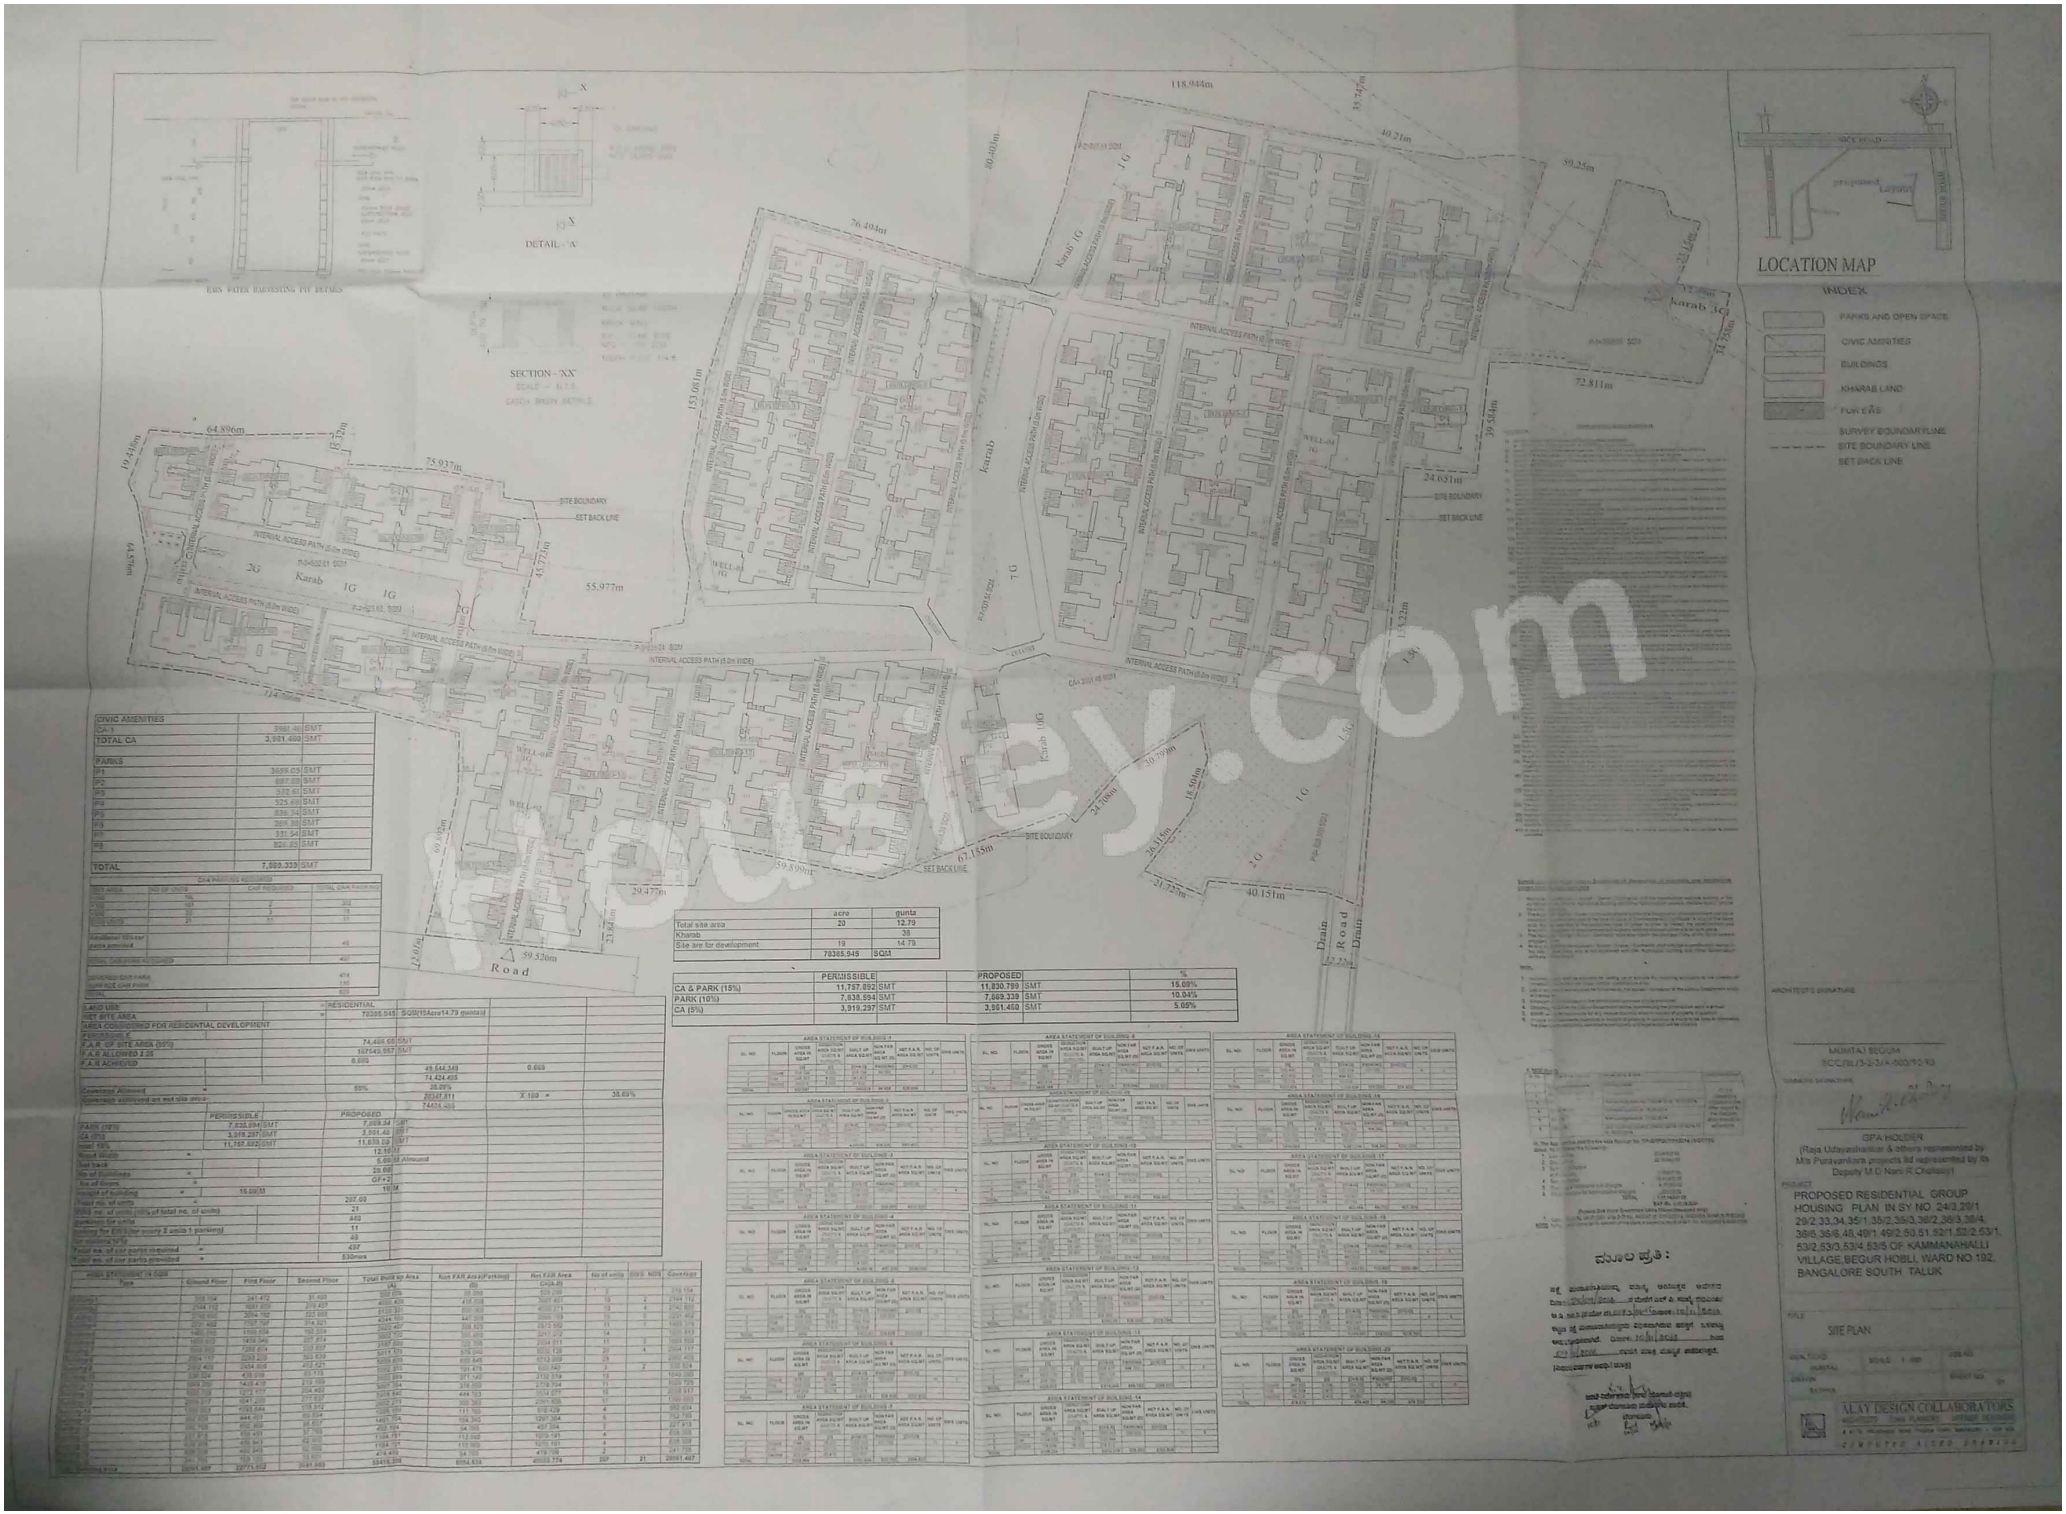
DETAIL - 'A'
SECTION - XX
LOCATION MAP
INDEX
PARKS AND OPEN SPACE
CIVIC AMENITIES
BUILDINGS
KHARAB LAND
FUN EVS
SURVEY BOUNDARY LINE
SITE BOUNDARY LINE
SET BACK LINE
INTERNAL ACCESS PATH (5.0m WIDE)
SITE BOUNDARY
SET BACK LINE
Karab
Road
Drain
118.944m
76.494m
64.896m
75.937m
55.977m
153.081m
59.526m
67.185m
40.151m
72.811m
24.051m
MUMTAZ BEGUM
BCC/BL/3-2-3/A-600/90-93
GPA HOLDER
(Raja Udayashankar & others represented by M/s Puravankara projects ltd represented by its Deputy M.D Nani R Chalasani)
PROPOSED RESIDENTIAL GROUP HOUSING PLAN IN SY NO. 24/3,29/1 29/2,33,34,35/1,35/2,35/3,36/2,36/3,38/4, 38/6,36/6,48,49/1,49/2,50,51,52/1,52/2,53/1, 53/2,53/3,53/4 53/5 OF KAMMANAHALLI VILLAGE,BEGUR HOBLI, WARD NO.192, BANGALORE SOUTH TALUK
SITE PLAN
ALAY DESIGN COLLABORATORS
COMPUTER AIDED DRAWING

housey.com