ONLY FOR THE DEMARCATION AND DEVELOPMENT PURPOSE

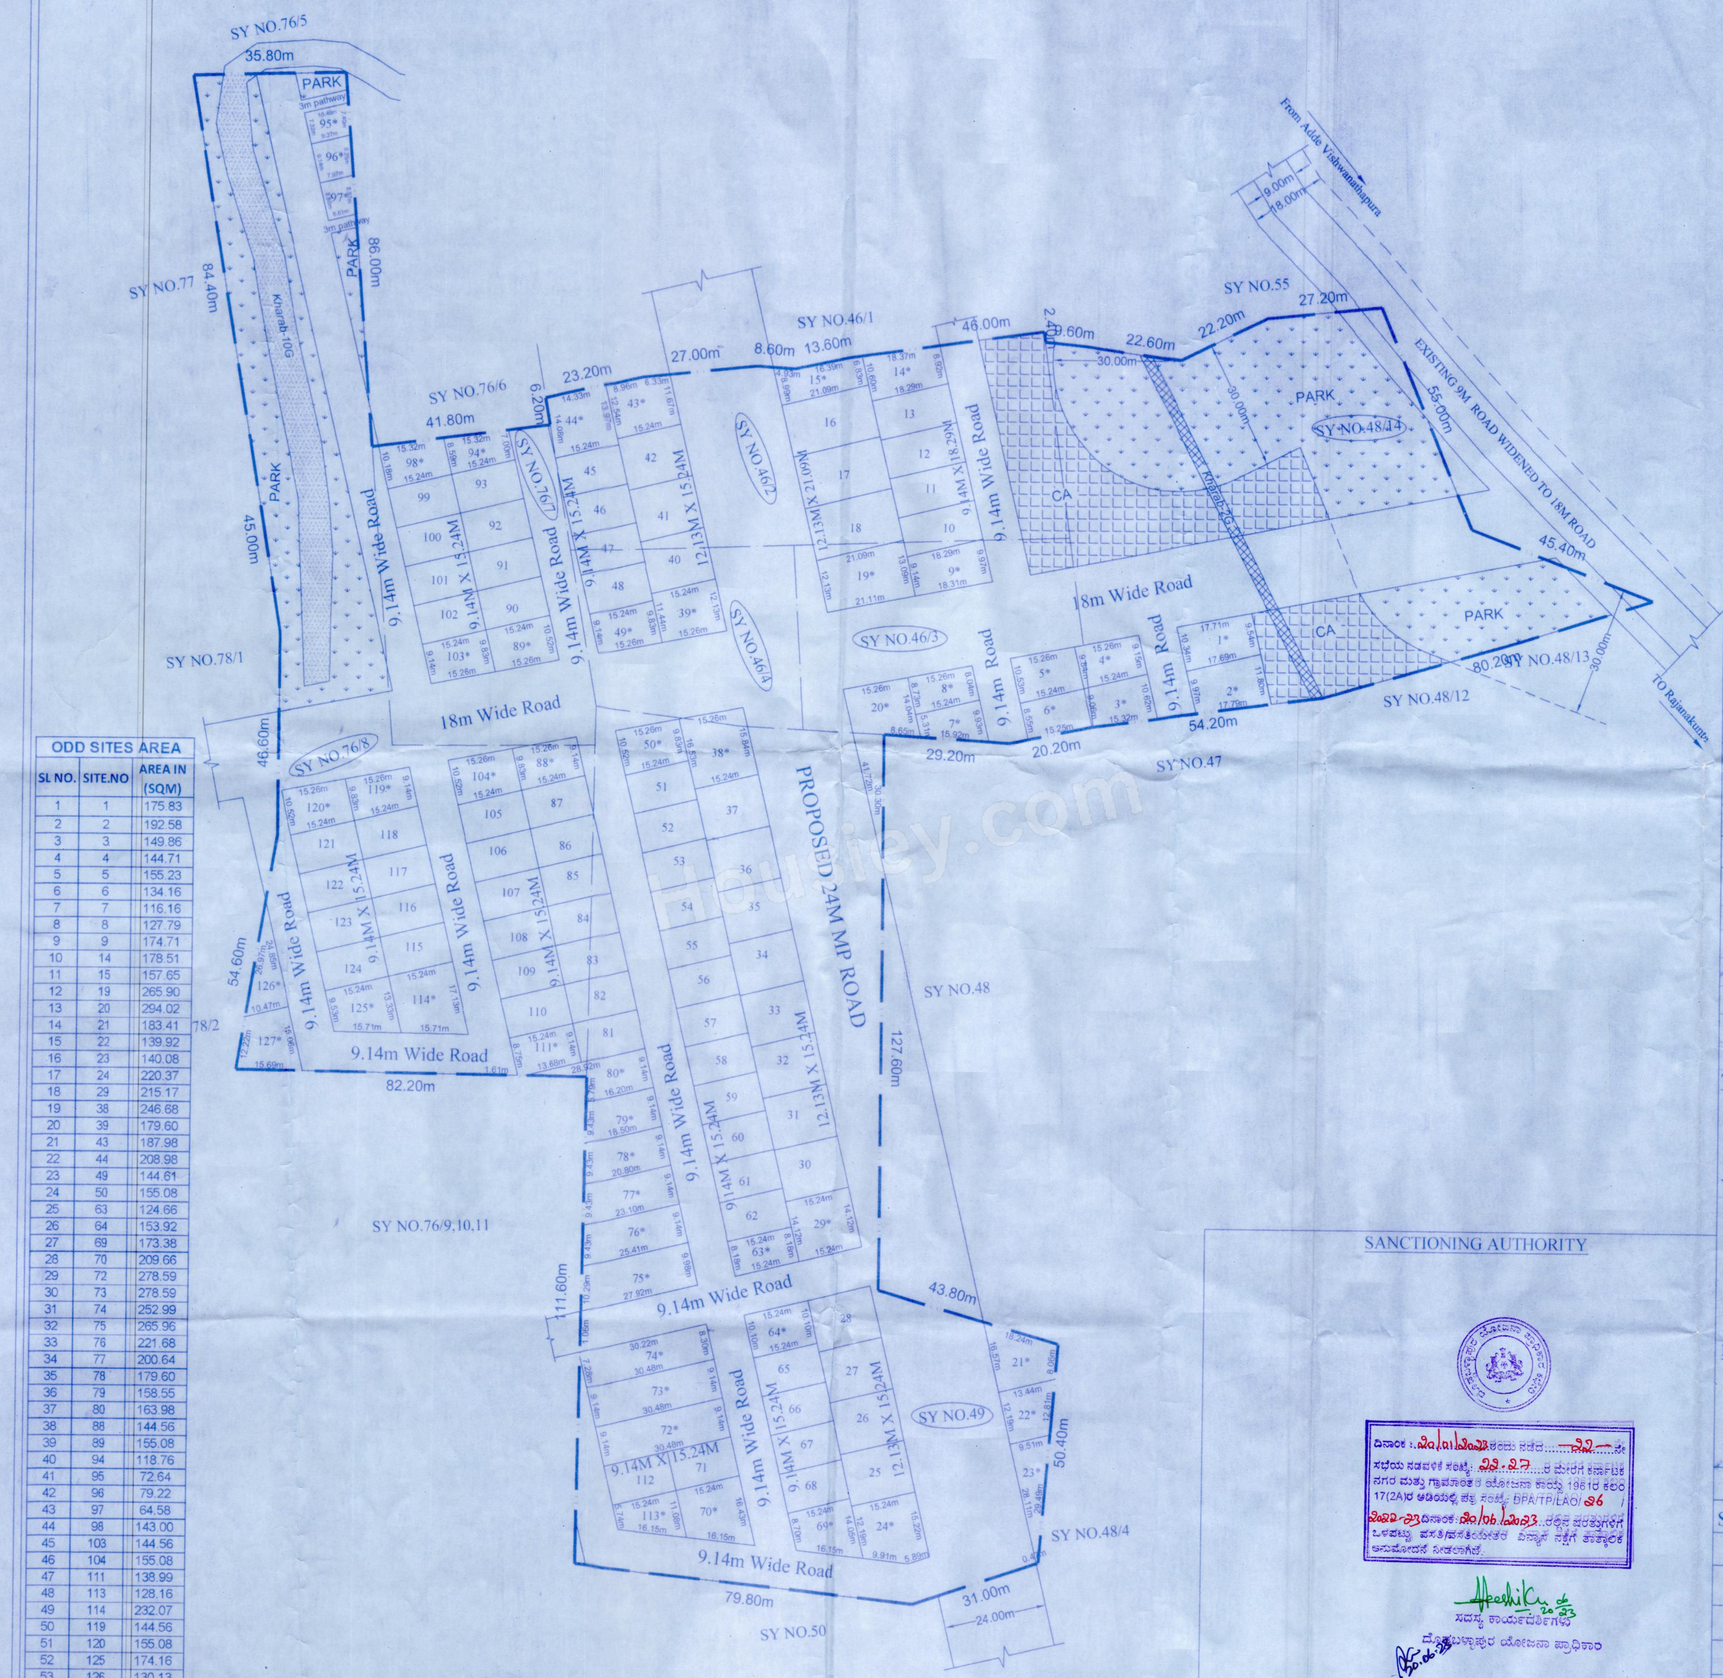

ODD SITES AREA		
SL NO.	SITE.NO	AREA IN (SQM)
1	1	175.83
2	2	192.58
3	3	149.86
4	4	144.71
5	5	155.23
6	6	134.16
7	7	116.16
8	8	127.79
9	9	174.71
10	14	178.51
11	15	157.65
12	19	265.90
13	20	294.02
14	21	183.41
15	22	139.92
16	23	140.08
17	24	220.37
18	29	215.17
19	38	246.68
20	39	179.60
21	43	187.98
22	44	208.98
23	49	144.61
24	50	155.08
25	63	124.66
26	64	153.92
27	69	173.38
28	70	209.66
29	72	278.59
30	73	278.59
31	74	252.99
32	75	265.96
33	76	221.68
34	77	200.64
35	78	179.60
36	79	158.55
37	80	163.98
38	88	144.56
39	89	155.08
40	94	118.76
41	95	72.64
42	96	79.22
43	97	64.58
44	98	143.00
45	103	144.56
46	104	155.08
47	111	138.99
48	113	128.16
49	114	232.07
50	119	144.56
51	120	155.08
52	125	174.16
53	126	130.13
54	127	173.58
TOTAL		9305.40

SANCTIONING AUTHORITY

ದಿನಾಂಕ : 20/01/2023 ಅರ್ಜಿ ಸಂಖ್ಯೆ ..... ರಲ್ಲಿ ಸಲ್ಲಿಸಿದ ಸದರಿ ನಕಾಶೆಯನ್ನು ಕರ್ನಾಟಕ ನಗರ ಮತ್ತು ಗ್ರಾಮಾಂತರ ಯೋಜನಾ ಕಾಯ್ದೆ 1961ರ ಕಲಂ 17(2A)ರ ಅಡಿಯಲ್ಲಿ ಪತ್ರ ಸಂಖ್ಯೆ: BPA/TP/LAO/ 86 2022-23 ದಿನಾಂಕ: 20/06/2023 ರಲ್ಲಿನ ಷರತ್ತುಗಳಿಗೆ ಒಳಪಟ್ಟು ಮಂಜೂರಾತಿಯನ್ನು ನೀಡಲಾಗಿದೆ.

ಸದಸ್ಯ ಕಾರ್ಯದರ್ಶಿಗಳು
ದೊಡ್ಡಬಳ್ಳಾಪುರ ಯೋಜನಾ ಪ್ರಾಧಿಕಾರ

N
W E
S

SCALE:-1:1000{1Cm=10Mtr}

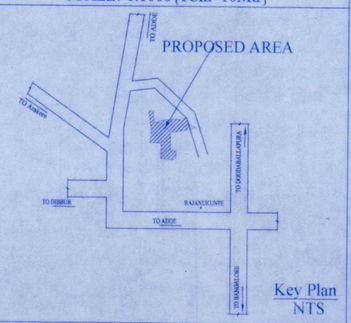

Key Plan
NTS

LEGENDS

- LAYOUT BOUNDARY
- REVENUE SY NO BOUNDARY
- OVER HEAD TANK (OHT)
- SEWERAGE TREATMENT PLANT (STP)

AREA STATEMENT

SL.NO	VILLAGE NAME	SY.NO	TOTAL EXTENT Acres	Guntas	Kharab Guntas	CONVERSION ORDER NUMBER & DATE
1	ADDE VISHWANATHAPURA	46/2	01	07	00	ALN(NAH)SR:23/2006-07 Dtd:25-02-2022
2		46/3	00	30	00	ALN(NAH)SR:23/2006-07 Dtd:25-02-2022
3		46/4	00	20	00	NO.349997 Dtd:12-08-2022
4		48/14	01	38	02	ALN(NAH)SR:23/2006-07 Dtd:25-02-2022
5		49	04	00	00	ALN(NAH)SR:23/2006-07 Dtd:25-02-2022
6		76/7	00	32	00	ALN(NAH)SR:20/2007-08 Dtd:25-02-2022
7		76/8	02	12	10	ALN(NAH)SR:21/2007-08 Dtd:25-02-2022
TOTAL			11	19	12	

LAND USE ANALYSIS

TOTAL AREA - 11ACRES 19GUNTAS OR (46,437.03 Sqm)

SL.NO	DESCRIPTION	AREA IN SQMT	%
1	RESIDENTIAL	20,618.44	44.40
2	PARK	5,490.32	11.82
3	C.A	2,330.60	5.02
4	ROADS	17,997.67	38.76
TOTAL AREA		46,437.03	100.00

TITLE

DRAFT RESIDENTIAL LAYOUT PLAN IN SY NO. 46/2,46/3,46/4,48/14,49,76/7 & 76/8 OF ADDEVISHVANATHAPURA VILLAGE HESARUGHATTA HOBLI YELAHANKA TALUK,

OWNER'S

For VISHWA PROJECTS — Partner
For VISHWA PROJECTS — Partner

M/s. VISHWA PROJECTS

ENGINEER:

SRIKANTH C.N
BCC/BL/3.6/E-4449/2019-20

PLOT DETAILS

SL NO	PLOT SIZE	NO. OF SITE
1	9.14M X 15.24M	51
2	9.14M X 18.29M	04
3	12.13M X 15.24M	15
4	12.13M X 21.09M	03
5	ODD SITES*	54
	TOTAL	127