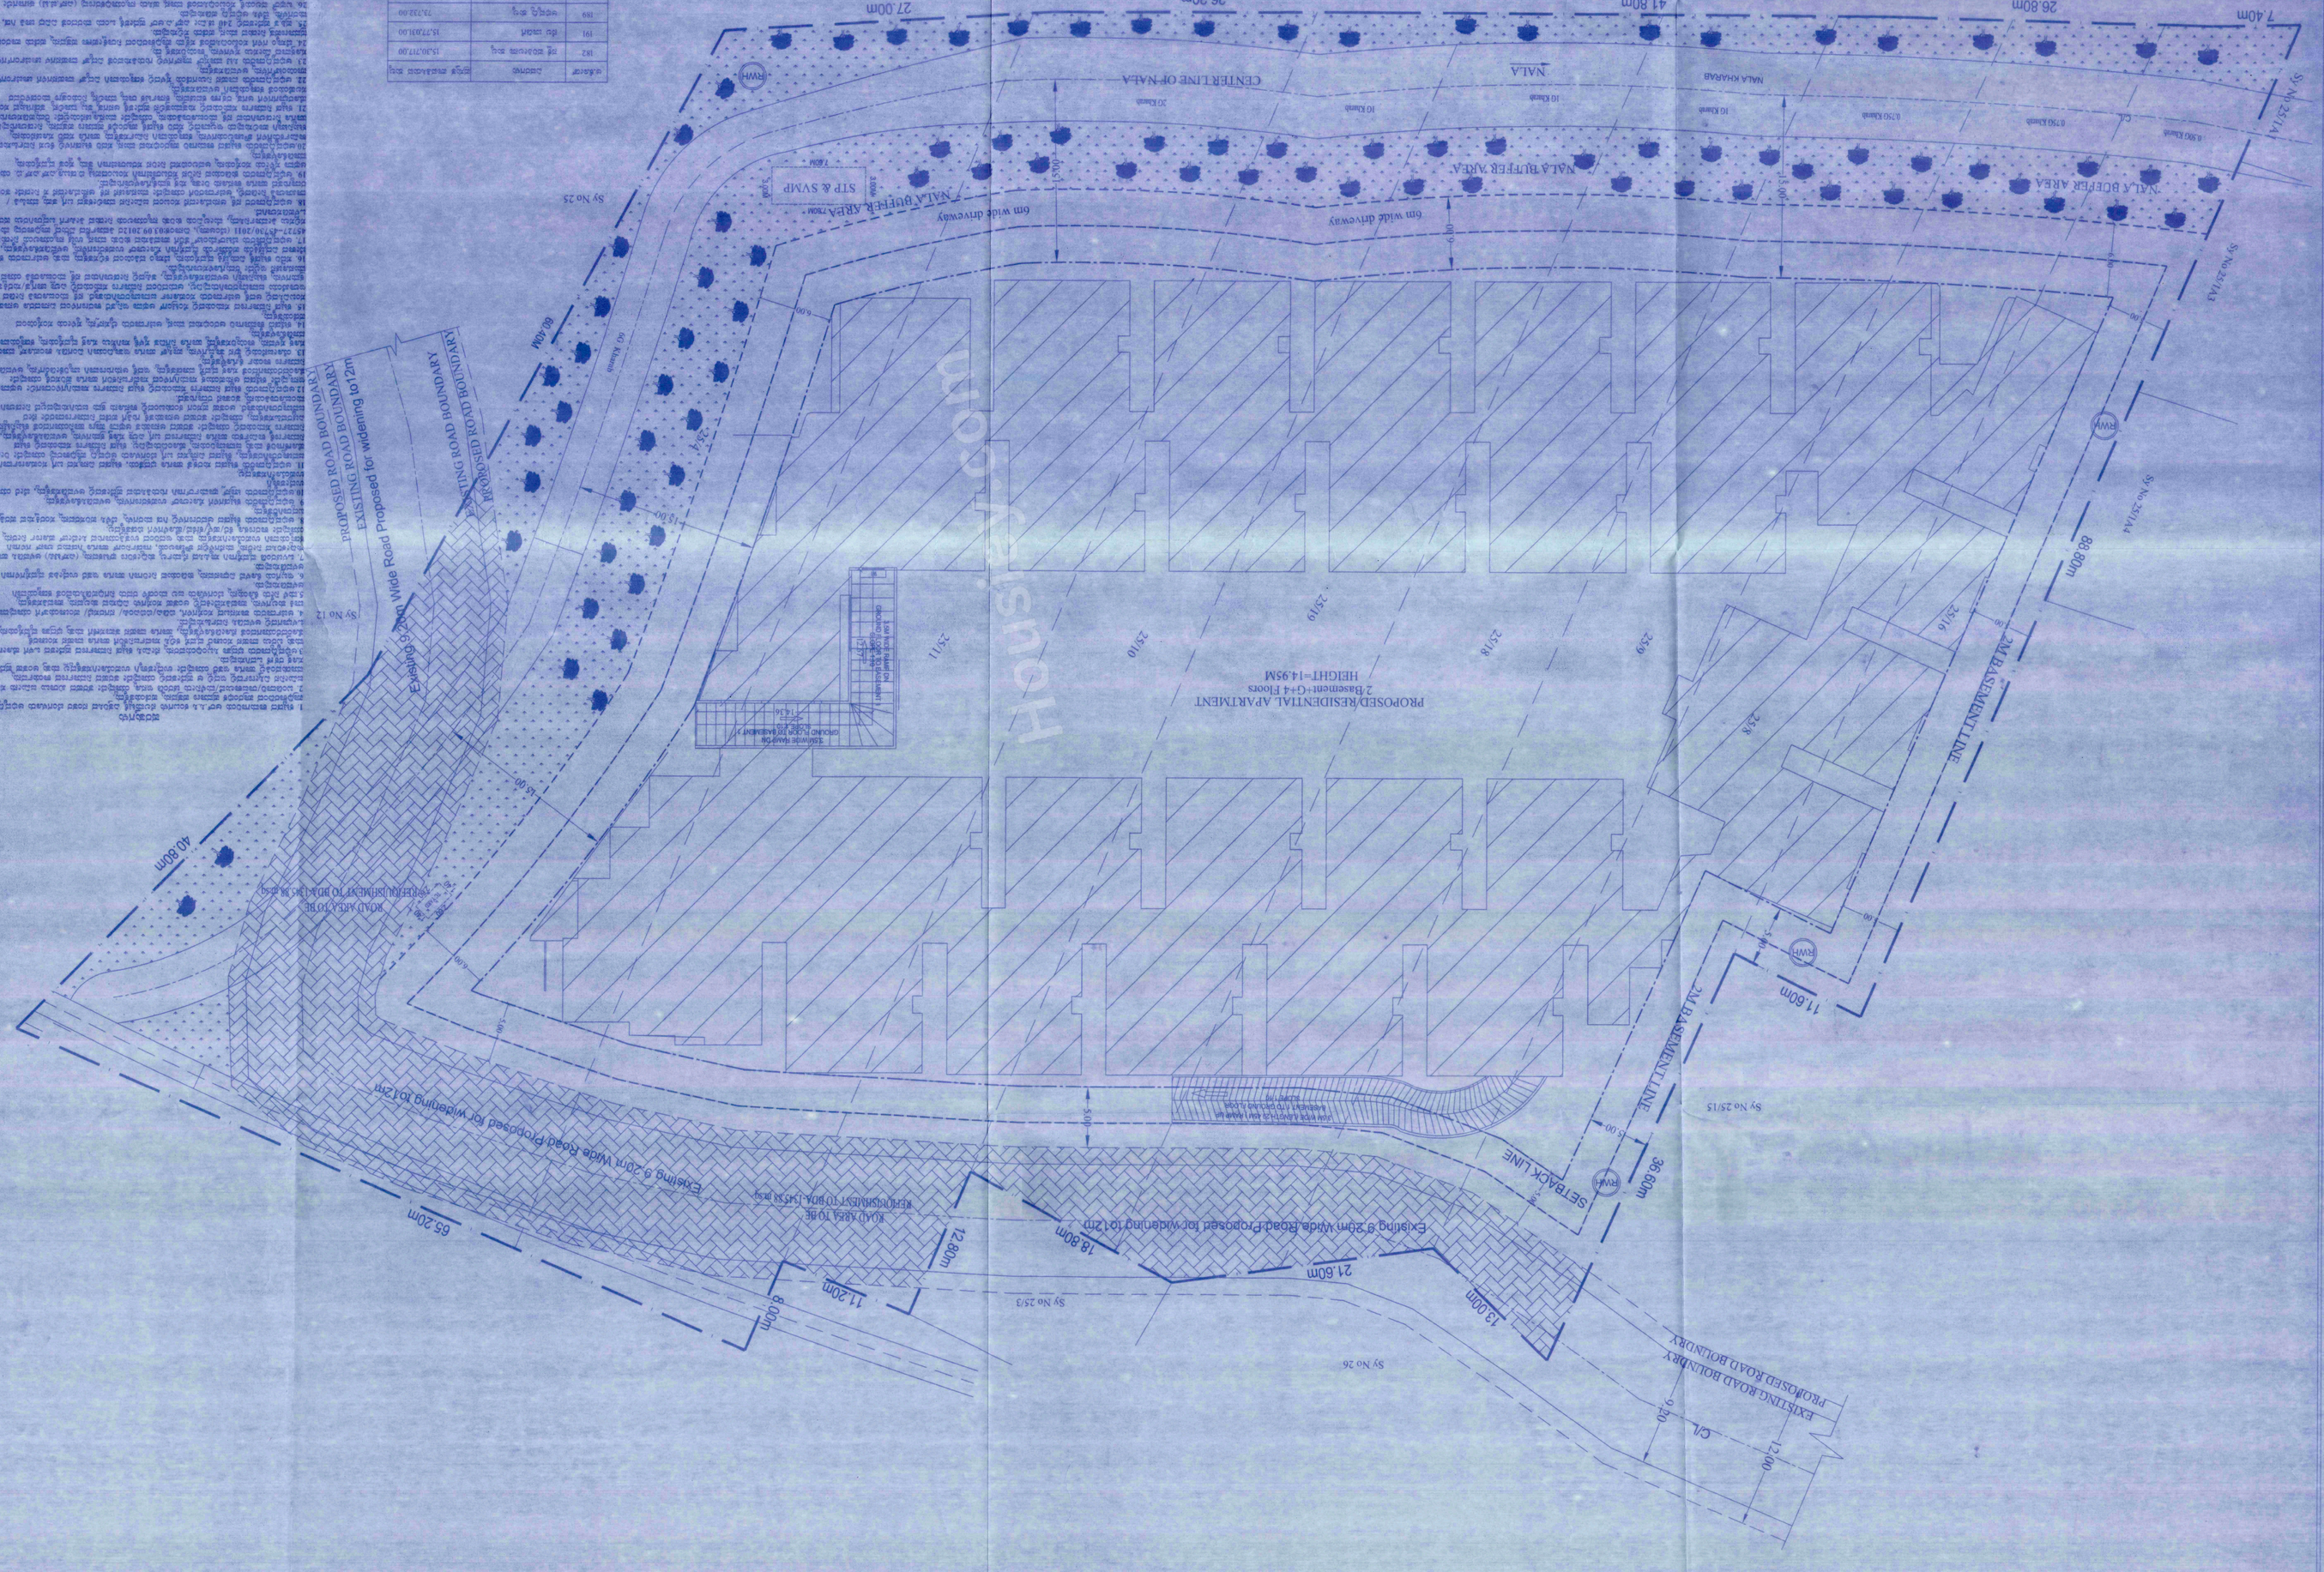
SITE PLAN
Sy No 24
NALA BUFFER AREA
NALA BUFFER AREA
NALA
CENTER LINE OF NALA
NALA KHARABA
6m wide driveway
6m wide driveway
STP & SWMP
Sy No 25
Sy No 23/1A
Sy No 23/1A
Sy No 23/4
Sy No 12
Sy No 25/15
Sy No 26
Sy No 25/3
Existing Road Proposed for widening to 12m
PROPOSED ROAD BOUNDARY
EXISTING ROAD BOUNDARY
PROPOSED GRID LOCATION
Existing 6.20m Wide Road Proposed for widening to 12m
Existing 9.20m Wide Road Proposed for widening to 12m
EXISTING ROAD BOUNDARY
PROPOSED ROAD BOUNDARY
SETBACK LINE
2M BASEMENT LINE
2M BASEMENT LINE
PROPOSED/RESIDENTIAL APARTMENT
2 Basement+G+4 Floors
HEIGHT=14.95M
Road Area for Relinquishment=1345.88 Sq.m
88.80m
65.20m
40.80m
26.20m
41.80m
26.80m
7.40m
21.00m
36.60m
11.60m
18.80m
21.60m
13.00m
11.20m
8.00m
12.80m
C/L
12.00
9.00
6.00
5.00
2.50
2.50
2.50