BP.NO.4622(E) / SPA.VP.006 | SHEET NO. 1 OF 3
PLOT NO.2 / SECTOR- I | TOWER-T02/T04

STAMP OF DATE OF RECEIPT OF PLANS

The amended plan duly approved herewith Supercedes all the earlier approved plans.

THIS PLAN SHALL NOT BE CONSIDERED / PROOF OF OWNERSHIP FOR ANY DISPUTES IN ANY COURT ON LAW

Approved as amended in Subject to the Conditions mentioned in this Office Letter No. VVCMC/TP/AMEND/SPA/ CC VP/ 006/059/2021-22 Dated : 31/12/2021

COMMISSIONER
VASAI-VIRAR CITY MUNICIPAL CORPORATION
Virar (East), Pin No. 401 305, Dist. Palghar.

Certified that the above permission is issued by Commissioner VVCMC, Virar.

Deputy Director,
VVCMC, Virar.

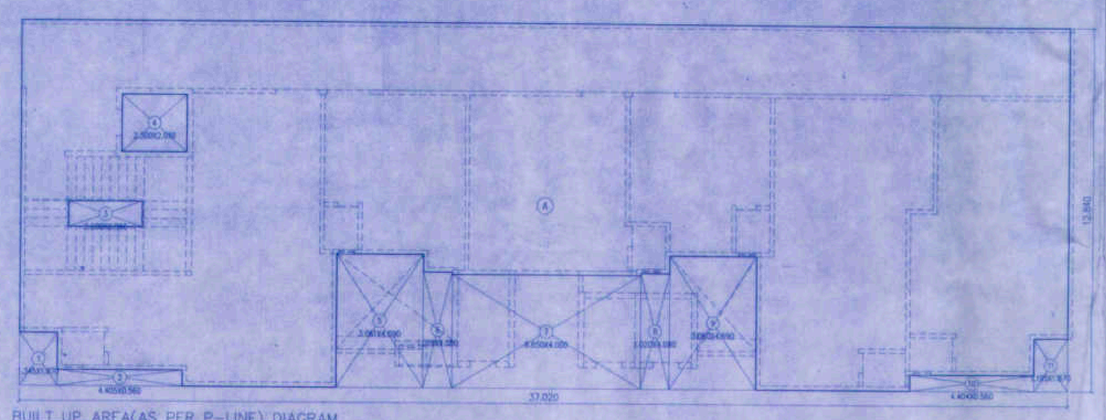

BUILT UP AREA(AS PER P-LINE) DIAGRAM
(SCALE 1:100) (SECOND FLOOR)

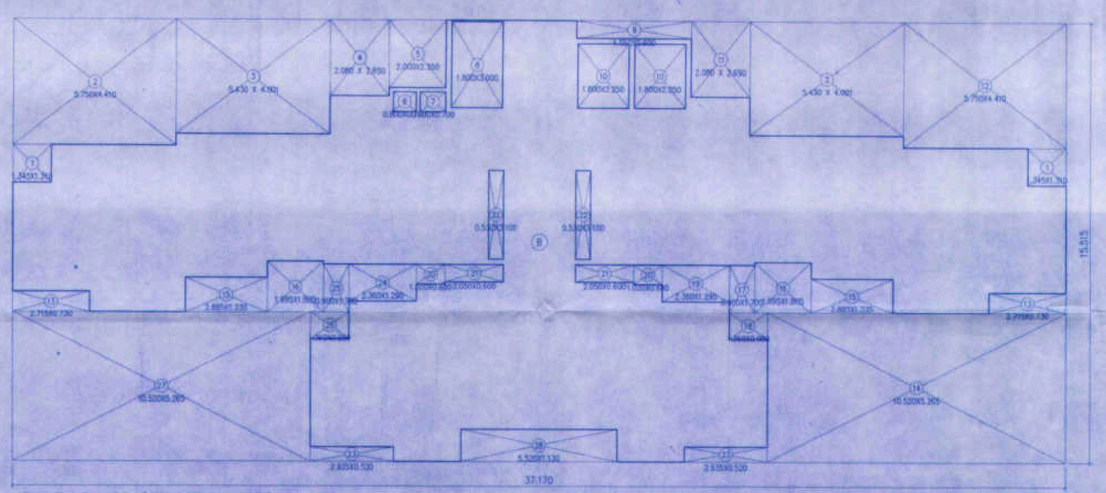

BUILT UP AREA(AS PER P-LINE) DIAGRAM
(SCALE 1:100) (SECOND FLOOR)

SCHEDULE OF DOORS& WINDOWS

TYPE	SIZE	DESCRIPTION
D	1.050X2.150	DOOR
D1	0.900X2.150	PANELLED DOOR
D2	0.750X2.000	DOOR FOR BATH & W.C
W	2.000X2.100	SLIDING WINDOW
W1	0.900X2.100	FRENCH WINDOW
W2	1.925X1.500	SLIDING WINDOW
V	0.600X0.900	VENTILATOR

LIGHT & VENTILATION AREA STATEMENT

ROOM	SIZE	CARPET AREA	V/D-REQ-VENT.AREA	WINDOW TYPES	WINDOW SIZE	PROPOSED AREA
LIVING	2.810X4.105	11.535	1.154	W	2.000X2.100	4.200
KITCHEN	2.045X2.335	4.775	0.478	W1	0.900X2.100	1.890
BED	2.735X3.495	9.559	0.956	W2	1.925X1.500	2.888
TOILET	2.130X1.210	2.577	0.258	V	0.600X0.900	0.540

BUILT UP AREA(AS PER P-LINE) CALCULATION

SECOND FLOOR (SHOP LINE)					
A	37.020	X 12.840	X 1NO	=	475.337 SQ.MT.
		TOTAL ADDITION		=	475.337 SQ.MT.

DEDUCTIONS

1	1.345	X 1.870	X 1NO	=	2.515 SQ.MT.
2	4.405	X 0.560	X 1NO	=	2.467 SQ.MT.
3	2.600	X 0.890	X 1NO	=	2.314 SQ.MT.
4	2.300	X 2.010	X 1NO	=	4.623 SQ.MT.
5	3.061	X 4.690	X 1NO	=	14.356 SQ.MT.
6	1.019	X 4.080	X 1NO	=	4.158 SQ.MT.
7	6.650	X 4.000	X 1NO	=	26.600 SQ.MT.
8	1.020	X 4.080	X 1NO	=	4.162 SQ.MT.
9	3.060	X 4.690	X 1NO	=	14.351 SQ.MT.
10	4.404	X 0.560	X 1NO	=	2.466 SQ.MT.
11	1.195	X 1.870	X 1NO	=	2.235 SQ.MT.
		TOTAL DEDUCTION		=	80.247 SQ.MT.
TOTAL BUILT UP AREA				=	395.090 SQ.MT.

BUILT UP AREA(AS PER P-LINE) CALCULATION

SECOND FLOOR (RESIDENTIAL)					
B	37.170	X 15.515	X 1NO	=	576.693 SQ.MT.
		TOTAL ADDITION		=	576.693 SQ.MT.

DEDUCTIONS

1	1.345	X 1.310	X 2NOS	=	3.524 SQ.MT.
2	5.750	X 4.410	X 1NO	=	25.358 SQ.MT.
3	5.430	X 4.000	X 2NOS	=	43.440 SQ.MT.
4	2.080	X 2.650	X 1NO	=	5.512 SQ.MT.
5	2.000	X 2.350	X 1NO	=	4.700 SQ.MT.
6	0.800	X 0.700	X 1NO	=	0.560 SQ.MT.
7	0.900	X 0.700	X 1NO	=	0.630 SQ.MT.
8	1.800	X 3.000	X 1NO	=	5.400 SQ.MT.
9	4.050	X 0.600	X 1NO	=	2.430 SQ.MT.
10	1.800	X 2.250	X 2NOS	=	8.100 SQ.MT.
11	2.080	X 2.650	X 1NO	=	5.512 SQ.MT.
12	5.750	X 4.410	X 1NO	=	25.358 SQ.MT.
13	2.715	X 0.730	X 2NOS	=	3.964 SQ.MT.
14	10.520	X 5.265	X 1NO	=	55.388 SQ.MT.
15	2.885	X 1.235	X 2NOS	=	7.126 SQ.MT.
16	1.995	X 1.805	X 2NOS	=	7.202 SQ.MT.
17	0.900	X 1.700	X 1NO	=	1.530 SQ.MT.
18	1.360	X 0.950	X 1NO	=	1.292 SQ.MT.
19	2.360	X 1.290	X 1NO	=	3.044 SQ.MT.
20	1.020	X 0.680	X 2NOS	=	1.387 SQ.MT.
21	2.050	X 0.600	X 2NOS	=	2.460 SQ.MT.
22	0.530	X 3.100	X 2NOS	=	3.286 SQ.MT.
23	2.935	X 0.520	X 2NOS	=	3.052 SQ.MT.
24	2.360	X 1.290	X 1NO	=	3.044 SQ.MT.
25	0.900	X 1.700	X 1NO	=	1.530 SQ.MT.
26	1.360	X 0.950	X 1NO	=	1.292 SQ.MT.
27	10.520	X 5.265	X 1NO	=	55.388 SQ.MT.
28	5.520	X 1.130	X 1NO	=	6.238 SQ.MT.
		TOTAL DEDUCTION		=	287.747 SQ.MT.
		TOTAL BUILT UP AREA		=	288.946 SQ.MT.

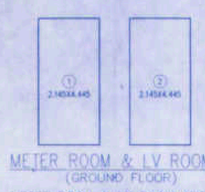

METER ROOM & LV ROOM AREA DIAGRAM
(GROUND FLOOR)

METER ROOM & LV ROOM AREA CALCULATION

GROUND FLOOR					
1	2.145	X 4.445	X 1NO	=	9.535 SQ.MT.
2	2.145	X 4.445	X 1NO	=	9.535 SQ.MT.
		TOTAL ADDITION		=	19.070 SQ.MT.

BUILT UP AREA(AS PER P-LINE) CALCULATION

FIRST FLOOR (RESIDENTIAL)					
B	37.170	X 10.250	X 1NO	=	380.993 SQ.MT.
		TOTAL ADDITION		=	380.993 SQ.MT.

DEDUCTIONS

1	5.750	X 4.410	X 2NOS	=	50.715 SQ.MT.
2	1.345	X 1.310	X 2NOS	=	3.524 SQ.MT.
3	5.280	X 3.850	X 2NOS	=	40.656 SQ.MT.
4	2.000	X 2.350	X 1NO	=	4.700 SQ.MT.
5	2.230	X 2.650	X 2NOS	=	11.819 SQ.MT.
6	0.800	X 0.700	X 1NO	=	0.560 SQ.MT.
7	0.900	X 0.700	X 1NO	=	0.630 SQ.MT.
8	1.800	X 3.000	X 1NO	=	5.400 SQ.MT.
9	4.050	X 0.600	X 1NO	=	2.430 SQ.MT.
10	1.800	X 2.250	X 2NOS	=	8.100 SQ.MT.
11	2.715	X 0.730	X 2NOS	=	3.964 SQ.MT.
12	2.885	X 1.235	X 2NOS	=	7.126 SQ.MT.
13	1.995	X 1.805	X 2NOS	=	7.202 SQ.MT.
14	6.330	X 1.700	X 2NOS	=	21.522 SQ.MT.
15	2.550	X 1.100	X 1NO	=	2.805 SQ.MT.
16	0.530	X 3.100	X 2NOS	=	3.286 SQ.MT.
		TOTAL DEDUCTION		=	174.439 SQ.MT.
		TOTAL BUILT UP AREA		=	206.554 SQ.MT.

NEW PARKING STATEMENT AS PER UDCPR

SL. No.	DESCRIPTION	Nos. OF TENEMENT	CAR PARKING REQUIRED	SCOOTER REQUIRED
1	CARPET AREA BELOW 30 SQMT. (EVERY 2 TENAMENT 0 CAR & 4 SCOOTER)	00NOS	00.0 Nos	00.00 Nos
2	CARPET AREA 30 TO 40 SQMT. (EVERY 2 TENAMENT 1 CAR & 2 SCOOTER)	83 NOS	41.50 Nos	83 Nos
3	CARPET AREA 40 TO 80 SQMT (EVERY 2 TENAMENT 1 CAR & 5 SCOOTER)	88 NOS	44 Nos	220 Nos
4	TOTAL	171 NOS	85.50 Nos	303 Nos
5	VISITORS CAR PARKING 5% EXTRAS		4.27 Nos	15.15 Nos
6	TOTAL PARKING WITH VISITOR		89.77 Nos	318.15Nos
7	PARKING FOR COMMERCIAL AREA 563.746/100X2 = 11.27 (SHOP TOTAL CARPET AREA 2 CAR & 6 SCOOTER)		11.00 Nos	33.00 Nos
9	GRAND TOTAL PARKING		100.77Nos	351.15Nos
10	PARKING FACTOR PERMISSIBLE 0.8 OF 8		80.62 Nos	280.92Nos
11	PARKING PROPOSED		81.00 Nos	281.00Nos

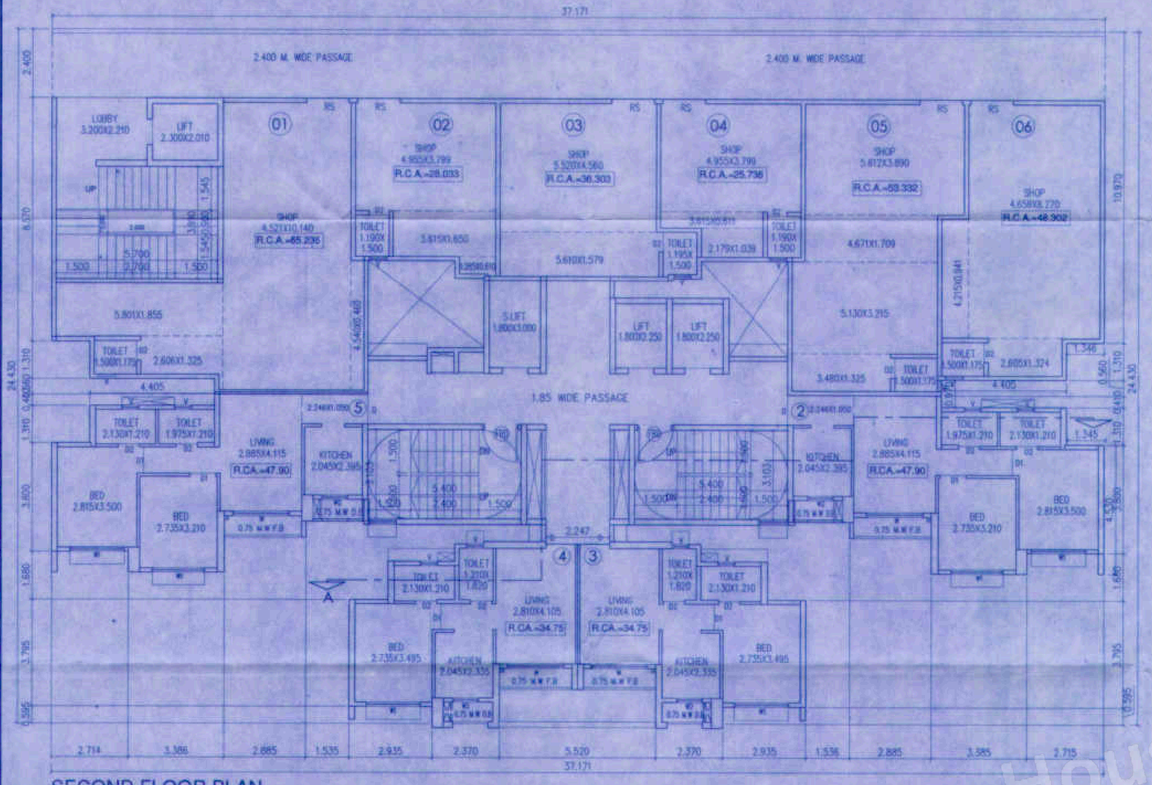

SECOND FLOOR PLAN
SCALE-1:100

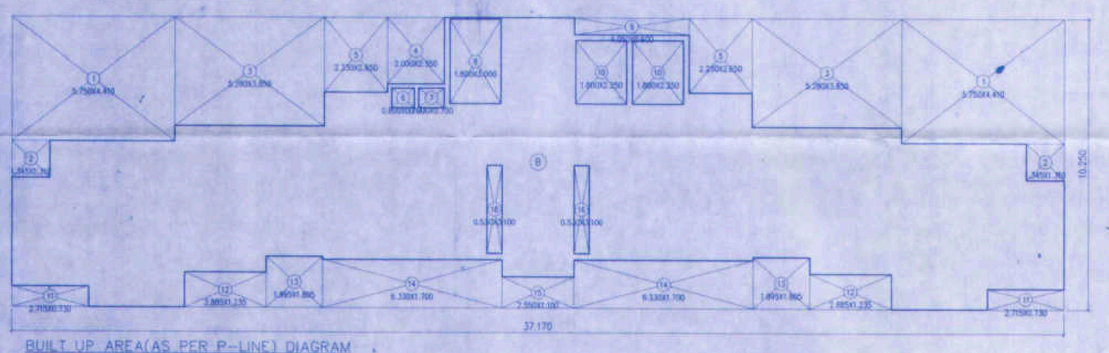

BUILT UP AREA(AS PER P-LINE) DIAGRAM
(SCALE 1:100) (FIRST FLOOR)

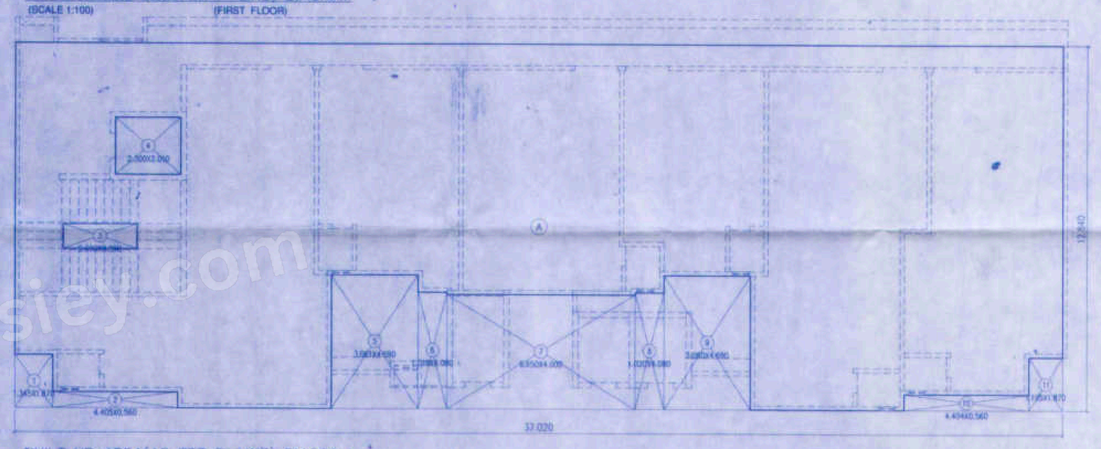

BUILT UP AREA(AS PER P-LINE) DIAGRAM
(SCALE 1:100) (GROUND FLOOR)

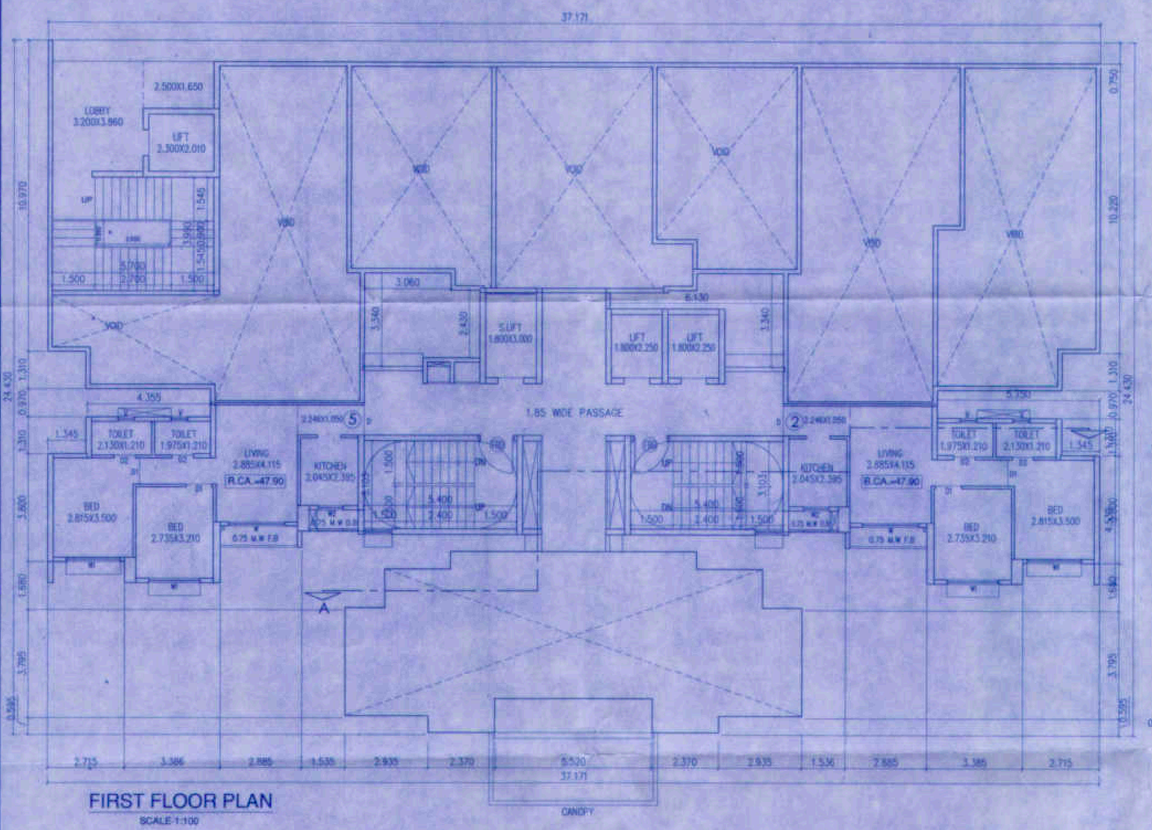

FIRST FLOOR PLAN
SCALE-1:100

BUILT UP AREA(AS PER P-LINE) CALCULATION

GROUND FLOOR (SHOP LINE)					
A	37.020	X 12.840	X 1NO	=	475.337 SQ.MT.
		TOTAL ADDITION		=	475.337 SQ.MT.

DEDUCTIONS

1	1.345	X 1.870	X 1NO	=	2.515 SQ.MT.
2	4.405	X 0.560	X 1NO	=	2.467 SQ.MT.
3	2.600	X 0.890	X 1NO	=	2.314 SQ.MT.
4	2.300	X 2.010	X 1NO	=	4.623 SQ.MT.
5	3.061	X 4.690	X 1NO	=	14.356 SQ.MT.
6	1.019	X 4.080	X 1NO	=	4.158 SQ.MT.
7	6.650	X 4.000	X 1NO	=	26.600 SQ.MT.
8	1.020	X 4.080	X 1NO	=	4.162 SQ.MT.
9	3.060	X 4.690	X 1NO	=	14.351 SQ.MT.
10	4.404	X 0.560	X 1NO	=	2.466 SQ.MT.
11	1.195	X 1.870	X 1NO	=	2.235 SQ.MT.
		TOTAL DEDUCTION		=	80.247 SQ.MT.
TOTAL BUILT UP AREA				=	395.090 SQ.MT.

RERA CARPET AREA STATEMENTS RESIDENTIAL

SECOND FLOOR	
FLAT NO	RERA CARPET AREA
2	47.90 SQ.MT.
3	34.75 SQ.MT.
4	34.75 SQ.MT.
5	47.90 SQ.MT.
TOTAL	165.30 SQ.MT.

RERA CARPET AREA STATEMENTS RESIDENTIAL

FIRST FLOOR	
FLAT NO	RERA CARPET AREA
2	47.90 SQ.MT.
5	47.90 SQ.MT.
TOTAL	95.80 SQ.MT.

RERA CARPET AREA STATEMENTS COMMERCIAL

SECOND FLOOR	
SHOP	CARPET AREA
01	65.236 SQ.MT.
02	28.033 SQ.MT.
03	36.303 SQ.MT.
04	25.736 SQ.MT.
05	53.332 SQ.MT.
06	48.302 SQ.MT.
TOTAL	256.942 SQ.MT.

RERA CARPET AREA STATEMENTS COMMERCIAL

GROUND FLOOR	
SHOP	CARPET AREA
01	72.685 SQ.MT.
02	36.208 SQ.MT.
03	45.411 SQ.MT.
04	33.912 SQ.MT.
05	62.591 SQ.MT.
06	55.987 SQ.MT.
TOTAL	306.804 SQ.MT.

TOTAL BUILT UP AREA (AS PER P-LINE) AREA STATEMENT

FLOOR	BUILT-UP AREA AS PER P-LINE (COMMERCIAL) (Sqmt.)	BUILT-UP AREA AS PER P-LINE (RESIDENTIAL) (Sqmt.)	REFUGE AREA (Sqmt.)	STILT AREA (Sqmt.)	METER RM.& L.V.M. AREA (Sqmt.)
	A	B	C	D	D
GROUND	395.090	221.997	---	47.559	19.070
1ST	---	206.554	---	---	---
2ND	395.090	288.946	---	---	---
3RD	---	486.916	---	---	---
4TH	---	486.916	---	---	---
5TH	---	486.916	---	---	---
6TH	---	486.916	---	---	---
7TH	---	486.916	---	---	---
8TH	---	445.496	41.588	---	---
9TH	---	486.916	---	---	---
10TH	---	486.916	---	---	---
11TH	---	486.916	---	---	---
12TH	---	486.916	---	---	---
13TH	---	445.496	41.588	---	---
14TH	---	486.916	---	---	---
15TH	---	486.916	---	---	---
16TH	---	486.916	---	---	---
17TH	---	486.916	---	---	---
18TH	---	445.496	41.588	---	---
19TH	---	486.916	---	---	---
20TH	---	486.916	---	---	---
21TH	---	486.916	---	---	---
22ND	---	486.916	---	---	---
23RD	---	486.916	---	---	---
TOTAL	790.180	10818.473	124.764	47.559	19.070

A	TOTAL COMM. BUILT-UP AREA AS PER P-LINE	=	790.180 SQ.MT.
B	FSI / BUILT UP AREA (A / 1.80)	=	438.989 SQ.MT.
C	80% ANCILLARY AREA	=	351.191 SQ.MT.
D	TOTAL RESI. BUILT-UP AREA AS PER P-LINE	=	10818.473 SQ.MT.
E	FSI / BUILT UP AREA (A / 1.80)	=	6781.546 SQ.MT.
F	60% ANCILLARY AREA	=	4056.927 SQ.MT.

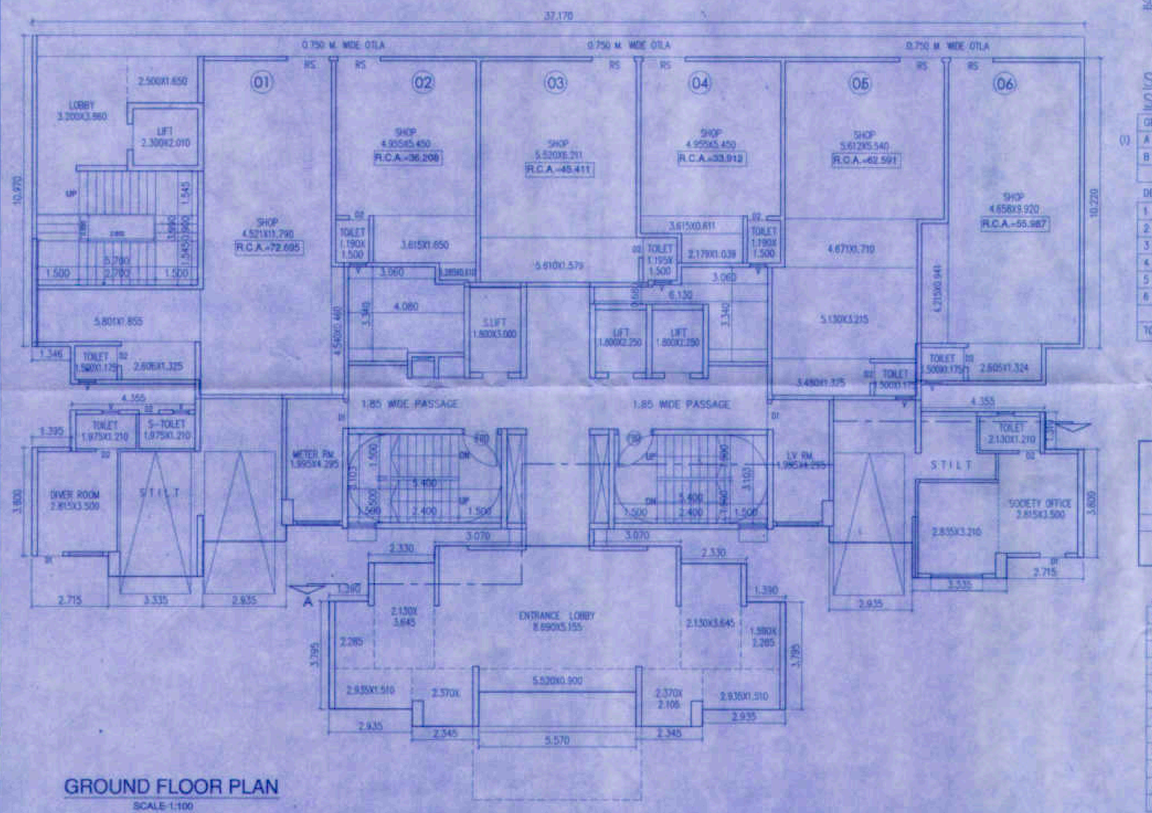

GROUND FLOOR PLAN
SCALE-1:100

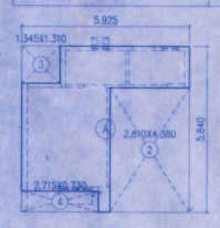

SOCIETY OFFICE, DRIVER ROOM & S.TOILET AREA DIAGRAM
(SCALE 1:100) (GROUND FLOOR)

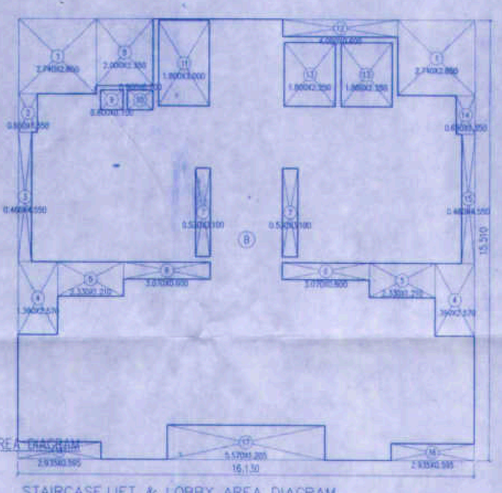

STAIRCASE,LIFT & LOBBY AREA DIAGRAM
(SCALE 1:100) (GROUND FLOOR)

SOCIETY OFFICE, DRIVER ROOM & S.TOILET AREA CALCULATION

GROUND FLOOR					
(i) A	5.925	X 5.840	X 1NO	=	34.602 SQ.MT.
B	6.100	X 5.840	X 1NO	=	35.624 SQ.MT.
		TOTAL ADDITION		=	70.226 SQ.MT.

DEDUCTIONS

1	2.715	X 0.730	X 2NOS	=	3.964 SQ.MT.
2	2.810	X 4.380	X 1NO	=	12.308 SQ.MT.
3	1.345	X 1.310	X 2NOS	=	3.524 SQ.MT.
4	0.150	X 1.325	X 1NO	=	0.199 SQ.MT.
5	0.660	X 0.920	X 1NO	=	0.607 SQ.MT.
6	2.325	X 2.380	X 1NO	=	5.534 SQ.MT.
		TOTAL DEDUCTION		=	26.136 SQ.MT.
TOTAL BUILT UP AREA				=	44.090 SQ.MT.

STAIRCASE,LIFT & LOBBY AREA CALCULATION

(ii) GROUND FLOOR					
B	16.130	X 15.510	X 1NO	=	250.176 SQ.MT.
		TOTAL ADDITION		=	250.176 SQ.MT.

DEDUCTIONS

1	2.740	X 2.650	X 2NOS	=	14.522 SQ.MT.
2	0.660	X 1.350	X 1NO	=	0.891 SQ.MT.
3	0.460	X 4.550	X 1NO	=	2.093 SQ.MT.
4	1.390	X 2.570	X 2NOS	=	7.145 SQ.MT.
5	2.330	X 1.210	X 2NOS	=	5.639 SQ.MT.
6	3.070	X 0.600	X 2NOS	=	3.684 SQ.MT.
7	0.530	X 3.100	X 2NOS	=	3.286 SQ.MT.
8	2.000	X 2.350	X 1NO	=	4.700 SQ.MT.
9	0.800	X 0.700	X 1NO	=	0.560 SQ.MT.
10	0.900	X 0.700	X 1NO	=	0.630 SQ.MT.
11	1.800	X 3.000	X 1NO	=	5.400 SQ.MT.
12	4.050	X 0.600	X 1NO	=	2.430 SQ.MT.
13	1.800	X 2.250	X 2NOS	=	8.100 SQ.MT.
14	0.660	X 1.350	X 1NO	=	0.891 SQ.MT.
15	0.460	X 4.550	X 1NO	=	2.093 SQ.MT.
16	2.935	X 0.595	X 2NOS	=	3.493 SQ.MT.
17	5.570	X 1.205	X 1NO	=	6.712 SQ.MT.
		TOTAL DEDUCTION		=	72.269 SQ.MT.
		TOTAL BUILT UP AREA		=	177.907 SQ.MT.
		TOTAL BUILT UP AREA (i+ii)		=	221.997 SQ.MT.

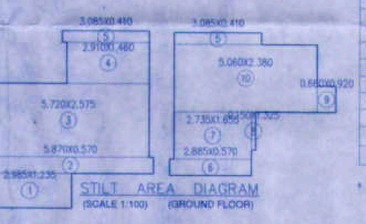

STILT AREA DIAGRAM
(SCALE 1:100) (GROUND FLOOR)

STILT AREA CALCULATION

GROUND FLOOR					
1	2.985	X 1.235	X 1NO	=	3.686 SQ.MT.
2	5.870	X 0.570	X 1NO	=	3.346 SQ.MT.
3	5.720	X 2.575	X 1NO	=	14.729 SQ.MT.
4	2.910	X 1.460	X 1NO	=	4.249 SQ.MT.
5	3.085	X 0.410	X 2NOS	=	2.530 SQ.MT.
6	2.885	X 0.570	X 1NO	=	1.644 SQ.MT.
7	2.735	X 1.655	X 1NO	=	4.526 SQ.MT.
8	0.150	X 1.325	X 1NO	=	0.199 SQ.MT.
9	0.660	X 0.920	X 1NO	=	0.607 SQ.MT.
10	5.060	X 2.380	X 1NO	=	12.043 SQ.MT.
		TOTAL ADDITION		=	47.559 SQ.MT.

SANITATION STATEMENT

OCCUPAN LOAD = 10 SQ.MT./PERSON
NO.OF PERSONS = CONSTRUCTION/ 10
i.e. 790.180/10.00 = 79.02 = 79

	REQUIRED		PROVIDED	
SHOP OWNERS	MALE	FEMALE	MALE	FEMALE
SANITARY	1 PER 8 PERSON (79/8=9.875)SAY=10		10	-

PROFORMA -II

CONTENTS OF SHEET

GR. TO 2ND FLOOR PLAN,BUILT UP AREA CALCULATION & DIAGRAM,BUILT UP AREA STATEMENT STAIRCASE,LIFT & ENT. LOBBY AREA CALCULATION & DIAGRAM, SOCIETY OFFICE, DRIVER ROOM& S.TOILET,METER ROOM & LV ROOM AREA CALCULATION & DIAGRAM, PARKING STATEMENT, ETC.

DESCRIPTION OF PROPOSAL AND PROPERTY

PROPOSED RESIDENTIAL PARTNERSHIP ON LAND BEARING S. No.2, H.No.1, S. No.1, H. No.17, H. No. 4, H. No. 1,2,4,8,12,14,15, S. No.9, H. No.2,3,4,5,2120,2121