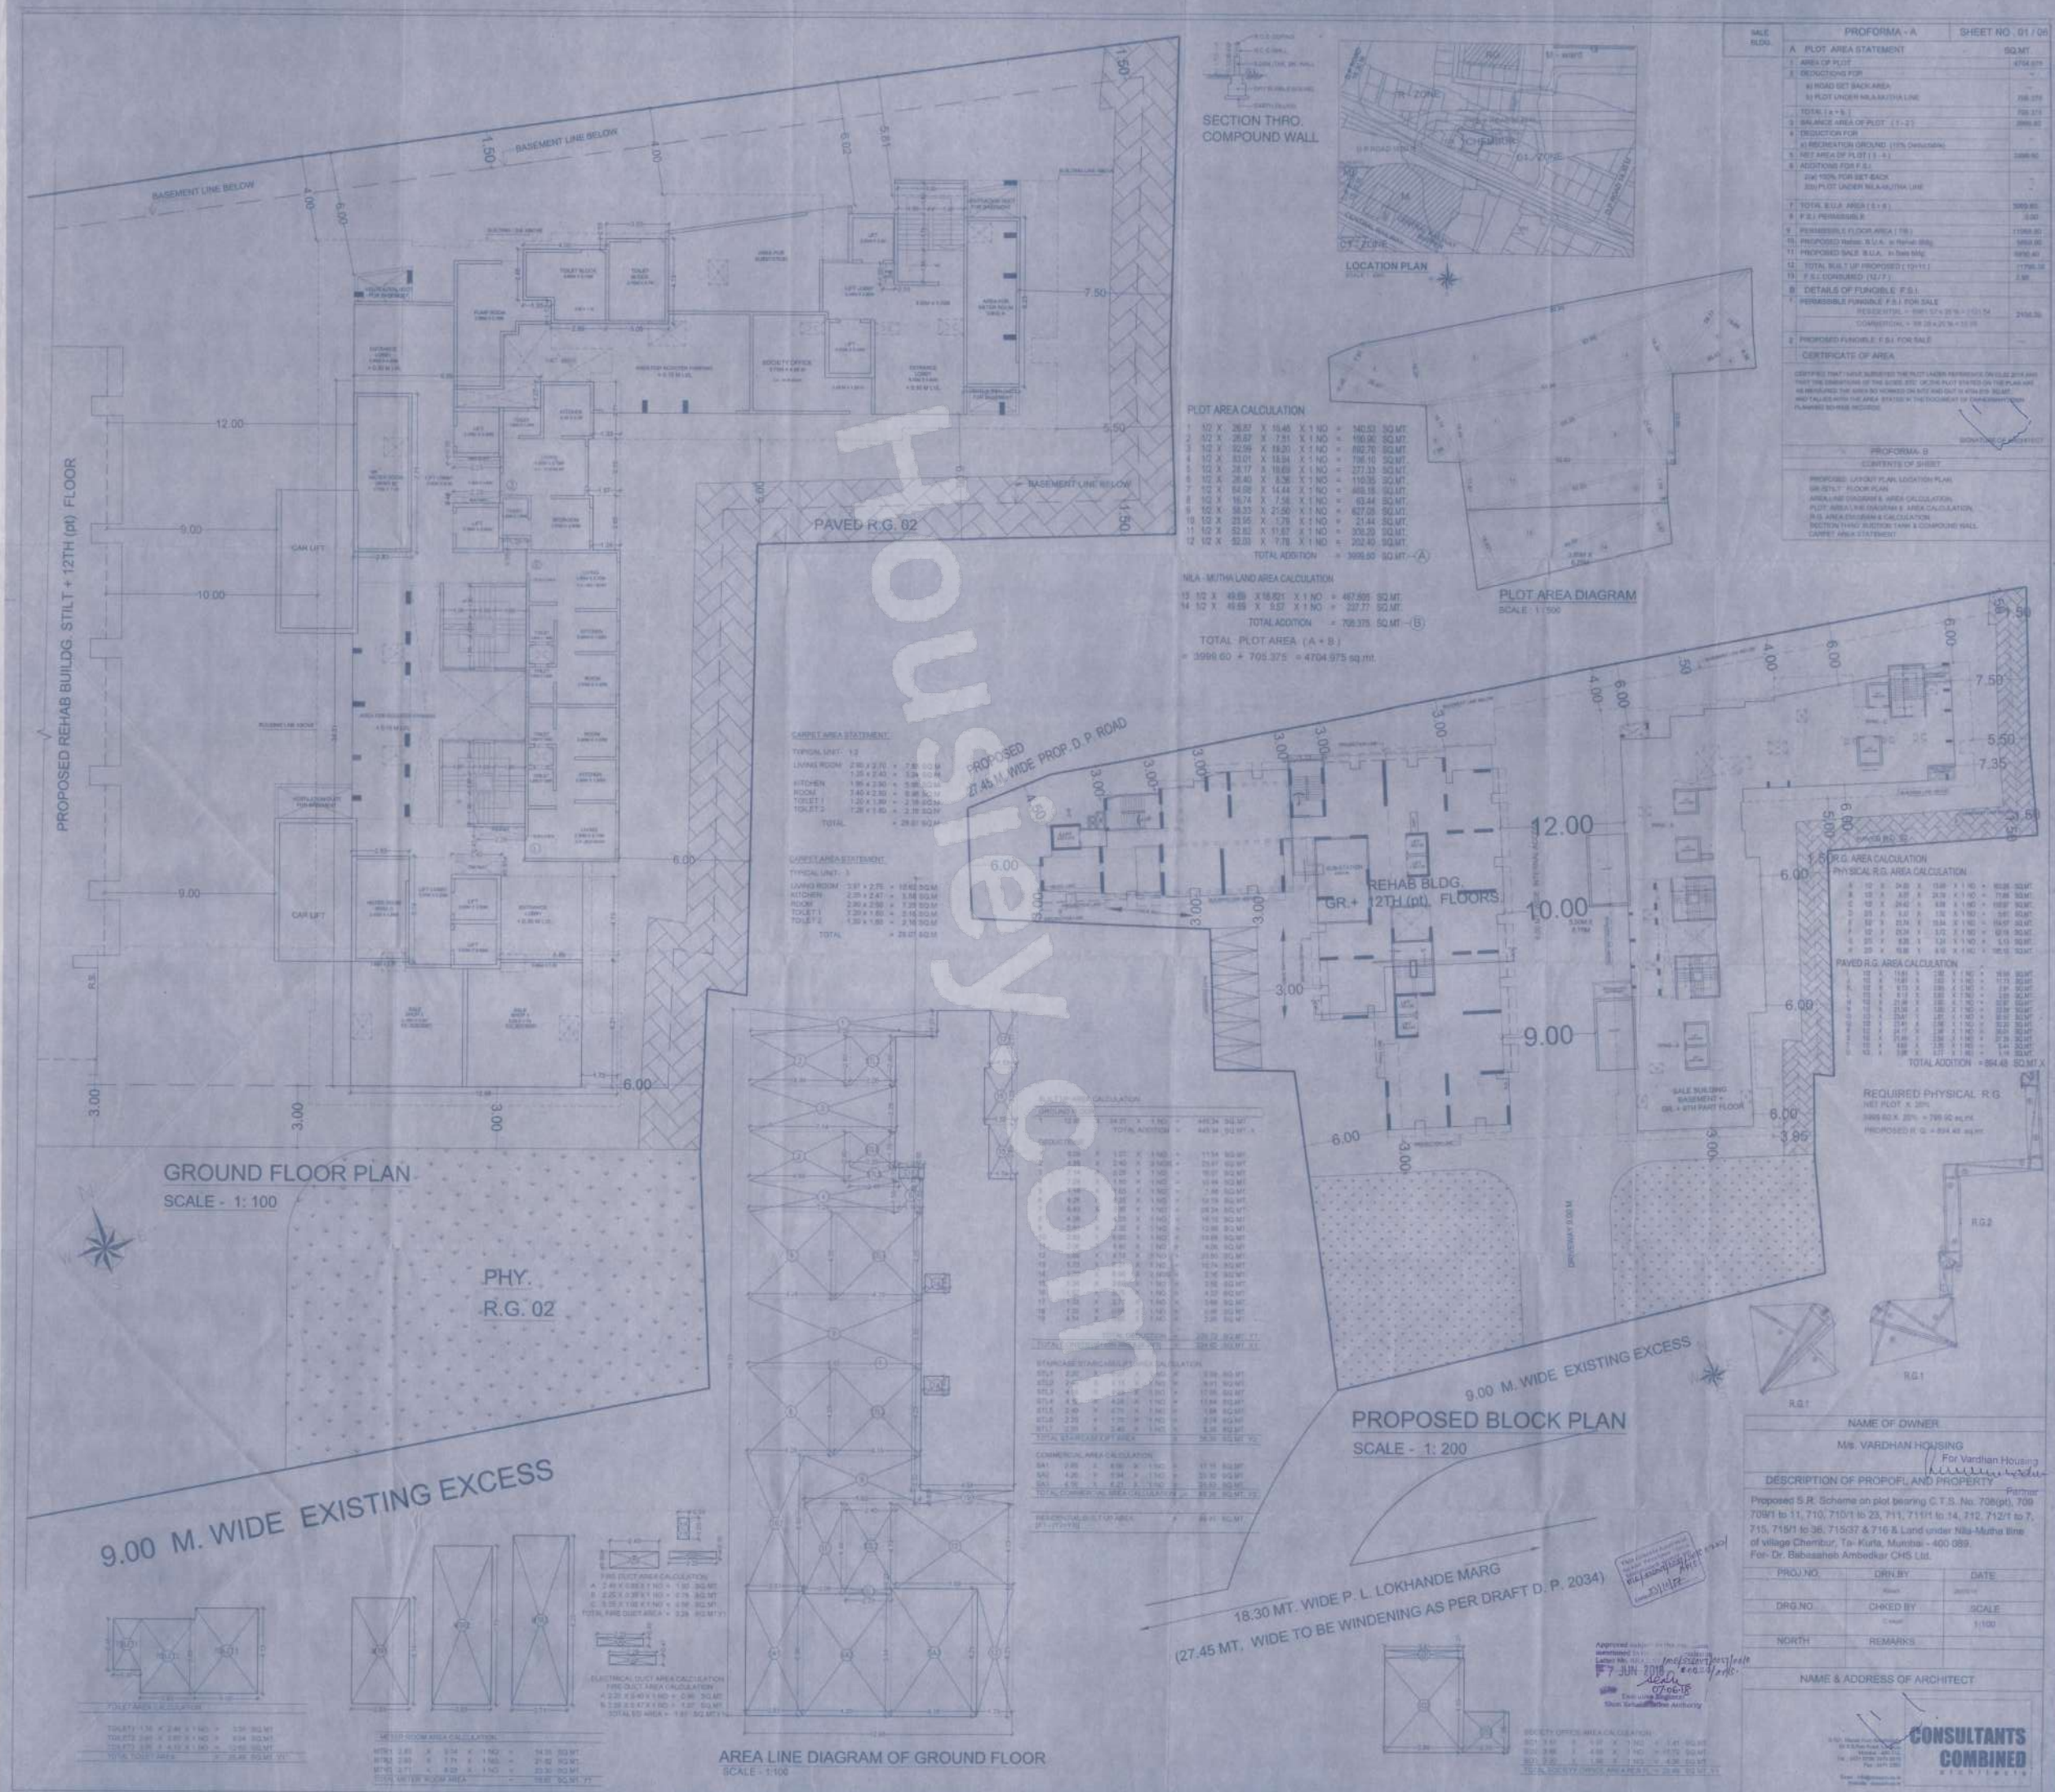
PROPOSED REHAB BUILDG. STILT + 12TH (pt) FLOOR
BASEMENT LINE BELOW
PAVED R.G. 02
CAR LIFT
GROUND FLOOR PLAN
SCALE - 1: 100
PHY. R.G. 02
9.00 M. WIDE EXISTING EXCESS
SECTION THRO. COMPOUND WALL
LOCATION PLAN
PLOT AREA CALCULATION
NILA - MUTHA LAND AREA CALCULATION
TOTAL PLOT AREA (A + B)
= 3998.60 + 705.375 = 4704.975 sq.mt.
PLOT AREA DIAGRAM
SCALE - 1:500
PROPOSED 27.45 M. WIDE PROP. D. P. ROAD
REHAB BLDG. GR.+ 12TH (pt) FLOORS
SALE BUILDG. BASEMENT + GR.+ 6TH PART FLOOR
PAVED R.G. AREA CALCULATION
PHYSICAL R.G. AREA CALCULATION
REQUIRED PHYSICAL R.G.
R.G.1
R.G.2
PROPOSED BLOCK PLAN
SCALE - 1: 200
9.00 M. WIDE EXISTING EXCESS
18.30 MT. WIDE P. L. LOKHANDE MARG
(27.45 MT. WIDE TO BE WINDENING AS PER DRAFT D. P. 2034)
AREA LINE DIAGRAM OF GROUND FLOOR
SCALE - 1:100
PROFORMA - A
SHEET NO. 01 / 06
A PLOT AREA STATEMENT
SQ.MT.
CERTIFICATE OF AREA
PROFORMA - B
CONTENTS OF SHEET
NAME OF OWNER
M/s. VARDHAN HOUSING
For Vardhan Housing
Partner
DESCRIPTION OF PROPOFL AND PROPERTY
Proposed S.R. Scheme on plot bearing C.T.S. No. 708(pt), 709 709/1 to 11, 710, 710/1 to 23, 711, 711/1 to 14, 712, 712/1 to 7, 715, 715/1 to 36, 715/37 & 716 & Land under Nilla-Mutha line of village Chembur, Ta- Kurla, Mumbai - 400 089.
For- Dr. Babasaheb Ambedkar CHS Ltd.
PROJ. NO.
DRN BY
DATE
DRG. NO.
CHKED BY
SCALE
1:100
NORTH
REMARKS
NAME & ADDRESS OF ARCHITECT
CONSULTANTS COMBINED
ARCHITECTS