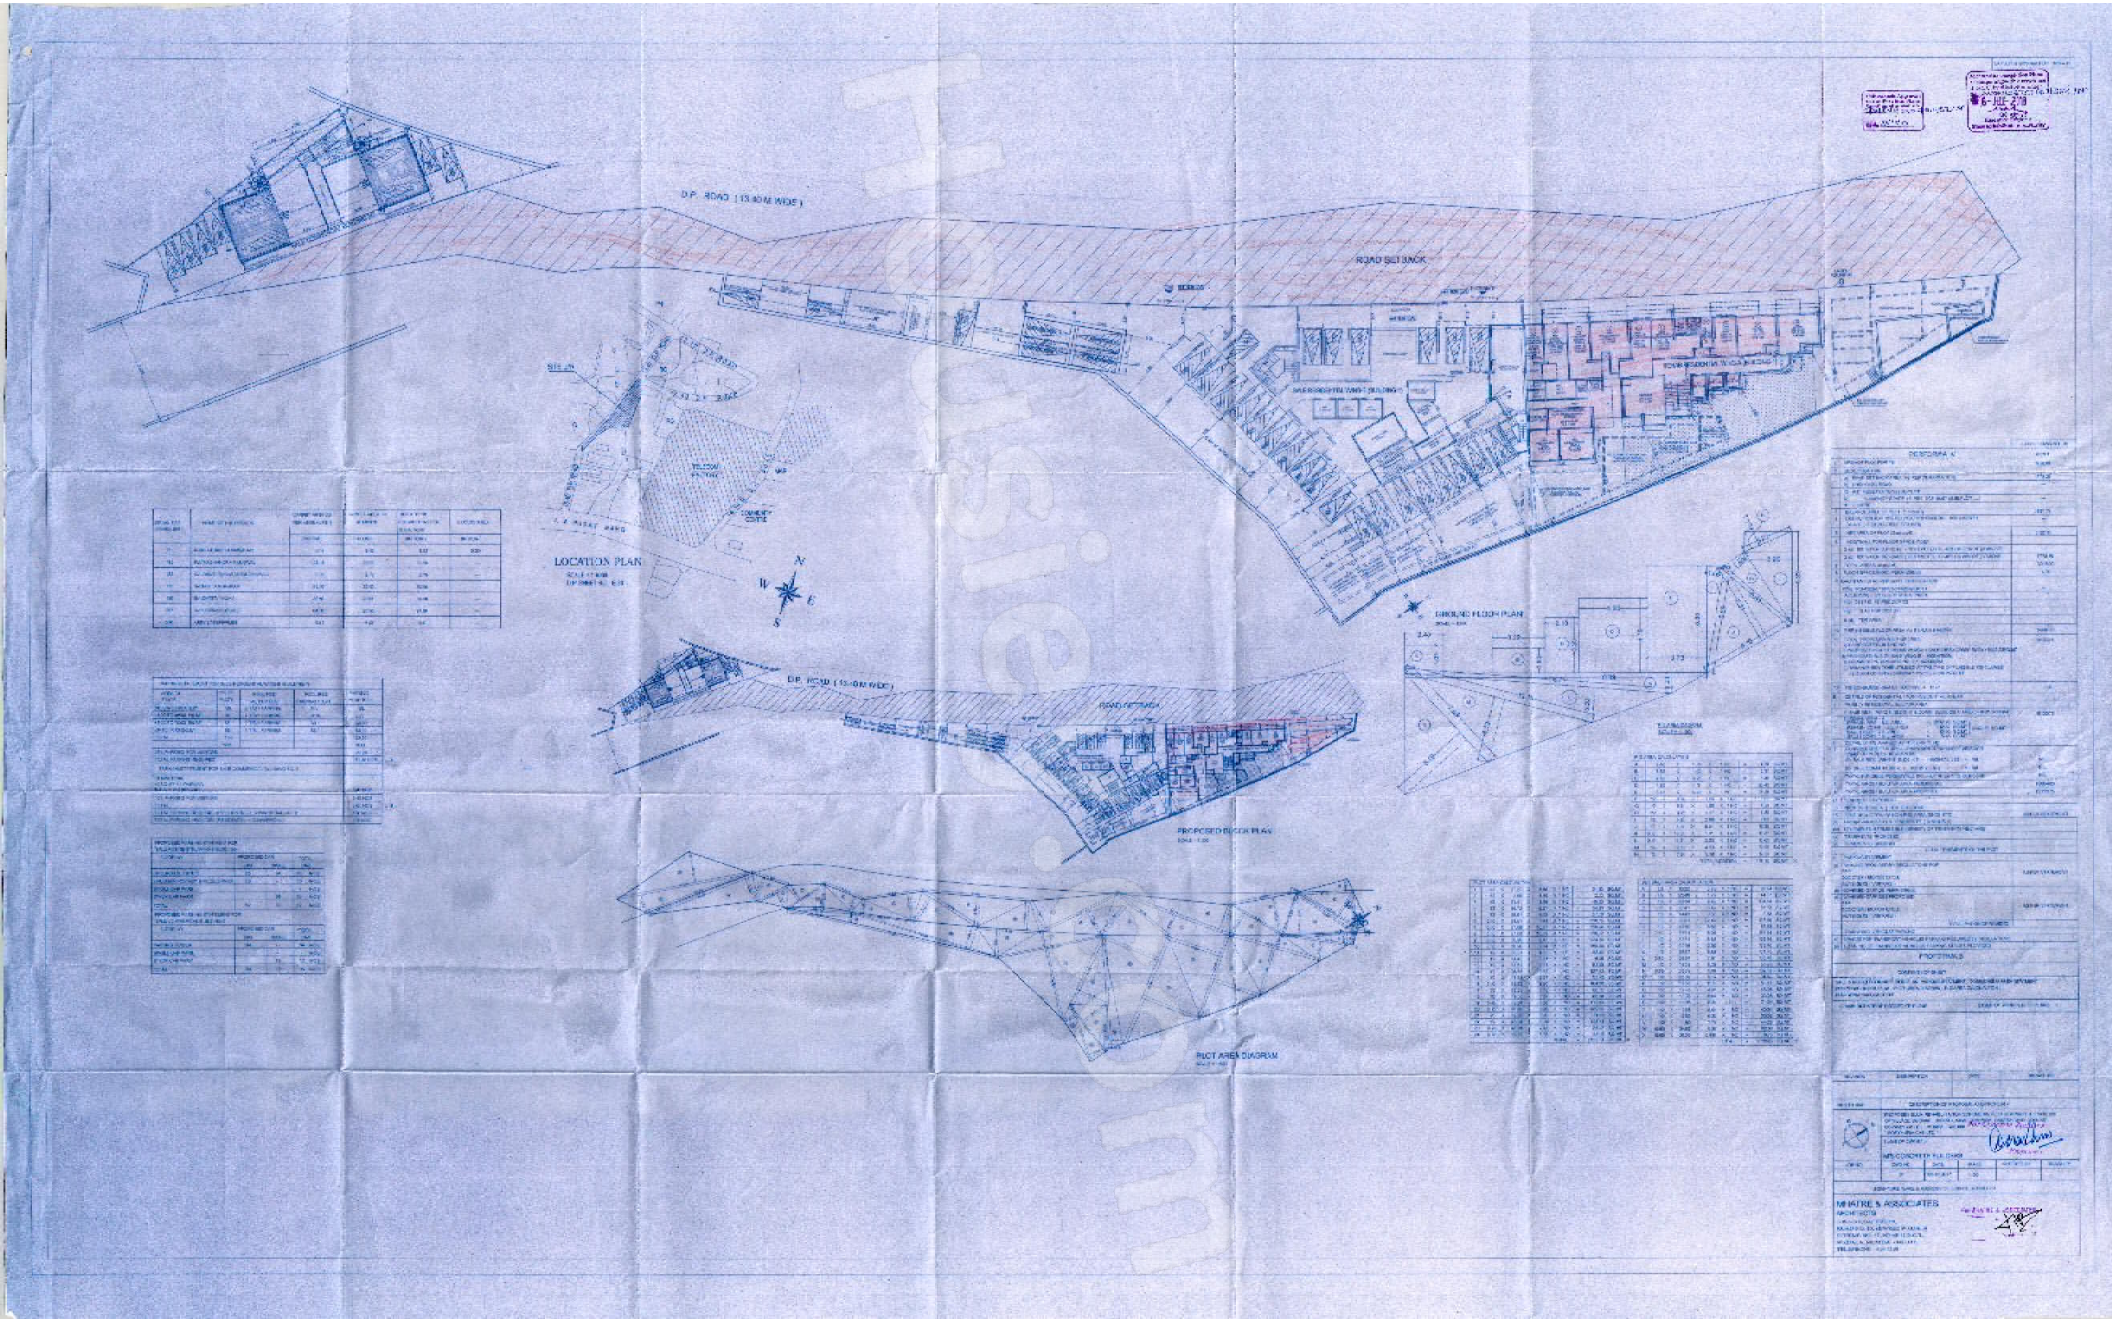
D.P. ROAD (13.40M WIDE)
ROAD SET BACK
LOCATION PLAN
GROUND FLOOR PLAN
D.P. ROAD (13.00M WIDE)
PROPOSED FLOOR PLAN
PLOT AREA DIAGRAM
FOOTPATH
MHATRE & ASSOCIATES