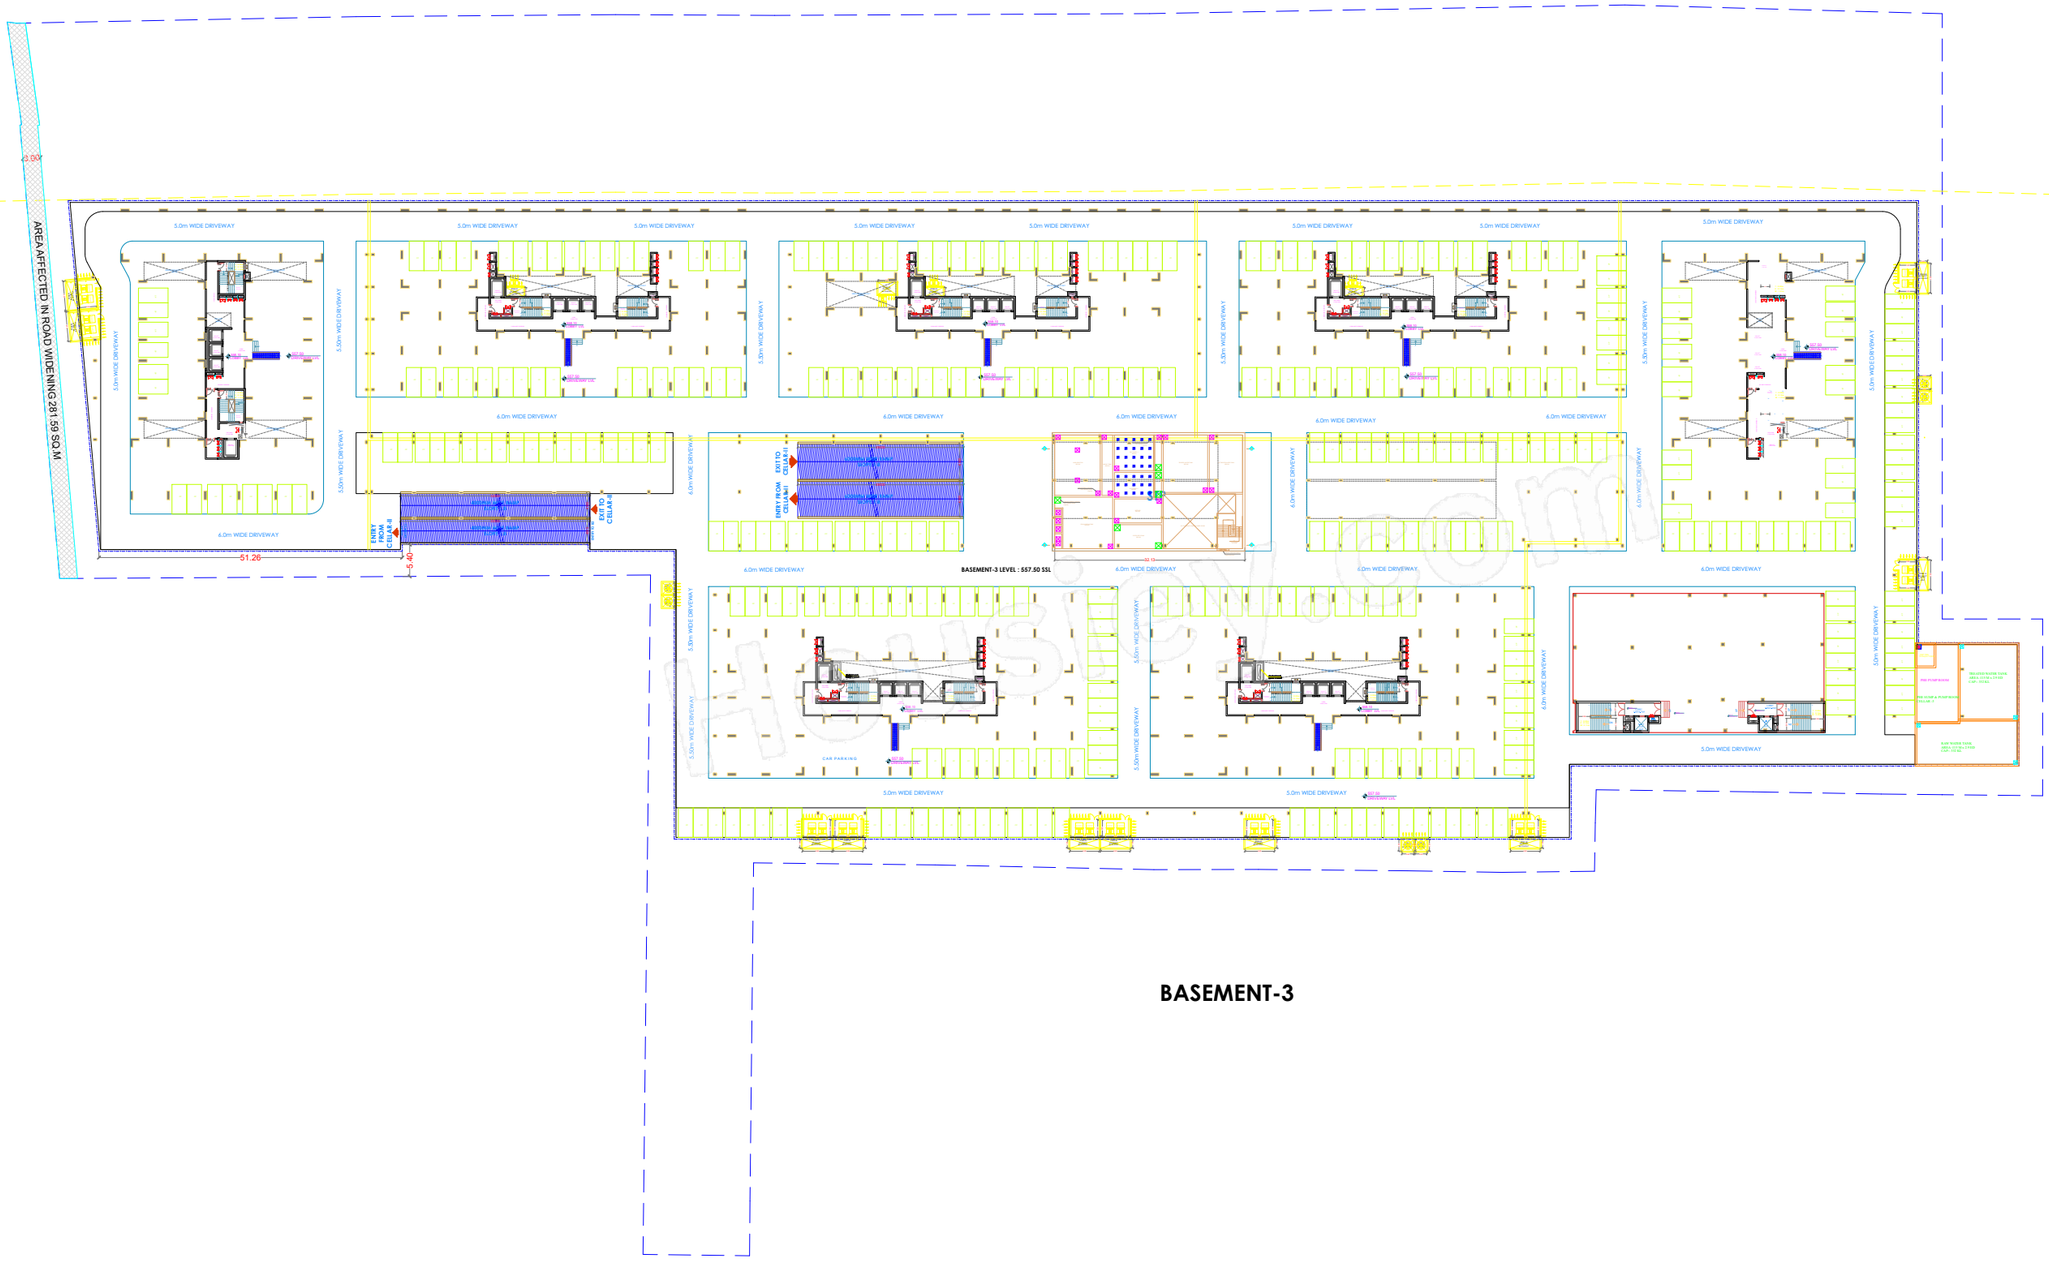

BASEMENT-3

PLAN SHOWING THE PROPOSED RESIDENTIAL APARTMENTS IN SURVEY NO:396/A, 397/AA, 397/A/1, 397/AA1/1, 397/AA2/1, 398/A, 398/AA, 398/E, 398/EE, 398/VU, 398/VUU, 398/RU, 399, 400/A/1, 400/AA/1, 400/AA1/1 SITUATED AT NALLAGANDLA Village,SERILINGAMPALLY Mandal,RANGAREDDY DISTRICT,
TELANGANA STATE.

BELONGING TO :
OWNER: MANTENA VENKATA RAMA RAJU & OTHERS

DEVELOPER:
M/s.TRIDASA REALTY VENTURES Private Limited.
Rep by its Director : SIVAJI GORINTA
S/o. G. KODANDA RAMA RAJU

OPENINGS:

DOORS:
MD : 1.07X2.25
D1 : 1.00 x 2.25
D2 : 0.85 x 2.25
SD : 3.0X2.25
SD1 : 2.44X2.25
FRD1 : 1.38 x 2.25
SW : 1.2 x 1.35

WINDOWS:
W : 1.8X1.35
W1 : 1.50x 1.35
W2 : 1.20 x 1.35
W3 : 0.75x 1.35
KW : 1.2 x 1.15
KW1 : 0.75X1.15

VENTILATORS:
V : 0.75 x 0.75
V1 : 0.60 x 0.75

NOTE: ALL DIMENSIONS ARE IN METERS

REFERENCE:

PROPOSED
EXISTING
TO BE DISMANTLED

NORTH:

Owner's Signature

Structural Engineer's Signature

Architect's Signature

SHEET TITLE : SANCTION DRAWING

BASEMENT-3

SHEET No :