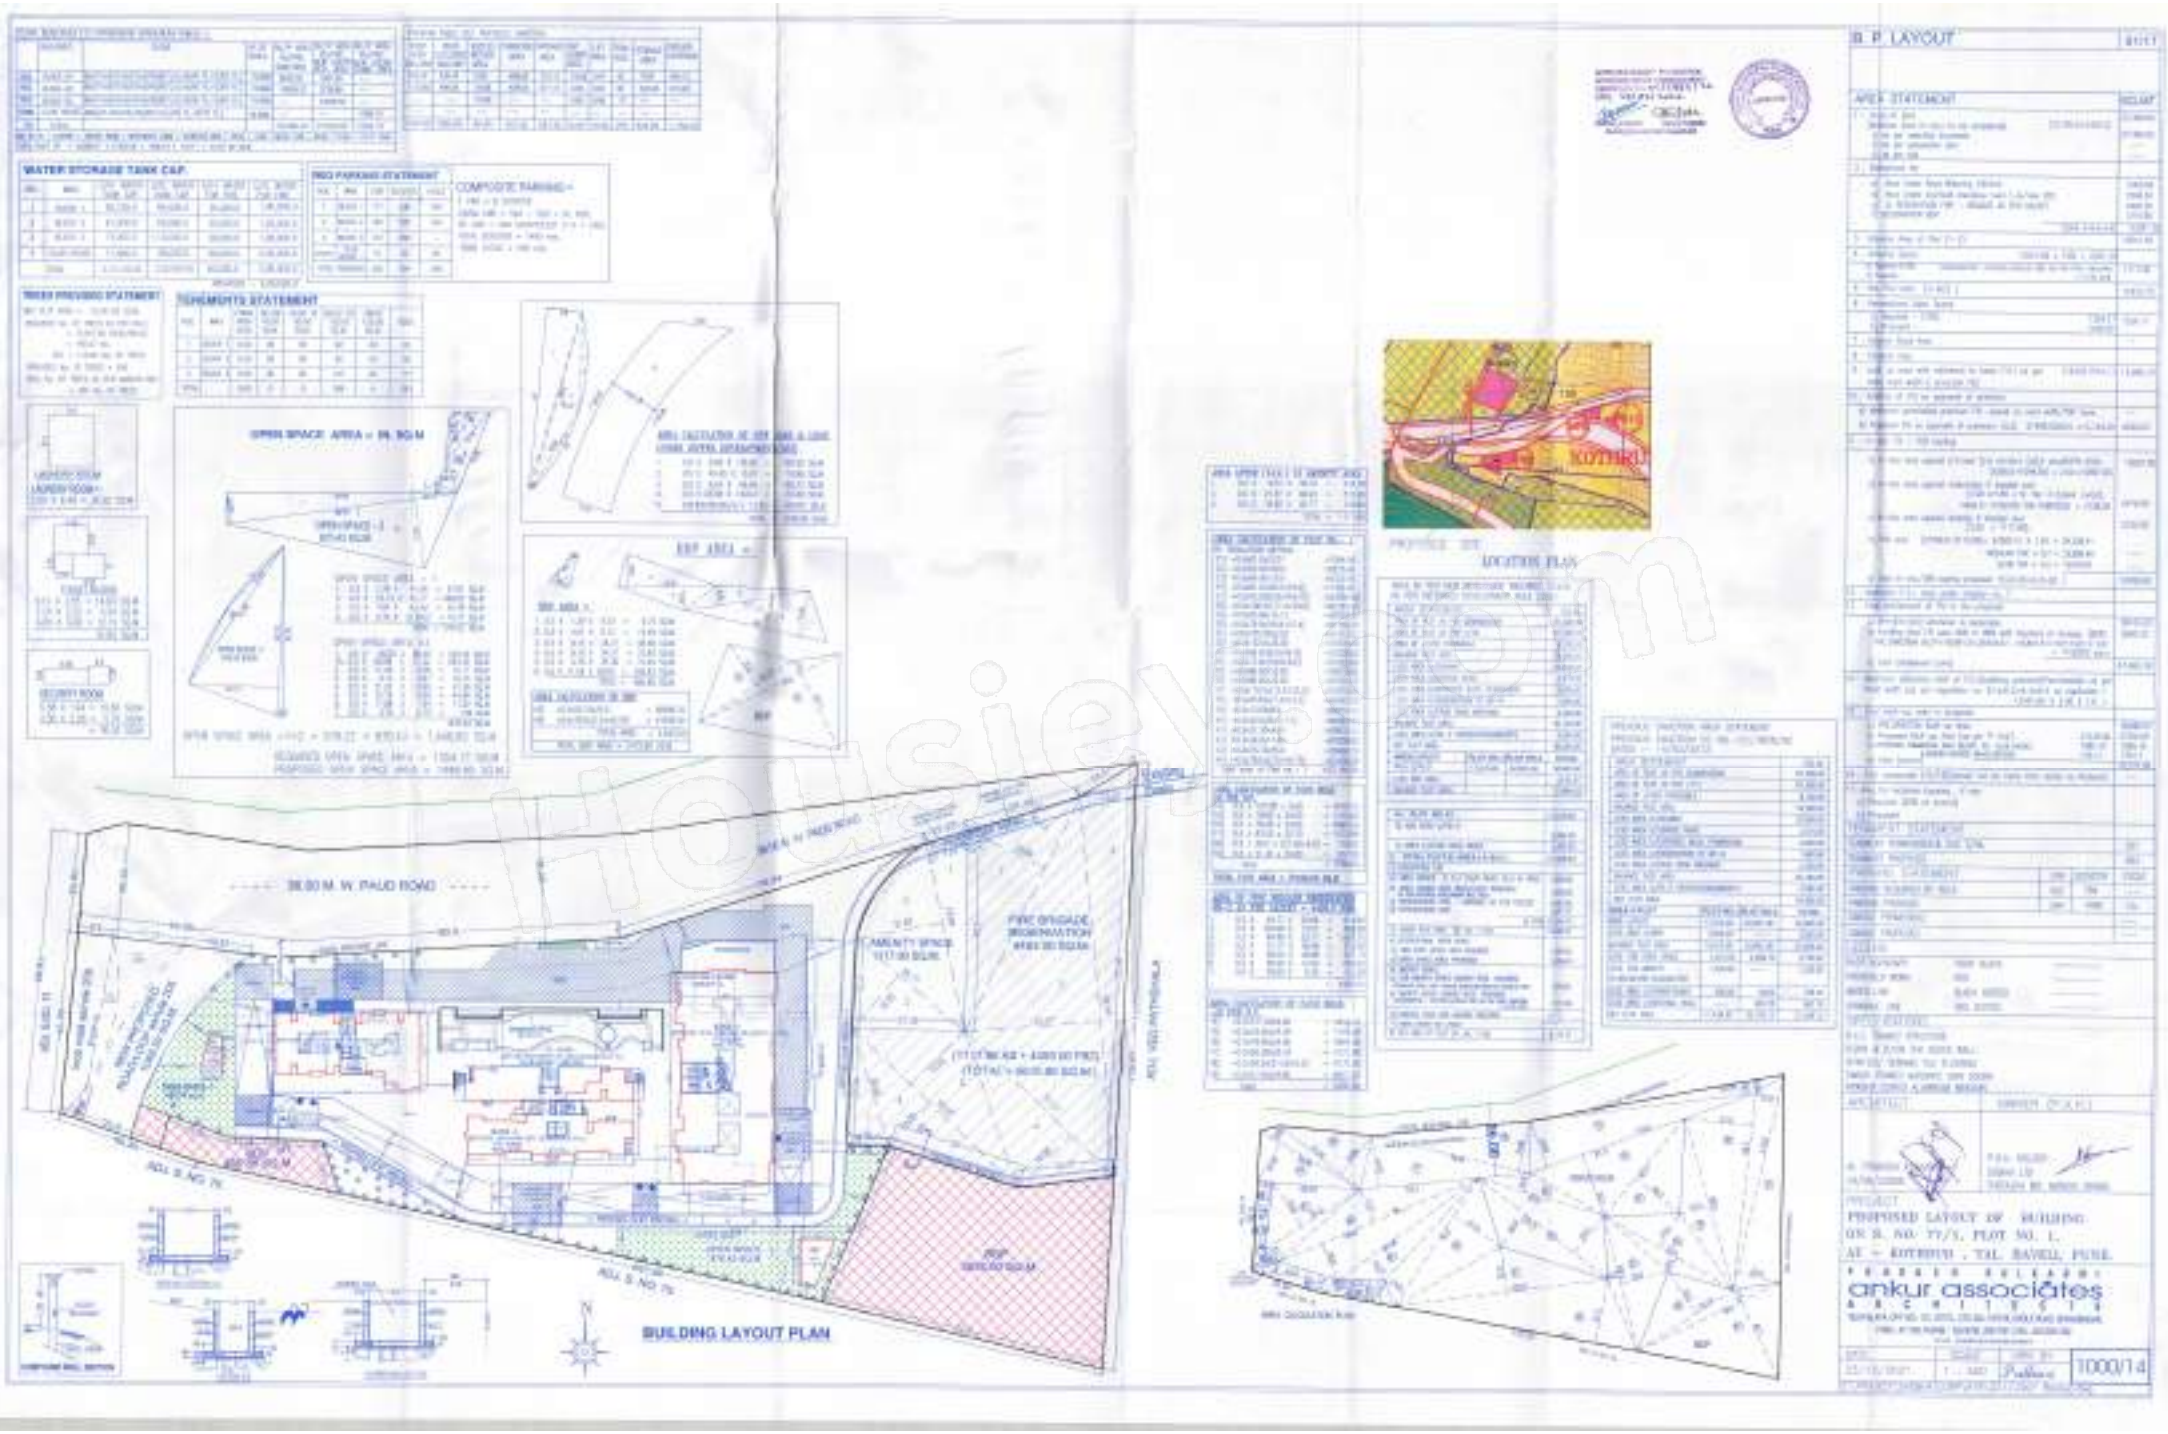
B. P. LAYOUT
WATER STORAGE TANK CAP.
TWO PARKING STATEMENT
COMPOSITE PARKING =
TWO PROVIDED STATEMENT
TENEMENTS STATEMENT
OPEN SPACE AREA = 96.90 SQ.M
LIFT PLAN
SECURITY ROOM
LOCATION PLAN
KOTHRUD
36.00 M. W. PAUD ROAD
AMENITY SPACE
FIRE BRIGADE
BUILDING LAYOUT PLAN
PROPOSED LAYOUT OF BUILDING
ON S. NO. 77/1, PLOT NO. 1,
AT - KOTHRUD , TAL. HAVELI, PUNE.
ankur associates
ARCHITECTS
1000/14