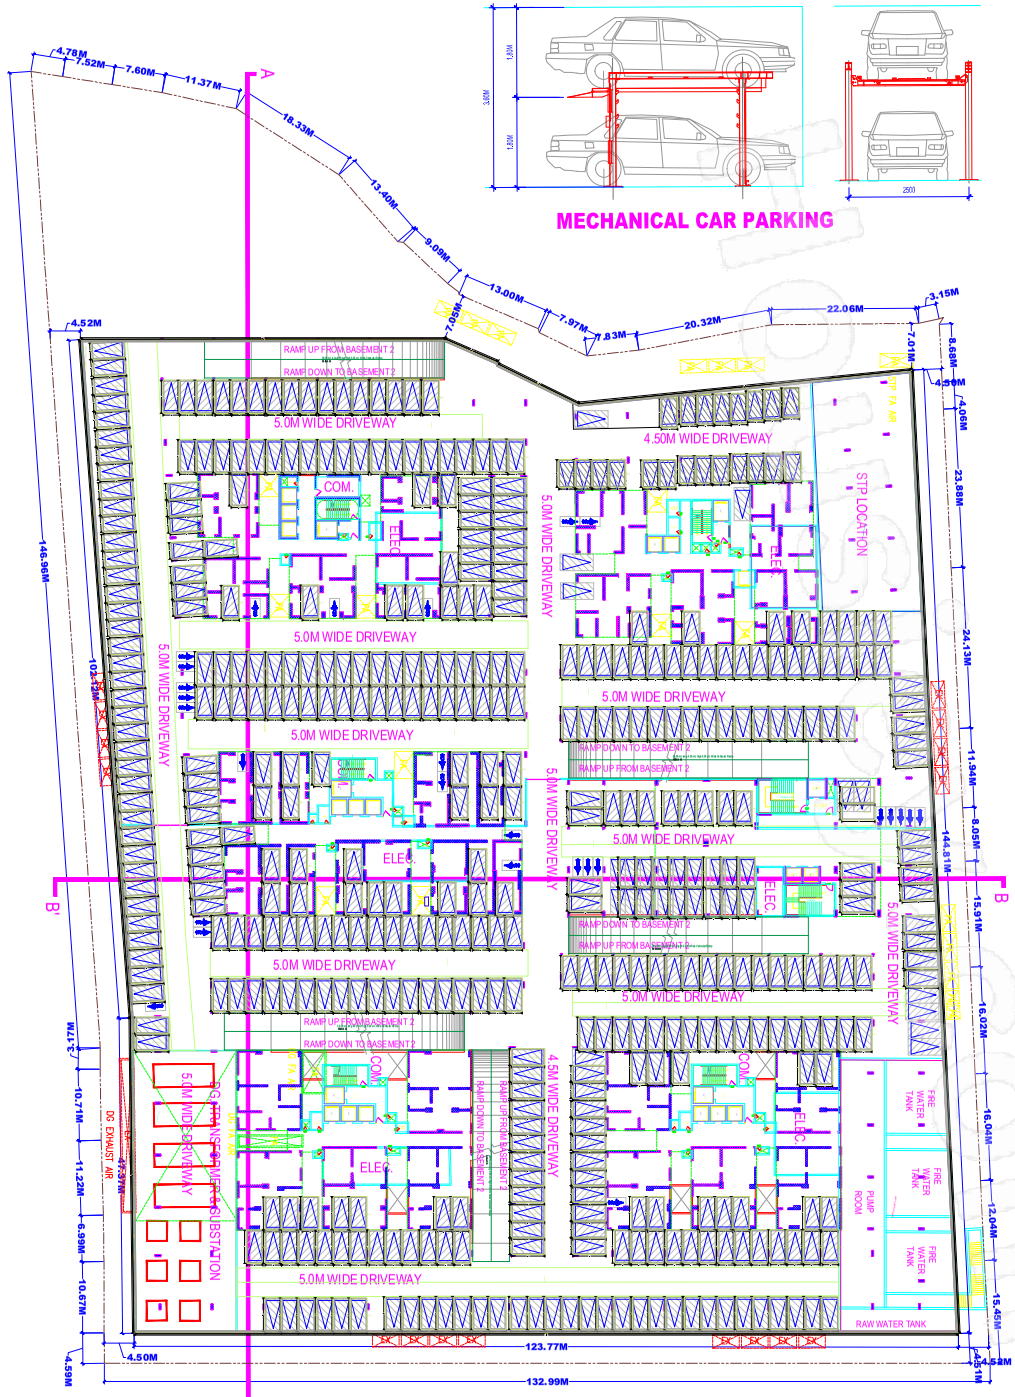

BASEMENT FIRST FLOOR PLAN
(SCALE 1:100)

PROJECT TITLE :
PLAN SHOWING PROPOSED CONSTRUCTION OF MULTI STORED RESIDENTIAL BUILDING WITH TOWERS A, B, C, D & E CONSISTING OF 4 CELLARS + GROUND + 49 UPPER FLOORS & CLUBHOUSE CONSISTING OF 4 CELLARS +GROUND+7 UPPER FLOORS IN SURVEY NO. 104, 106, 107/1, AT SERILINGAMPALLY VILLAGE & MANDAL , RANGA REDDY DISTRICT,
TELANGANA STATE - 500019

BELONGING TO :
LEGALA NARASIMA REDDY & OTHERS
DA CUM GPA HOLDER
CANDEUR DEVELOPERS & BUILDERS

Project Title

PLAN SHOWING THE PROPOSED	Residential
PLOT NO. 0	
SURVEY NO : 104, 106 & 107/1	
SITUATED AT : Rangareddy	
Serilingampally Village part	
BELONGING TO : Mr/Ms/Mrs	Legala Narasima
Reddy & Others DA cum GPA Holder Candeur Developers & Builders	
REP BY : Supervisor_C	Akkatte Lavanya
LICENCE NO: CA/2012/8224	APPROVAL NO:
DATE : 07-04-2022	SHEET NO.: 2 / 11
Layout Plan Details	INWARD_NO : 11HO/07071/2021
SEAL OF APPROVAL	

NOTE

1. Core movement: Notice shall be sent the day the pujaram before a comme movement of the building. Us 4 of HMC Act.
2. On completion Notice shall be submitted after completion of the building & obtain occup ancy certificate Us 455 of HMC Act.
3. Occupancy Certificate is comp ulsory befo re occupancy any building.
4. As Ac Areas Max. such as Water Supply, Elk ctricity Co nnections will be provided only on production f occupancy certificate.
5. Plac ing personal sits at be ween expansion joints for ease of utilization in th e construction
6. Tree Plants for shad ow do ne along th e peoplo ing and ste p in front o f the p remises.
7. Tot al shad ow for wat and shall be maintained o n green way of comm o nest hallow issue of occup ancy certificate.
8. Rain Water Harvesting Stru ctu re p ermitation ,g ulsh ed consid ered.
9. Ac Ac Ac