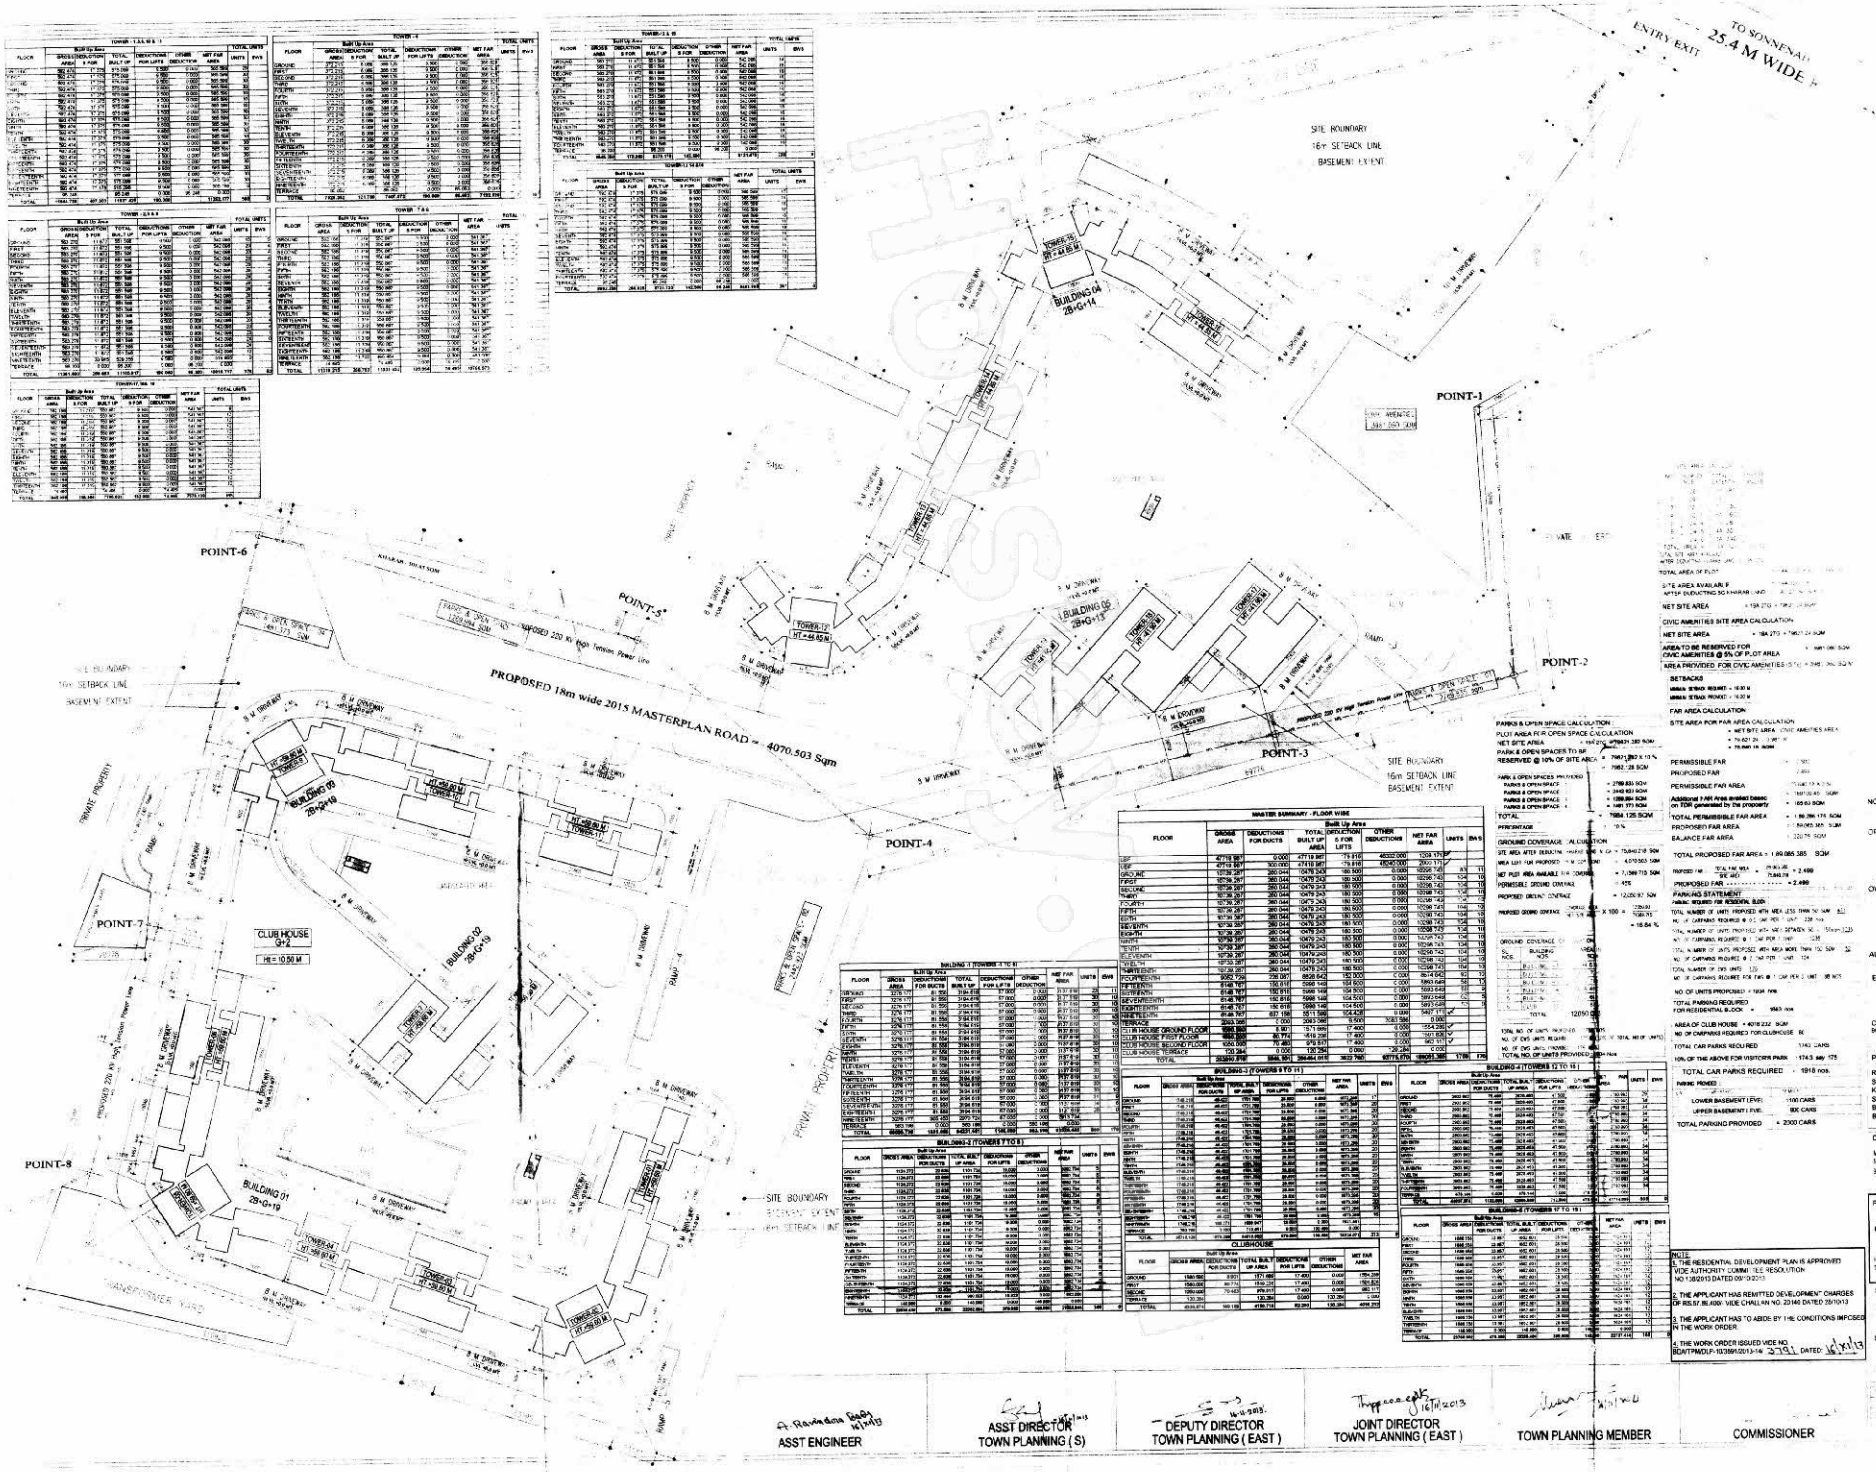

LEGEND

SANCTION DRAWING

NOTE

ORIENTATION

OWNER'S SIGNATURE

AUTHORISED SIGNATORY

ENGINEER'S SIGNATURE

CHAITANYA K.K.
BCDE-LIC-NO-37000012-13

PROJECT TITLE

RESIDENTIAL DEVELOPMENT PLAN ON
SY. No. 24/4,24/5,24/6 KODIGEHALLI VILLAGE
KR PURAM HOBLI BANGALORE EAST TALUK.
SY. No. 28,29,30/1 32/1 KURUDUSONNENAHALLI VILLAGE
BIDARAHALLI HOBLI, BANGALORE EAST TALUK
BANGALORE

DEVELOPERS :-

M/S SKYLARK MANSIONS PVT. LTD
37/1, ULSOOR ROAD,
BANGALORE - 560 042.

PROJECT CONSULTANTS

RSP

SIGNATURES

PROJECT DESIGNER | PROJECT CO-ORDINATOR

SUBJECT OF DRAWING

RESIDENTIAL DEVELOPMENT PLAN

1:500 | 14-11-2013

124.3 | SD - 101

NOTE
1. THE RESIDENTIAL DEVELOPMENT PLAN IS APPROVED VIDE AUTHORITY COMMITTEE RESOLUTION NO.1/82/2013 DATED 09/10/2013
2. THE APPLICANT HAS REMITTED DEVELOPMENT CHARGES OF RS.57,86,400/- VIDE CHALLAN NO. 23146 DATED 28/10/13
3. THE APPLICANT HAS TO ABIDE BY THE CONDITIONS IMPOSED IN THE WORK ORDER.
4. THE WORK ORDER ISSUED VIDE NO BDA/TP/MDLP-103/BM/2013-14 2791 DATED 16/12/13

ASST ENGINEER	ASST DIRECTOR TOWN PLANNING (S)	DEPUTY DIRECTOR TOWN PLANNING (EAST)	JOINT DIRECTOR TOWN PLANNING (EAST)	TOWN PLANNING MEMBER	COMMISSIONER