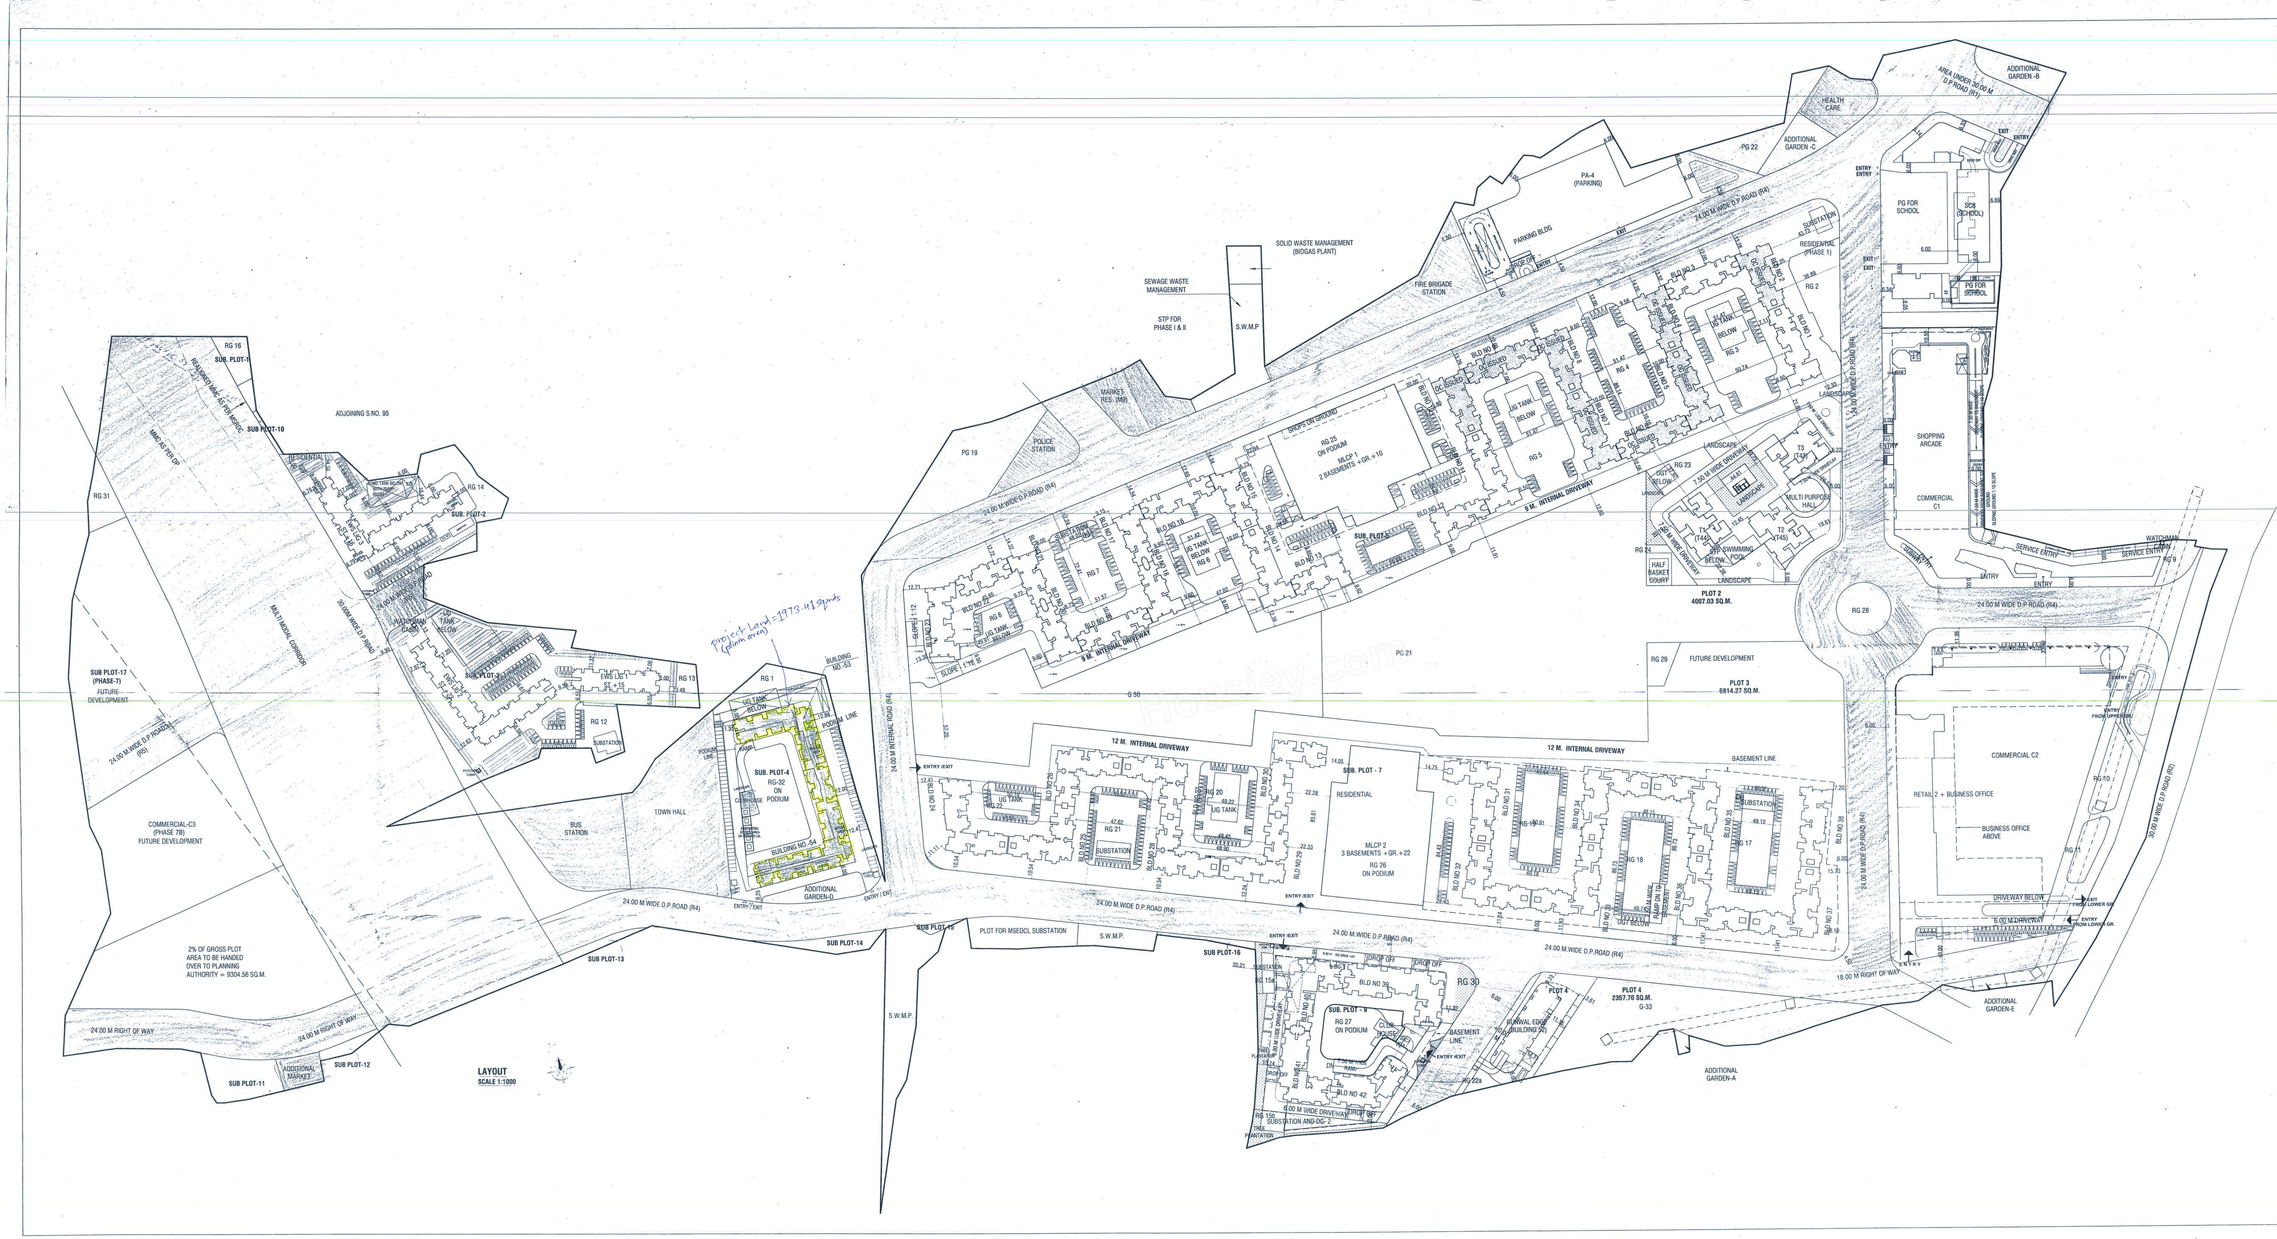

CONTENTS OF SHEET

LAYOUT PLAN

PROPOSED **INTEGRATED TOWNSHIP PROJECT** ON PLOT BEARING S. NO. 4/1, 4/2, 4/3, 4/4, 4/5, 4/6, 4/9, 4/10, 4/11, 5/1, 5/2, 5/3, 5/4, 5/5, 5/6, 6/1, 6/2, 6/3, 7/1, 7/2/A, 7/2/B, 7/2/C, 7/3/A, 7/3/B,8/1, 8/2, 8/3, 8/4, 8/5, 8/6, 8/7, 8/8, 8/9, 9/1, 9/2, 9/3, 9/4, 9/5, 9/6, 9/7, 9/8, 10, 11, 12/1, 12/2, 12/3, 12/4, 12/5, 12/6, 12/7, 12/8, 12/9, 12/10, 12/11, 12/12, 12/13, 12/14, 13 , 14/1, 14/2A, 14/2B, 14/3, 14/4, 14/5, 15, 17/1, 17/2, 17/3, 17/4, 17/5, 17/6, 17/7, 17/8, 17/9, 17/10, 17/11,18,19, 22, 23/1, 23/2, 23/3, 23/10, 37/1,37/2B, 37/2C, 37/2D, 37/3, 37/4, 37/21,38/1, 38/2, 39/1, 39/2, 39/3, 40, 41/1A, 41/1B, 41/2, 41/3, 41/4, 44/1(PT), 44/4,44/5A, 44/5B, 44/6A, 44/6B, 44/7, 44/8, 44/9, 44/10, 44/11, 44/12, 44/13, 44/14, 44/15, 44/16, 44/17, 44/18, 44/19, 49 ,50/1, 50/2, 50/3 OF VILLAGE - GHARIVALI DIST- THANE AND S.NO. 44/1, 44/2, 44/3, 44/4, 44/5, 44/6, 44/7, 44/8, 44/9, 44/10, 44/11, 44/12, 45/1 ,45/2, 45/3, 45/4, 45/5/A, 45/5/B, 45/6,46/1/2,46/2/A, 46/2/B,46/3,47/2, 49, 50, 51, 52/1, 52/2, 53/1/A, 53/1/B, 53/2/A, 53/2/B, 53/3/A, 53/3/B, 94/2 OF VILLAGE USARGHAR DIST.- THANE FOR SITE A (115 ACRE LAND) FOR **M/S RUNWAL RESIDENCY PVT. LTD.**

DRAWING SHEET NO. 3/18

STAMP OF APPROVAL OF PLAN

PLANS APPROVED (12 NOS OF DRAWINGS) WHICH ARE TO BE READ ALONG WITH BUILDING PERMISSION & COMMENCEMENT CERTIFICATE/AMENDED BUILDING PERMISSION & COMMENCEMENT CERTIFICATE BEARING - NO. SRO/TAGC/240/BP_ITD-/Gaothan/Ghariwali/0110/Amended/2023 Layout/Plot No.B-116-93-67/Vol-160/6572/2023

DATE : 04/05/2023

AND THE CONDITIONS MENTIONED THEREIN

Planning Authority Sub-Regional Office, Thane

MMRDA

RESIDENCY PVT. LTD. THANE

SIGNATURE OF OWNER/ P.O.A.H.

SIGNATURE OF ARCHITECT

ARCHITECT NAME & ADDRESS

sakaar ARCHITECTS

2ND FLOOR, NAKSHATRIA, A WING,
NEAR TMC, ALMEIDA ROAD,
PANCHPAKHADI, THANE (W). 400 602
PHONE - 2537 8701, TELEFAX - 2536 4700
E MAIL - saakaararchitects@yahoo.co.in

DRG NO.	SCALE	DATE	DRN BY	CHKD BY	REGISTRATION NO. OF ARCHITECT
C-7292/2022/MRD	AS SHOWN	12/04/2023	PRAFUL		CA/92/14860

Server/Sudeep/CAD drawings/RURAL GARDENS - PM. PROJECT LTD. SOMWAR/LA MUNICIPALAL ITP - Phase 6A1/LAYOUT - PHASE-6A.dwg