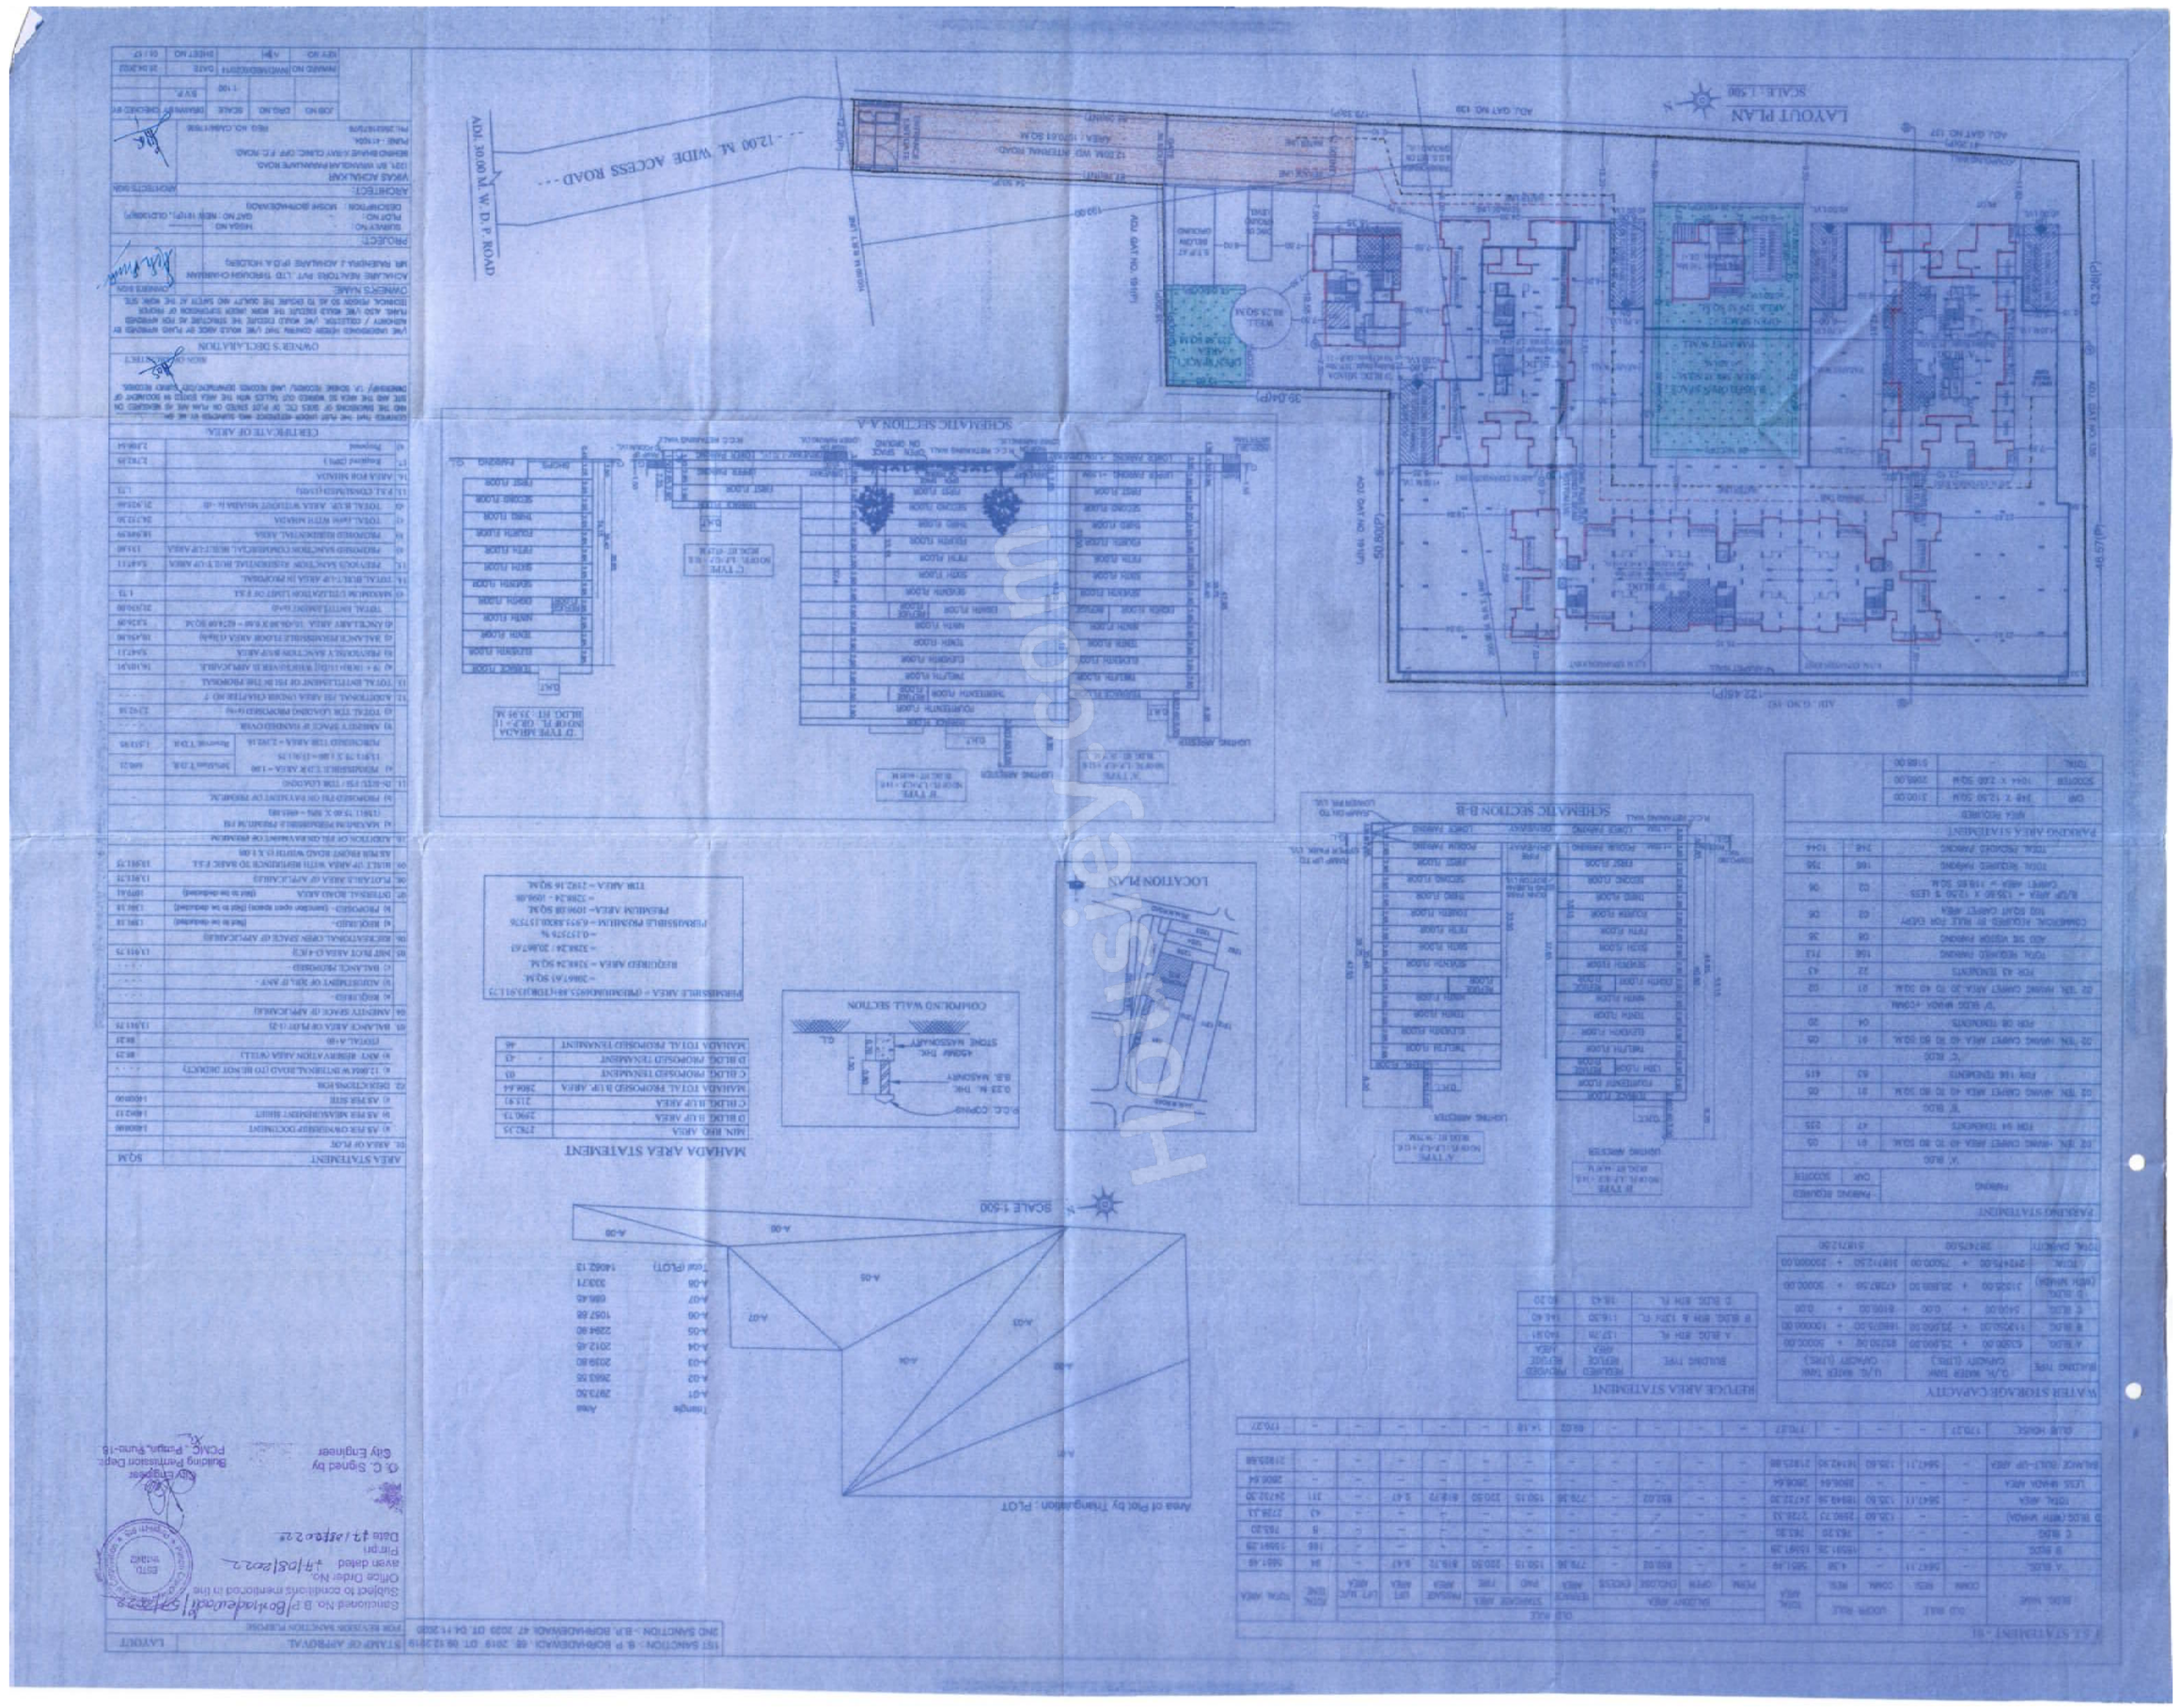
LAYOUT PLAN
SCALE 1:500
12.00 M. WIDE ACCESS ROAD
SCHEMATIC SECTION A-A
SCHEMATIC SECTION B-B
LOCATION PLAN
SCALE 1:500
MAHADA AREA STATEMENT
COMPOUND WALL SECTION
PARKING STATEMENT
AREA STATEMENT
MATRIX STORAGE CAPACITY
BUILTUP AREA STATEMENT
CERTIFICATE OF AREA
OWNER'S DECLARATION
OWNER'S NAME
PROJECT
ARCHITECT
Area of Plot by Triangulation: PLOT
Building Permission Dept.
PCMC, Pimpri-Chinchwad
City Engineer
Signed by
City Engineer
Date 12/10/2022
Plinth
Date 4/10/2022
STAMP OF APPROVAL
LAYOUT