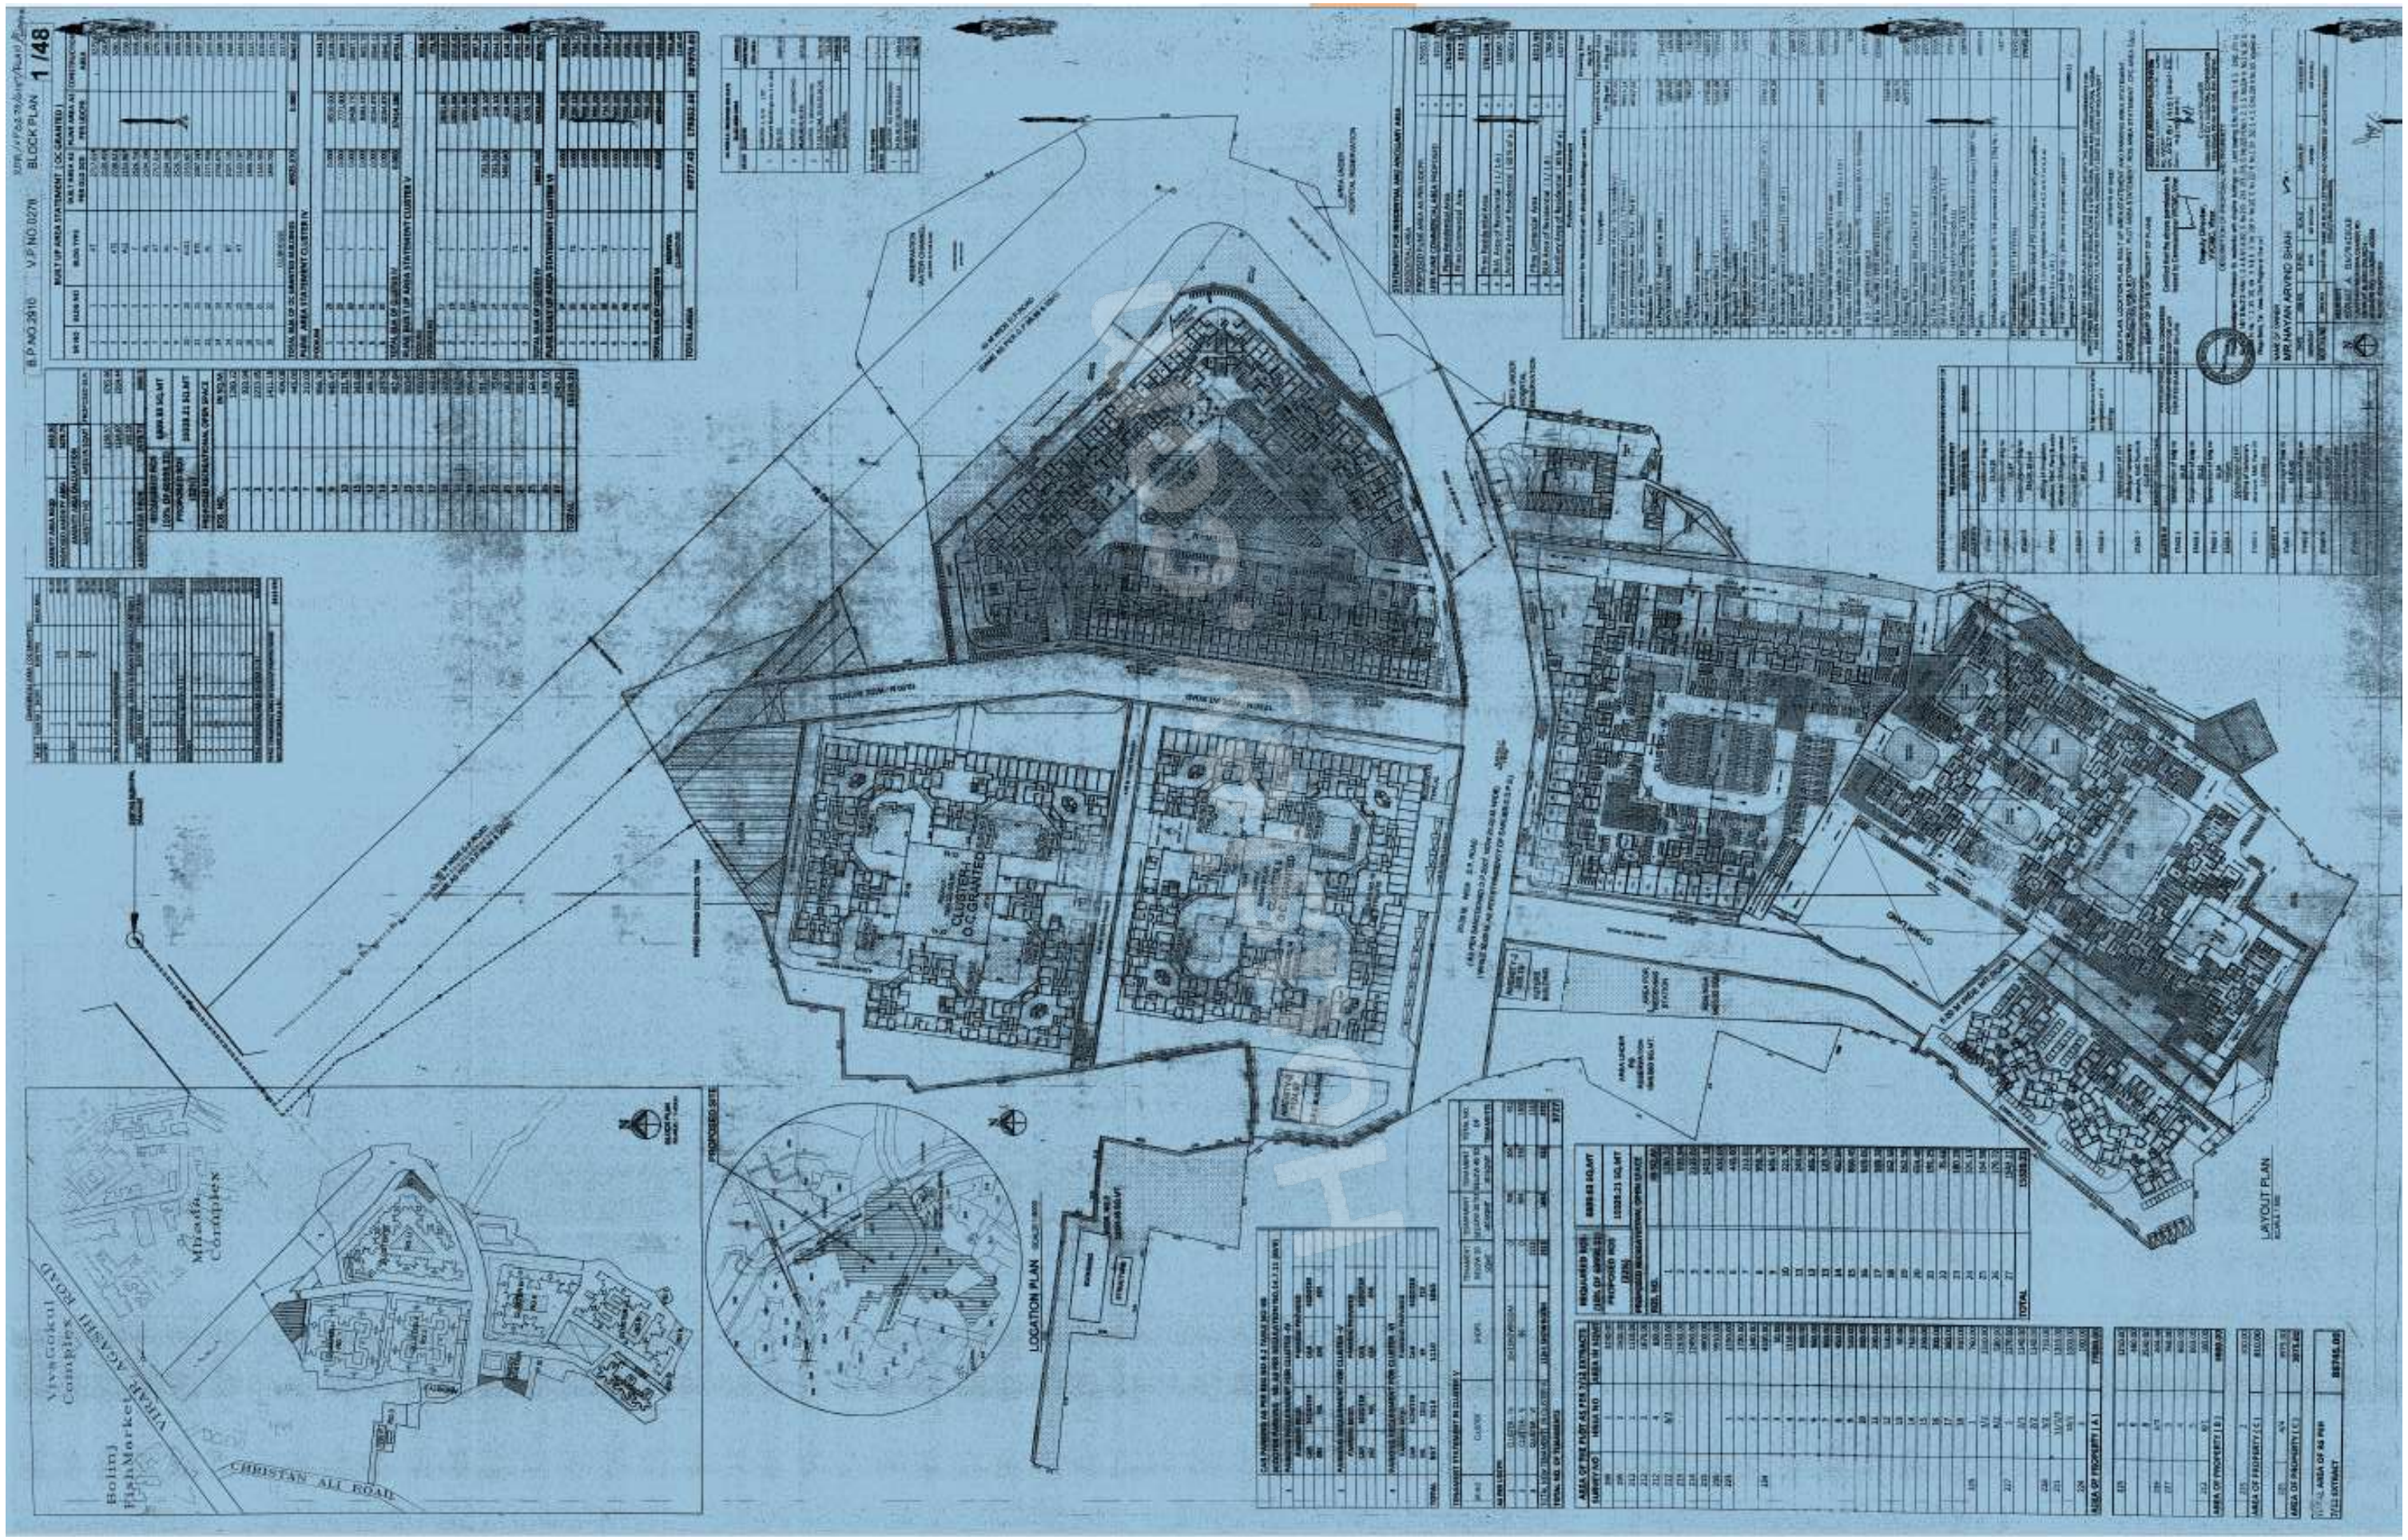
B.P.NO.2916
V.P.NO.0276
BLOCK PLAN 1 /48
LOCATION PLAN
LAYOUT PLAN
MR.HAYAN ARVIND SHAH
CHRISTIAN ALI ROAD
VIVEKANANDA ROAD
Bolinj Fish Market
Vivekanand Complex
Mirada Complex
PROPOSED SITE
OCCUPIED
OCCUPIED