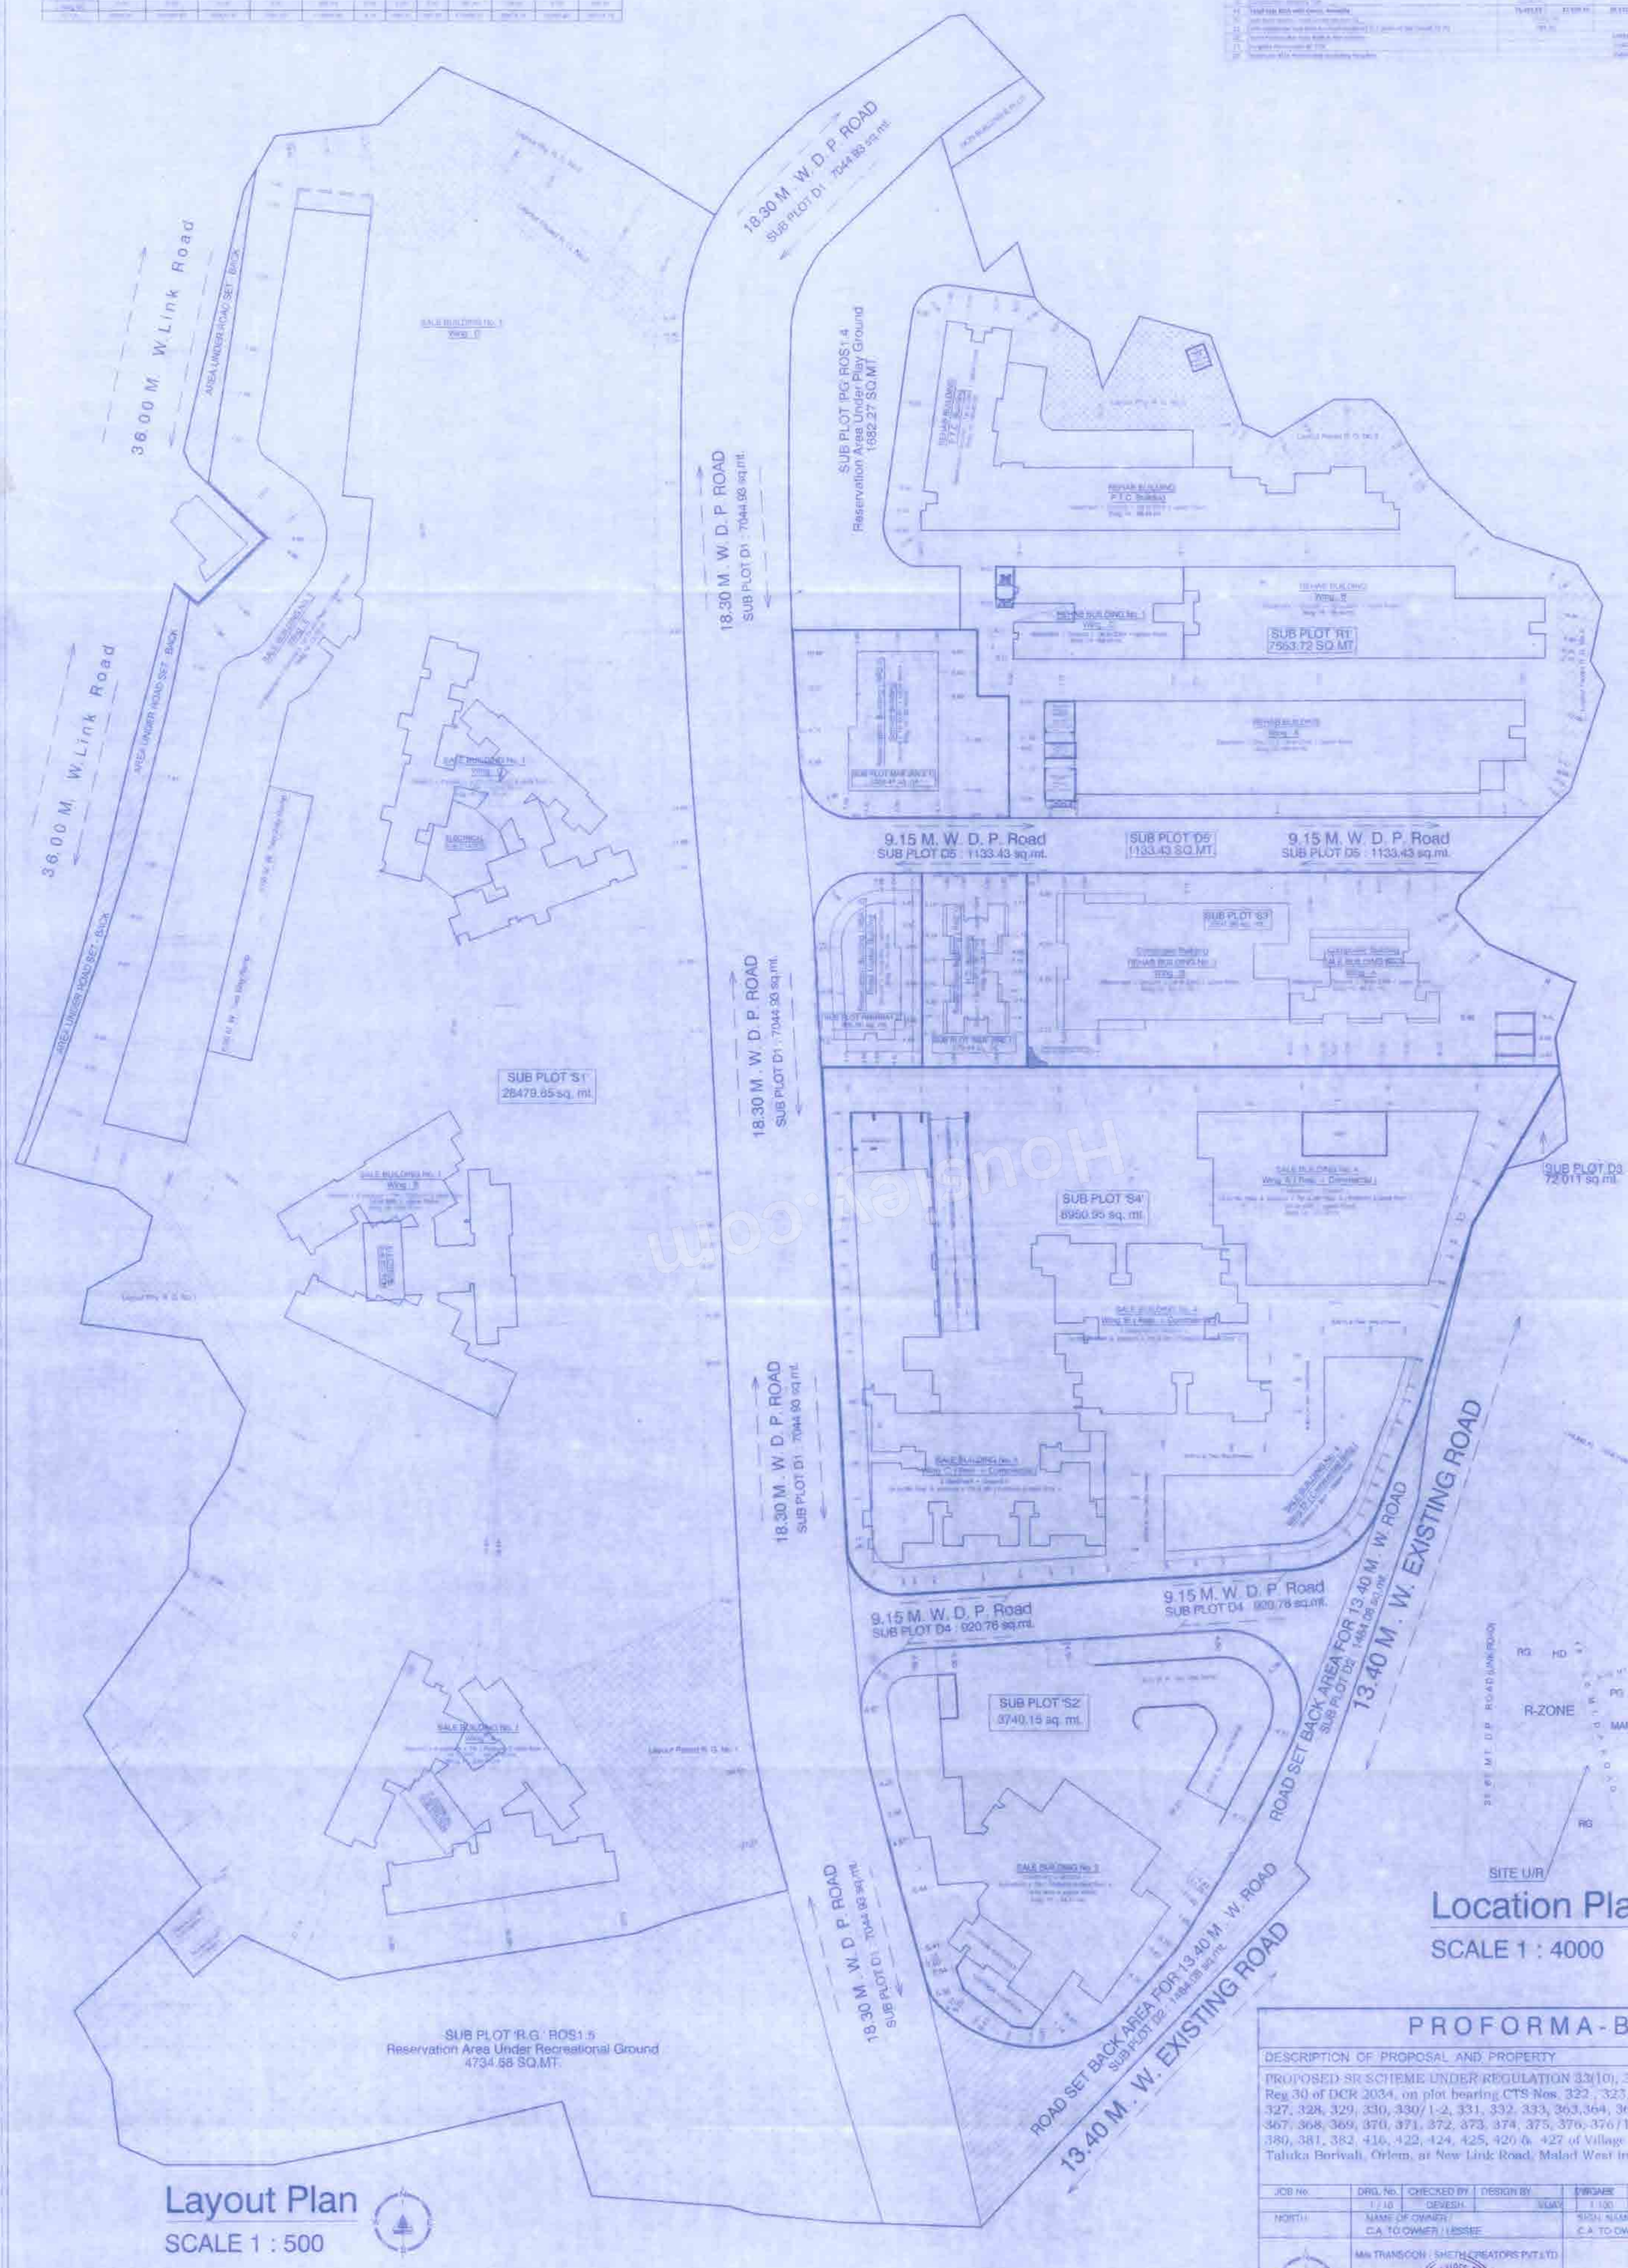

Layout Plan
SCALE 1 : 500

Location Plan
SCALE 1 : 4000

PROFORMA - B

DESCRIPTION OF PROPOSAL AND PROPERTY

PROPOSED SR SCHEME UNDER REGULATION 33(10), 33(11) (PTC), and Reg 30 of DCR 2034, on plot bearing CTS Nos. 322 , 323/A, 325/A (pt), 326, 327, 328, 329, 330, 330/1-2, 331, 332, 333, 363,364, 365, 365/1 to 4, 366, 367, 368, 369, 370, 371, 372, 373, 374, 375, 376, 376/1-8, 377, 378, 379, 380, 381, 382, 416, 422, 424, 425, 426 & 427 of Village Valnai, Malad West Taluka Borivali, Orlem, at New Link Road, Malad West in 'P' North ward.

JOB No.	DRG. No.	CHECKED BY	DESIGN BY	DRAWNE	DATE	REV.
	1 / 33	DEVESH	VIJAY	1:100	01.12.19	

NORTH | NAME OF OWNER / C.A. TO OWNER / LESSEE: M/s TRANSCON / SHETH CREATORS PVT.LTD. | SIGN / NAME OF OWNER / C.A. TO OWNER / LESSEE

NAME, ADDRESS OF ARCHITECT / L.S.:
ARUN GURAV G / 247 / LS
SKYLINE
INFRABUILT CONSULTANTS PVT.LTD.
Shop No.3 sarovar, vasant complex
Mahavir Nagar, Kandivali (West),
Mumbai 400 067
office@skylineinfra.org

SIGN OF ARCHITECT / L.S.

STAMP OF APPROVAL PLAN

Approved Subject to the condition
Mentioned in this office permission
Letter no. SRA/ENG/P.N.PVT/0134/2016.1221/AP/54
Dt. 4 MAR 2021
04.03
Executive Engineer
Slum Rehabilitation Authority

Housiey.com