SHEET NO. 1/9

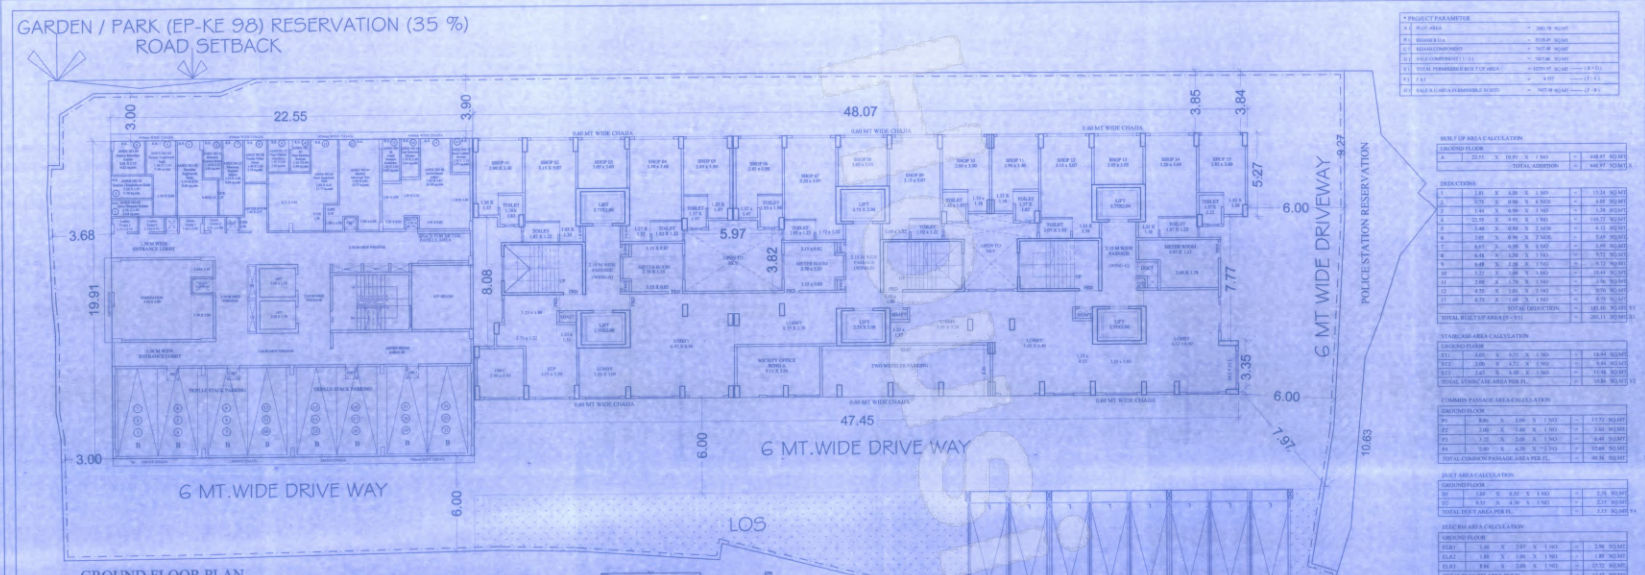

GROUND FLOOR PLAN
SCALE 1:100

LOCATION PLAN
SCALE : 1:4000

BLOCK PLAN
SCALE : 1:100

GARDEN RES. LINE DIAG.
SCALE : 1:100

COMMERCIAL TENAMENT


CAR PARKING STATEMENT (REHAB BLDG.)


RG AREA DIAGRAM
SCALE : 1:500

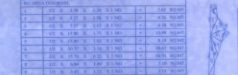

PLOT AREA LINE DIAGRAM
SCALE : 1:500

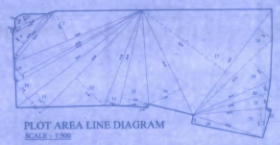

POLICE STATION RESERVATION AREA DIAGRAM
SCALE : 1:500

ROAD SETBACK AREA DIAGRAM
SCALE : 1:500

ROAD SETBACK AREA CALCULATION						
1	10	X	10.00	X	4.50	X 1.00 = 135.00 SQ.MT.
						TOTAL ADDITION = 2.61 SQ.MT.

FUNGIBLE AREA STATEMENT REHAB BLDG.

FLOORS	FUNGIBLE AREA	EXISTING FUNGIBLE AREA	1/3 OF FUNGIBLE AREA	TOTAL FUNGIBLE AREA
	SQ.MT.	SQ.MT.	SQ.MT.	SQ.MT.

BUILT UP AREA STATEMENT REHAB BUILDING

FLOORS	BUILT UP AREA	COMM. AREA	STAIRCASE AREA	MALWADI AREA	WELFARE CENTRE AREA	SOCIETY OFFICE AREA	KENDRA AREA	LIBRARY AREA	COMMUNITY HALL AREA	EXISTING AMENITY AREA	COMMON PASSAGE AREA	REHAB COMPONENT AREA	TOILET BLOCK AREA
	SQ.MT.	SQ.MT.	SQ.MT.	SQ.MT.	SQ.MT.	SQ.MT.	SQ.MT.	SQ.MT.	SQ.MT.	SQ.MT.	SQ.MT.	SQ.MT.	SQ.MT.

BUILT UP AREA STATEMENT REHAB BUILDING

| WING | REHAB B.U.A* | | | REHAB COMPONENT | | | | | |