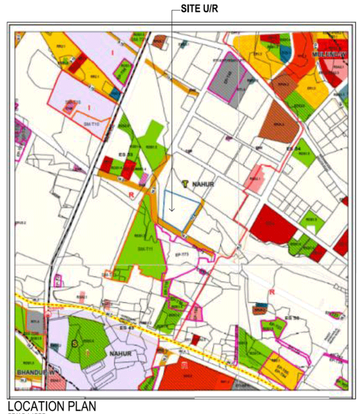

LOCATION PLAN
SCALE-1:4000

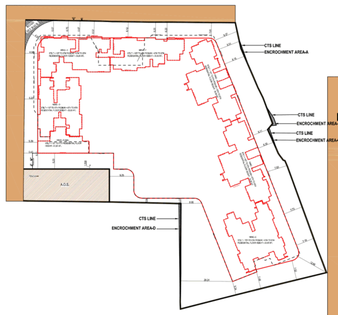

BLOCK PLAN
SCALE-1:500

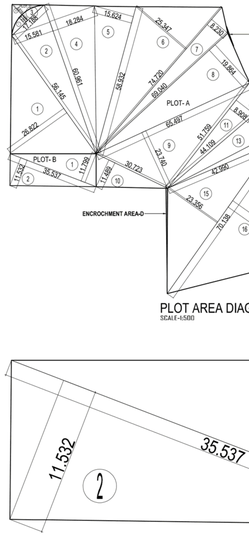

PLOT AREA DIAGRAM
SCALE-1:500

PLOT AREA CALCULATION-1									













ACE AREA REQUIRED 5% = 114.00 SQ.MT.
ACE AREA PROPOSED = 114.00 SQ.MT.

TENAMENT DENSITY STATEMENT	
TENAMENT DENSITY	= 1750 (BAK K-90) / 10000 = 200.60
PERMISIBLE TENAMENTS = 301 NOS.	
PROPOSED TENAMENTS = 01 NOS.	

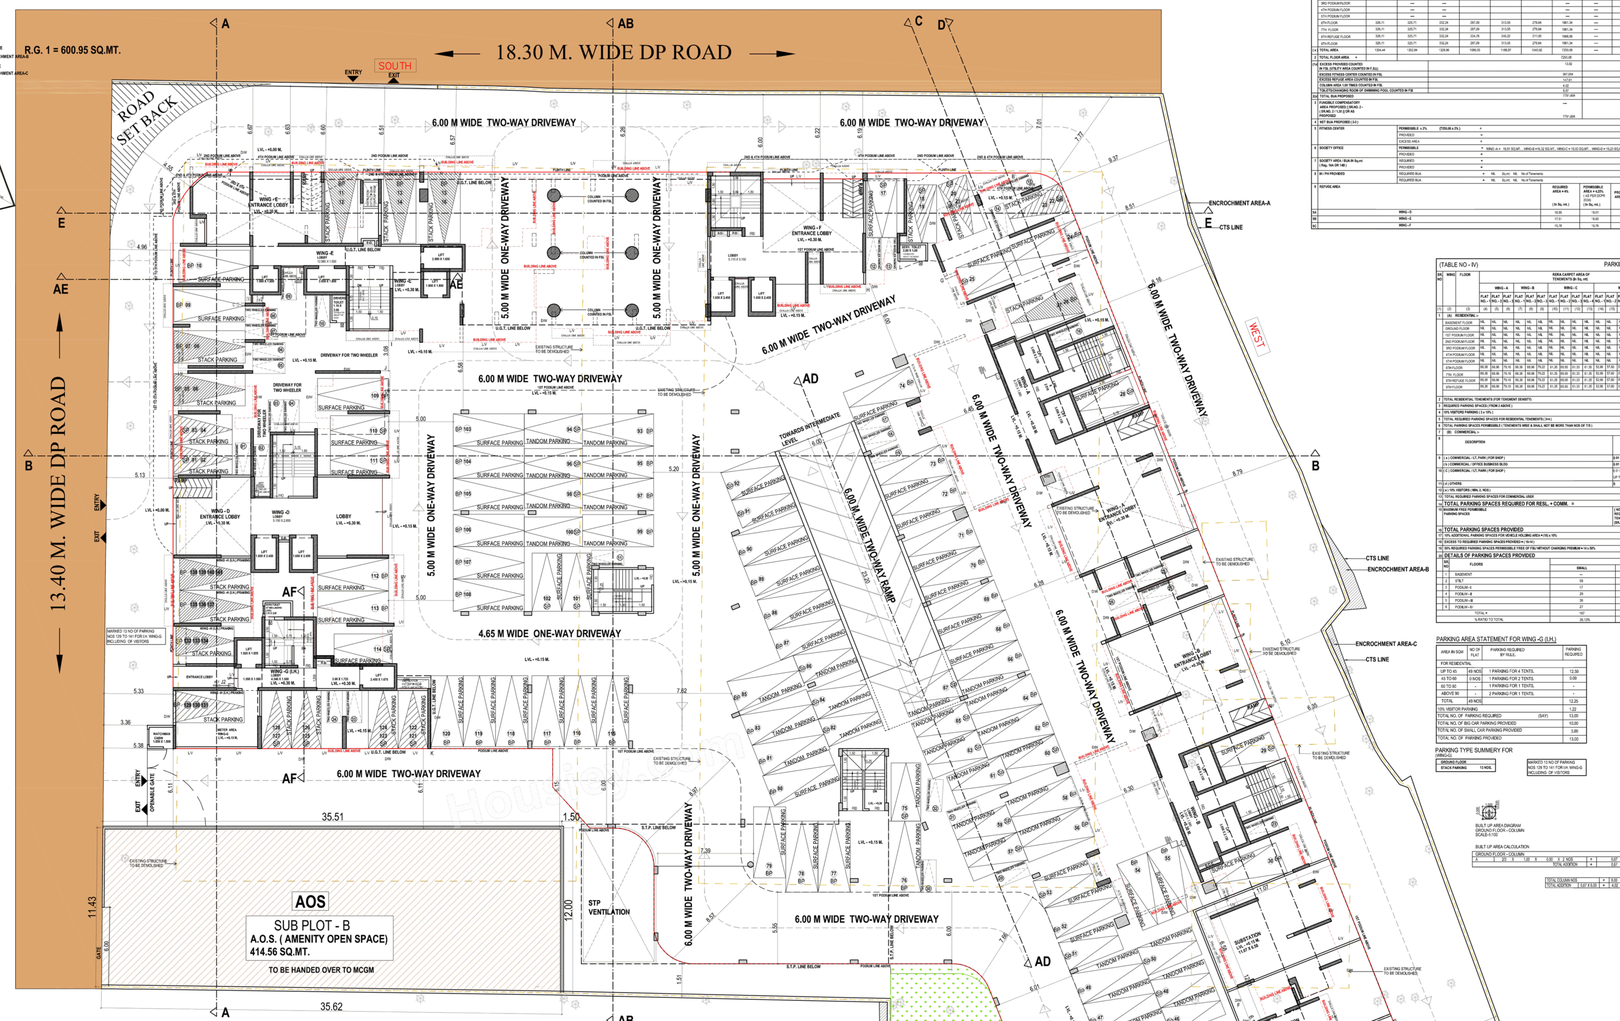

GROUND FLOOR PLAN
SCALE-1:100

REQ. R.G. 20% - 1575.35 SQ.MT.
R.G. ON GROUND 60% - 945.21 SQ.MT.
MOTHER EARTH R.G. PROPOSED= 600.95 SQ.MT.
PAVED R.G. PROPOSED= 349.80 SQ.MT.

R.G. ON PODIUM 40% - 630.14 SQ.MT.

PAVED R.G.-2 = 349.80 SQ.MT.

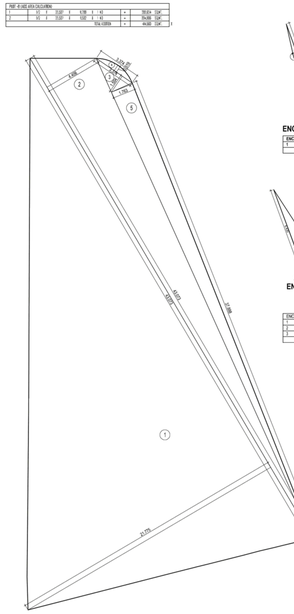

R.G. AREA -1 DIAGRAM
SCALE-1:100

R.G. AREA - 1 CALCULATION									
1	12	2	43.73	2	11.75	=	488.87	SQM	
2	12	2	43.73	2	4.69	=	194.89	SQM	
3	12	2	3.74	3	1.04	=	23.27	SQM	
4	12	2	3.74	3	3.69	=	154.7	SQM	
5	12	2	21.88	3	1.93	=	151.98	SQM	
					TOTAL R.G. AREA	=	813.69	SQM	

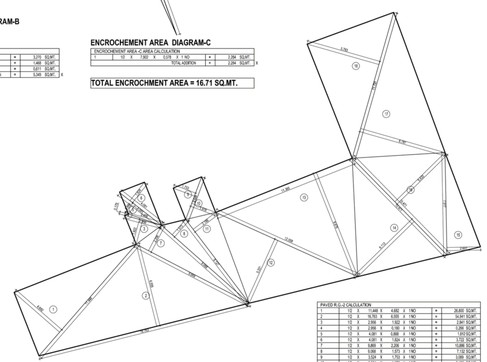

PAVED R.G.-2 AREA DIAGRAM
SCALE-1:100

PAVED R.G.-2 CALCULATION									

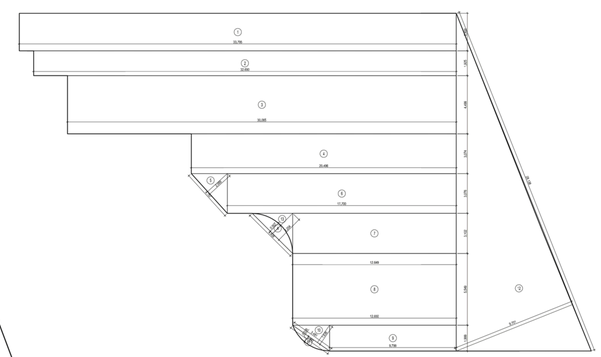

R.G. AREA -3 DIAGRAM
SCALE-1:100

R.G. AREA -3 DIAGRAM									

R.G. AREA SUMMARY

REQUIRED R.G. AREA 20%	= 1575.35	
60% R.G. AREA ON GFL FLOOR	= 1575.35 X 60%	= 945.21
RG 1 MORE THAN 50% OF R.G. AREA ON 60% R.G. ON GROUR MOTHER EARTH		= 600.95
RG 2 PAVED R.G. ON GROUR		= 349.80
TOTAL R.G. PROVIDED ON GROUND FLOOR		= 950.75
40% R.G. AREA ON PODIUM FLOOR	= 1575.35 X 40%	= 630.14
RG 3 40% R.G. AREA ON PODIUM FLOOR PROVIDED		= 189.00
ADDITIONAL R.G. AREA ON PODIUM FLOOR PROVIDED		= 2254.67
ADDITIONAL R.G. AREA 4A = 595.75 SQ.MT.		
ADDITIONAL R.G. AREA 4B =784.02 SQ.MT.		
ADDITIONAL R.G. AREA 4C = 154.55 SQ.MT.		
ADDITIONAL R.G. AREA 4D =1,720.35 SQ.MT.		
ADDITIONAL R.G. AREA 4E =630.31 SQ.MT.		
TOTAL ADDITIONAL R.G. AREA =4,084.97 SQ.MT.		

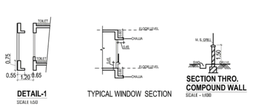

DETAIL-1
SCALE-1:50

TYPICAL WINDOW SECTION

SECTION THRO. COMPOUND WALL
SCALE - 1:100

(TABLE NO - I) PROPOSED BUILT UP AREA SUMMARY																				
SR. NO.	FLOOR NO.	PROPOSED BUILT UP AREA (In. Sq.m.)							TOTAL (1+2+3+4) (In. Sq. mt.)	STAIRCASE / LIFT / LIFT LOBBY AREA (By Dangling Premises) (In. Sq.m.)										TOTAL (1+2+3) (In. Sq. mt.)	FLAT / NRV / SOCIETY OFFICE / FITNESS CENTER / REFUGE AREA
		RESIDENTIAL								RESIDENTIAL											
(1)	(2)	(3)	(4)	(5)	(6)	(7)	(8)	(9)		(10)	(11)	(12)	(13)	(14)	(15)	(16)	(17)			(18)
		WING - A	WING - B	WING - C	WING - D	WING - E	WING - F			WING - A	WING - B	WING - C	WING - D	WING - E	WING - F					
1	BASEMENT FLOOR	—	—	—	—	—	—	—	—	—	—	—	—	—	—	—	—	—		LIFT , PUMP ROOM & WATER TANK
2	GROUND FLOOR	—	—	—	—	—	—	—	—	—	—	—	—	—	—	—	—	—		3.00 M WIDE STILT PARKING + 3.00 M WIDE STILT AREA (350 SQ.MT. FOR EVERY 1000 SQ.MT. PLOT AREA)
3	1ST PODIUM FLOOR	—	—	—	—	—	—	—	—	—	—	—	—	—	—	—	—	—		PARKING
4	2ND PODIUM FLOOR	—	—	—	—	—	—	—	—	—	—	—	—	—	—	—	—	—		PARKING
5	3RD PODIUM FLOOR	—	—	—	—	—	—	—	—	—	—	—	—	—	—	—	—	—		PARKING
6	4TH PODIUM FLOOR	—	—	—	—	—	—	—	—	—	—	—	—	—	—	—	—	—		PARKING
7	5TH PODIUM FLOOR	—	—	—	—	—	—	—	—	—	—	—	—	—	—	—	—	—		PODIUM + SOCIETY OFFICE

| (TABLE NO - IV) PARKING AREA STATEMENT FOR (WING A,B,C,D,E,F) | | | | | | | | | | | | | | | | | | |