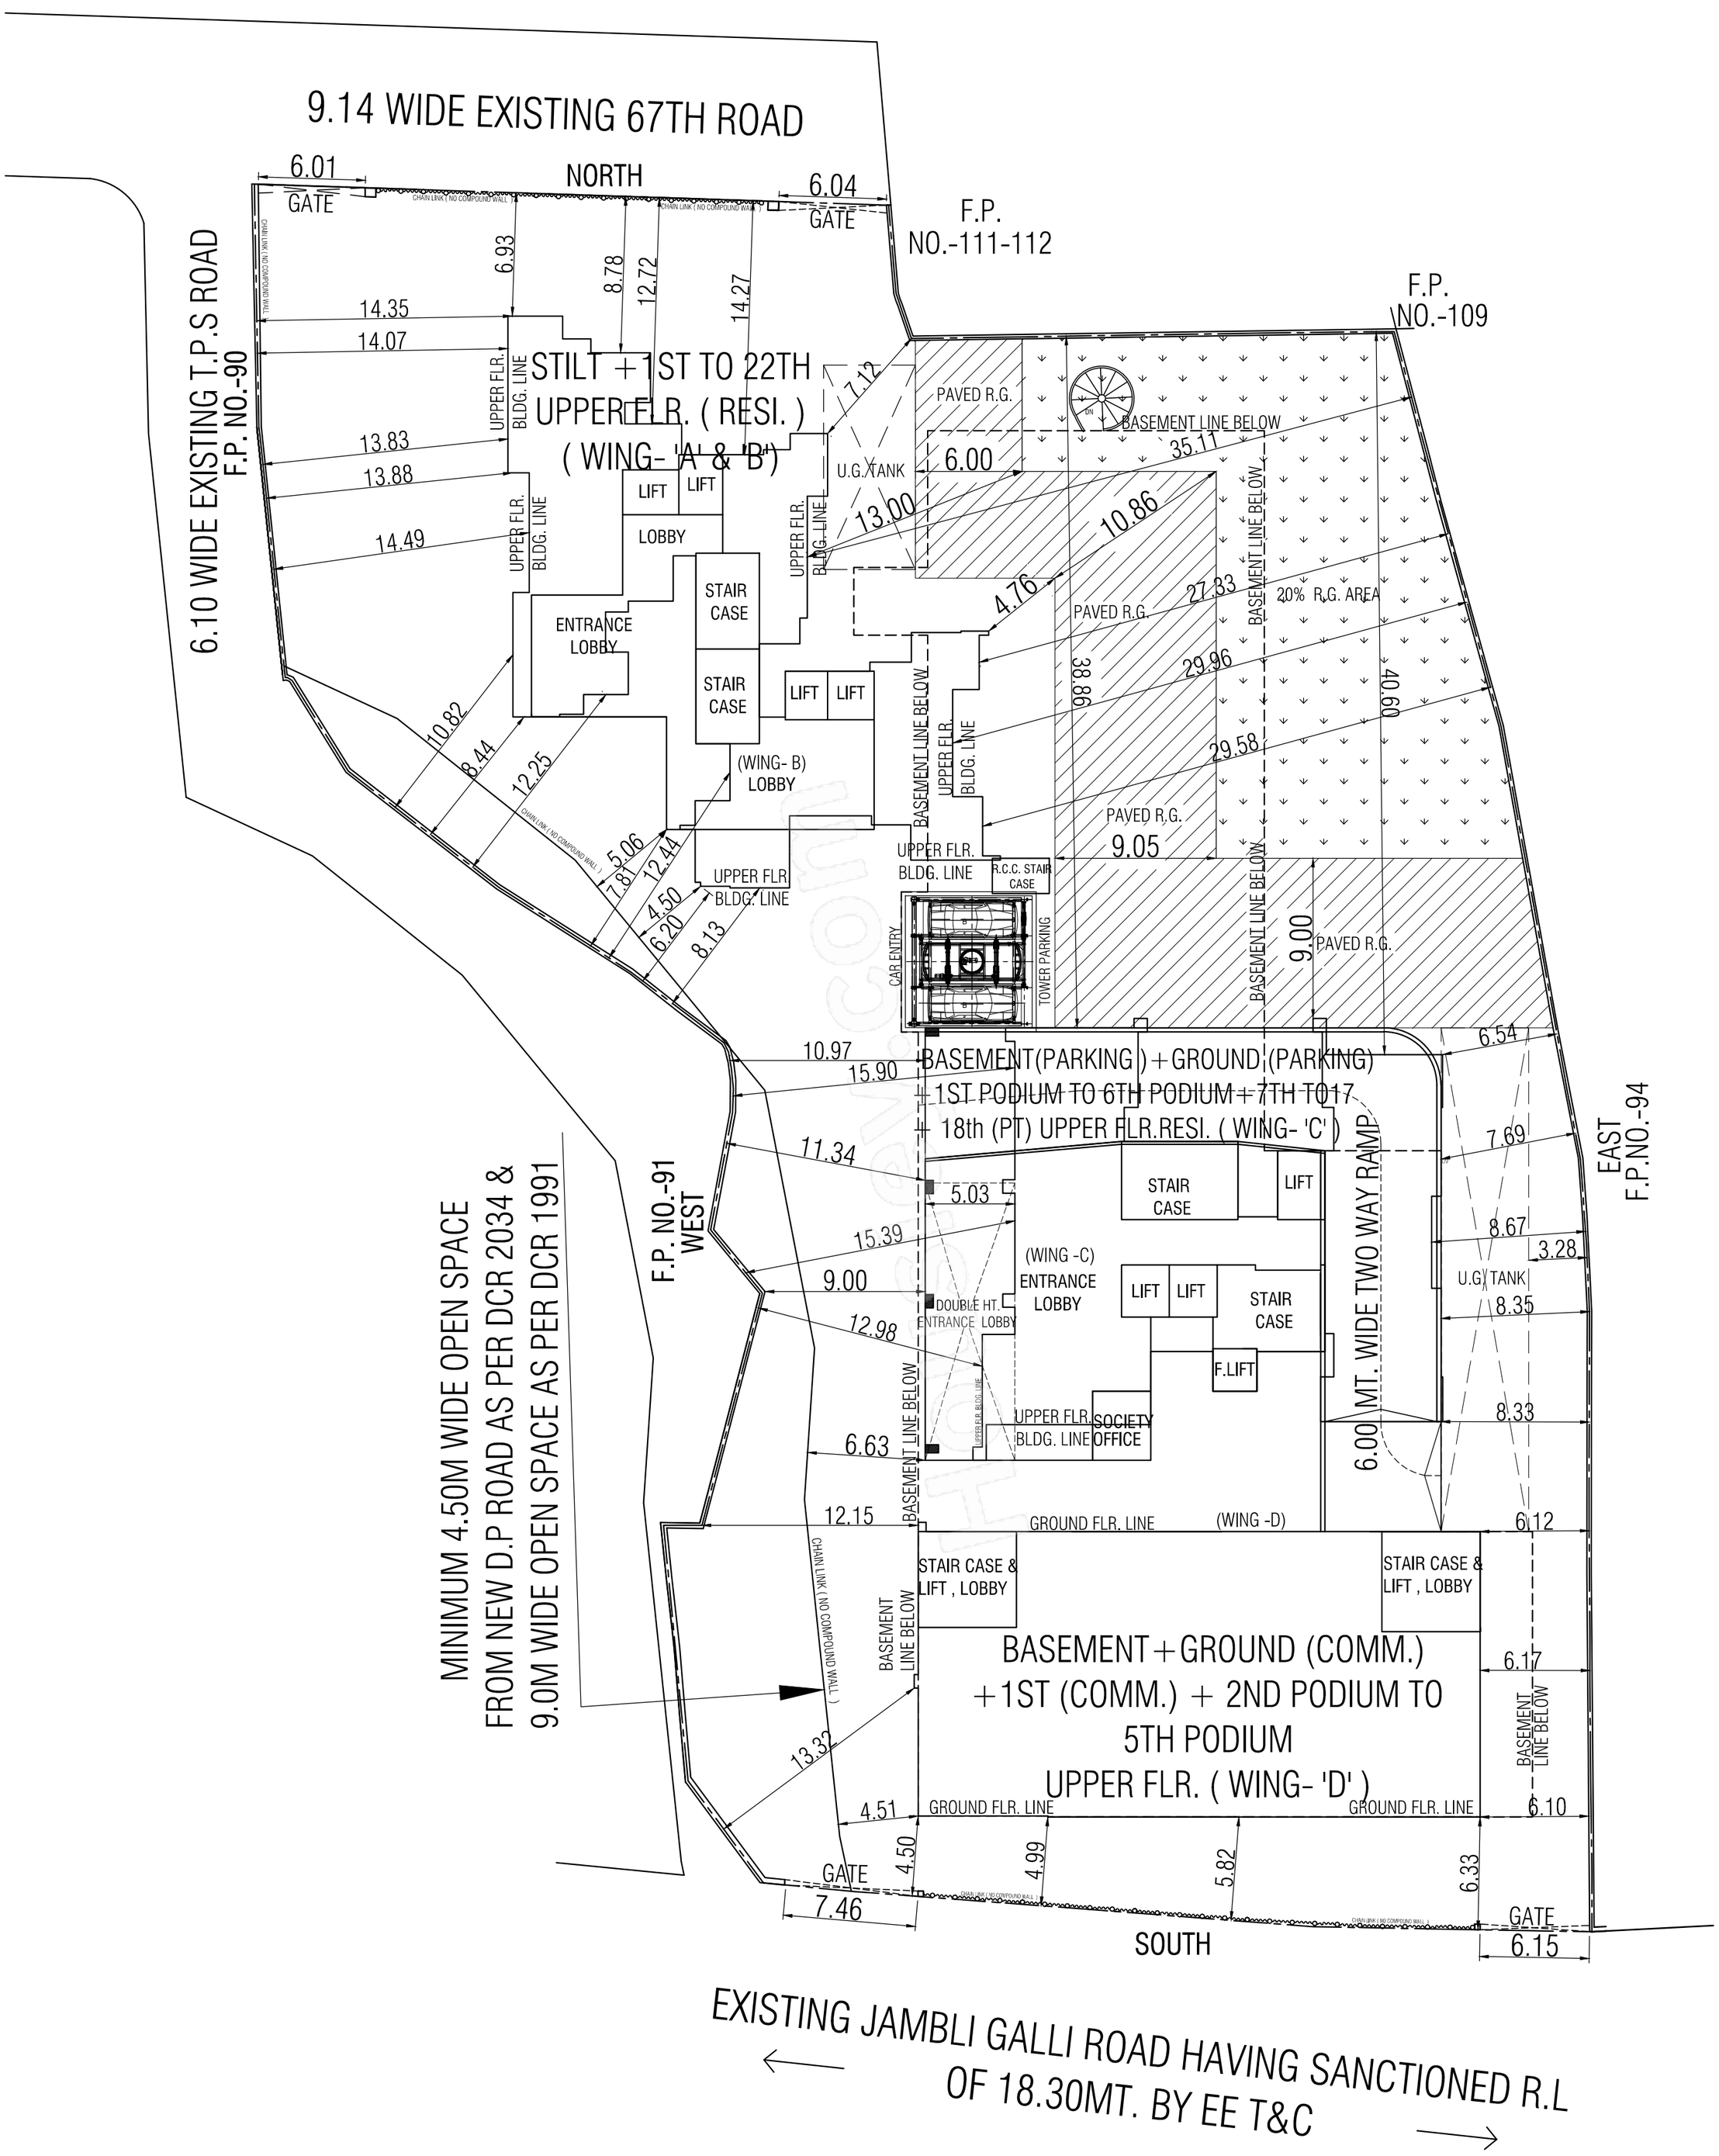

BLOCK PLAN

SCALE :- 1:500