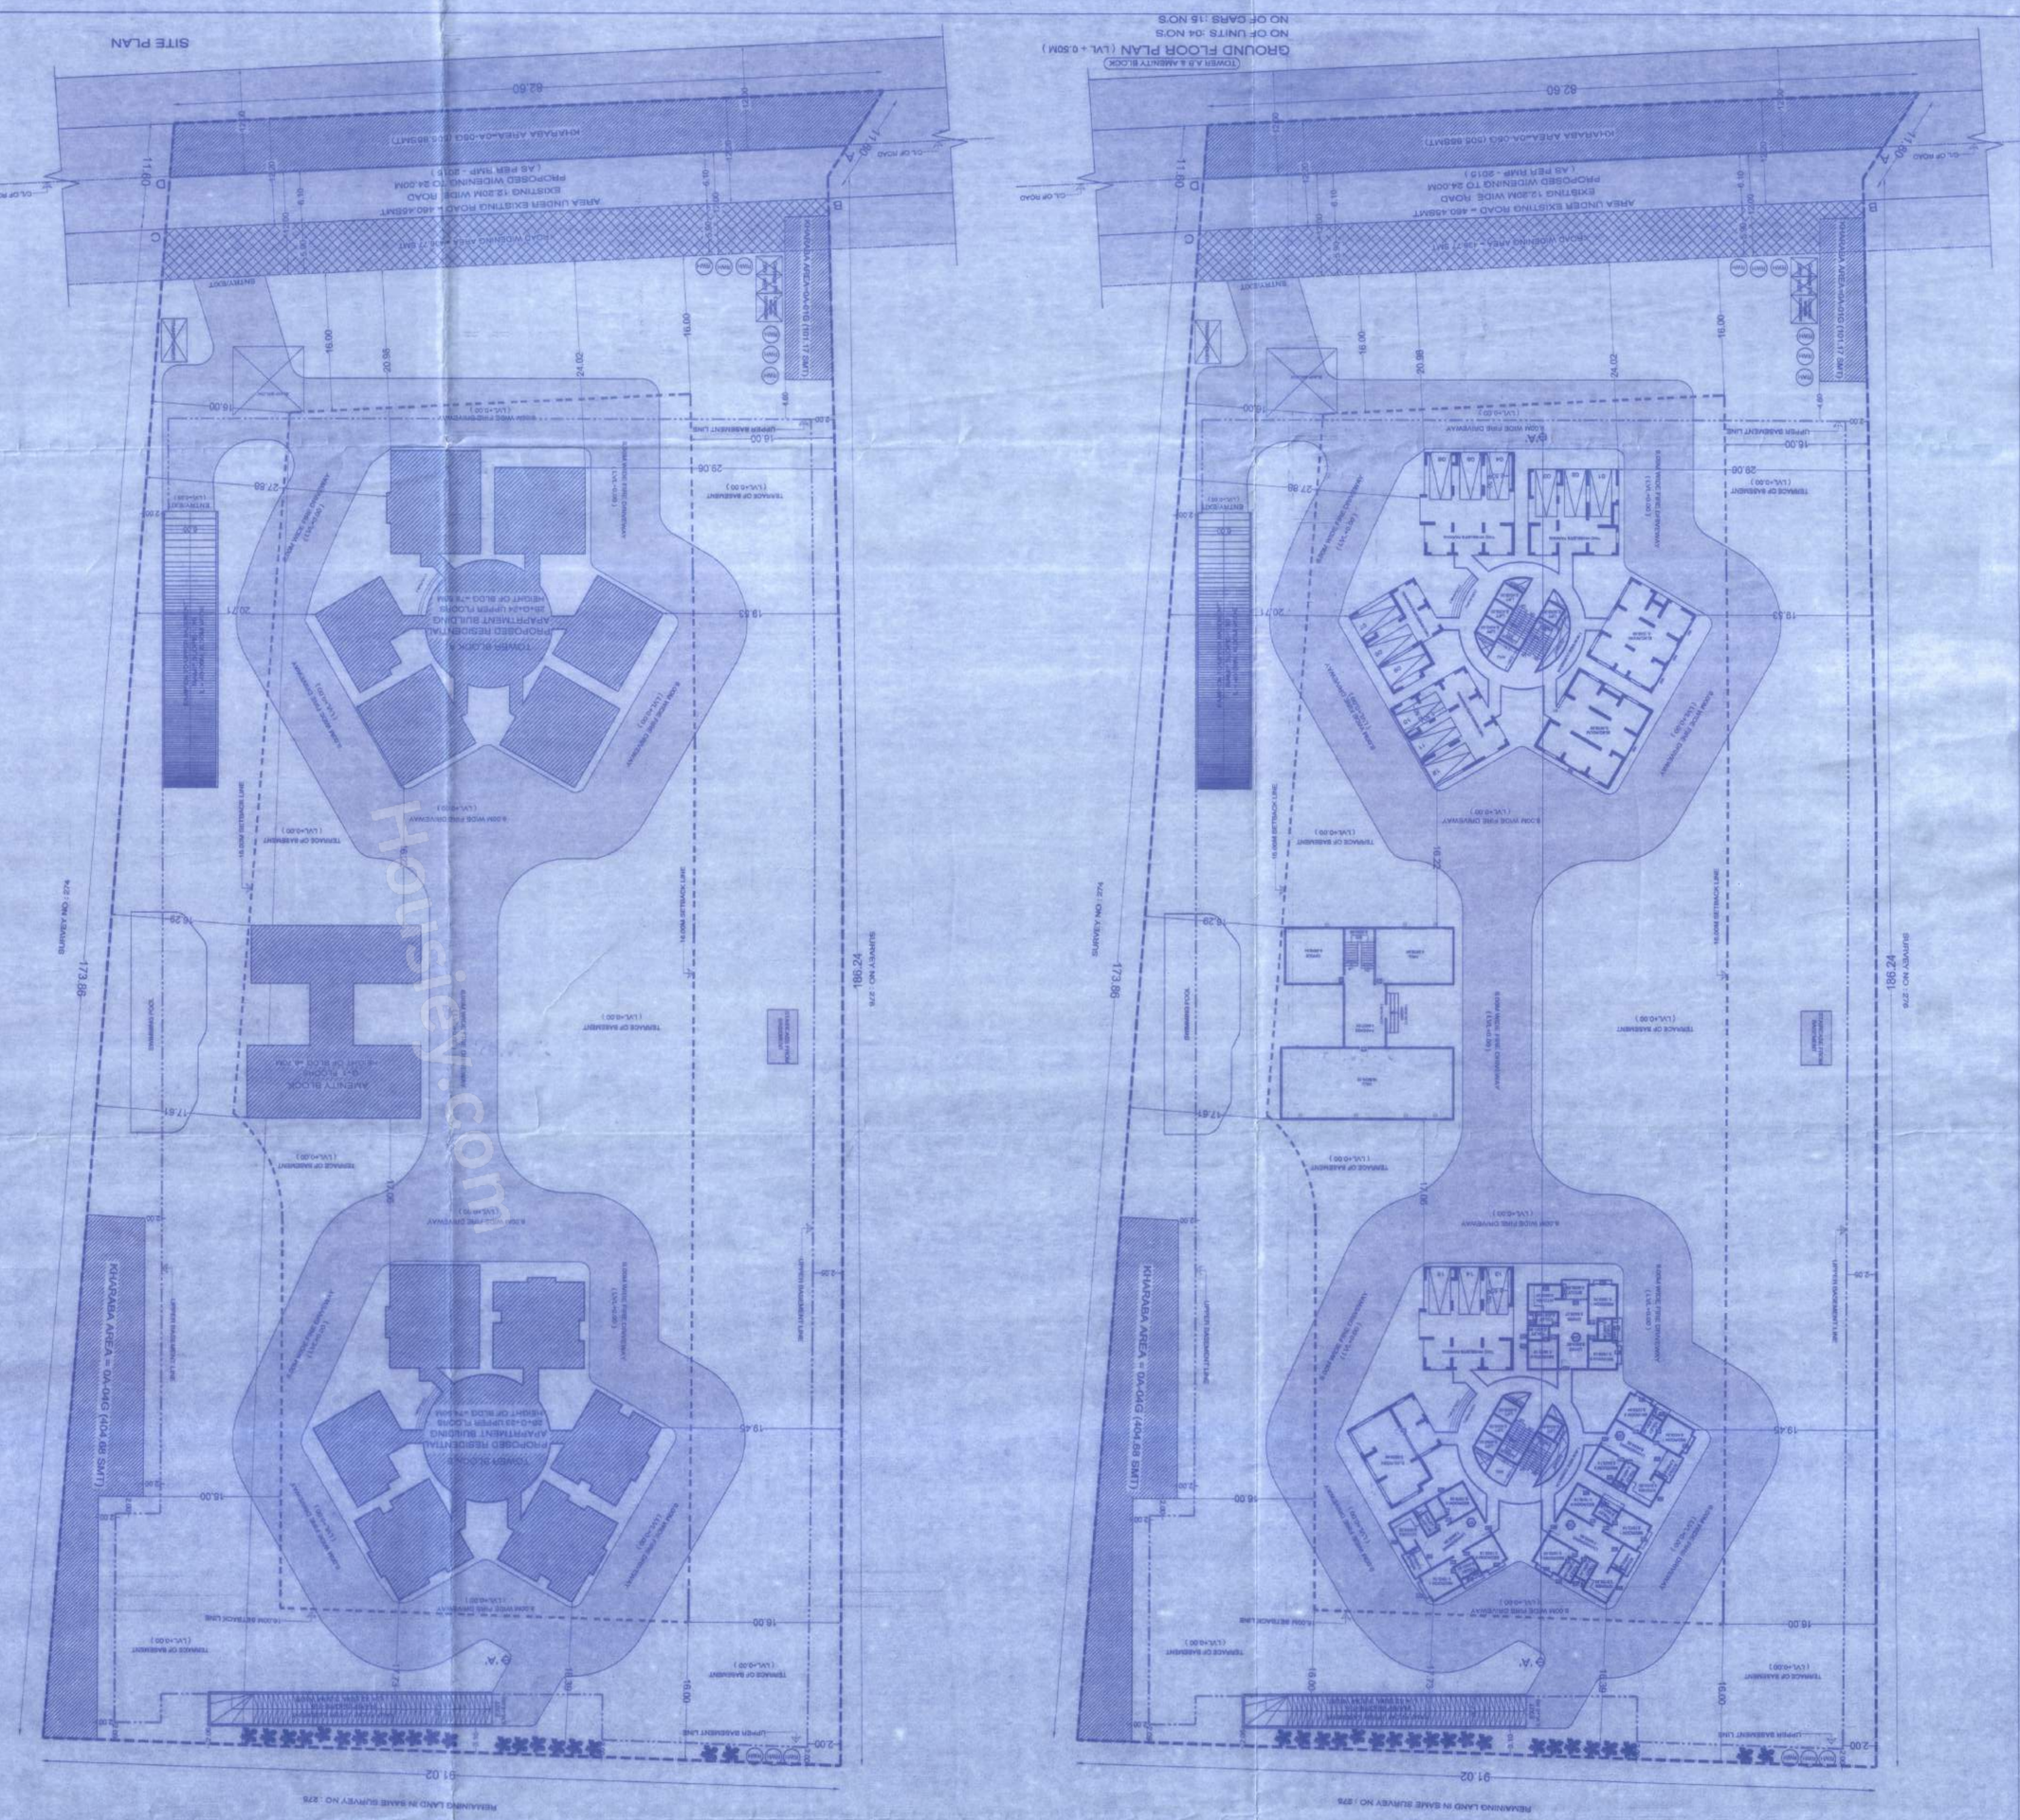
GROUND FLOOR PLAN (LVL + 0.50M)
NO OF UNITS :04 NOS
NO OF CARS :18 NOS
SITE PLAN
KHARABA AREA = DA-GHG (40m BR SHT)
REMAINING LAND IN SAME SURVEY NO : 27/5
SURVEY NO : 27/4
186.24
173.49
91.02
82.60
TOWER OF ASSEMBLY
TOWER A/B & AMENITY BLOCK
AREA UNDER EXISTING ROAD = 460.48SMT
EXISTING 13.20M WIDE ROAD
PROPOSED WIDENING TO 24.00M
(AS PER RMP - 2015)
KHARABA AREA=4,100.00SMT
ENTRANCE
EXIT
SERVICE
VEHICLE RAMP
SUMP
OVERHEAD WATER TANK
MACHINERY BLOCK
TOWER B
PROPOSED RESIDENTIAL APARTMENT BUILDING
B+G+21 UPPER FLOORS
HEIGHT OF BLDG =74.40M
TOWER A
PROPOSED RESIDENTIAL APARTMENT BUILDING
B+G+21 UPPER FLOORS
HEIGHT OF BLDG =74.40M
SERVICE OF ASSEMBLY
(LVL+0.00)
6.00M WIDE FIRE DRIVEWAY
(LVL+0.00)
15.00M RETIRACK LINE
7.50M RETIRACK LINE
OPEN ASSEMBLY LIVE
OPEN ASSEMBLY LIVE
OPEN SPACE
OPEN SPACE
OPEN SPAC