


Approved subject to conditions mentioned in this
Office Letter No. Mhada - 65/ 158/H/2024.
Date - 11 JUL 2024
Ex. Eng. Bldg. Permisior/Chief/Secretary Municipal (M.S.)
Maharashtra Housing & Area Development Authority

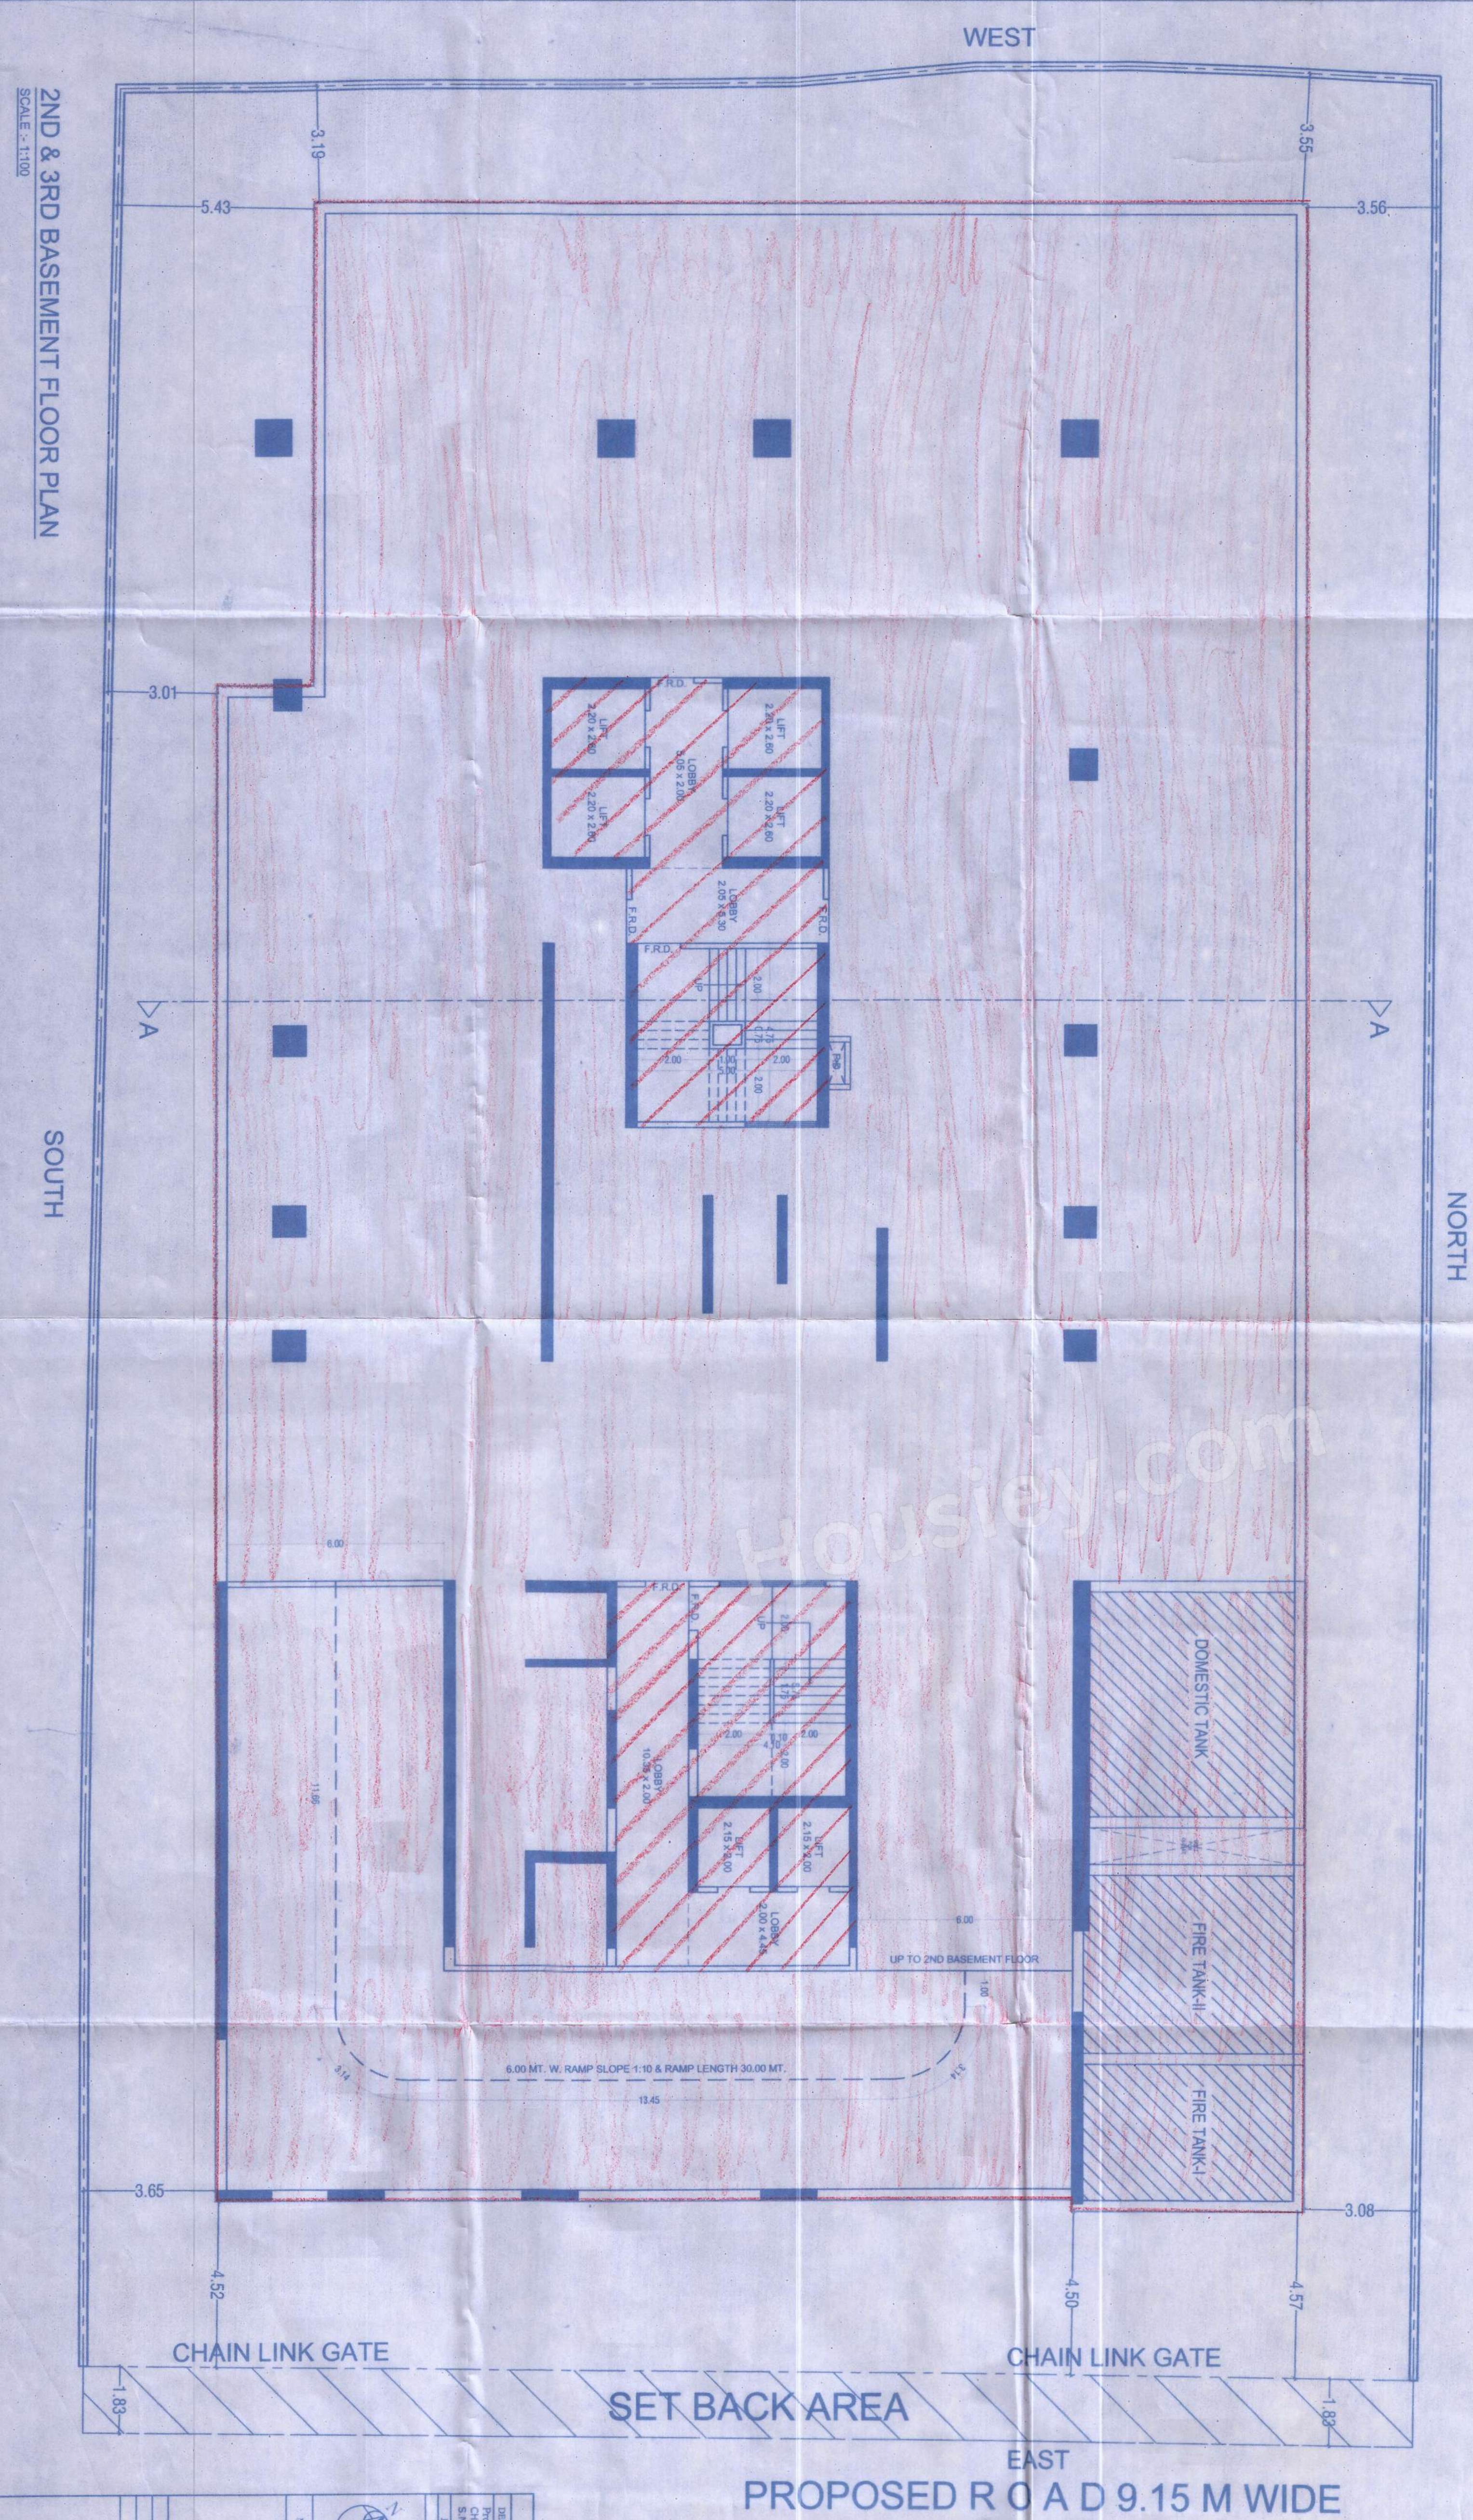

2ND & 3RD BASEMENT FLOOR PLAN
SCALE:- 1:100

DESCRIPTION OF PROJECT AND PROPERTY Proposed Redevelopment of existing Building located at Subhiksha CHS, On Subhiksha CHS and Sri Siddhivinayak CHS, Mumbai on Plot No. 3, Layout bearing CTS No. 128 A/2 (P), S.No. 153(P), Village - Kandivli, Taluka - Borivali, District - Mumbai 400 067.		FORM - II	
JOB No.	DATE	CHECKED BY	DESIGNED BY
DATE	DATE	DATE	DATE
FOR JE & VEE INFRASTRUCTURE, SRI VINAY G. SINGH OF M/S JE & VEE INFRASTRUCTURE, A-20, WESTERN EDGE II, WILLOWWAY, BORIVALI (EAST), MUMBAI 40			
SIGNATURE OF C.A. TO OWNER		NAME OF OWNER, C.A. TO OWNER, LICENSEE	
EDIMENSIONAL CONSULTANTS LLP PLOT 1/15, PHADKARNI, BHAYANDUR, ANDHERI (EAST), MUMBAI-400047 www.edimensional.com, 022-25499444		Chairman Secretary Treasurer	
SIGNATURE OF ARCHITECT		MAHARASHTRA HOUSING & AREA DEVELOPMENT AUTHORITY	
PLANNING APPROVAL		APPROVED	
APPROVED SUBJECT TO CONDITIONS MENTIONED IN THIS Office Letter No. Mhada		Date	
SEAL		By Eng. B.P. Gai (GM/Mhada W.S.)	