Project Details

Building Type - Development of Housing for EWS and LIG
Zone Type - Residential Zone with Shop line. (R-2)
Location - Non-Congested
Ward No -
Plot No. -
Cts No./Servey No. - S.NO. 85 H.NO. 1, & 4
S.NO. 96 H.NO. 2
Sheet No. - 1
Zone Number: VASAI
Ward Name : WALIV
Prorata Value : 0.00

Signature Not Verified

Digitally signed by Architect Chandrasekhar Pawar
Date: 2024.01.31 17:05:58 IST
Reason: SelfAttested
Location: Vasai-Virar City Municipal Corporation
Project Code : VVCMC/01/2023/00030
Application Number : VVCMC/01/2023/00030
Proposal Number : 1900001
Certificate Number : VVCMC/01/2024/APL/00380

AS PER CLAUSE 3,4 - Area < 18% R.O.S is to be proposed		
NET PLOT AREA (SQM)	Required R.O.S - 10%	PROPOSED R.O.S. AREA (SQM)
11450.19	1145.01	1288.3274 (On Ground)
		127.62 (On Podium)
		1415.95 (Total R.O.S)

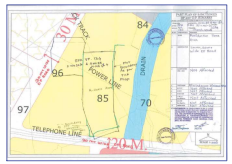

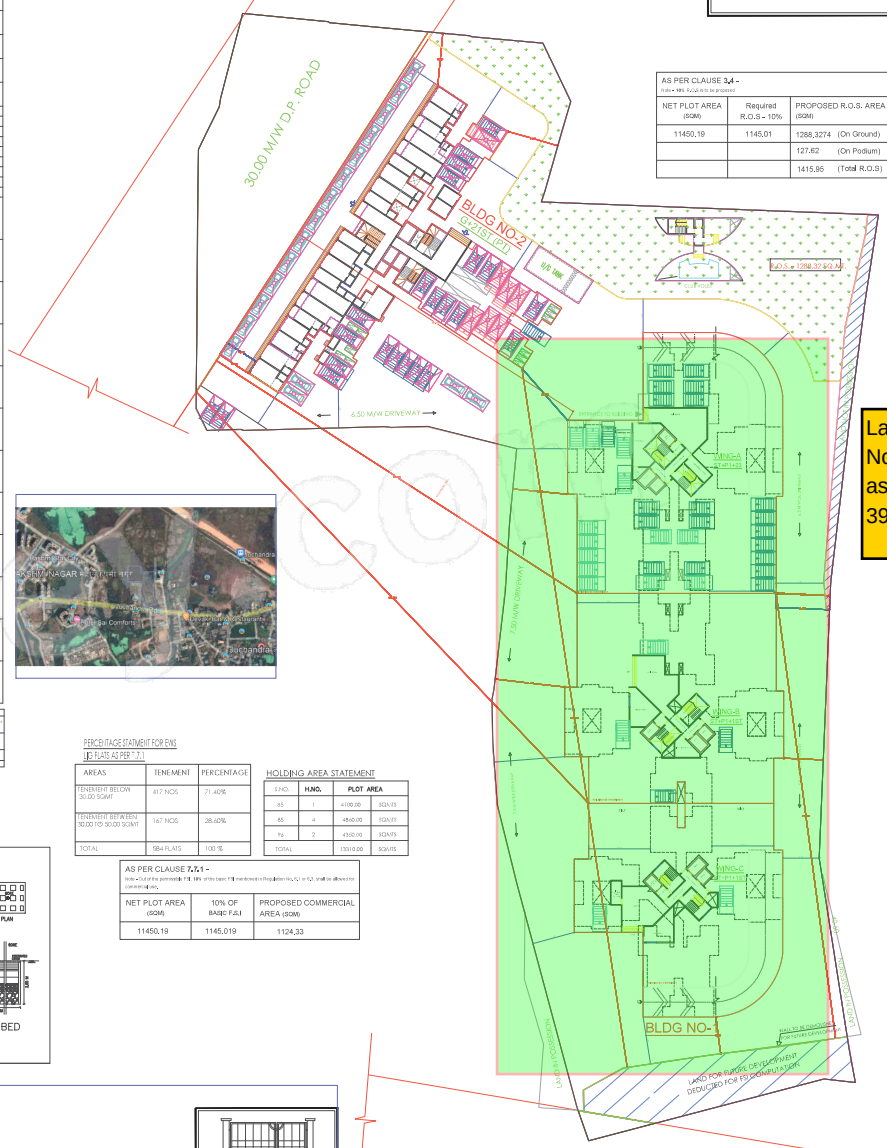

BLOCK PLAN
SCALE 1:100

Sanctioned BUA for Bldg. 1
C Wing - 126.84 sq mt + B Wing - 128. 31 Sq mt+ A Wing - 15105.98 Sq. mt
Total - 15361.13 Sq mt.

Land Area for Bldg No.1
as per application is 3976.42 Sq. Meter

LEGENDS:

PLOT BOUNDRY SHOWN WHITE
PROPOSED WORK SHOWN RED
DRAINAGE LINE SHOWN YELLOW LIGHT
WATER LINE SHOWN BLUE DOTTED
ENCLOSED BAL SHOWN BROWN
TERRACE SHOWN DARK YELLOW
OPEN BAL SHOWN BRAWN
EXSTING SHOWN BLUE HATCHED

PERCENTAGE STATMEIT FOR EWS
UP FLATS AS PER 7.1

AREAS	TENEMENT	PERCENTAGE
TENEMENT BELOW 30.00 SQMT	417 NOS	71.40%
TENEMENT BETWEEN 30.00 TO 30.00 SQMT	167 NOS	28.60%
TOTAL	584 FLATS	100 %

HOLDING AREA STATEMENT

S.NO.	H.NO.	PLOT AREA	
85	1	4100.00	SQ.MTS
85	4	4840.00	SQ.MTS
96	2	4530.00	SQ.MTS
TOTAL		13310.00	SQ.MTS

AS PER CLAUSE 7.7.1 - Note - Out of the percentage 7% 10% of the basic F.S.I mentioned in Regulation No.5, 6 + 9.2, shall be allowed for commercial use.		
NET PLOT AREA (SQM)	10% OF BASIC F.S.I	PROPOSED COMMERCIAL AREA (SQM)
11450.19	1145.019	1124.33

Proforma I - Area Statement	
1 - Area of plot (Minimum area of a, b, c to be considered as area of subplot with sanctioned layout No. and subplot no.	13310.00
(a) As per ownership document (7/12, CTS extract)	13310.00
(b) as per 'RLR' or City Survey measurement sheet	13385.23
(c) as per Demarcated drawing area	13420.89
EWS	-
2 Area not in possession	946.87
3. Entire area (1+2)	12763.03
4 Deductions for	-
(a) Proposed D.P./D.P. Road widening Area /Service Road / Highway widening	1312.84
(b) Any D.P. Reservation area	0.00
Total (a+b)	1312.84
5. Balance area of plot (3-4)	11450.19
6. Amenity Space	0.00
(Applicable if 1) > 20000 sqmt	-
(Required =2% Upto 20000 sqmt - Nil	-
(b) Above 20000 sqmt - (a) x 5 % of Total area	0.00
7. Net Plot Area (5-6)	11450.19
8. Recreational Open Space	-
(a) If area (5) is more than 4000 sqmt - 10 % of (5) is required.	1145.01
Proposed	1415.95
(b) If area is less than 4000 sqmt -Check -	-
(c) If it is Subnumber line 1/2, 126,4,13 etc. As per 7/12 abstract or City Survey Number - No Recreational open space is required	-
d) If it is subdivision like 1/2, 2/5 , 125/1 41/91 etc.then recreational open space is required.	-
(e) 10 % Subject to minimum 200 sqmt	0.00
Proposed	0415.95
(f) Exemption to leave open space subject to availing basic F.S.I. of 75 %	-
(g) Exemption to leave open space subject to payment of 10 % land value of land or (7) as per annual statement of rate.	-

Certificate of Area:
Certified that the plot under reference was surveyed by me on 2023-03-02 and the dimensions of sides etc. of plot stated on plan are as measured on site and the area so worked out tallies with the area stated in document of Ownership/ 7/12, Scheme Records/Land Records Department/City Survey records.
Signature
(Name of Architect/Licensed Engineer/ Supervisor.)

Owner's Declaration -
I/We undersigned hereby confirm that I/We would abide by plans approved by Authority / Collector. I/We would execute the structure as per approved plans. Also I/We would execute the work under supervision of proper technical person so as to ensure the quality and safety at the work site.

Owner (s) name and signature

Architect/ Licensed Engineer/ Supervisor name and signature
SUR No.:

Name Of P.O.A HOLDER Bhar Shekhar Bhal Nandra

Postal Address - Site Address - Vasai East
Ta.Vasai dist.Palghar-401202,Maharashtra

Phone No.:9664595666

DESCRIPTION OF PROJECT :

Type of Proposal : Mixed
BUILDING ON CTS / TCP / SURVEY NO.:- S.NO. 85 H.NO. 1 & 4 , S.NO. 96 H.NO. 2

SITE ADDRESS:
S.NO. 85 H.NO. 1 & 4 ,S.NO. 96 H.NO. 2 AT MIL LAGE -4 NAVDR APADA TALA-VASAI , DISTRICT-PALGHAR

SURVEY NUMBER : S.NO. 85 H.NO. 1 & 4 S.NO. 96 H.NO. 2

OWNER : ARCHITECT : ENGINEER :
SHRI. C. SHRIPAL JAIN

OWNERS SIGN - Certified by applicant

ARCHITECT SIGN - Signature Not Verified
Digitally signed by Architect Chandrasekhar Pawar
Date: 2024.01.31 17:05:58 IST
Reason: SelfAttested

SCALE - 1:100 | Date: 31/1/23
JOB NO - VVCMC/01/2023/00027 | CHECK BY --

SUBMISSION DRAWING

Building Name	Floor Name	Carpet name	Tenement No	Carpet Area	Gardened Balcony Area	Wasted Balcony Area	Total Carpet Area
BLD.NO.NO TWO (Phase A)	TYPICAL SECOND TO FIFTH FOURTEENTH TO SIXTEENTH SEVENTEENTH TO EIGHTEENTH TWENTY FIVE TWENTY THREE TWENTY FOUR FLOOR PLAN	101,102,103,104	4	43.00	0.00	0.00	43.00
BLD.NO.NO TWO (Phase A)	TYPICAL SECOND TO FIFTH FOURTEENTH TO SIXTEENTH SEVENTEENTH TO EIGHTEENTH TWENTY FIVE TWENTY THREE TWENTY FOUR FLOOR PLAN	105,106,107,108	4	43.00	0.00	0.00	43.00
BLD.NO.NO TWO (Phase A)	TYPICAL SECOND TO FIFTH FOURTEENTH TO SIXTEENTH SEVENTEENTH TO EIGHTEENTH TWENTY FIVE TWENTY THREE TWENTY FOUR FLOOR PLAN	109,110,111,112	4	37.00	0.00	0.00	37.00
BLD.NO.NO TWO (Phase A)	TYPICAL SECOND TO FIFTH FOURTEENTH TO SIXTEENTH SEVENTEENTH TO EIGHTEENTH TWENTY FIVE TWENTY THREE TWENTY FOUR FLOOR PLAN	113,114,115,116	4	36.54	0.00	0.00	36.54
BLD.NO.NO TWO (Phase A)	TYPICAL SECOND TO FIFTH FOURTEENTH TO SIXTEENTH SEVENTEENTH TO EIGHTEENTH TWENTY FIVE TWENTY THREE TWENTY FOUR FLOOR PLAN	117,118,119,120	4	43.00	0.00	0.00	43.00
BLD.NO.NO TWO (Phase A)	TYPICAL SECOND TO FIFTH FOURTEENTH TO SIXTEENTH SEVENTEENTH TO EIGHTEENTH TWENTY FIVE TWENTY THREE TWENTY FOUR FLOOR PLAN	121,122,123,124	4	43.00	0.00	0.00	43.00
BLD.NO.NO TWO (Phase A)	TYPICAL SECOND TO FIFTH FOURTEENTH TO SIXTEENTH SEVENTEENTH TO EIGHTEENTH TWENTY FIVE TWENTY THREE TWENTY FOUR FLOOR PLAN	125,126,127,128	4	37.00	0.00	0.00	37.00
BLD.NO.NO TWO (Phase A)	TYPICAL SECOND TO FIFTH FOURTEENTH TO SIXTEENTH SEVENTEENTH TO EIGHTEENTH TWENTY FIVE TWENTY THREE TWENTY FOUR FLOOR PLAN	129,130,131,132	4	36.54	0.00	0.00	36.54
BLD.NO.NO TWO (Phase A)	FIRST FLOOR PLAN	101	1	43.00	0.00	0.00	43.00
BLD.NO.NO TWO (Phase A)	FIRST FLOOR PLAN	102	1	43.00	0.00	0.00	43.00
BLD.NO.NO TWO (Phase A)	FIRST FLOOR PLAN	103	1	36.54	0.00	0.00	36.54
BLD.NO.NO TWO (Phase A)	FIRST FLOOR PLAN	104	1	37.00	0.00	0.00	37.00
BLD.NO.NO TWO (Phase A)	FIRST FLOOR PLAN	108	1	43.00	0.00	0.00	43.00
BLD.NO.NO TWO (Phase A)	FIRST FLOOR PLAN	109	1	36.54	0.00	0.00	36.54
BLD.NO.NO TWO (Phase A)	FIRST FLOOR PLAN	110	1	37.00	0.00	0.00	37.00
BLD.NO.NO TWO (Phase A)	FIRST FLOOR PLAN	111	1	37.00	0.00	0.00	37.00
BLD.NO.NO TWO (Phase A)	FIRST FLOOR PLAN	112	1	36.54	0.00	0.00	36.54
BLD.NO.NO TWO (Phase A)	TYPICAL SECOND TO FIFTH FOURTEENTH TO SIXTEENTH SEVENTEENTH TO EIGHTEENTH TWENTY FIVE TWENTY THREE TWENTY FOUR FLOOR PLAN	201,301,401,501,601,701,801,901,1001,1101,1201,1301,1401,1501,1601,1701,1801,1901,2001,2101	18	43.00	0.00	0.00	43.00
BLD.NO.NO TWO (Phase A)	TYPICAL SECOND TO FIFTH FOURTEENTH TO SIXTEENTH SEVENTEENTH TO EIGHTEENTH TWENTY FIVE TWENTY THREE TWENTY FOUR FLOOR PLAN	202,302,402,502,602,702,802,902,1002,1102,1202,1302,1402,1502,1602,1702,1802,1902,2002,2102	18	43.00	0.00	0.00	43.00
BLD.NO.NO TWO (Phase A)	TYPICAL SECOND TO FIFTH FOURTEENTH TO SIXTEENTH SEVENTEENTH TO EIGHTEENTH TWENTY FIVE TWENTY THREE TWENTY FOUR FLOOR PLAN	203,303,403,503,603,703,803,903,1003,1103,1203,1303,1403,1503,1603,1703,1803,1903,2003,2103	18	36.54	0.00	0.00	36.54
BLD.NO.NO TWO (Phase A)	TYPICAL SECOND TO FIFTH FOURTEENTH TO SIXTEENTH SEVENTEENTH TO EIGHTEENTH TWENTY FIVE TWENTY THREE TWENTY FOUR FLOOR PLAN	204,304,404,504,604,704,804,904,1004,1104,1204,1304,1404,1504,1604,1704,1804,1904,2004,2104	18	37.00	0.00	0.00	37.00
BLD.NO.NO TWO (Phase A)	TYPICAL SECOND TO FIFTH FOURTEENTH TO SIXTEENTH SEVENTEENTH TO EIGHTEENTH TWENTY FIVE TWENTY THREE TWENTY FOUR FLOOR PLAN	205,305,405,505,605,705,805,905,1005,1105,1205,1305,1405,1505,1605,1705,1805,1905,2005,2105	18	37.00	0.00	0.00	37.00
BLD.NO.NO TWO (Phase A)	TYPICAL SECOND TO FIFTH FOURTEENTH TO SIXTEENTH SEVENTEENTH TO EIGHTEENTH TWENTY FIVE TWENTY THREE TWENTY FOUR FLOOR PLAN	206,306,406,506,606,706,806,906,1006,1106,1206,1306,1406,1506,1606,1706,1806,1906,2006,2106	18	36.54	0.00	0.00	36.54
BLD.NO.NO TWO (Phase A)	TYPICAL SECOND TO FIFTH FOURTEENTH TO SIXTEENTH SEVENTEENTH TO EIGHTEENTH TWENTY FIVE TWENTY THREE TWENTY FOUR FLOOR PLAN	207,307,407,507,607,707,807,907,1007,1107,1207,1307,1407,1507,1607,1707,1807,1907,2007,2107	18	43.00	0.00	0.00	43.00
BLD.NO.NO TWO (Phase A)	TYPICAL SECOND TO FIFTH FOURTEENTH TO SIXTEENTH SEVENTEENTH TO EIGHTEENTH TWENTY FIVE TWENTY THREE TWENTY FOUR FLOOR PLAN	208,308,408,508,608,708,808,908,1008,1108,1208,1308,1408,1508,1608,1708,1808,1908,2008,2108	18	43.00	0.00	0.00	43.00
BLD.NO.NO TWO (Phase A)	TYPICAL SECOND TO FIFTH FOURTEENTH TO SIXTEENTH SEVENTEENTH TO EIGHTEENTH TWENTY FIVE TWENTY THREE TWENTY FOUR FLOOR PLAN	209,309,409,509,609,709,809,909,1009,1109,1209,1309,1409,1509,1609,1709,1809,1909,2009,2109	18	36.54	0.00	0.00	36.54
BLD.NO.NO TWO (Phase A)	TYPICAL SECOND TO FIFTH FOURTEENTH TO SIXTEENTH SEVENTEENTH TO EIGHTEENTH TWENTY FIVE TWENTY THREE TWENTY FOUR FLOOR PLAN	210,310,410,510,610,710,810,910,1010,1110,1210,1310,1410,1510,1610,1710,1810,1910,2010,2110	18	37.00	0.00	0.00	37.00
BLD.NO.NO TWO (Phase A)	TYPICAL SECOND TO FIFTH FOURTEENTH TO SIXTEENTH SEVENTEENTH TO EIGHTEENTH TWENTY FIVE TWENTY THREE TWENTY FOUR FLOOR PLAN	211,311,411,511,611,711,811,911,1011,1111,1211,1311,1411,1511,1611,1711,1811,1911,2011,2111	18	37.00	0.00	0.00	37.00
BLD.NO.NO TWO (Phase A)	TYPICAL SECOND TO FIFTH FOURTEENTH TO SIXTEENTH SEVENTEENTH TO EIGHTEENTH TWENTY FIVE TWENTY THREE TWENTY FOUR FLOOR PLAN	212,312,412,512,612,712,812,912,1012,1112,1212,1312,1412,1512,1612,1712,1812,1912,2012,2112	18	36.54	0.00	0.00	36.54
BLD.NO.NO TWO (Phase A)	GROUND FLOOR PLAN	SHOP-NO.01	1	15.00	0.00	0.00	15.00
BLD.NO.NO TWO (Phase A)	GROUND FLOOR PLAN	SHOP-NO.02	1	15.00	0.00	0.00	15.00
BLD.NO.NO TWO (Phase A)	GROUND FLOOR PLAN	SHOP-NO.03	1	15.00	0.00	0.00	15.00
BLD.NO.NO TWO (Phase A)	GROUND FLOOR PLAN	SHOP-NO.05	1	15.00	0.00	0.00	15.00
BLD.NO.NO TWO (Phase A)	GROUND FLOOR PLAN	SHOP-NO.06	1	15.00	0.00	0.00	15.00
BLD.NO.NO TWO (Phase A)	GROUND FLOOR PLAN	SHOP-NO.07	1	15.00	0.00	0.00	15.00
BLD.NO.NO TWO (Phase A)	GROUND FLOOR PLAN	SHOP-NO.08	1	15.00	0.00	0.00	15.00
BLD.NO.NO TWO (Phase A)	GROUND FLOOR PLAN	SHOP-NO.09	1	15.00	0.00	0.00	15.00
BLD.NO.NO TWO (Phase A)	GROUND FLOOR PLAN	SHOP-NO.10	1	15.00	0.00	0.00	15.00
BLD.NO.NO TWO (Phase A)	GROUND FLOOR PLAN	SHOP-NO.11	1	15.00	0.00	0.00	15.00
BLD.NO.NO TWO (Phase A)	GROUND FLOOR PLAN	SHOP-NO.12	1	15.00	0.00	0.00	15.00
BLD.NO.NO TWO (Phase A)	GROUND FLOOR PLAN	SHOP-NO.13	1	15.00	0.00	0.00	15.00
BLD.NO.NO TWO (Phase A)	GROUND FLOOR PLAN	SHOP-NO.14	1	15.00	0.00	0.00	15.00
BLD.NO.NO TWO (Phase A)	GROUND FLOOR PLAN	SHOP-NO.15	1	15.00	0.00	0.00	15.00
BLD.NO.NO TWO (Phase A)	GROUND FLOOR PLAN	SHOP-NO.16	1	15.00	0.00	0.00	15.00
BLD.NO.NO TWO (Phase A)	GROUND FLOOR PLAN	SHOP-NO.17	1	15.00	0.00	0.00	15.00
BLD.NO.NO TWO (Phase A)	GROUND FLOOR PLAN	SHOP-NO.18	1	15.00	0.00	0.00	15.00
BLD.NO.NO TWO (Phase A)	GROUND FLOOR PLAN	SHOP-NO.19	1	15.00	0.00	0.00	15.00
BLD.NO.NO TWO (Phase A)	GROUND FLOOR PLAN	SHOP-NO.20	1	15.00	0.00	0.00	15.00
BLD.NO.NO TWO (Phase A)	GROUND FLOOR PLAN	SHOP-NO.21	1	15.00	0.00	0.00	15.00
BLD.NO.NO TWO (Phase A)	GROUND FLOOR PLAN	SHOP-NO.22	1	15.00	0.00	0.00	15.00

Description of other utilization		Area to be utilized for RWH	Duration of RWH generation	Total Duration of RWH generation	Area considered for DE utilization	Remaining area for ERC generation
-	DaPlot / DP Road Widening	0.00	0.00	0.00	0.00	0.00
-	DaPlot / DP Road Widening	1376.19	1376.19	1376.19	0.00	0.00
	Total	1376.19	1376.19	1376.19	0.00	0.00

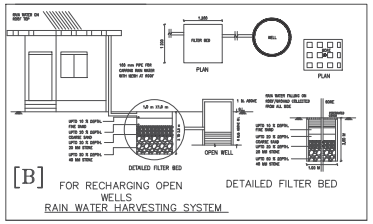
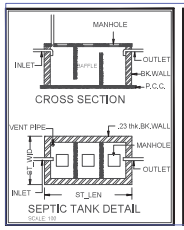
[B]
FOR RECHARGING OPEN WELLS
RAIN WATER HARVESTING SYSTEM