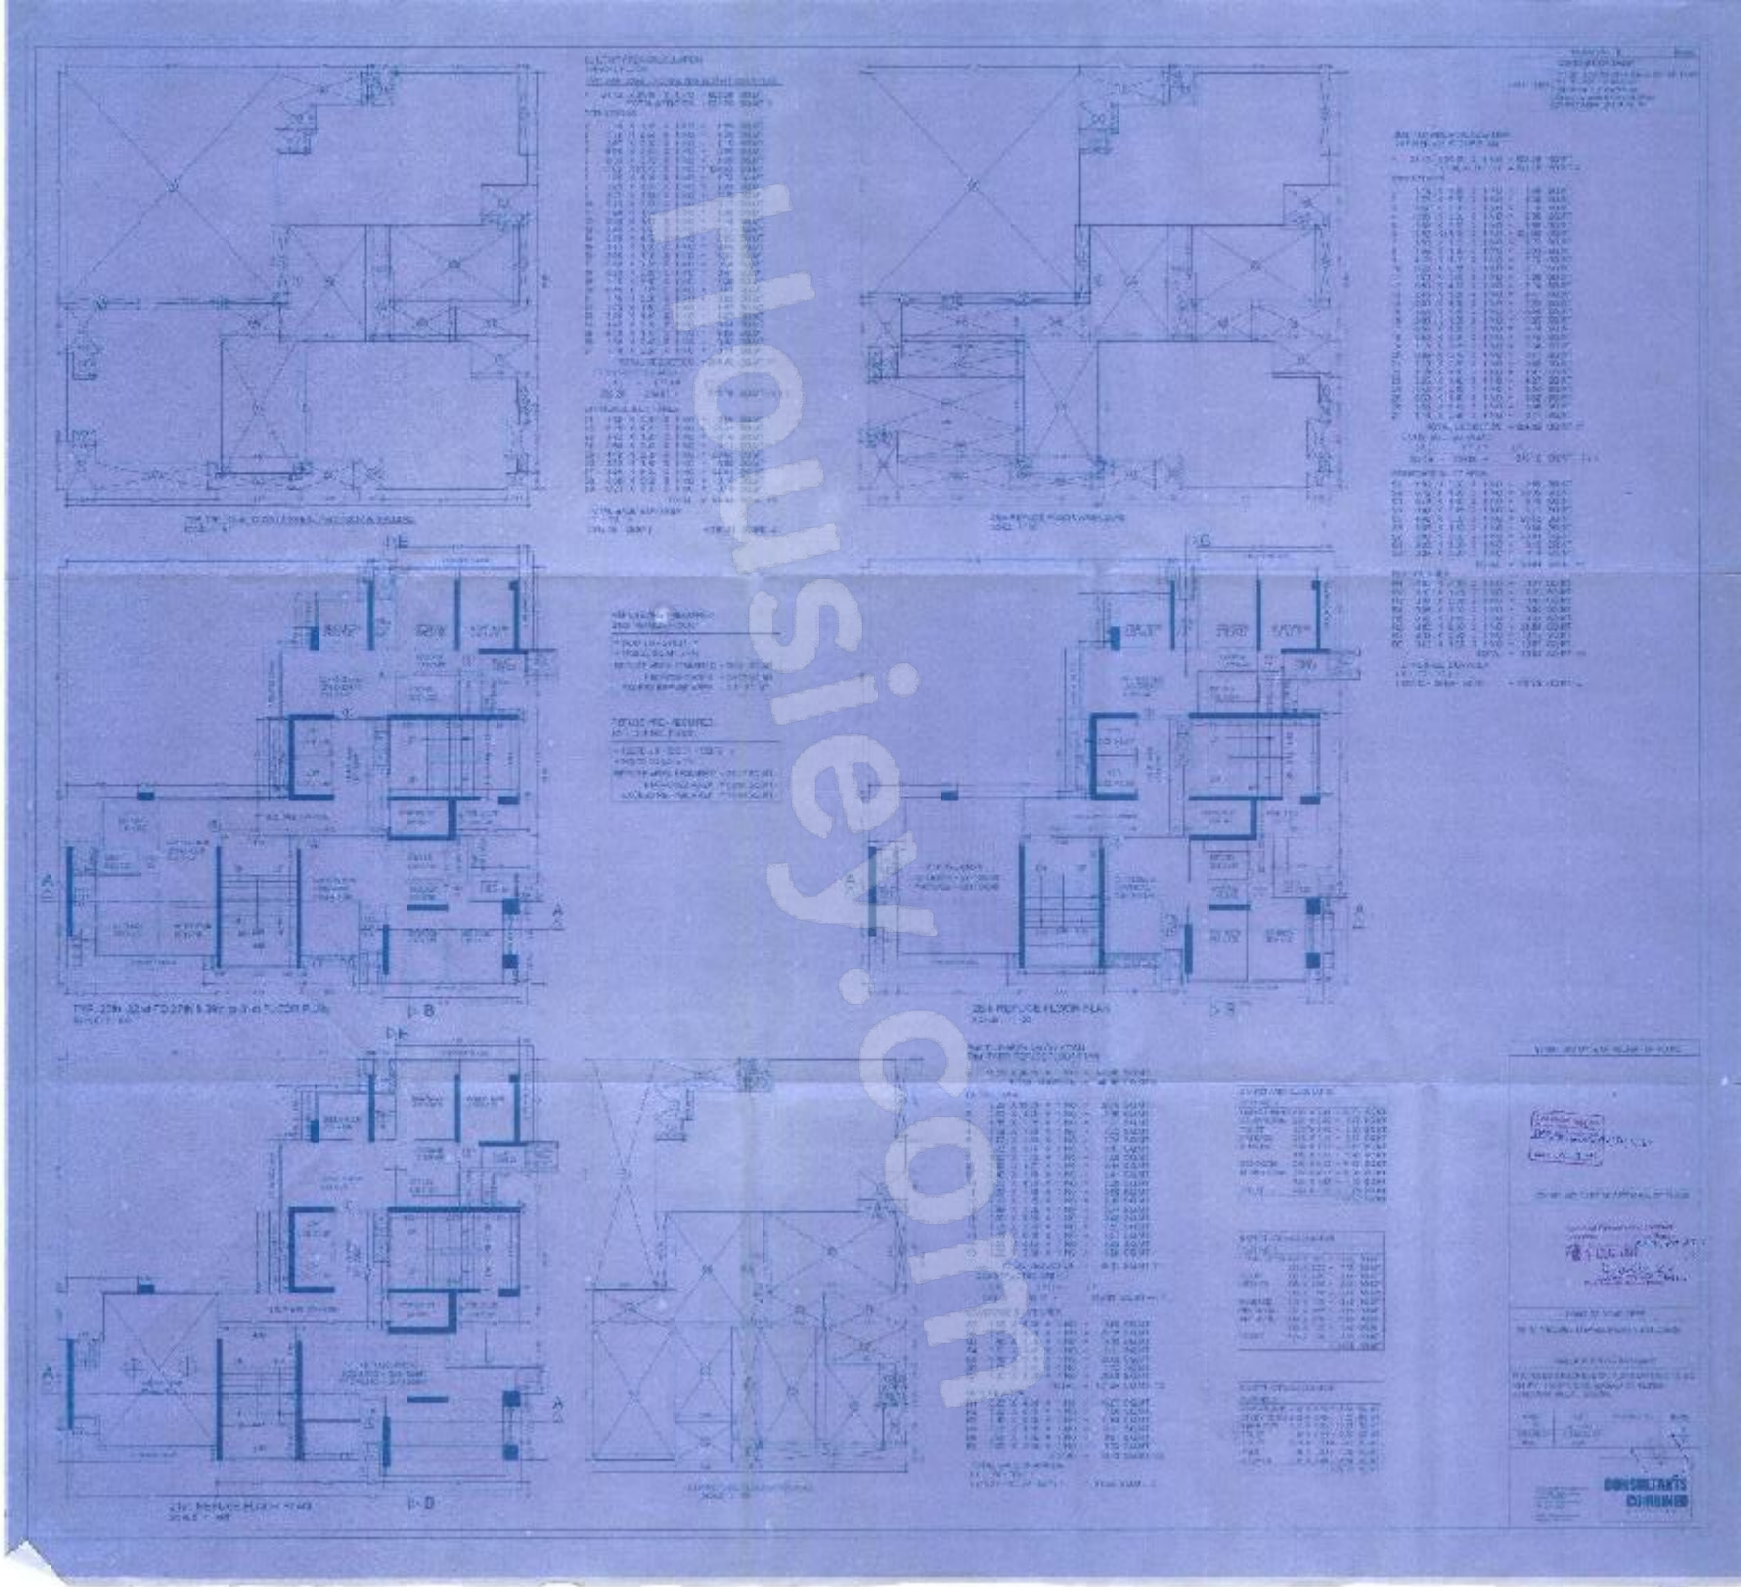

housiety.com

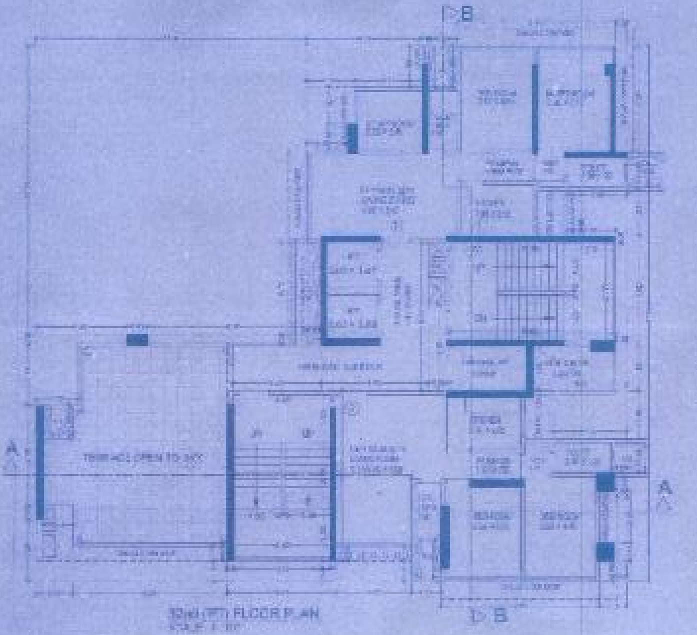

32nd (FIT) FLOOR PLAN

SCALE 1:100

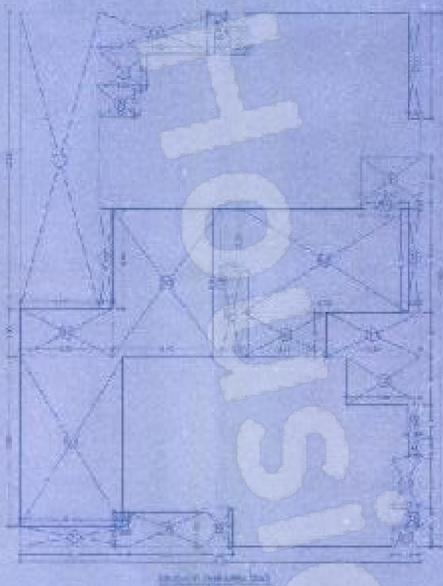

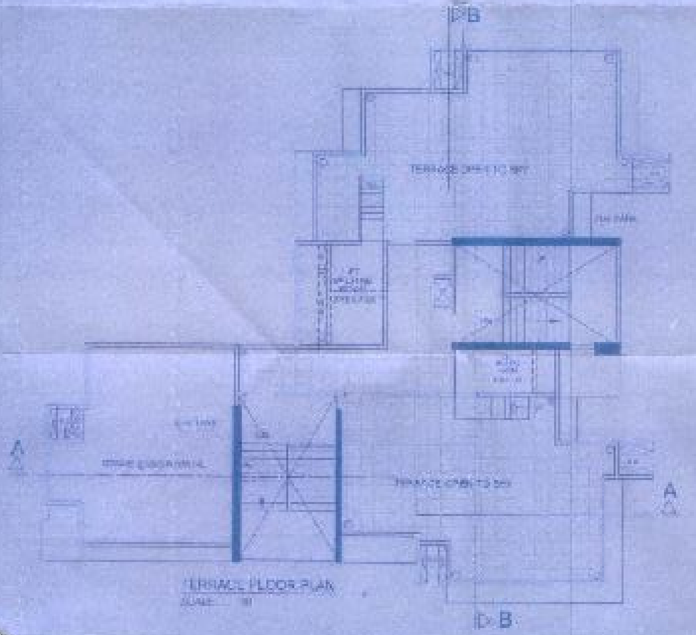

TERRACE FLOOR PLAN

SCALE 1:100

DEDUCTIONS

TOTAL SALE BUILT AREA

TABLE SHOWING COMPONENT AREA OF SALE BLDG.

BALANCE RESIDENTIAL BUILT UP AREA STATEMENT

TOTAL

CONSULTANTS COMBINED

Housiey.com

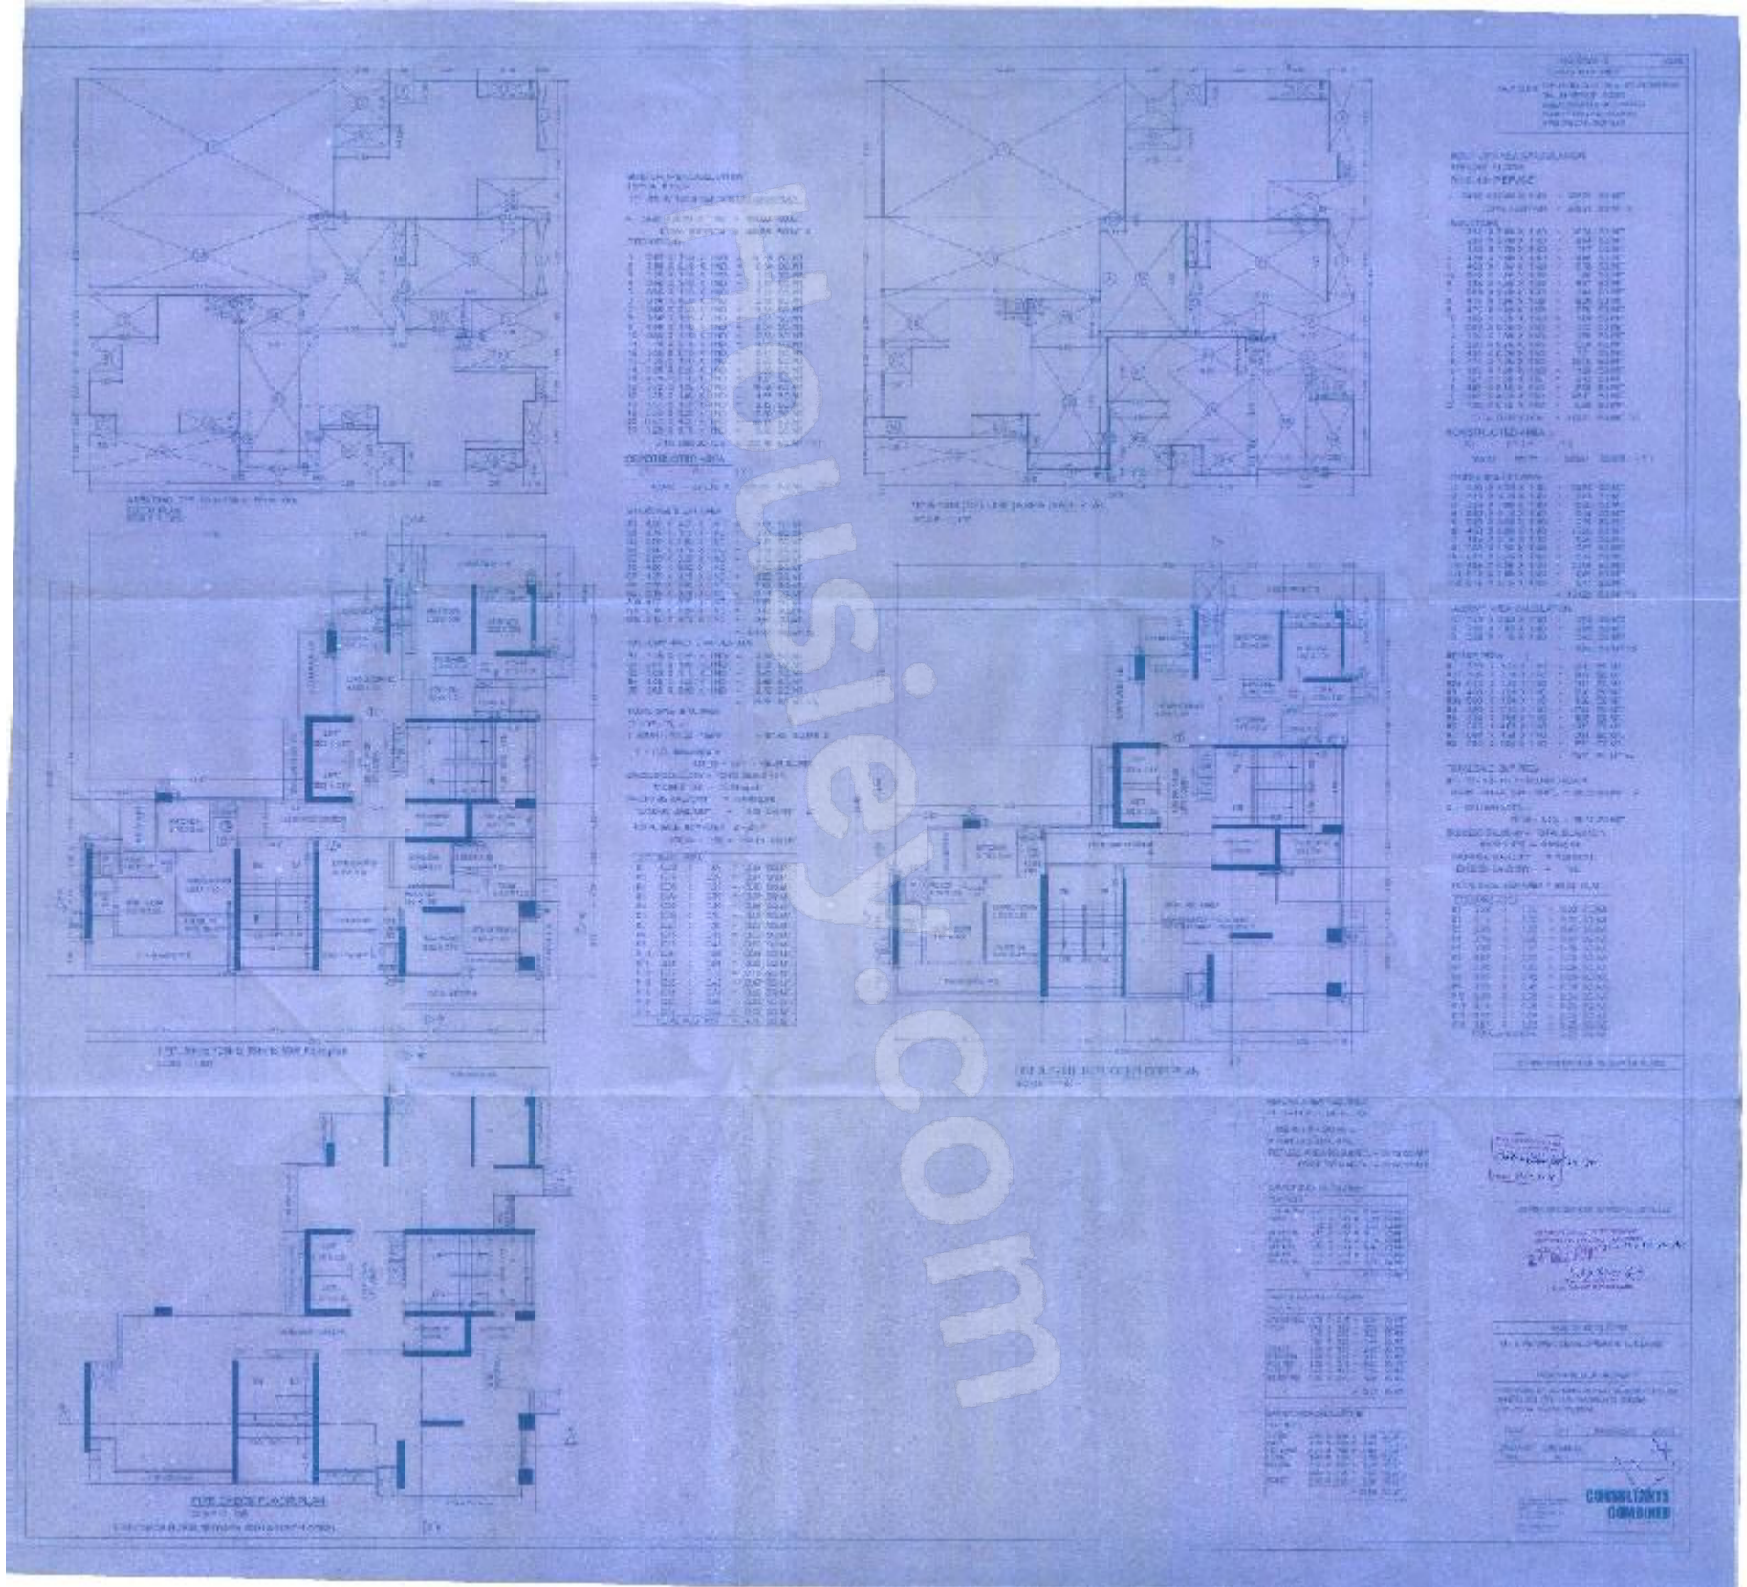
CONSULTANTS
COMBINED

housley.com