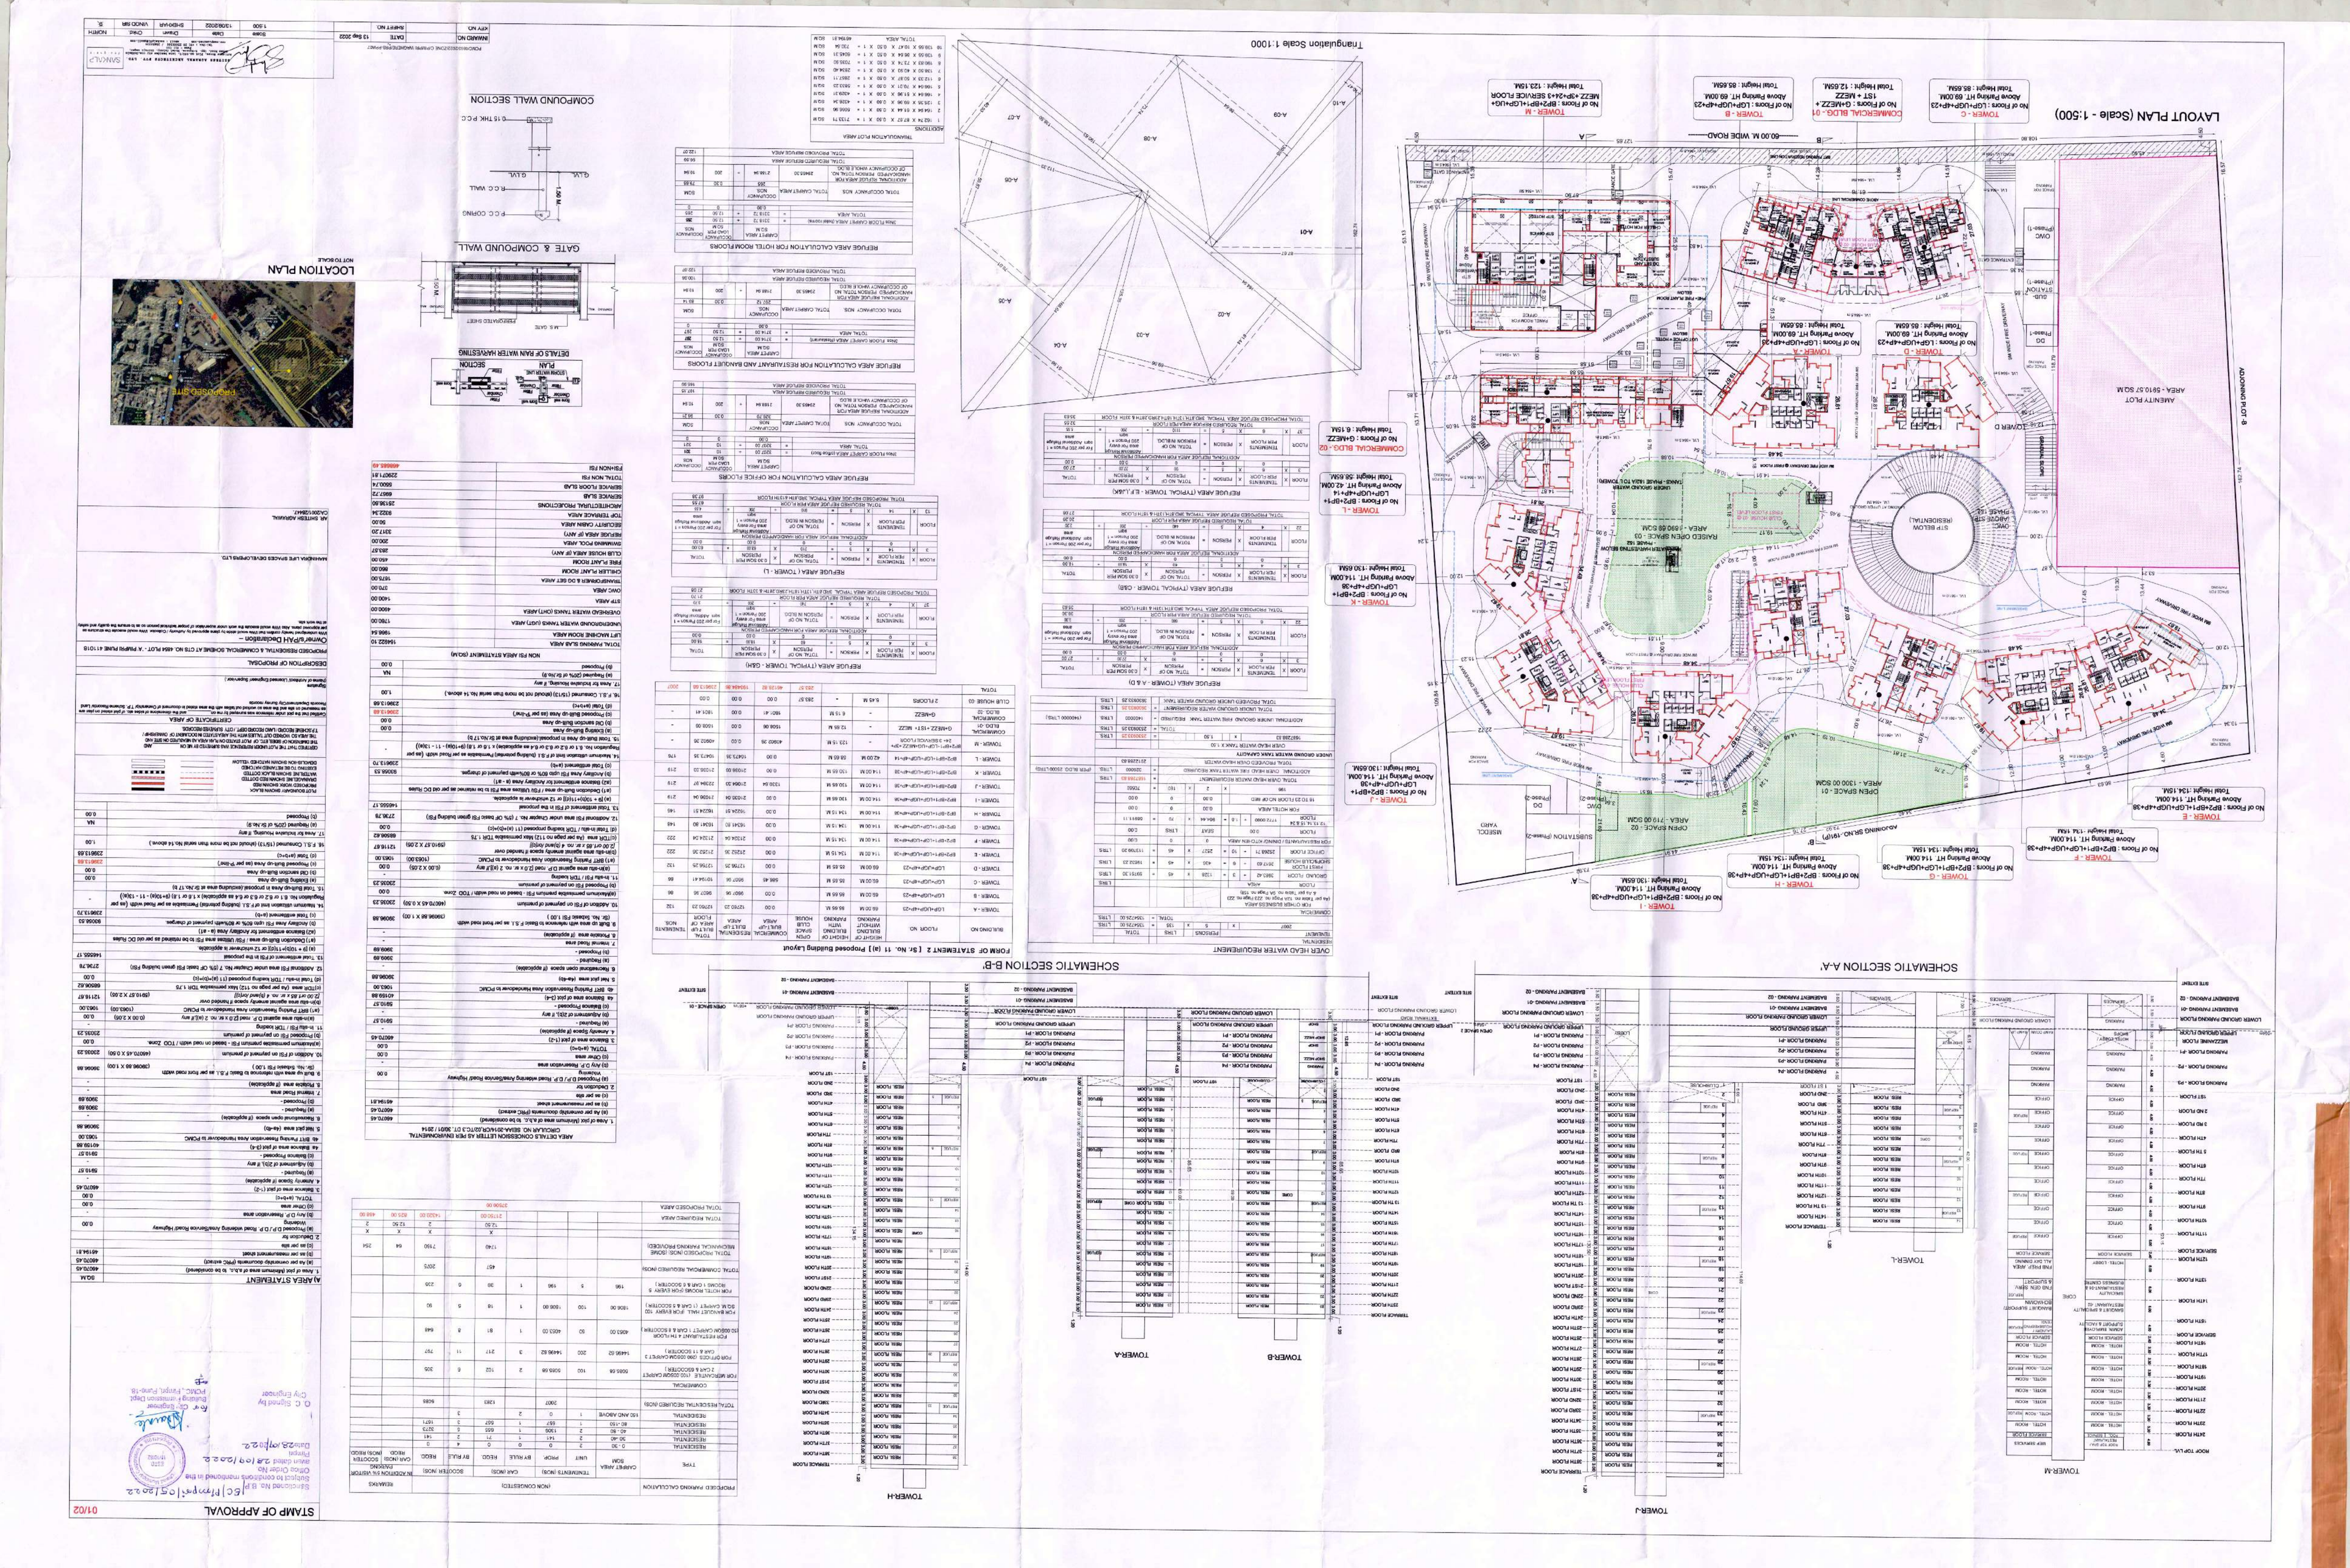
LAYOUT PLAN (Scale - 1:500)
TOWER - C
No of Floors : LGP+UGP+4P+23
Above Parking HT. 69.00M
Total Height : 85.65M
COMMERCIAL BLDG. - 01
No of Floors : G+MEZZ +
1ST + MEZZ
Total Height : 12.65M
TOWER - B
No of Floors : LGP+UGP+4P+23
Above Parking HT. 69.00M
Total Height : 85.65M
TOWER - M
No of Floors : BP2+BP1+LGP+UGP+
MEZZ+3P+24+3 SERVICE FLOOR
Total Height : 123.15M
TOWER - E
No of Floors : BP2+BP1+LGP+UGP+38
Above Parking HT. 114.00M
Total Height : 134.15M
TOWER - J
No of Floors : BP2+BP1+
LGP+UGP+4P+38
Above Parking HT. 114.00M
Total Height : 130.65M
TOWER - K
No of Floors : BP2+BP1+
LGP+UGP+4P+38
Above Parking HT. 114.00M
Total Height : 130.65M
TOWER - I
No of Floors : BP2+BP1+LGP+UGP+4P+38
Above Parking HT. 114.00M
Total Height : 134.15M
TOWER - G
No of Floors : BP2+BP1+LGP+UGP+4P+38
Above Parking HT. 114.00M
Total Height : 134.15M
TOWER - H
No of Floors : BP2+BP1+LGP+UGP+4P+38
Above Parking HT. 114.00M
Total Height : 130.65M
TOWER - A
No of Floors : LGP+UGP+4P+23
Above Parking HT. 69.00M
Total Height : 85.65M
TOWER - D
No of Floors : LGP+UGP+4P+23
Above Parking HT. 69.00M
Total Height : 85.65M
COMMERCIAL BLDG.-02
No of Floors : G+MEZZ
Total Height : 6.15M
TOWER - L
No of Floors : BP2+BP1
LGP+UGP+4P+14
Above Parking HT. 42.00M
Total Height : 56.65M
TOWER - F
No of Floors : BP2+BP1
LGP+UGP+4P+38
Above Parking HT. 114.00M
Total Height : 130.65M
ADJOINING PLOT - B
ADJOINING SR.NO.-19/1(P)
60.00 M. WIDE ROAD
AMENITY PLOT
AREA - 5810.57 SQ.M
OPEN SPACE - 01
AREA - 1300.00 SQM
OPEN SPACE - 02
AREA - 7199.00 SQM
SUBSTATION (Private)
MISSCHOL YARD
OWC (Phase-1)
DG (Phase-1)
SUB STATION (Phase-1)
STP BELOW (RESIDENTIAL)
OWC PHASE - 1&2
RAISED OPEN SPACE - 03
AREA - 1690.00 SQM
UNDER DRAINAGE WATER (TANK - PHASE 1&2A TO TOWER)
TOWER - E
TOWER - D
TOWER - A
TOWER - I
TOWER - G
TOWER - H
TOWER - J
TOWER - K
TOWER - F
TOWER - L
TOWER - M
TOWER - C
TOWER - B
Triangulation Scale 1:1000
SCHEMATIC SECTION A-A'
SCHEMATIC SECTION B-B'
FORM OF STATEMENT 2 [Sr. No. 11 (a)] Proposed Building Layout
OVER HEAD WATER REQUIREMENT
LOCATION PLAN
NOT TO SCALE
GATE & COMPOUND WALL
COMPOUND WALL SECTION
DETAILS OF RAIN WATER HARVESTING
AREA STATEMENT
STAMP OF APPROVAL
01/02