


(REMAINING PORTION OF SY NO 44)

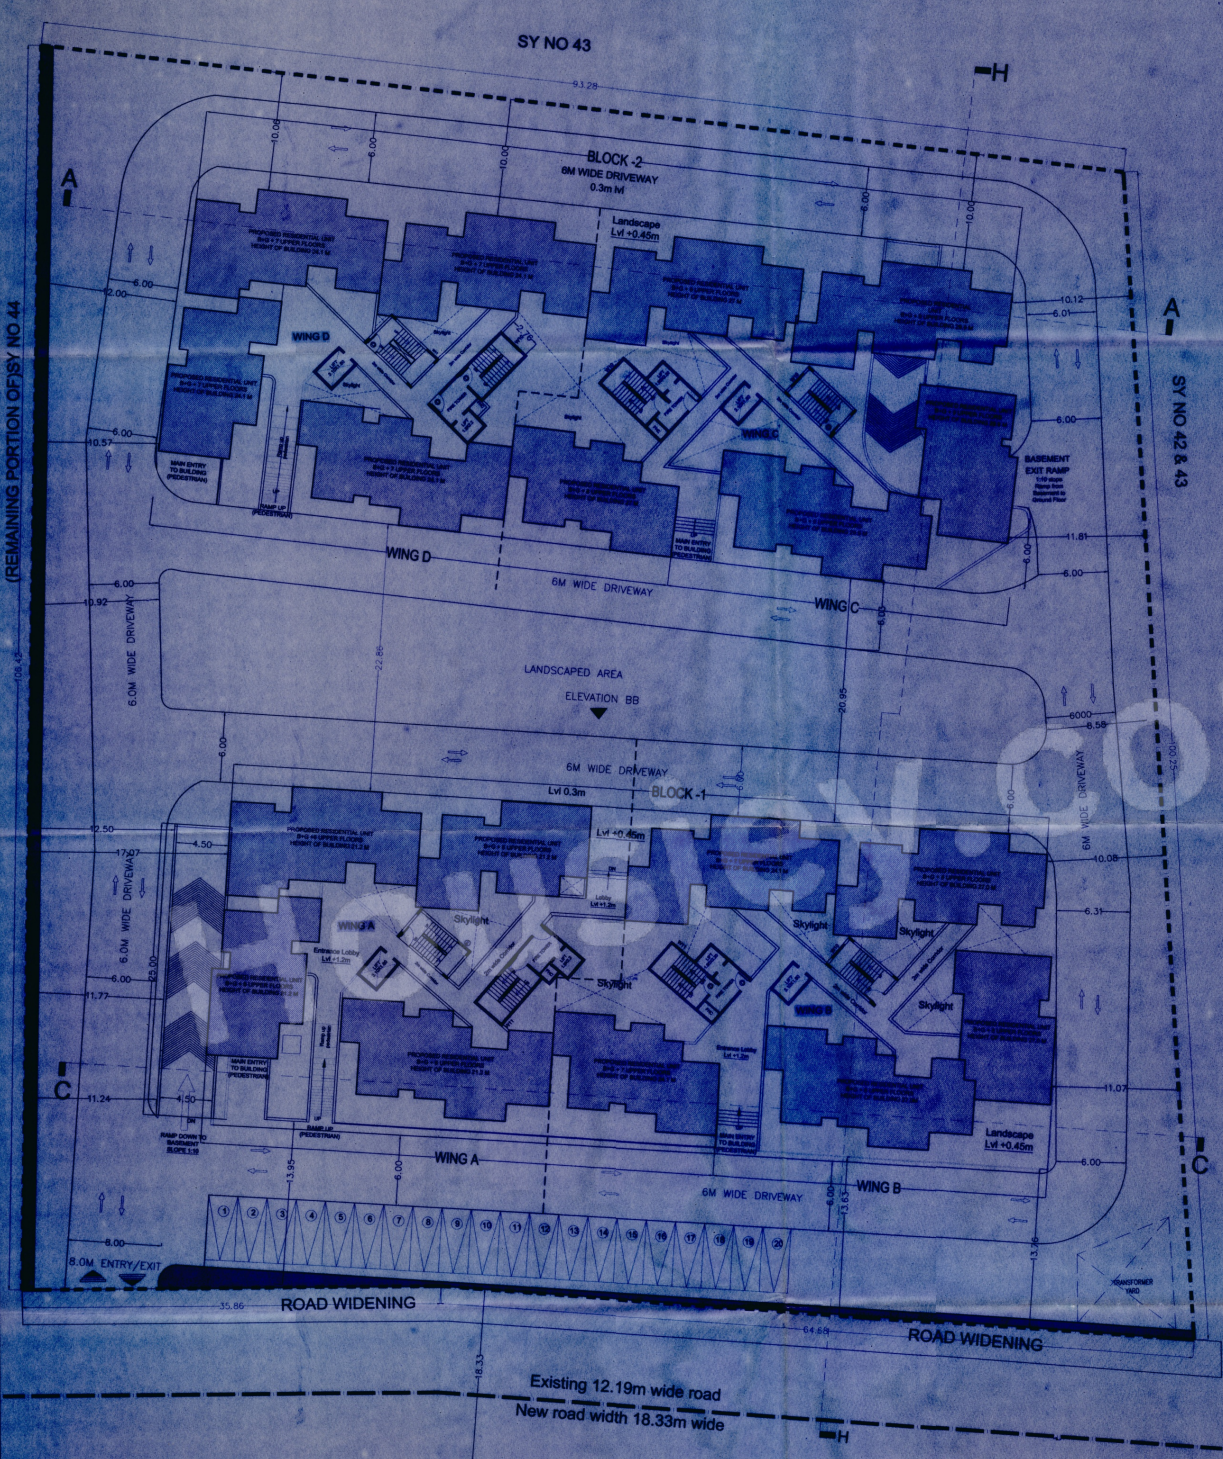

SHEET NO

01

SCALE

1:150

DATE

04.04.2018

AREA STATEMENTS (In Sqm)

TOTAL SITE AREA : 9864 Sqm

AREA STATEMENTS (BLOCK 1)

	FL	1A	1B	1C	
--	----	----	-----	-----	

AREA STATEMENTS (BLOCK 2)

--	----	----	-----	-----	







