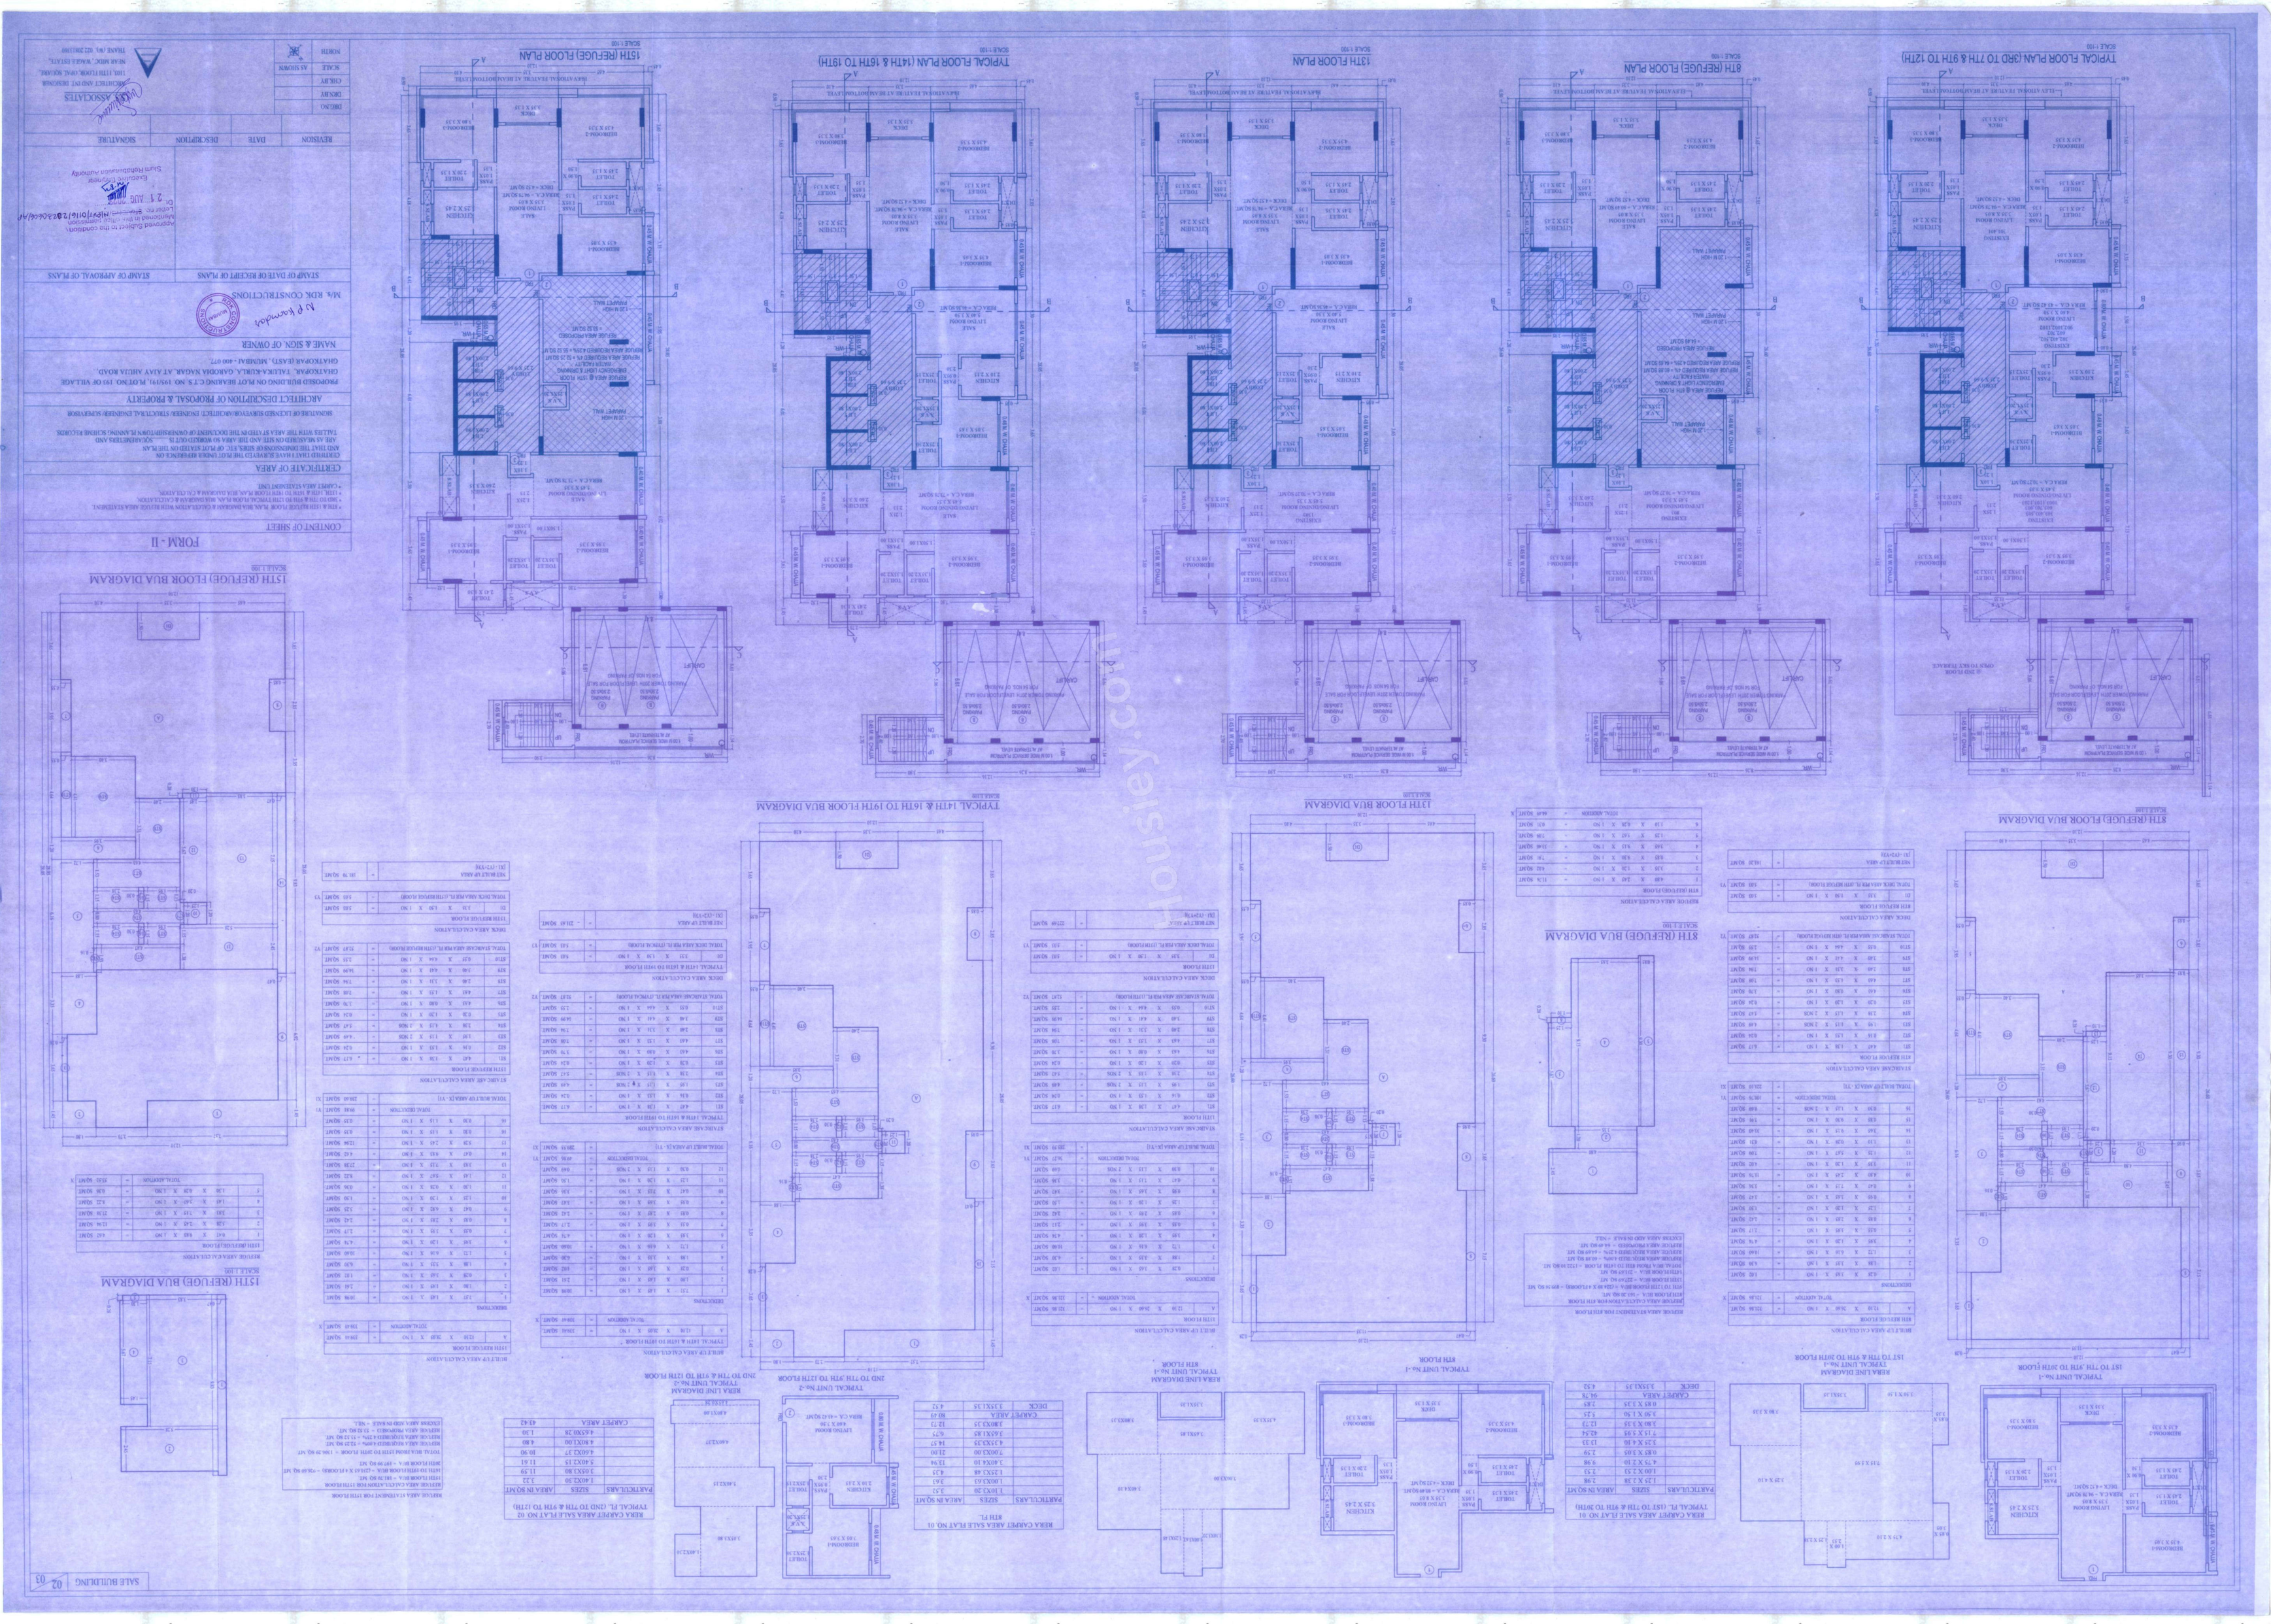
TYPICAL FLOOR PLAN (3RD TO 7TH & 9TH TO 12TH)
8TH (REFUGE) FLOOR PLAN
13TH FLOOR PLAN
TYPICAL FLOOR PLAN (14TH & 18TH TO 19TH)
15TH (REFUGE) FLOOR PLAN
SCALE 1:100
ELEVATIONAL FATHER AT REAR/BOTTOM LEVEL
ELEVATIONAL FATHER AT FRONT/BOTTOM LEVEL
OWNER
PARKING
PARKING
PARKING