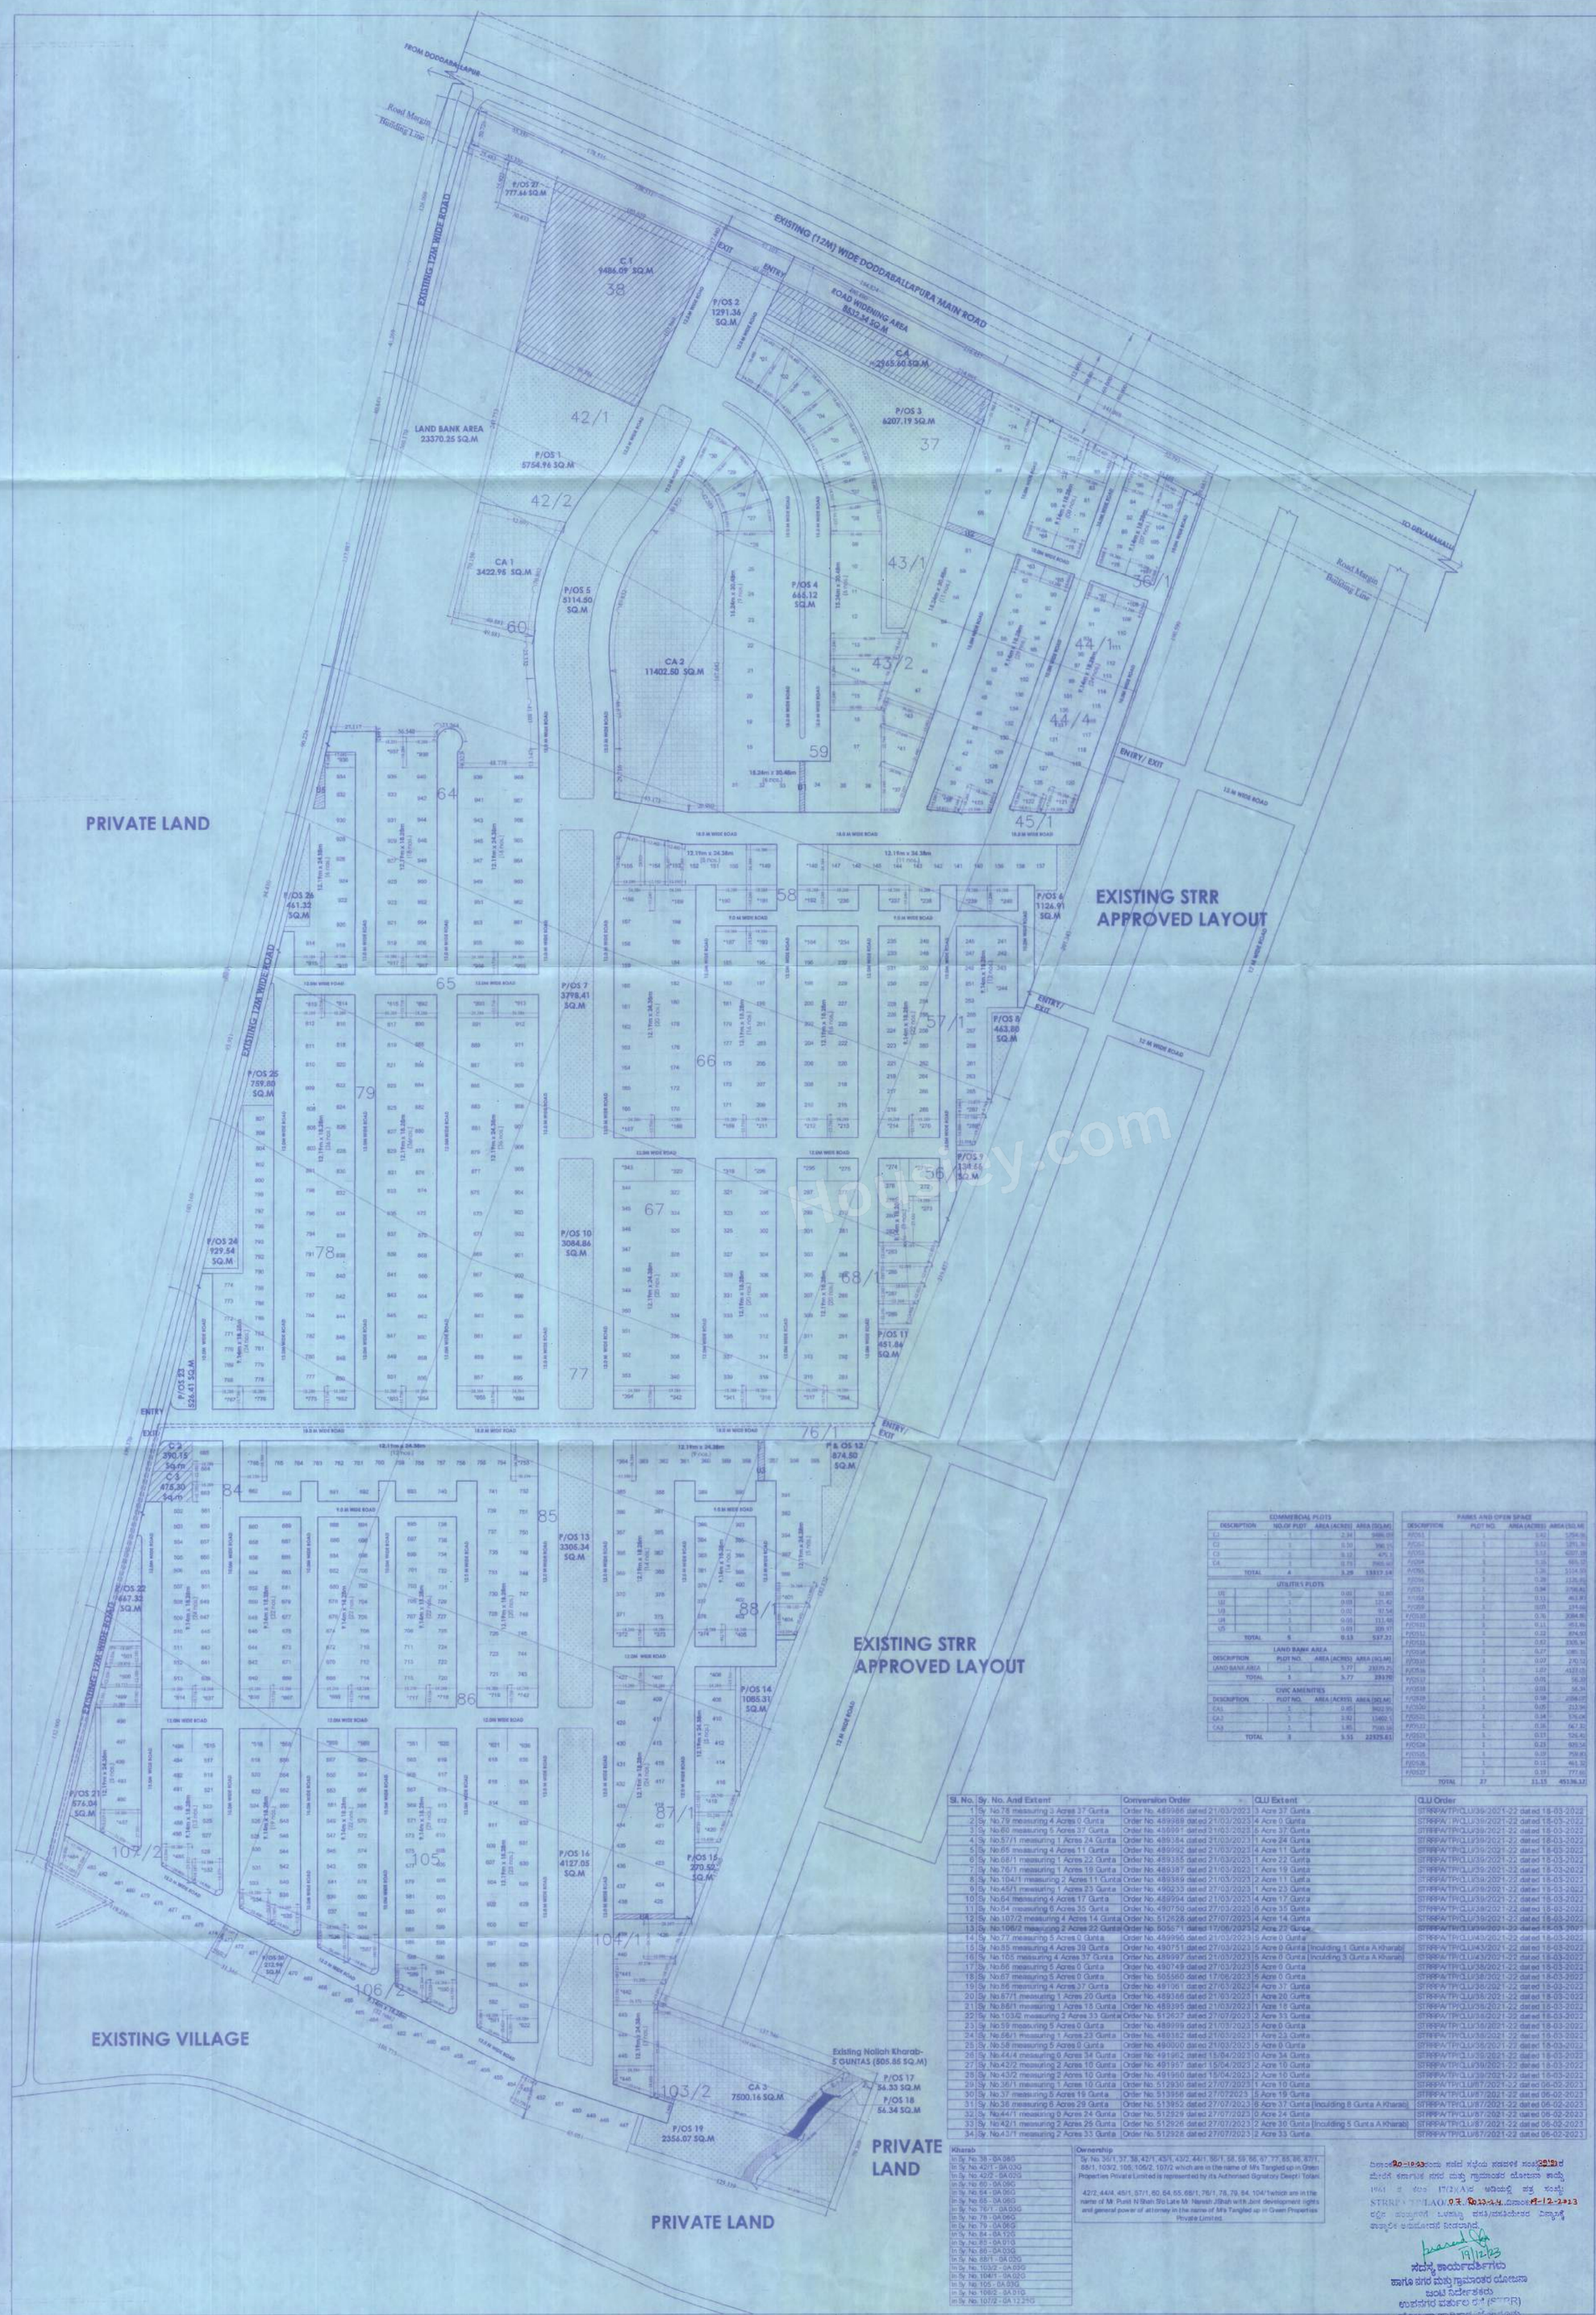

LOCATION MAP

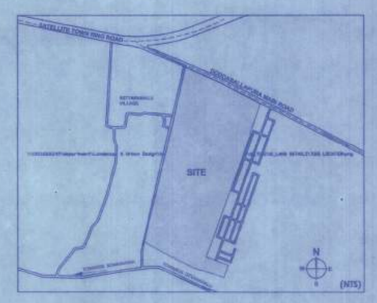

LEGEND

	LAND BANK AREA (LBA)
	ROAD WIDENING AREA
	KHARAB LAND
	PARK & OPEN SPACES (P/OS)
	COMMERCIAL (C)
	CIVIC AMENITIES (CA)
	UTILITY/SERVICES (U)
	NALLAH

LAND USE ANALYSIS

TOTAL AREA - 115 ACRES 16 GUNTAS (467000.7 SQM)

SL.NO	DESCRIPTION	AREA IN SQMT	%	
1	RESIDENTIAL	230231.1	51.9%	
2	COMMERCIAL	13317.1	3.0%	54.9%
3	PARK	45136.1	10.2%	
4	CA	22325.6	5.0%	
5	ROADS	124100.7	28.0%	
6	NH ROAD WIDENING AREA	8532.3	1.9%	
7	LAND BANK FOR STRR PROJECT	23370.2	5.00%	
8	TOTAL AREA	467000.7	100%	

PLOT DETAILS

PLOT SIZE	PLOT NOS.	NO. OF PLOTS	TOTAL AREA (SQ.M)



15.240m X 30.48m (50'x100')	29, 30, 31, 32, 33, 37, 38, 39, 20, 21, 22, 23, 24, 25, 35, 36, 52, 53, 54, 55, 56, 57, 58, 59, 60, 61, 62, 63, 72	32	14,864
IRREGULAR PLOTS	1, 2, 3, 4, 5, 6, 7, 8, 9, 10, 11, 12, 13, 14, 15, 16, 17, 18, 19, 20, 21, 22, 23, 24, 25, 26, 27, 28, 29, 30, 31, 32, 33, 34, 35, 36, 37, 38, 41, 43, 63, 64, 65, 67, 68, 69,807	162	32,227
TOTAL		968	2,30,204

COMMERCIAL PLOTS			
DESCRIPTION	NO.OF PLOT	AREA (ACRES)	AREA (SQ.M)
C1	1	2.34	9486.09
C2	1	0.98	396.15
C3	1	0.12	475.3
C4	1	0.75	2565.41
TOTAL	4	3.29	13317.14

UTILITIES PLOTS			
DESCRIPTION	PLOT NO.	AREA (ACRES)	AREA (SQ.M)
U1	1	0.06	246.42
U2	1	0.08	321.42
U3	1	0.02	97.54
U4	1	0.05	212.48
U5	1	0.03	209.97
TOTAL	5	0.13	537.21

LAND BANK AREA			
DESCRIPTION	PLOT NO.	AREA (ACRES)	AREA (SQ.M)
LAND BANK AREA	1	5.77	23370.25
TOTAL	1	5.77	23370

CIVIC AMENITIES			
DESCRIPTION	PLOT NO.	AREA (ACRES)	AREA (SQ.M)
CA1	1	0.85	3422.96
CA2	1	2.82	11402.5
CA3	1	1.85	7500.16
TOTAL	3	5.51	22325.63

PARKS AND OPEN SPACE			
DESCRIPTION	PLOT NO.	AREA (ACRES)	AREA (SQ.M)
P/OS1	1	1.42	5754.96
P/OS2	1	0.32	1291.36
P/OS3	1	1.53	6207.19
P/OS4	1	0.16	646.12
P/OS5	1	1.26	5114.50
P/OS6	1	0.28	1126.91
P/OS7	1	0.93	3798.41
P/OS8	1	0.11	463.88
P/OS9	1	0.03	134.66
P/OS10	1	0.76	3084.86
P/OS11	1	0.11	451.84
P/OS12	1	0.22	874.50
P/OS13	1	0.82	3306.34
P/OS14	1	0.27	1055.31
P/OS15	1	0.07	270.52
P/OS16	1	1.02	4127.05
P/OS17	1	0.01	54.33
P/OS18	1	0.01	54.34
P/OS19	1	0.58	2356.07
P/OS20	1	0.05	212.94
P/OS21	1	0.14	576.04
P/OS22	1	0.16	667.32
P/OS23	1	0.13	526.41
P/OS24	1	0.23	929.54
P/OS25	1	0.19	798.80
P/OS26	1	0.11	461.32
P/OS27	1	0.19	777.66
TOTAL	27	11.15	45136.12

Sl. No.	Sy. No. And Extent	Conversion Order	CLU Extent	CLU Order
1	Sy. No.78 measuring 3 Acres 37 Gunta	Order No. 489986 dated 21/03/2023	3 Acre 37 Gunta	STRRPA/TP/CLU39/2021-22 dated 18-03-2022
2	Sy. No.79 measuring 4 Acres 0 Gunta	Order No. 489989 dated 21/03/2023	4 Acre 0 Gunta	STRRPA/TP/CLU39/2021-22 dated 18-03-2022
3	Sy. No.80 measuring 5 Acres 37 Gunta	Order No. 489991 dated 21/03/2023	5 Acre 37 Gunta	STRRPA/TP/CLU39/2021-22 dated 18-03-2022
4	Sy. No.57/1 measuring 1 Acres 24 Gunta	Order No. 489384 dated 21/03/2023	1 Acre 24 Gunta	STRRPA/TP/CLU39/2021-22 dated 18-03-2022
5	Sy. No.65 measuring 4 Acres 11 Gunta	Order No. 489992 dated 21/03/2023	4 Acre 11 Gunta	STRRPA/TP/CLU39/2021-22 dated 18-03-2022
6	Sy. No.68/1 measuring 1 Acres 22 Gunta	Order No. 489385 dated 21/03/2023	1 Acre 22 Gunta	STRRPA/TP/CLU39/2021-22 dated 18-03-2022
7	Sy. No.76/1 measuring 1 Acres 19 Gunta	Order No. 489387 dated 21/03/2023	1 Acre 19 Gunta	STRRPA/TP/CLU39/2021-22 dated 18-03-2022
8	Sy. No.104/1 measuring 2 Acres 11 Gunta	Order No. 489389 dated 21/03/2023	2 Acre 11 Gunta	STRRPA/TP/CLU39/2021-22 dated 18-03-2022
9	Sy. No.45/1 measuring 1 Acres 23 Gunta	Order No. 490235 dated 27/03/2023	1 Acre 23 Gunta	STRRPA/TP/CLU39/2021-22 dated 18-03-2022
10	Sy. No.64 measuring 4 Acres 17 Gunta	Order No. 489994 dated 21/03/2023	4 Acre 17 Gunta	STRRPA/TP/CLU39/2021-22 dated 18-03-2022
11	Sy. No.84 measuring 6 Acres 35 Gunta	Order No. 490750 dated 27/03/2023	6 Acre 35 Gunta	STRRPA/TP/CLU38/2021-22 dated 18-03-2022
12	Sy. No.107/2 measuring 4 Acres 14 Gunta	Order No. 512928 dated 27/07/2023	4 Acre 14 Gunta	STRRPA/TP/CLU38/2021-22 dated 18-03-2022
13	Sy. No.106/2 measuring 2 Acres 22 Gunta	Order No. 505671 dated 17/06/2023	2 Acre 22 Gunta	STRRPA/TP/CLU39/2021-22 dated 18-03-2022
14	Sy. No.77 measuring 5 Acres 0 Gunta	Order No. 489996 dated 21/03/2023	5 Acre 0 Gunta	STRRPA/TP/CLU40/2021-22 dated 18-03-2022
15	Sy. No.85 measuring 4 Acres 39 Gunta	Order No. 490751 dated 27/03/2023	5 Acre 0 Gunta (Including 1 Gunta A Kharab)	STRRPA/TP/CLU43/2021-22 dated 18-03-2022
16	Sy. No.105 measuring 4 Acres 37 Gunta	Order No. 489997 dated 21/03/2023	5 Acre 0 Gunta (Including 3 Gunta A Kharab)	STRRPA/TP/CLU43/2021-22 dated 18-03-2022
17	Sy. No.66 measuring 5 Acres 0 Gunta	Order No. 490749 dated 27/03/2023	5 Acre 0 Gunta	STRRPA/TP/CLU38/2021-22 dated 18-03-2022
18	Sy. No.67 measuring 5 Acres 0 Gunta	Order No. 505560 dated 17/06/2023	5 Acre 0 Gunta	STRRPA/TP/CLU38/2021-22 dated 18-03-2022
19	Sy. No.86 measuring 4 Acres 27 Gunta	Order No. 491061 dated 27/03/2023	4 Acre 37 Gunta	STRRPA/TP/CLU38/2021-22 dated 18-03-2022
20	Sy. No.67/1 measuring 1 Acres 20 Gunta	Order No. 489386 dated 21/03/2023	1 Acre 20 Gunta	STRRPA/TP/CLU38/2021-22 dated 18-03-2022
21	Sy. No.88/1 measuring 1 Acres 18 Gunta	Order No. 489395 dated 21/03/2023	1 Acre 18 Gunta	STRRPA/TP/CLU38/2021-22 dated 18-03-2022
22	Sy. No.103/2 measuring 2 Acres 33 Gunta	Order No. 512627 dated 27/07/2023	2 Acre 33 Gunta	STRRPA/TP/CLU38/2021-22 dated 18-03-2022
23	Sy. No.59 measuring 5 Acres 0 Gunta	Order No. 489999 dated 21/03/2023	5 Acre 0 Gunta	STRRPA/TP/CLU38/2021-22 dated 18-03-2022
24	Sy. No.56/1 measuring 1 Acres 23 Gunta	Order No. 489382 dated 21/03/2023	1 Acre 23 Gunta	STRRPA/TP/CLU38/2021-22 dated 18-03-2022
25	Sy. No.58 measuring 5 Acres 0 Gunta	Order No. 490000 dated 21/03/2023	5 Acre 0 Gunta	STRRPA/TP/CLU38/2021-22 dated 18-03-2022
26	Sy. No.44/4 measuring 0 Acres 34 Gunta	Order No. 491962 dated 15/04/2023	0 Acre 34 Gunta	STRRPA/TP/CLU39/2021-22 dated 18-03-2022
27	Sy. No.42/2 measuring 2 Acres 10 Gunta	Order No. 491957 dated 15/04/2023	2 Acre 10 Gunta	STRRPA/TP/CLU39/2021-22 dated 18-03-2022
28	Sy. No.43/2 measuring 2 Acres 10 Gunta	Order No. 491960 dated 15/04/2023	2 Acre 10 Gunta	STRRPA/TP/CLU39/2021-22 dated 18-03-2022
29	Sy. No.36/1 measuring 1 Acres 10 Gunta	Order No. 512930 dated 27/07/2023	1 Acre 10 Gunta	STRRPA/TP/CLU87/2021-22 dated 06-02-2023
30	Sy. No.37 measuring 5 Acres 19 Gunta	Order No. 513956 dated 27/07/2023	5 Acre 19 Gunta	STRRPA/TP/CLU87/2021-22 dated 06-02-2023
31	Sy. No.38 measuring 6 Acres 29 Gunta	Order No. 513952 dated 27/07/2023	6 Acre 37 Gunta (Including 8 Gunta A Kharab)	STRRPA/TP/CLU87/2021-22 dated 06-02-2023
32	Sy. No.44/1 measuring 0 Acres 24 Gunta	Order No. 512929 dated 27/07/2023	0 Acre 24 Gunta	STRRPA/TP/CLU87/2021-22 dated 06-02-2023
33	Sy. No.42/1 measuring 2 Acres 29 Gunta	Order No. 512926 dated 27/07/2023	2 Acre 30 Gunta (Including 5 Gunta A Kharab)	STRRPA/TP/CLU87/2021-22 dated 06-02-2023
34	Sy. No.43/1 measuring 2 Acres 33 Gunta	Order No. 512928 dated 27/07/2023	2 Acre 33 Gunta	STRRPA/TP/CLU87/2021-22 dated 06-02-2023

Kharab
In Sy. No. 38 - 0A 08G
In Sy. No.42/1 - 0A 03G
In Sy. No. 42/2 - 0A 02G
In Sy. No. 60 - 0A 06G
In Sy. No. 64 - 0A 06G
In Sy. No. 65 - 0A 06G
In Sy. No. 76/1 - 0A 03G
In Sy. No. 78 - 0A 06G
In Sy. No. 79 - 0A 06G
In Sy. No. 84 - 0A 12G
In Sy. No. 85 - 0A 01G
In Sy. No. 86 - 0A 03G
In Sy. No. 88/1 - 0A 02G
In Sy. No. 103/2 - 0A 05G
In Sy. No. 104/1 - 0A 02G
In Sy. No. 105 - 0A 03G
In Sy. No. 106/2 - 0A 01G
In Sy. No. 107/2 - 0A 12.2RG

Ownership
Sy. No. 36/1, 37, 38, 42/1, 43/1, 43/2, 44/1, 56/1, 58, 59, 66, 67, 77, 85, 86, 87/1, 88/1, 103/2, 105, 106/2, 107/2 which are in the name of M/s Tangled up in Green Properties Private Limited is represented by its Authorised Signatory Deepti Tolani. 42/2, 44/4, 45/1, 57/1, 60, 64, 65, 68/1, 76/1, 78, 79, 84, 104/1which are in the name of Mr Punit N Rishi S/o Late Mr Naresh J Shah with Joint development rights and general power of attorney in the name of M/s Tangled up in Green Properties Private Limited.

ದಿನಾಂಕ:20-10-23ರಂದು ಸರ್ವೆ ಸಭೆಯ ನಡವಳಿಕೆ ಸಂಖ್ಯೆ:ಪಿಎಲ್ 03 ರ ಮೇರೆಗೆ ಕರ್ನಾಟಕ ನಗರ ಮತ್ತು ಗ್ರಾಮಾಂತರ ಯೋಜನಾ ಕಾಯ್ದೆ 1961 ರ ಕಲಂ 17(2)/ಎ ಅಡಿಯಲ್ಲಿ ಪತ್ರ ಸಂಖ್ಯೆ: STRRPA/TP/LAO/97, ದಿನಾಂಕ:22-12-2023 ರಲ್ಲಿ ಸಂಯುಕ್ತಗೆಗೆ ಒಳಪಟ್ಟು ಪಟ್ಟಣಾಭಿವೃದ್ಧಿ ಪ್ರಾಧಿಕಾರದ ವಿಶೇಷಾಧಿಕಾರಿಯವರ ಅನುಮೋದನೆ ನೀಡಲಾಗಿದೆ.

19/12/23

ಸದಸ್ಯ ಕಾರ್ಯದರ್ಶಿಗಳು
ಹಾಗೂ ನಗರ ಮತ್ತು ಗ್ರಾಮಾಂತರ ಯೋಜನಾ
ಸಂಯುಕ್ತ ನಿರ್ದೇಶಕರು
ಅಭಿವೃದ್ಧಿ ಪ್ರಾಧಿಕಾರ (STRR)
ಯೋಜನಾ ಪ್ರಾಧಿಕಾರ, ಬೆಂಗಳೂರು.

OWNER'S SIGNATURE

SURESH BHANDARI
Authorised Signatory

TANGLED UP IN GREEN PROPERTIES PRIVATE LIMITED

PROJECT CODE	PROJECT NAME
0095	TANGLED UP IN GREEN

Regd. Office Address
No.78, IMAGINE, ITPL Main Road, EPIP Zone, Whitefield , Bangalore - 560066

TITLE

RESIDENTIAL LAYOUT PLAN DEVELOPMENT

AT SY.NO 36/1, 37, 38, 42/1, 42/2, 43/1, 43/2, 44/1, 44/4, 45/1, 56/1, 57/1, 58, 59, 60, 64, 65, 66, 67, 68/1 , 76/1, 77, 78, 79, 84, 85, 86, 87/1, 88/1, 103/2, 104/1, 105, 106/2, 107/2, SHETTARAHALLI VILLAGE, KASABA HOBLI, DEVANAHALLI TALUK, DODDABALAPUR ROAD, BANGALORE RURAL.

SCALE	SHEET	DATE	DWG.NO
1:1500	A0	18-12-2023	0095-DP-001-R2

ARCHITECT'S SIGNATURE

SOUMI NANDI
Assistant Vice President - Landscape & Urban Design
CA/92/14931

"Imagine", No. 78, ITPL Main Road, EPIP Zone Whitefield, Bangalore - 560067
Ph. 41154711/ 12/ 13/ 14 URL - www.total-environment.com

N
W E
S