





 

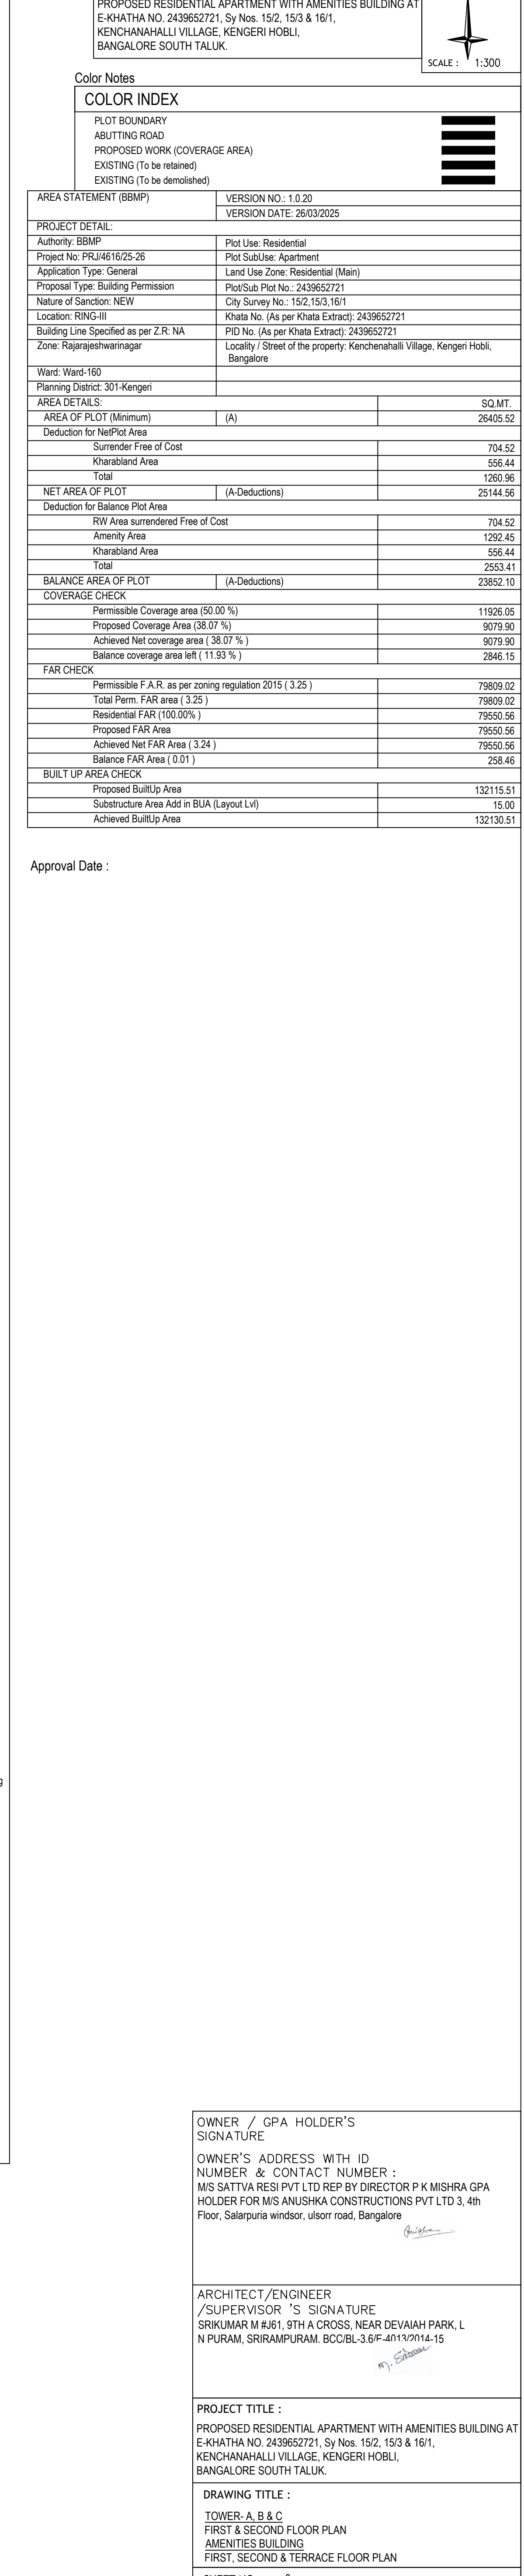


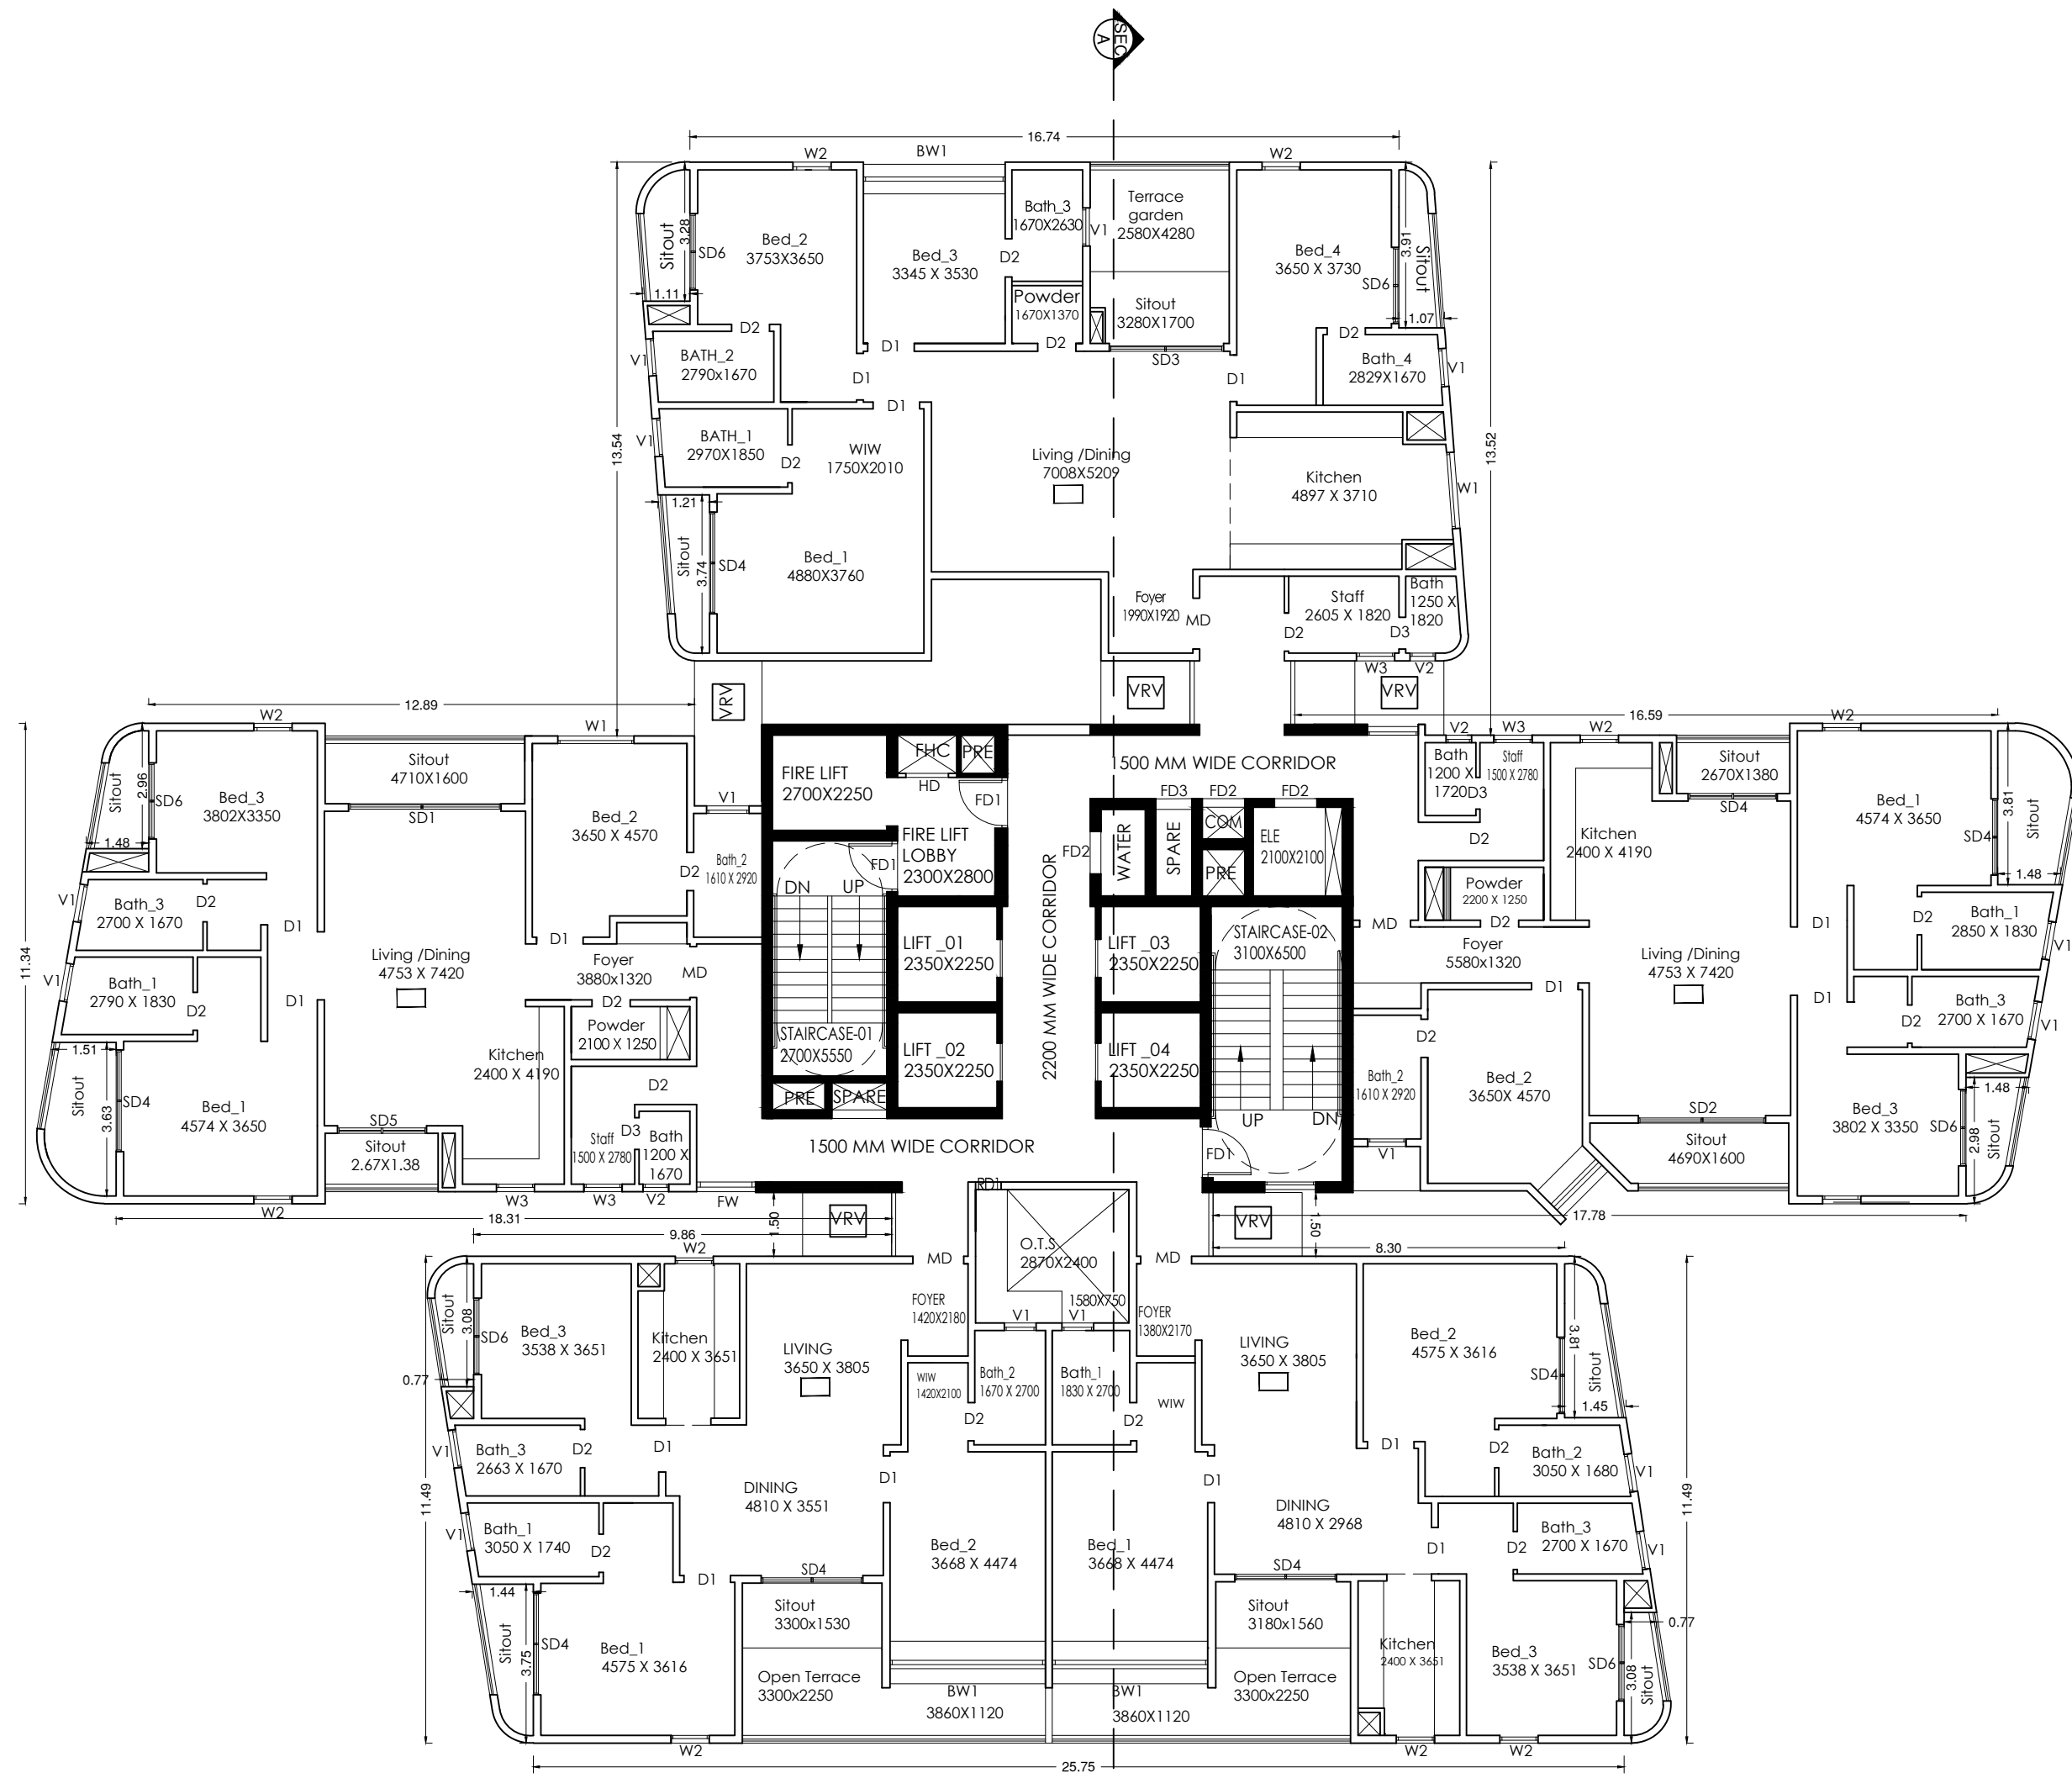


TOWER - A
3rd FLOOR PLAN
NO OF UNITS - 05 Units
(LV-1+14.50M)

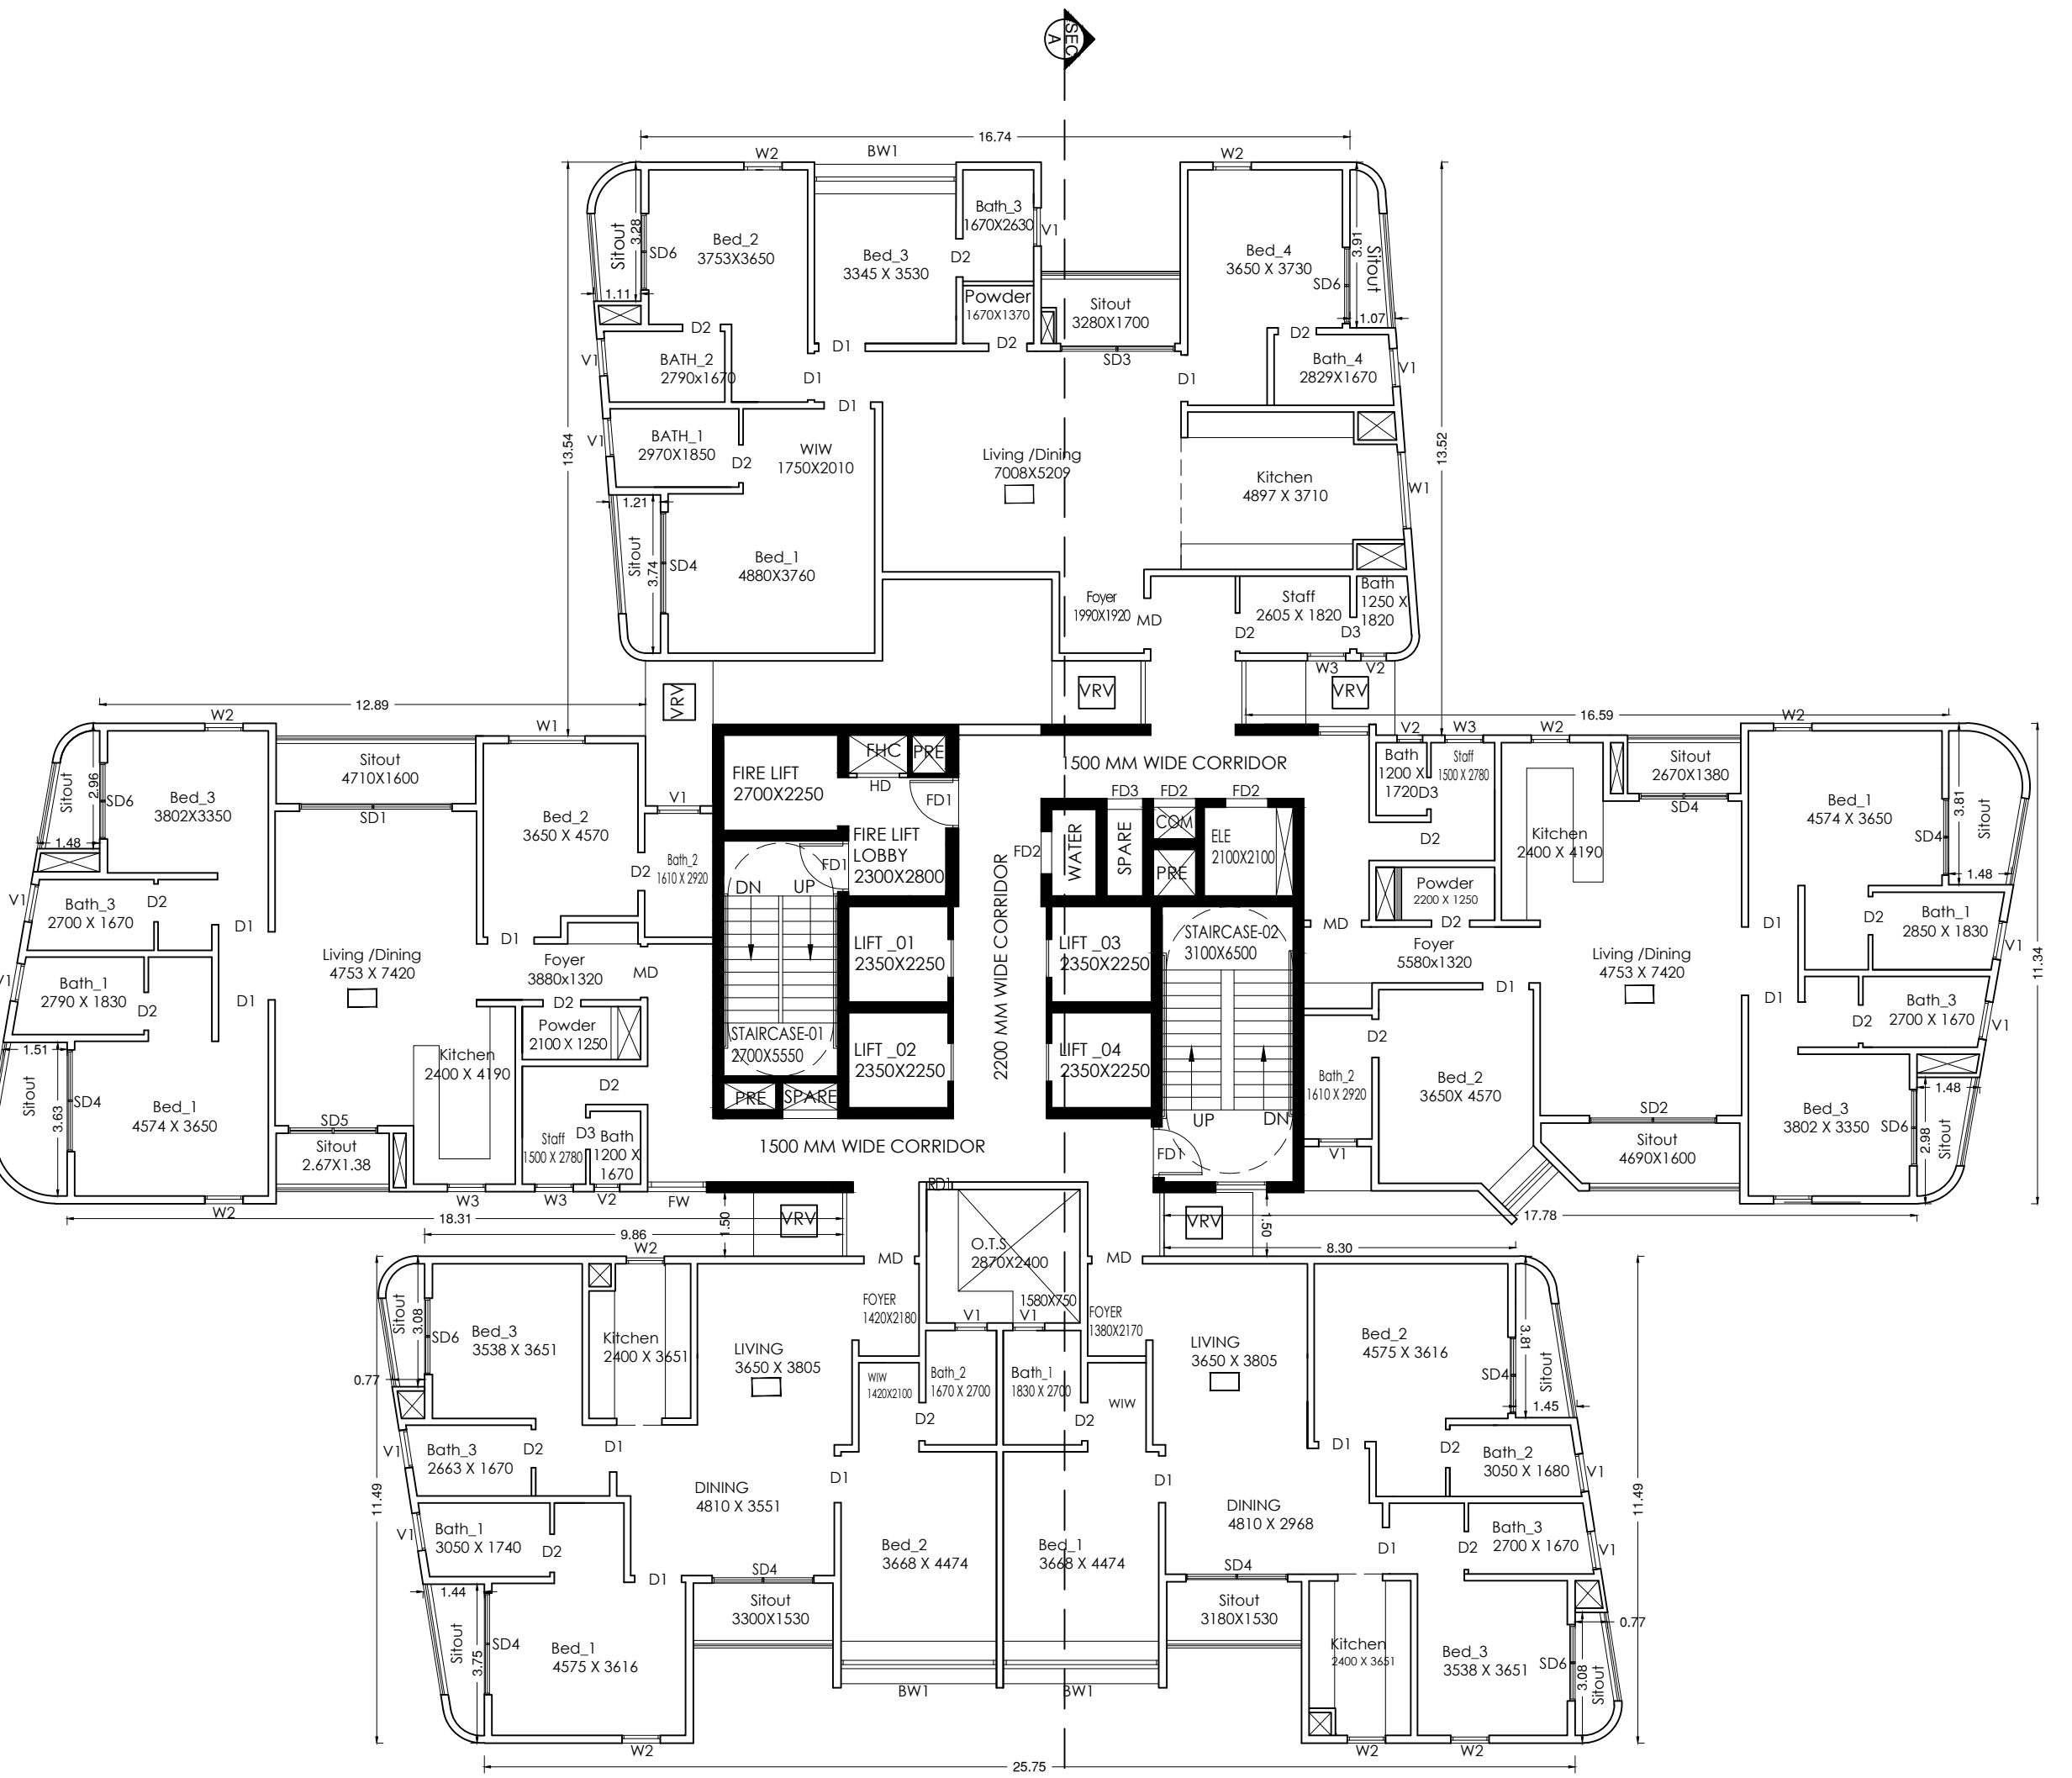

TOWER - A
TYPICAL 4th to 6th, 8th, 8th to 10th, 12th to 14th, 16th, 18th, 20th to 22nd, 24th, 25th, 28th & 29th FLOOR PLAN
NO OF UNITS (05 X 16) = 80 Units

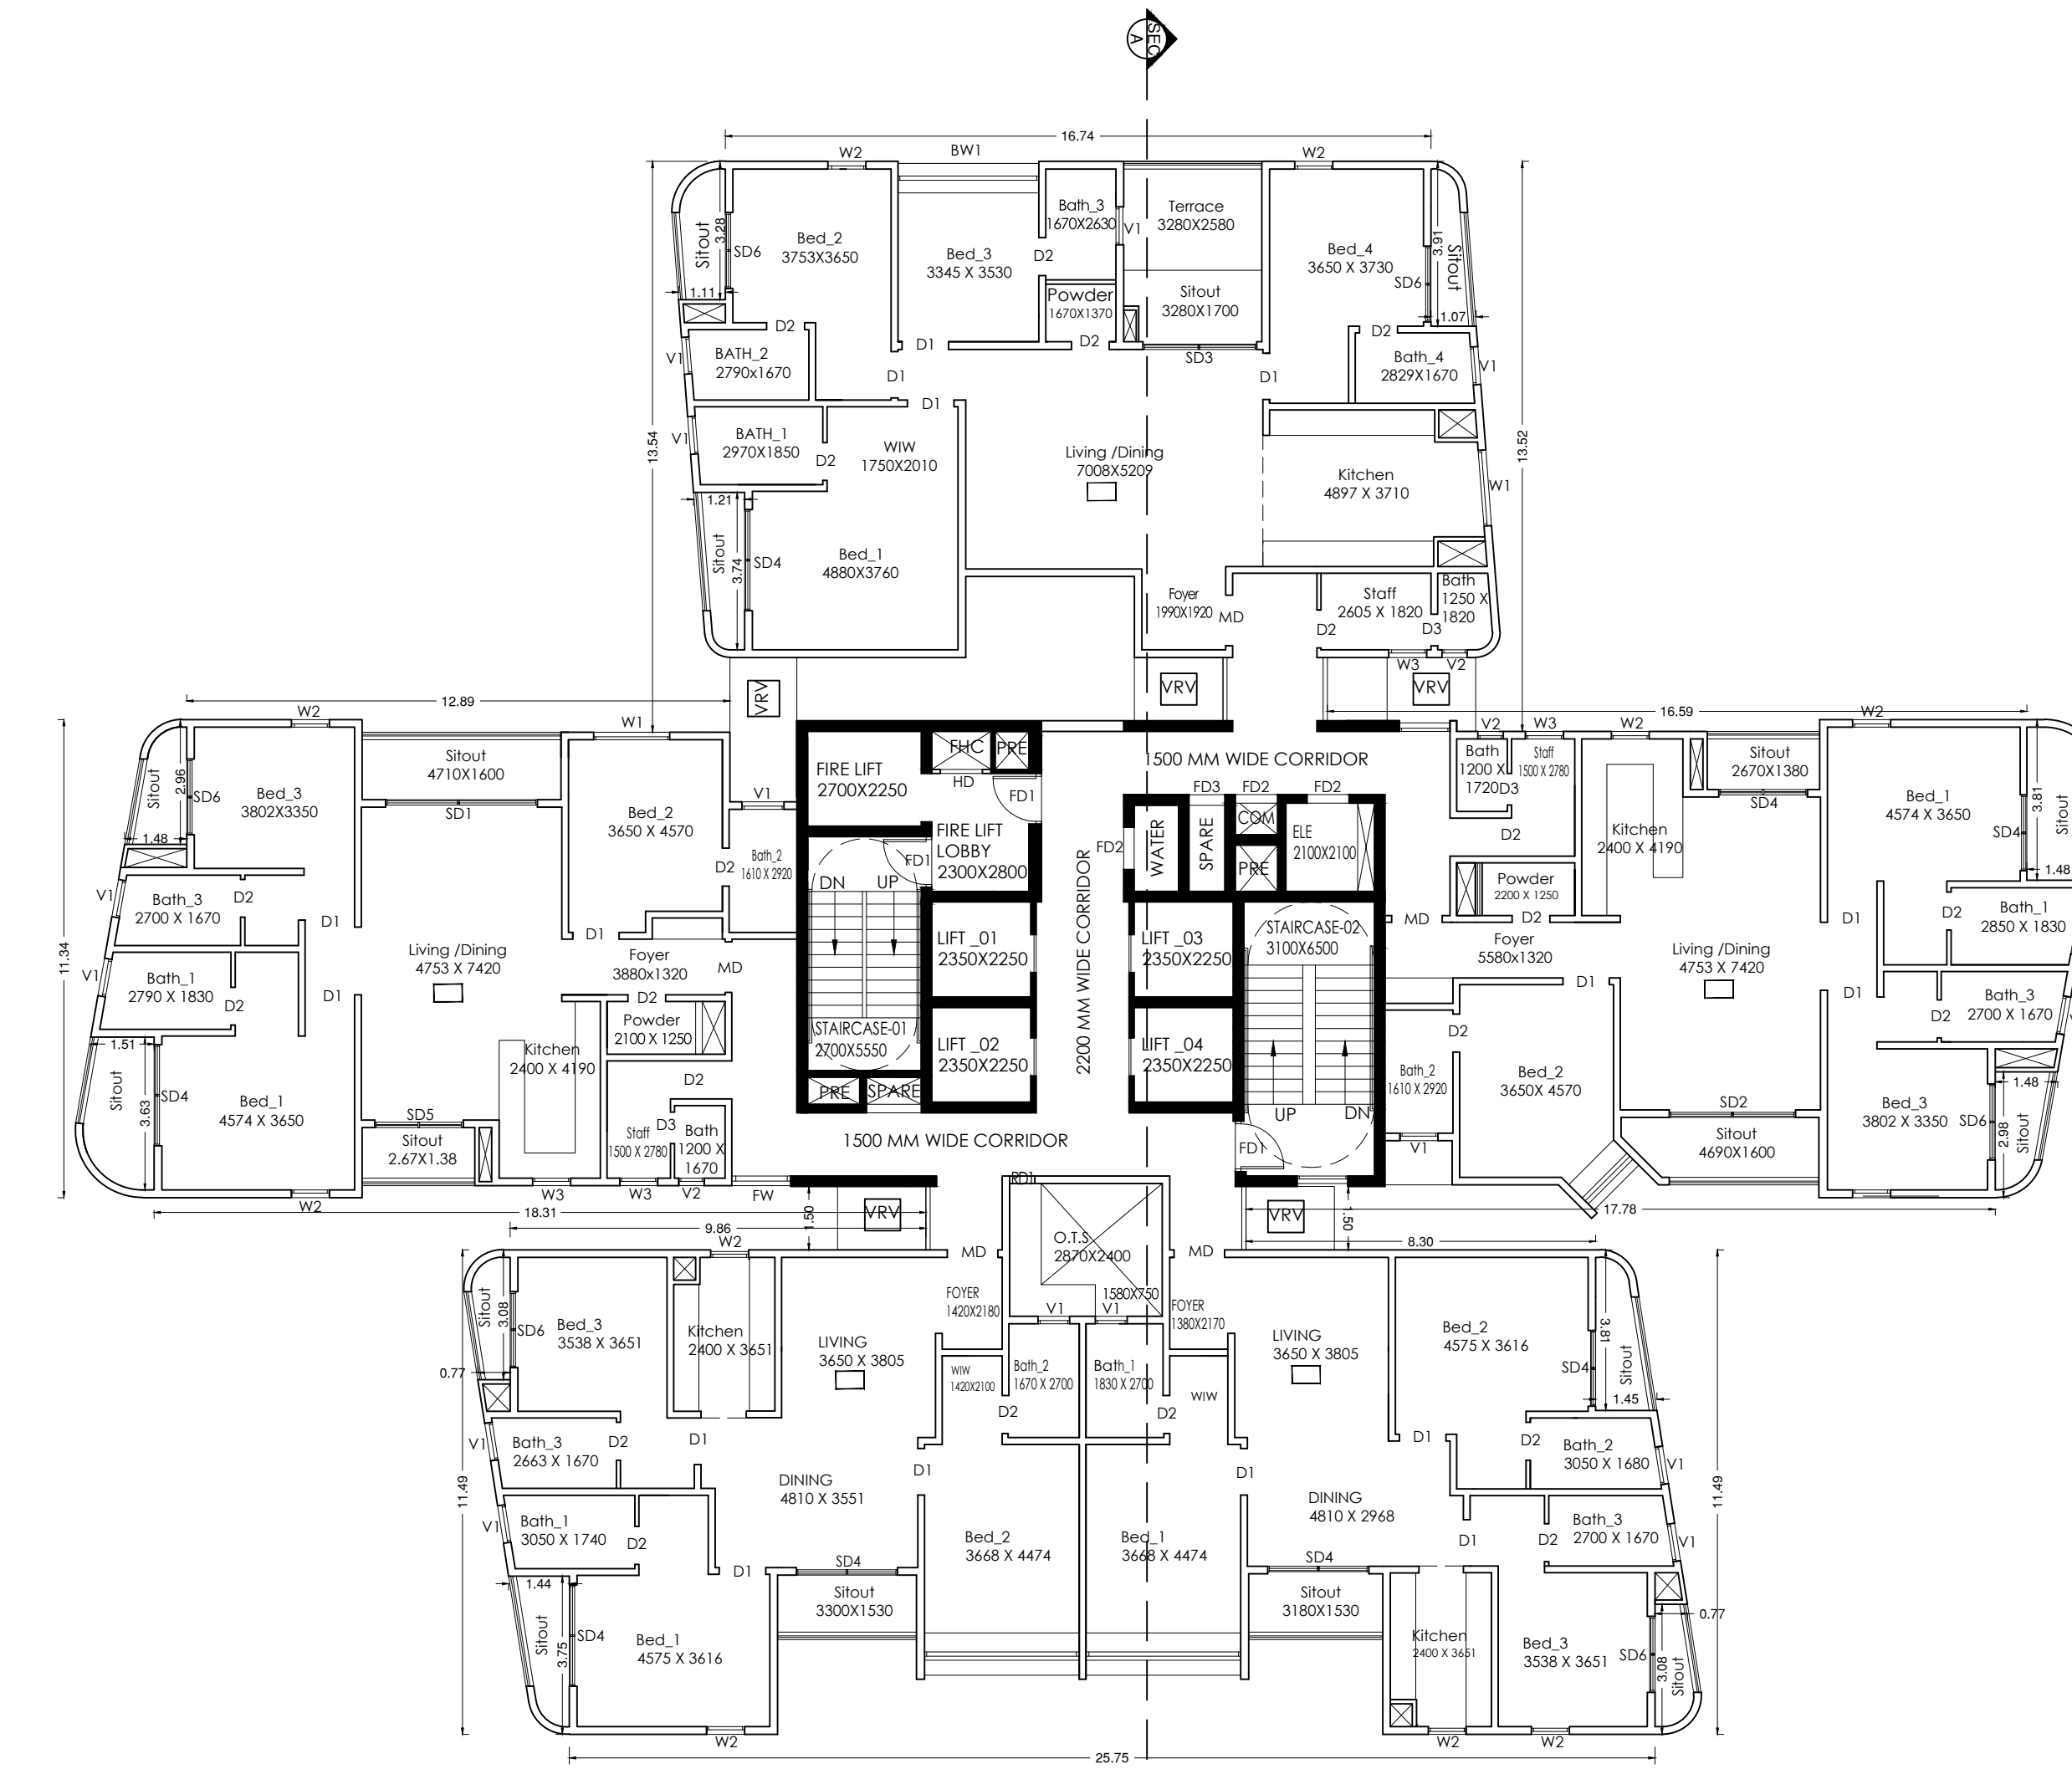

TOWER - A
TYPICAL 17th & 26th FLOOR PLAN
NO OF UNITS (05 X 02) = 10 Units

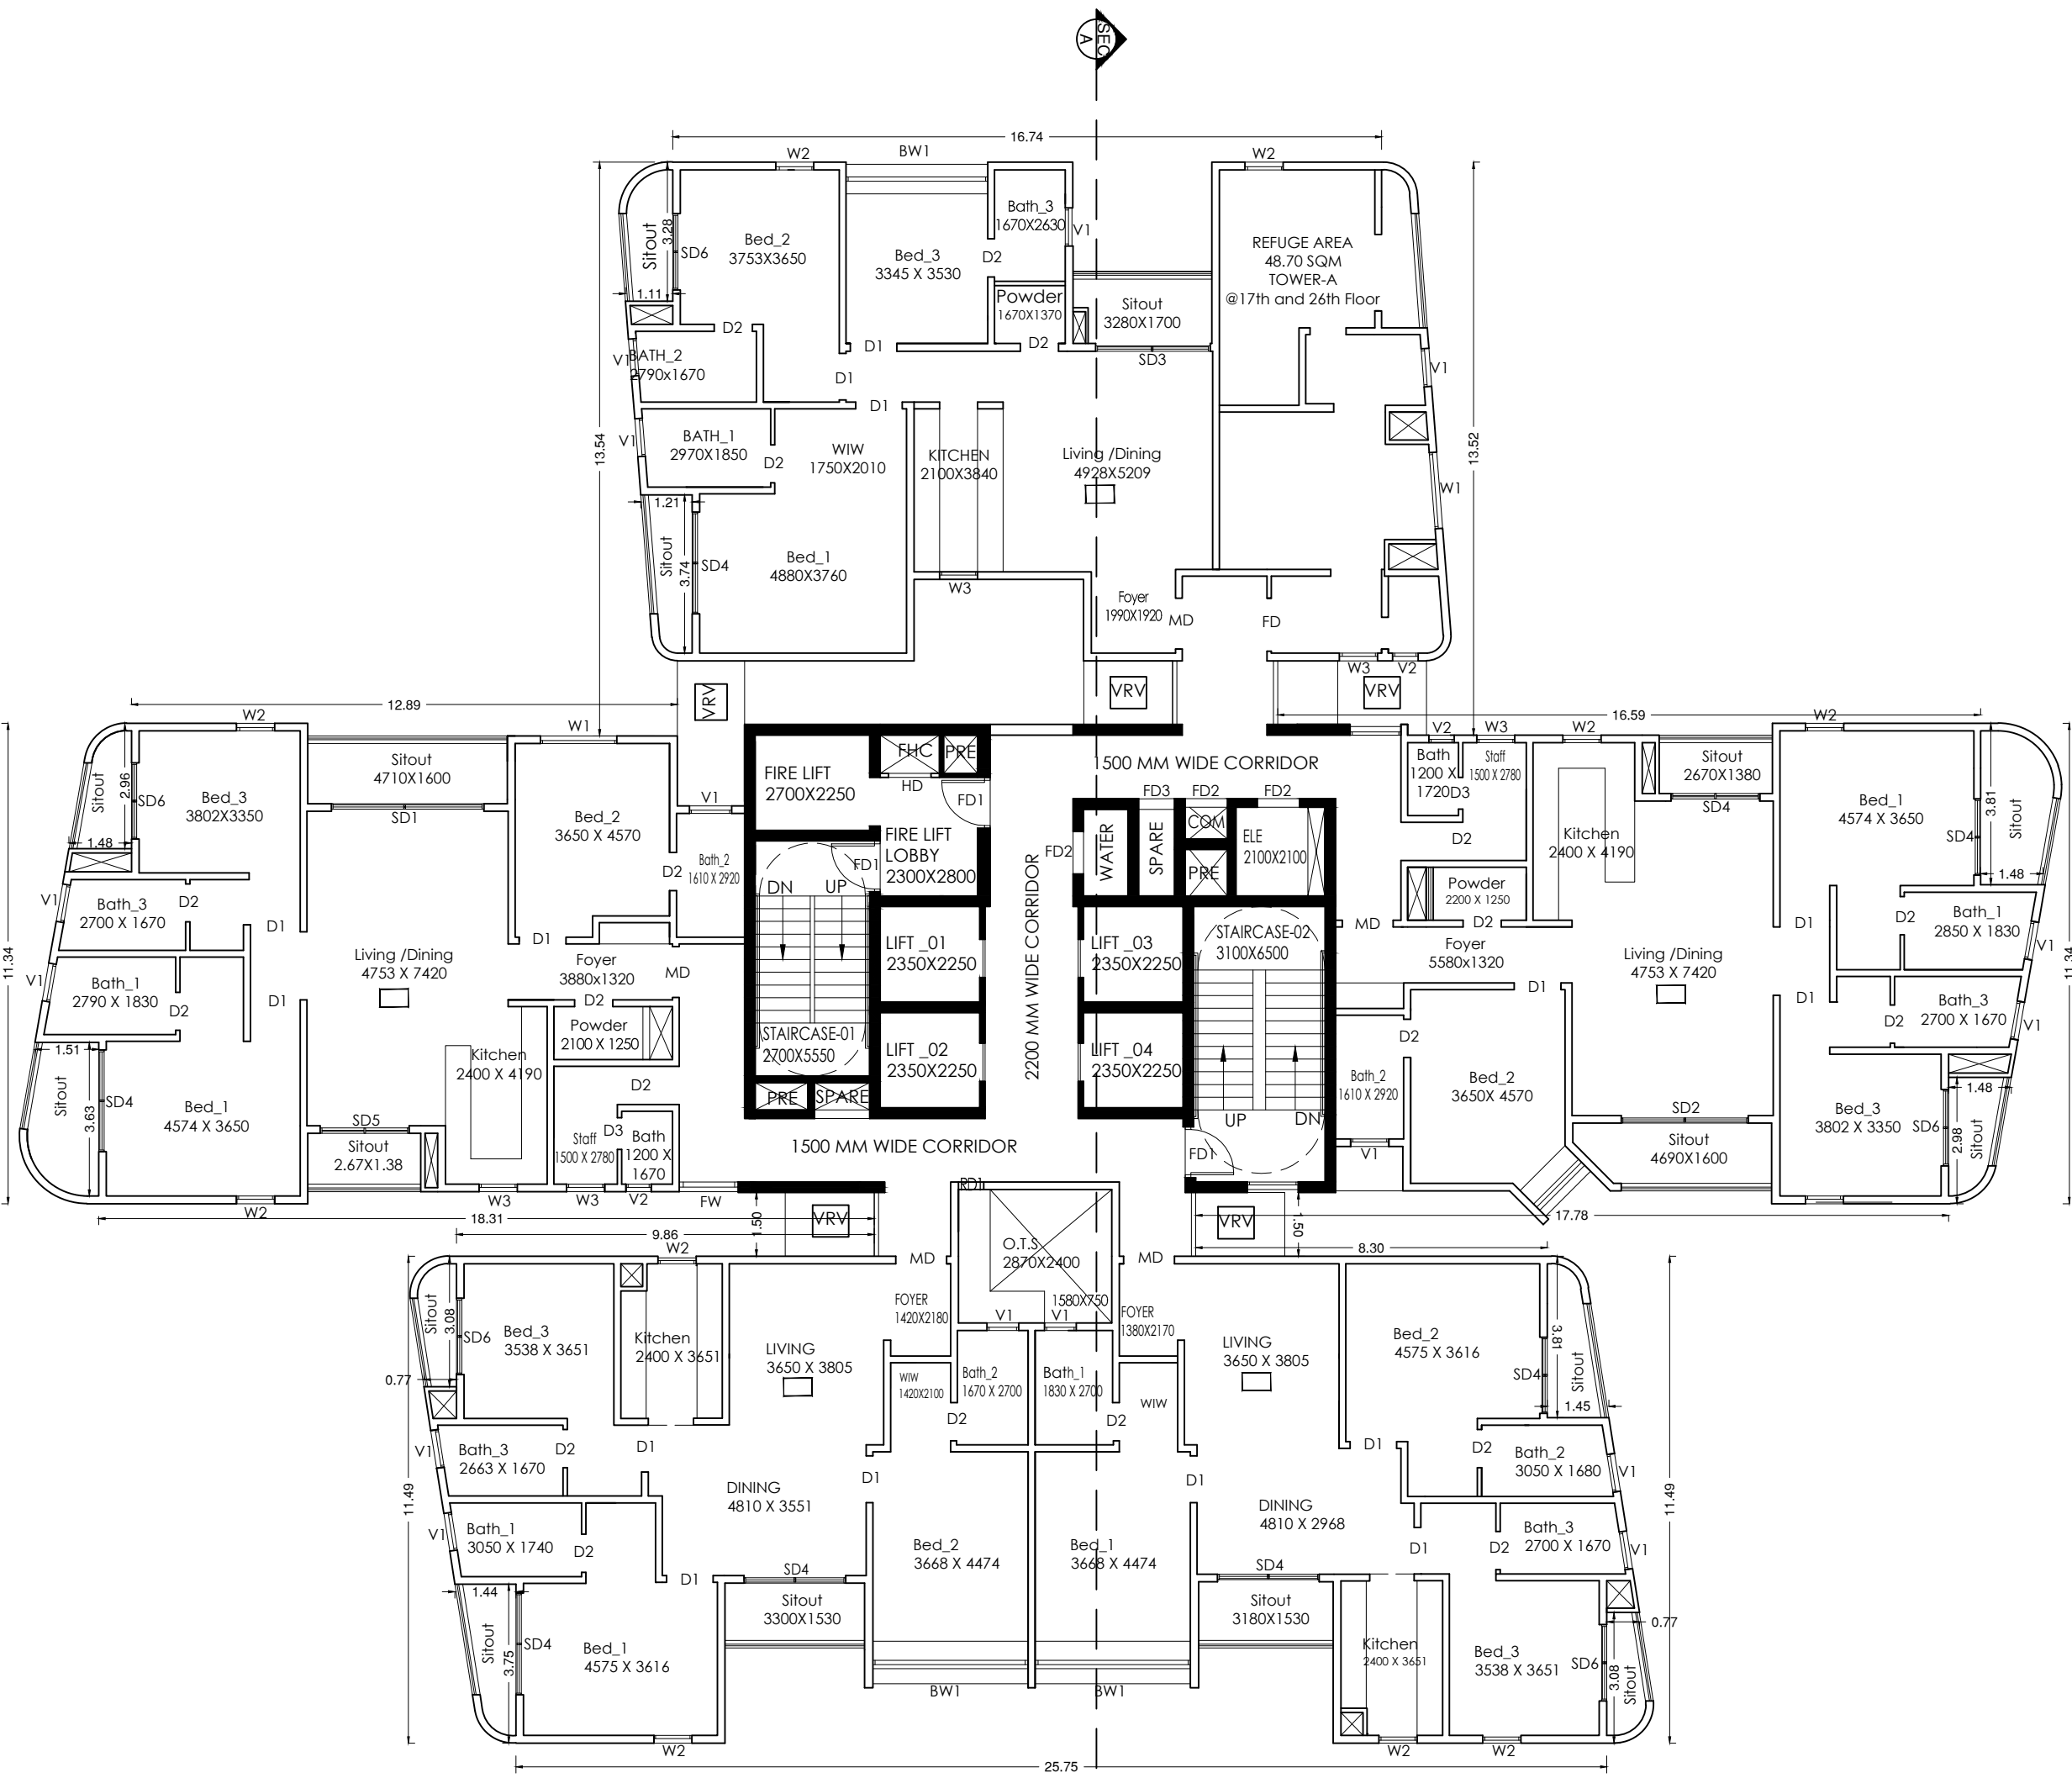

TOWER - A
TYPICAL 17th & 26th FLOOR PLAN
NO OF UNITS (05 X 02) = 10 Units

