UnitBUA Table for Block :T1 (RESIDENTIAL)

FLOOR	Name	UnitBUA Type	UnitBuA Area	Carpet Area	No. of Rooms	No. of Tenement
GROUND FLOOR PLAN	EWS-GF-01	EWS UNIT	35.07	35.07	4	30
	EWS-GF-02	EWS UNIT	35.07	35.07	4	
	EWS-GF-03	EWS UNIT	35.07	35.07	4	
	EWS-GF-04	EWS UNIT	35.07	35.07	4	
	EWS-GF-05	EWS UNIT	35.07	35.07	4	
	EWS-GF-06	EWS UNIT	35.07	35.07	4	
	T1-GF-000004 SPLIT	FLAT	247.68	247.68	10	
	T1-GF-000004 SPLIT	FLAT	0.00	0.00	10	
	T1-GF-000009 SPLIT	FLAT	247.68	247.68	10	
	T1-GF-000009 SPLIT	FLAT	0.00	0.00	10	
	T1-GF-01	FLAT	123.84	123.84	10	
	T1-GF-02	FLAT	122.91	122.91	10	
	T1-GF-03	FLAT	122.91	122.91	10	
	T1-GF-04	FLAT	123.84	123.84	10	
	T1-GF-05	FLAT	122.91	122.91	10	
	T1-GF-06	FLAT	122.91	122.91	10	
	T1-GF-07	FLAT	112.31	111.26	10	
	T1-GF-08	FLAT	146.57	146.57	13	
	T1-GF-09	FLAT	147.50	147.50	13	
	T1-GF-10	FLAT	146.57	146.57	13	
	T1-GF-11	FLAT	147.51	147.51	13	
	T1-GF-12	FLAT	146.57	146.57	13	
	T1-GF-13	FLAT	147.50	147.50	13	
	T1-GF-14	FLAT	146.40	146.40	13	
	T1-GF-15	FLAT	147.34	147.34	13	
	T1-GF-16	FLAT	146.57	146.57	13	
	T1-GF-17	FLAT	147.50	147.50	13	
	T1-GF-18	FLAT	112.31	111.26	10	
	T1-GF-19	FLAT	111.53	111.53	10	
	T1-GF-20	FLAT	112.43	112.43	10	
	T1-GF-21	FLAT	111.33	111.33	10	
	T1-GF-22	FLAT	112.27	112.27	10	
FIRST FLOOR PLAN	EWS-FF-01	EWS UNIT	35.07	35.07	4	30
	EWS-FF-02	EWS UNIT	35.07	35.07	4	
	EWS-FF-03	EWS UNIT	35.07	35.07	4	
	EWS-FF-04	EWS UNIT	35.07	35.07	4	
	EWS-FF-05	EWS UNIT	35.07	35.07	4	
	EWS-FF11-06	EWS UNIT	35.44	35.14	4	
	EWS-FF11-06	EWS UNIT	0.00	0.00	4	
	T1-FF-000004 SPLIT	FLAT	247.68	247.68	10	
	T1-FF-000004 SPLIT	FLAT	0.00	0.00	10	
	T1-FF-000009 SPLIT	FLAT	247.68	247.68	10	
	T1-FF-000009 SPLIT	FLAT	0.00	0.00	10	
	T1-FF-01	FLAT	123.84	123.84	10	
	T1-FF-02	FLAT	122.91	122.91	10	
	T1-FF-03	FLAT	122.91	122.91	10	
	T1-FF-04	FLAT	123.84	123.84	10	
	T1-FF-05	FLAT	122.91	122.91	10	
	T1-FF-06	FLAT	122.91	122.91	10	
	T1-FF-07	FLAT	112.31	111.26	10	
	T1-FF-08	FLAT	146.57	146.57	13	
	T1-FF-09	FLAT	147.50	147.50	13	
	T1-FF-10	FLAT	146.57	146.57	13	
	T1-FF-11	FLAT	146.57	146.57	13	
	T1-FF-12	FLAT	147.51	147.51	13	
	T1-FF-13	FLAT	146.57	146.57	13	
	T1-FF-14	FLAT	147.50	147.50	13	
	T1-FF-15	FLAT	146.40	146.40	13	
	T1-FF-16	FLAT	147.34	147.34	13	
	T1-FF-17	FLAT	146.57	146.57	13	
	T1-FF-18	FLAT	147.50	147.50	13	
	T1-FF-19	FLAT	111.34	111.34	10	
	T1-FF-20	FLAT	112.27	112.27	10	
	T1-FF-21	FLAT	111.50	111.50	10	
	T1-FF-22	FLAT	112.43	112.43	10	
	T1-FF-23	FLAT	111.33	111.33	10	
	T1-FF-24	FLAT	112.27	112.27	10	
TYPICAL -3- 4 FLOOR PLAN	EWS-TYF-01	EWS UNIT	35.07	35.07	4	90
	EWS-TYF-02	EWS UNIT	35.07	35.07	4	
	EWS-TYF-03	EWS UNIT	35.07	35.07	4	
	EWS-TYF-04	EWS UNIT	35.07	35.07	4	
	EWS-TYF-05	EWS UNIT	35.07	35.07	4	
	EWS-TYF-06	EWS UNIT	35.07	35.07	4	
	T1-TYF-000004 SPLIT	FLAT	495.36	495.36	10	
	T1-TYF-000004 SPLIT	FLAT	0.00	0.00	10	
	T1-TYF-000009 SPLIT	FLAT	495.36	495.36	10	
	T1-TYF-000009 SPLIT	FLAT	0.00	0.00	10	
	T1-TYF-01	FLAT	123.84	123.84	10	
	T1-TYF-02	FLAT	122.91	122.91	10	
	T1-TYF-03	FLAT	122.91	122.91	10	
	T1-TYF-04	FLAT	123.84	123.84	10	
	T1-TYF-05	FLAT	122.91	122.91	10	
	T1-TYF-06	FLAT	122.91	122.91	10	
	T1-TYF-07	FLAT	146.57	146.57	13	
	T1-TYF-08	FLAT	147.50	147.50	13	
	T1-TYF-09	FLAT	146.57	146.57	13	
	T1-TYF-10	FLAT	147.51	147.51	13	
	T1-TYF-11	FLAT	146.57	146.57	13	
	T1-TYF-12	FLAT	147.50	147.50	13	
	T1-TYF-13	FLAT	146.57	146.57	13	
	T1-TYF-14	FLAT	147.34	147.34	13	
	T1-TYF-15	FLAT	146.40	146.40	13	
	T1-TYF-16	FLAT	147.34	147.34	13	
	T1-TYF-17	FLAT	146.57	146.57	13	
	T1-TYF-18	FLAT	147.50	147.50	13	
	T1-TYF-19	FLAT	111.34	111.34	10	
	T1-TYF-20	FLAT	112.27	112.27	10	
	T1-TYF-21	FLAT	111.50	111.50	10	
	T1-TYF-22	FLAT	112.43	112.43	10	
	T1-TYF-23	FLAT	111.33	111.33	10	
	T1-TYF-24	FLAT	112.27	112.27	10	
Total		-	19402.65	19402.65	1574	150

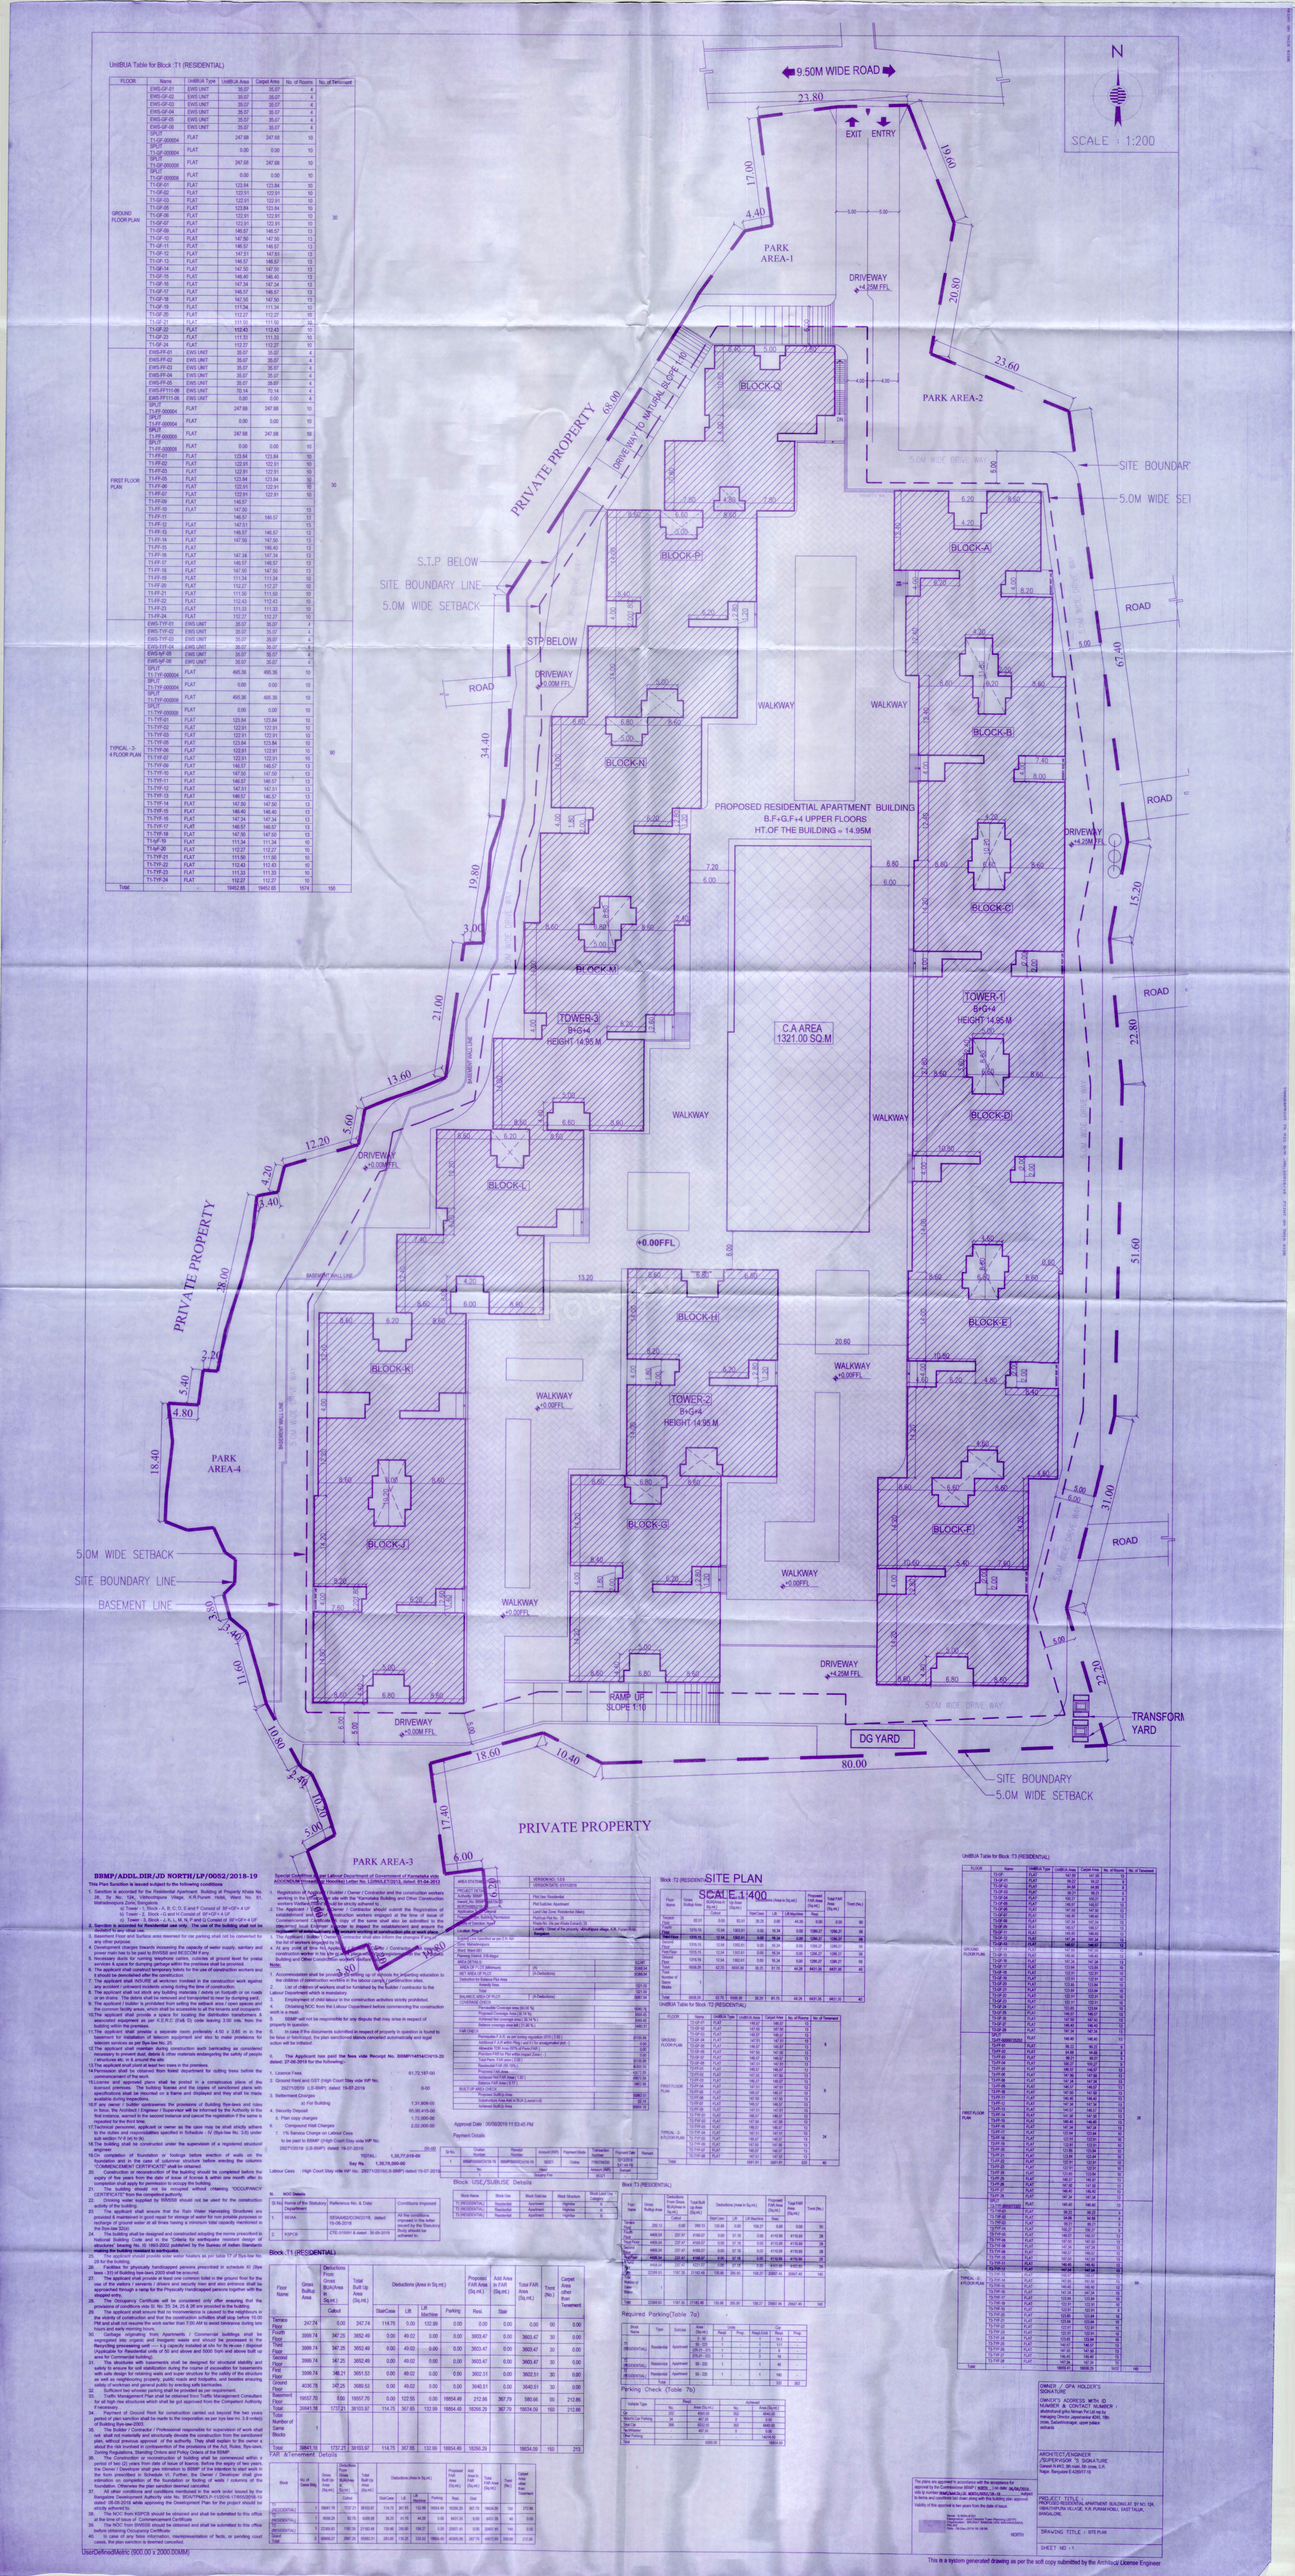

BBMP/ADDL.DIR/JD NORTH/LP/0052/2018-19

This Plan Sanction is issued subject to the following conditions :

1. Sanction is accorded for the Residential Apartment Building at Property Khata No. 58, Sy. No. 58/1, Kempapura Village, H.R.Puram Hobli, Ward No. 51, Mahadevapura Zone, Bengaluru.
   a) Tower - 1 (Block : A, B, C, D, E and F Consist of 3B'+GF+ 4 UP
   b) Tower - 2 (Block : G and H Consist of 3B'+GF+ 4 UP
   c) Tower - 3 (Block : J, K, L, M, N, P and O Consist of 3B'+GF+ 4 UP
2. **Sanction is accorded for Residential use only. The use of the building shall not be modified without obtaining prior permission from the Authority.**
3. Basement Floor and Surface area reserved for car parking shall not be converted for any other purpose.
4. Development charges towards Increasing the capacity of water supply, sanitary and storm water drains is to be remitted to the Bangalore Water
5. Resolutions made for running telephonic centres, opening of ground level for postal services & space for dumping garbage within the premises shall be provided.
6. **The applicant shall construct temporary toilets for the use of construction workers and it should be demolished after the construction.**
7. The safety measures to be taken while engaged in the construction work against any accident / untoward incidents arising from the time of construction.
8. The applicant shall not block any building materials / debris on footpath or on roads or on drains. The debris shall be removed and transported to nearer by dumping yard.
9. The sunboard / builder is prohibited from selling the setback area / open spaces and common facilities provided in the apartment building to the prospective purchasers.
10. The applicant shall provide a space for installing fire distribution transformers & associated equipment as per K.E.R.C (EMS 0) code leaving 3.00 mts. from the building within the premises.
11. The applicant shall provide a separate room preferably 4.50 x 3.65 m in the basement for installing fire control room and also to make provisions for telecom services as per Bye-law No. 32.
12. The applicant shall maintain during construction such barricading as considered necessary to prevent dust, debris & other materials endangering the safety of people / structures etc. in & around the site.
13. The applicant shall construct Compound wall in the premises.
14. Permission shall be obtained from forest department for cutting trees before the commencement of the work.
15. Licence and approved plans shall be posted in a conspicuous place of the licensed premises. The building likewise and the copies of sanctioned plans with specifications shall be displayed on a frame and shall be kept in the site to be made available during inspections.
16. If any owner / builder contravenes the provisions of Building Bye-laws and rules in force, the Architect / Engineer / Supervisor will be informed by the Authority in the first instance, warned in the second instance and cancel the registration if the same is repeated in the third time.
17. Technical personnel, applicant or owner on the case may be shall strictly adhere to the duties and responsibilities specified in Schedule - IV (Bye-law No. 3.6) under sub section IV-A of bc No.
18. The building shall be constructed under the supervision of a registered structural engineer.
19. On completion of foundation or footings before erection of walls on the foundation and in the case of columnar structure before erecting the columns "COMMENCEMENT CERTIFICATE" shall be obtained.
20. Construction or reconstruction of the building should be completed before the expiry of three years from the date of issue of the licence within one month after its completion shall apply for permission to occupy the building.
21. The building should not be occupied without obtaining "OCCUPANCY CERTIFICATE" from the competent authority.
22. Drinking water supplied by BWSSB should not be used for the construction activity of the project.
23. The applicant shall ensure that the Rain Water Harvesting Structures are provided & maintained in good repair for storage of water for non potable purposes or recharge of ground water at all times having a minimum total capacity mentioned in