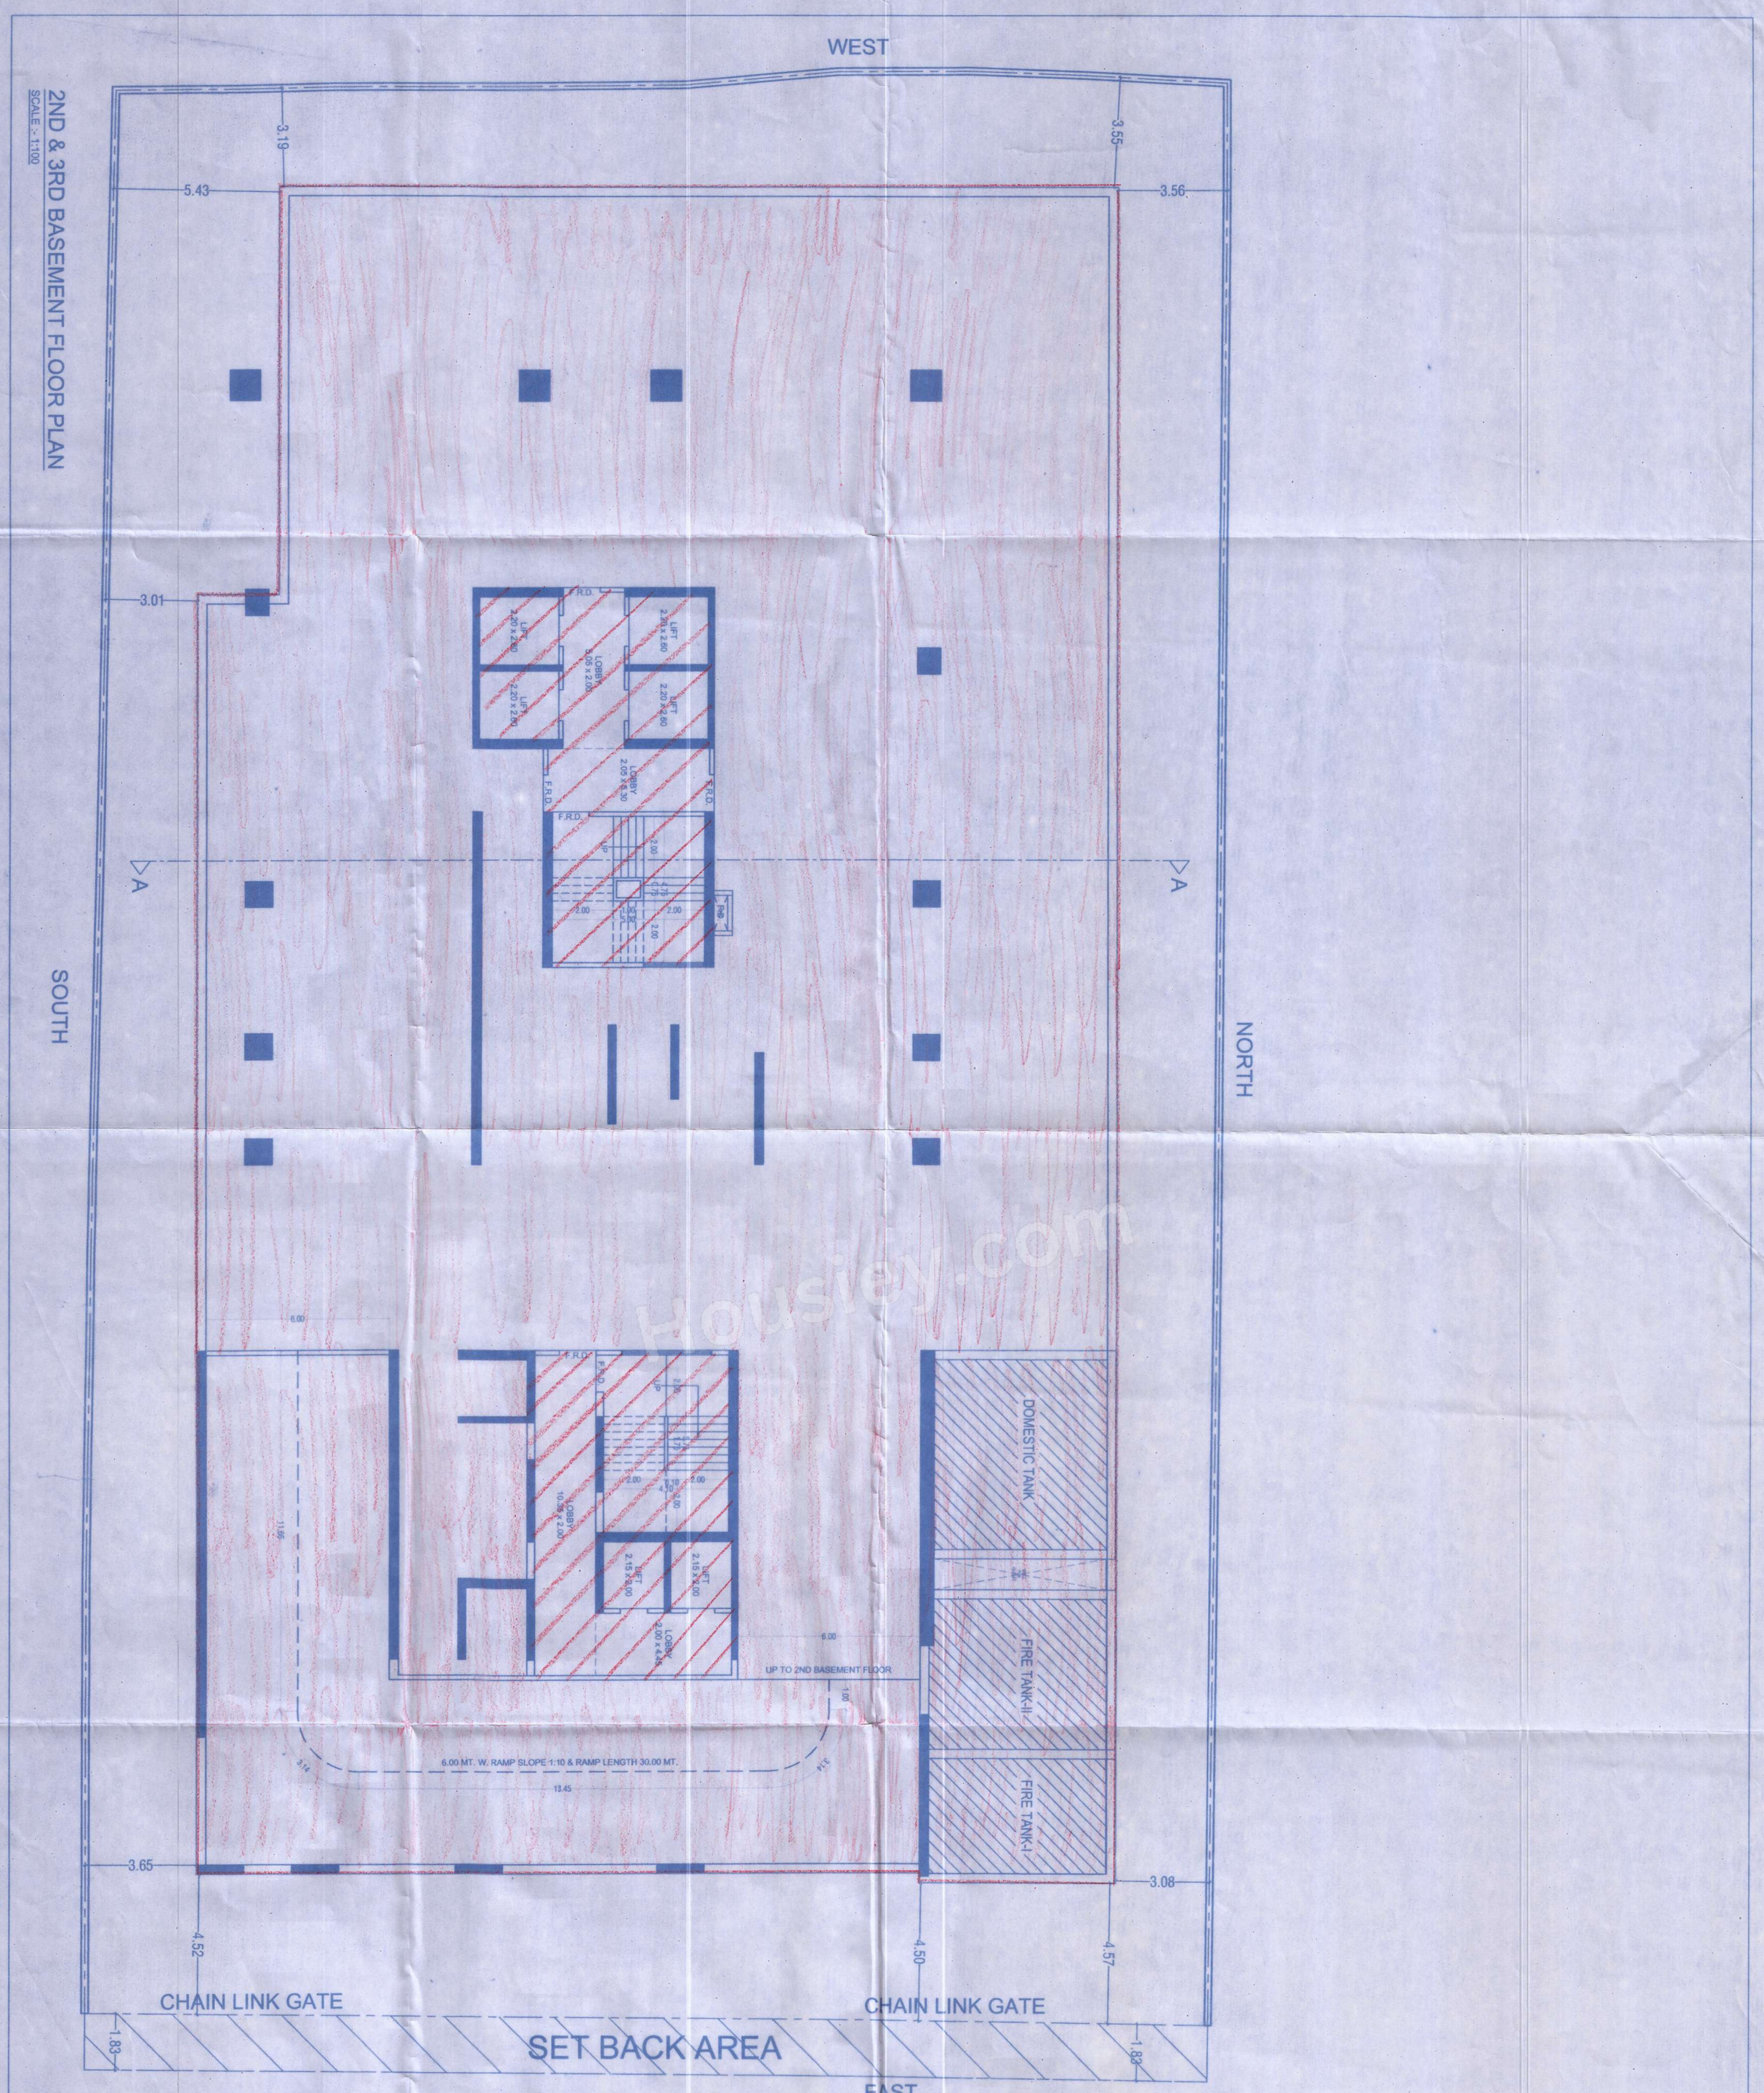

FILE No. :-	3/3
CONTENTS OF SHEET :-	2ND & 3RD BASEMENT FLOOR PLAN.

Approved subject to conditions mentioned in this office Letter No. Mhada -601/1x4/2024
Date - 11 JUL 2024
Ex. Eng. Bldg. Permission Cell Greater Mumbai (W.S.)
Maharashtra Housing & Area Development Authority

महावीर नगर सिद्धिविनायक को-ऑप. हौ. सो. लि.
For MAHAVIR NAGAR SHRI SIDDHI VINAYAK SAHAKARI GRUHNIRMAN SANSTHA MARYADIT
Chairman — Secretary — Treasurer
महावीरनगर सिद्धिविनायक को-ऑप.हौ.सो.लि.
अध्यक्ष — सचिव — खजिनदार

F O R M - II

DESCRIPTION OF PROPOSAL AND PROPERTY

Proposed Redevelopment of existing Building known as 'Siddhivinayak CHS, Om Siddhivinayak CHS and Shri Siddhivinayak CHS' situated on Plot no. 3, Layout bearing CTS. No. 228 A/2(pt), S.No. 163(pt), Village - Kandivali, Taluka - Borivali, Kandivali (West), Mumbai 400 067.

JOB No.	DRG. No.	CHECKED BY	DESIGN BY	DRN. BY	DATE	REV
				TUAS	24-06-2024	

For JE & VEE INFRASTRUCTURE SHRI. VINAY G. SINGH OF M/S. JE & VEE INFRASTRUCTURE A/204, WESTERN EDGE II, W.E.HIGHWAY, BORIVALI (EAST), MUMBAI-62
PARTNER

NORTH

SIGNATURE OF C.A. TO OWNER — NAME OF OWNER C.A. TO OWNER / LESSEE

3DIMENSIONAL CONSULTANTS LLP
HUBTOWN SOLARIS 1304, 13TH FLOOR
PROF.N.S.PHADKEROAD,BHA NAGAR,
ANDHERI(EAST) MUMBAI-400047
E-MAIL: 3DIMENSIONALCONSULTANTS@GMAIL.COM

3Dimensional Consultants LLP Mumbai

SIGNATURE OF ARCHITECT — JIMISH MOHA (LICENSED SURVEYOR) — JIGAR MAVDA (LICENSED SURVEYOR) — NAME, ADDRESS OF ARCHITECT

PLAN FOR APPROVAL

SIGNATURE OF AUTHORITIES

Approved subject to conditions mentioned in this office Letter No. Mhada
Date

SE/AE — Dy Eng. — Ex. Eng. B P Cell (GM)/Mhada (W.S.)

Housiey.com