Main Project Title :PLAN SHOWING THE PROPOSED RESIDENTIAL APARTMENTS ON PLOT NO 7IN NEOPOLIS LAYOUT IN SURVEY NO. 239/P AND 240/P, SITUATED KOKAPET VILLAGE, GANDIPET MANDAL, RANGA REDDY DISTRICT, TELANGANA STATE.BELONGING TO:M/S. RAJAPUSHPA PROPERTIES PVT. LTD.REPRESENTED BY IT'S DIRECTOR SRI. P. SUJITH REDDY S/O. P.J.C REDDY.

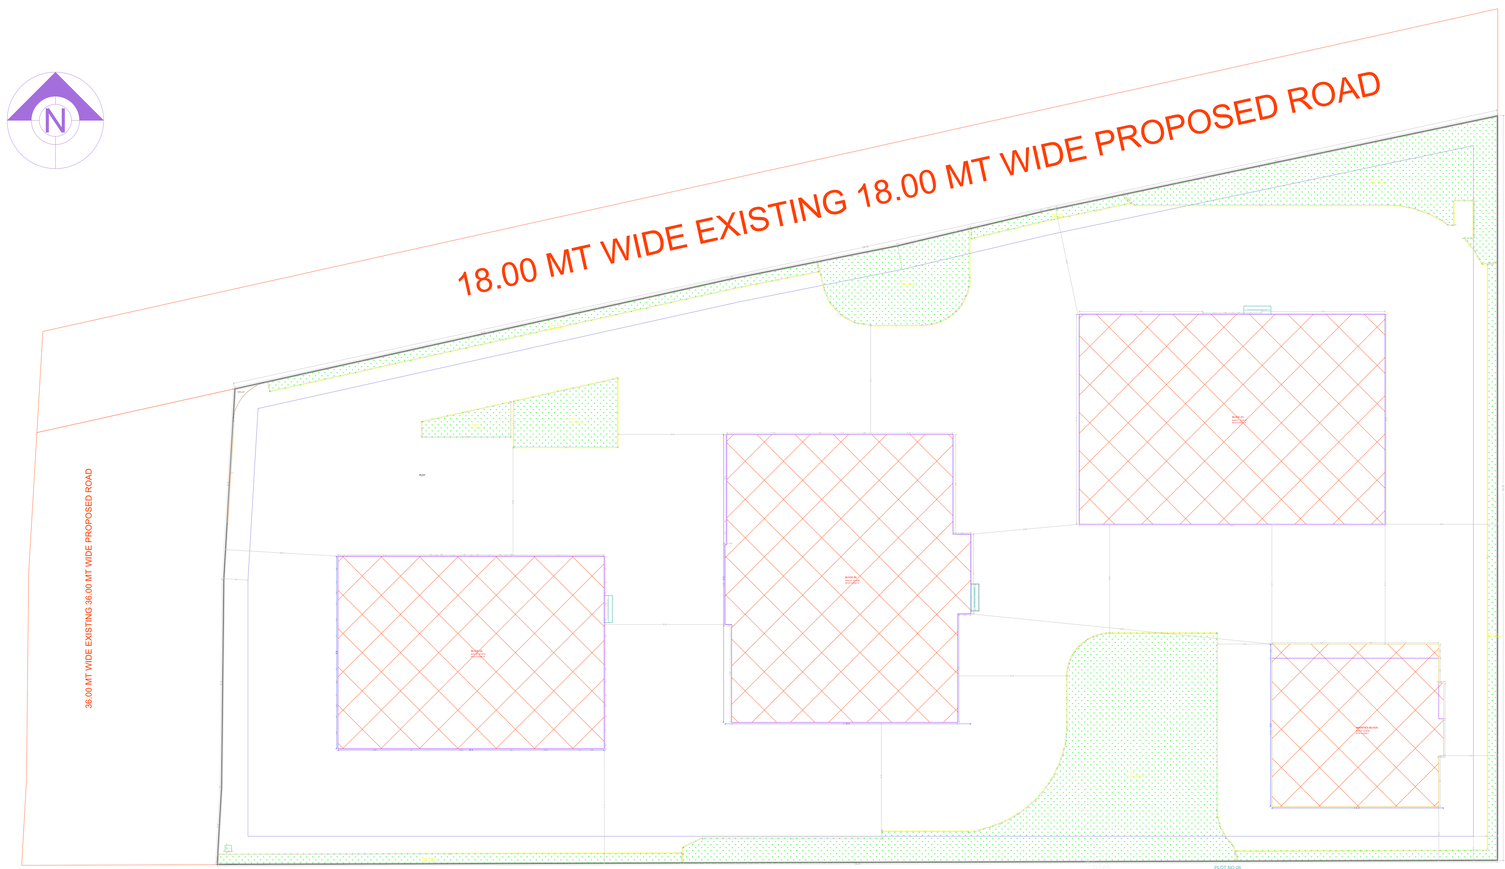

SITE PLAN
(Scale - 1:200)

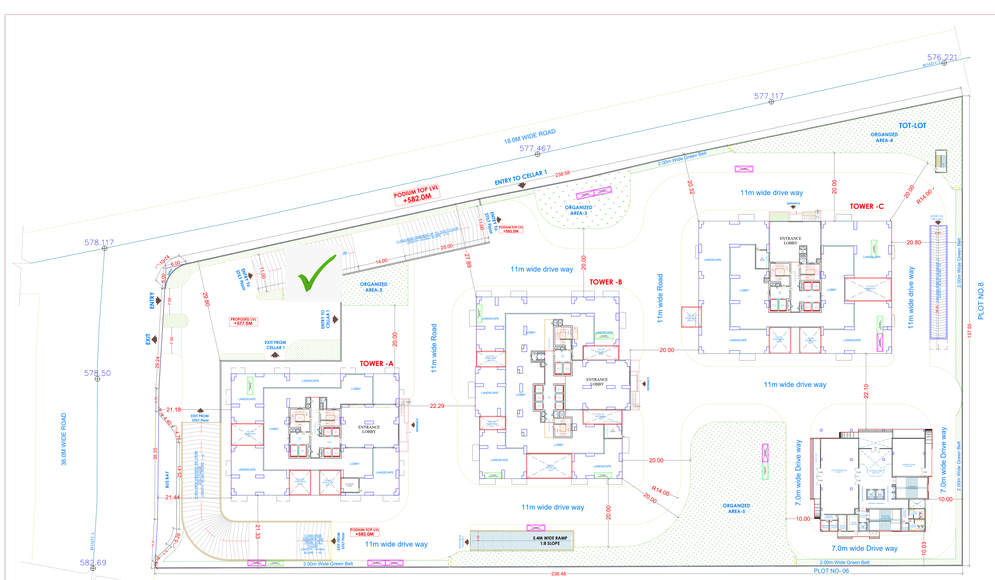

PLAN SHOWING THE PROPOSED RESIDENTIAL APARTMENTS ON PLOT NO 7 IN NEOPOLIS LAYOUT IN SURVEY NO. 239/P AND 240/P, SITUATED KOKAPET VILLAGE, GANDIPET MANDAL, RANGA REDDY DISTRICT, TELANGANA STATE.
BELONGING TO:
M/S. RAJAPUSHPA PROPERTIES PVT. LTD.
REPRESENTED BY IT'S DIRECTOR
SRI. P. SUJITH REDDY
S/O. P.J.C REDDY.

SPECIFICATIONS:

FOUNDATION	C.R.S. IN C.M.
COLUMNS	R.C.C. 1:2:4
SUPER STRUCTURE	R.C.C
SLAB, BEAMS, CHAJJAS	R.C.C. 1:2:4
DOORS,WINDOWS, VENTILATORS	UPVC
FLOORING	VERTIFIED TILES
PLASTERING	IN C.M

OPENINGS:

DOORS	WINDOWS	VENTILATORS
MD : 1.10 x 2.10	WD : 0.75 x 1.20	V : 0.60 x 0.30
D1 : 1.00 x 2.10	WA : 1.20 x 1.20	DV : 0.90 x 1.20
D2 : 0.85 x 2.10	WB : 1.50 x 1.20	
D3 : 0.75 x 2.10	WC : 1.80 x 1.20	
D4 : 0.75 x 2.10	WD : 0.75 x 1.20	
TD : 0.75 x 2.10	KWA : 1.20 x 0.90	
SDR : 1.80 x 2.10	KWB : 1.60 x 0.90	
SD : 1.50 x 2.10		
FRD : 1.20 x 2.10		

NOTE : ALL DIMENSIONS ARE IN MILLIMETERS

REFERENCE:
PROPOSED
EXISTING
TO BE DISMANTLED

NORTH: N W E S

SCALE : 1:200

Owner's / Builder's Signature

Fire Consultant's Signature

Structural Engineer's Signature

Architect's Signature

Sheet Title : SANCTION DRAWING

STILT FLOOR PLAN

Sheet No : 2 OF 24

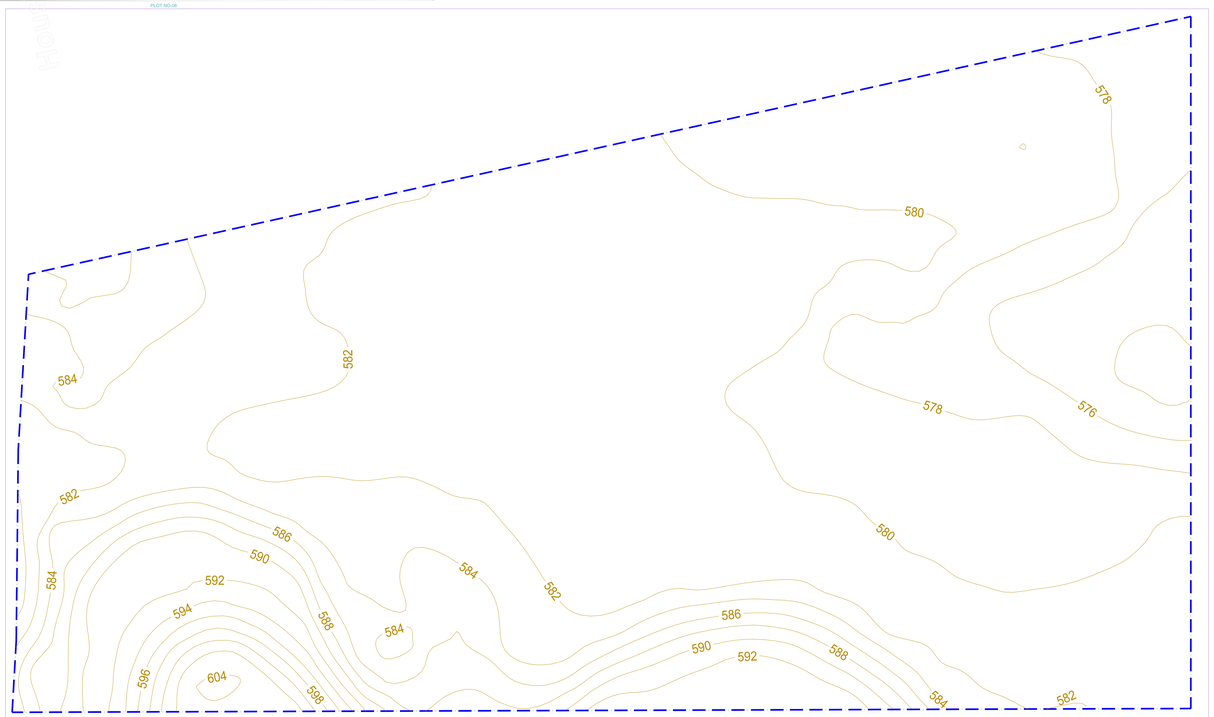






Mortgage Area Details

Type of Mortgage	Building Name	Floor Name	Proposed Carpet Area Name	Mortgage Area(Sq.mt.) Required	Mortgage Area(Sq.mt.) Proposed
Built Up Area to Mortgage	BLOCK (A),BLOCK (C),BLOCK (B)	TYPICAL - 01,TYPICAL-02,FOUR PLAN,TYPICAL - 03,TYPICAL-04,FIVE PLAN,TYPICAL - 05,TYPICAL-06,SIX PLAN,TYPICAL - 07,TYPICAL-08,SEVEN PLAN,TYPICAL - 09,TYPICAL-10,EIGHT PLAN,TYPICAL - 06,TYPICAL-07,FOUR PLAN	STILT-C1-1A 31.