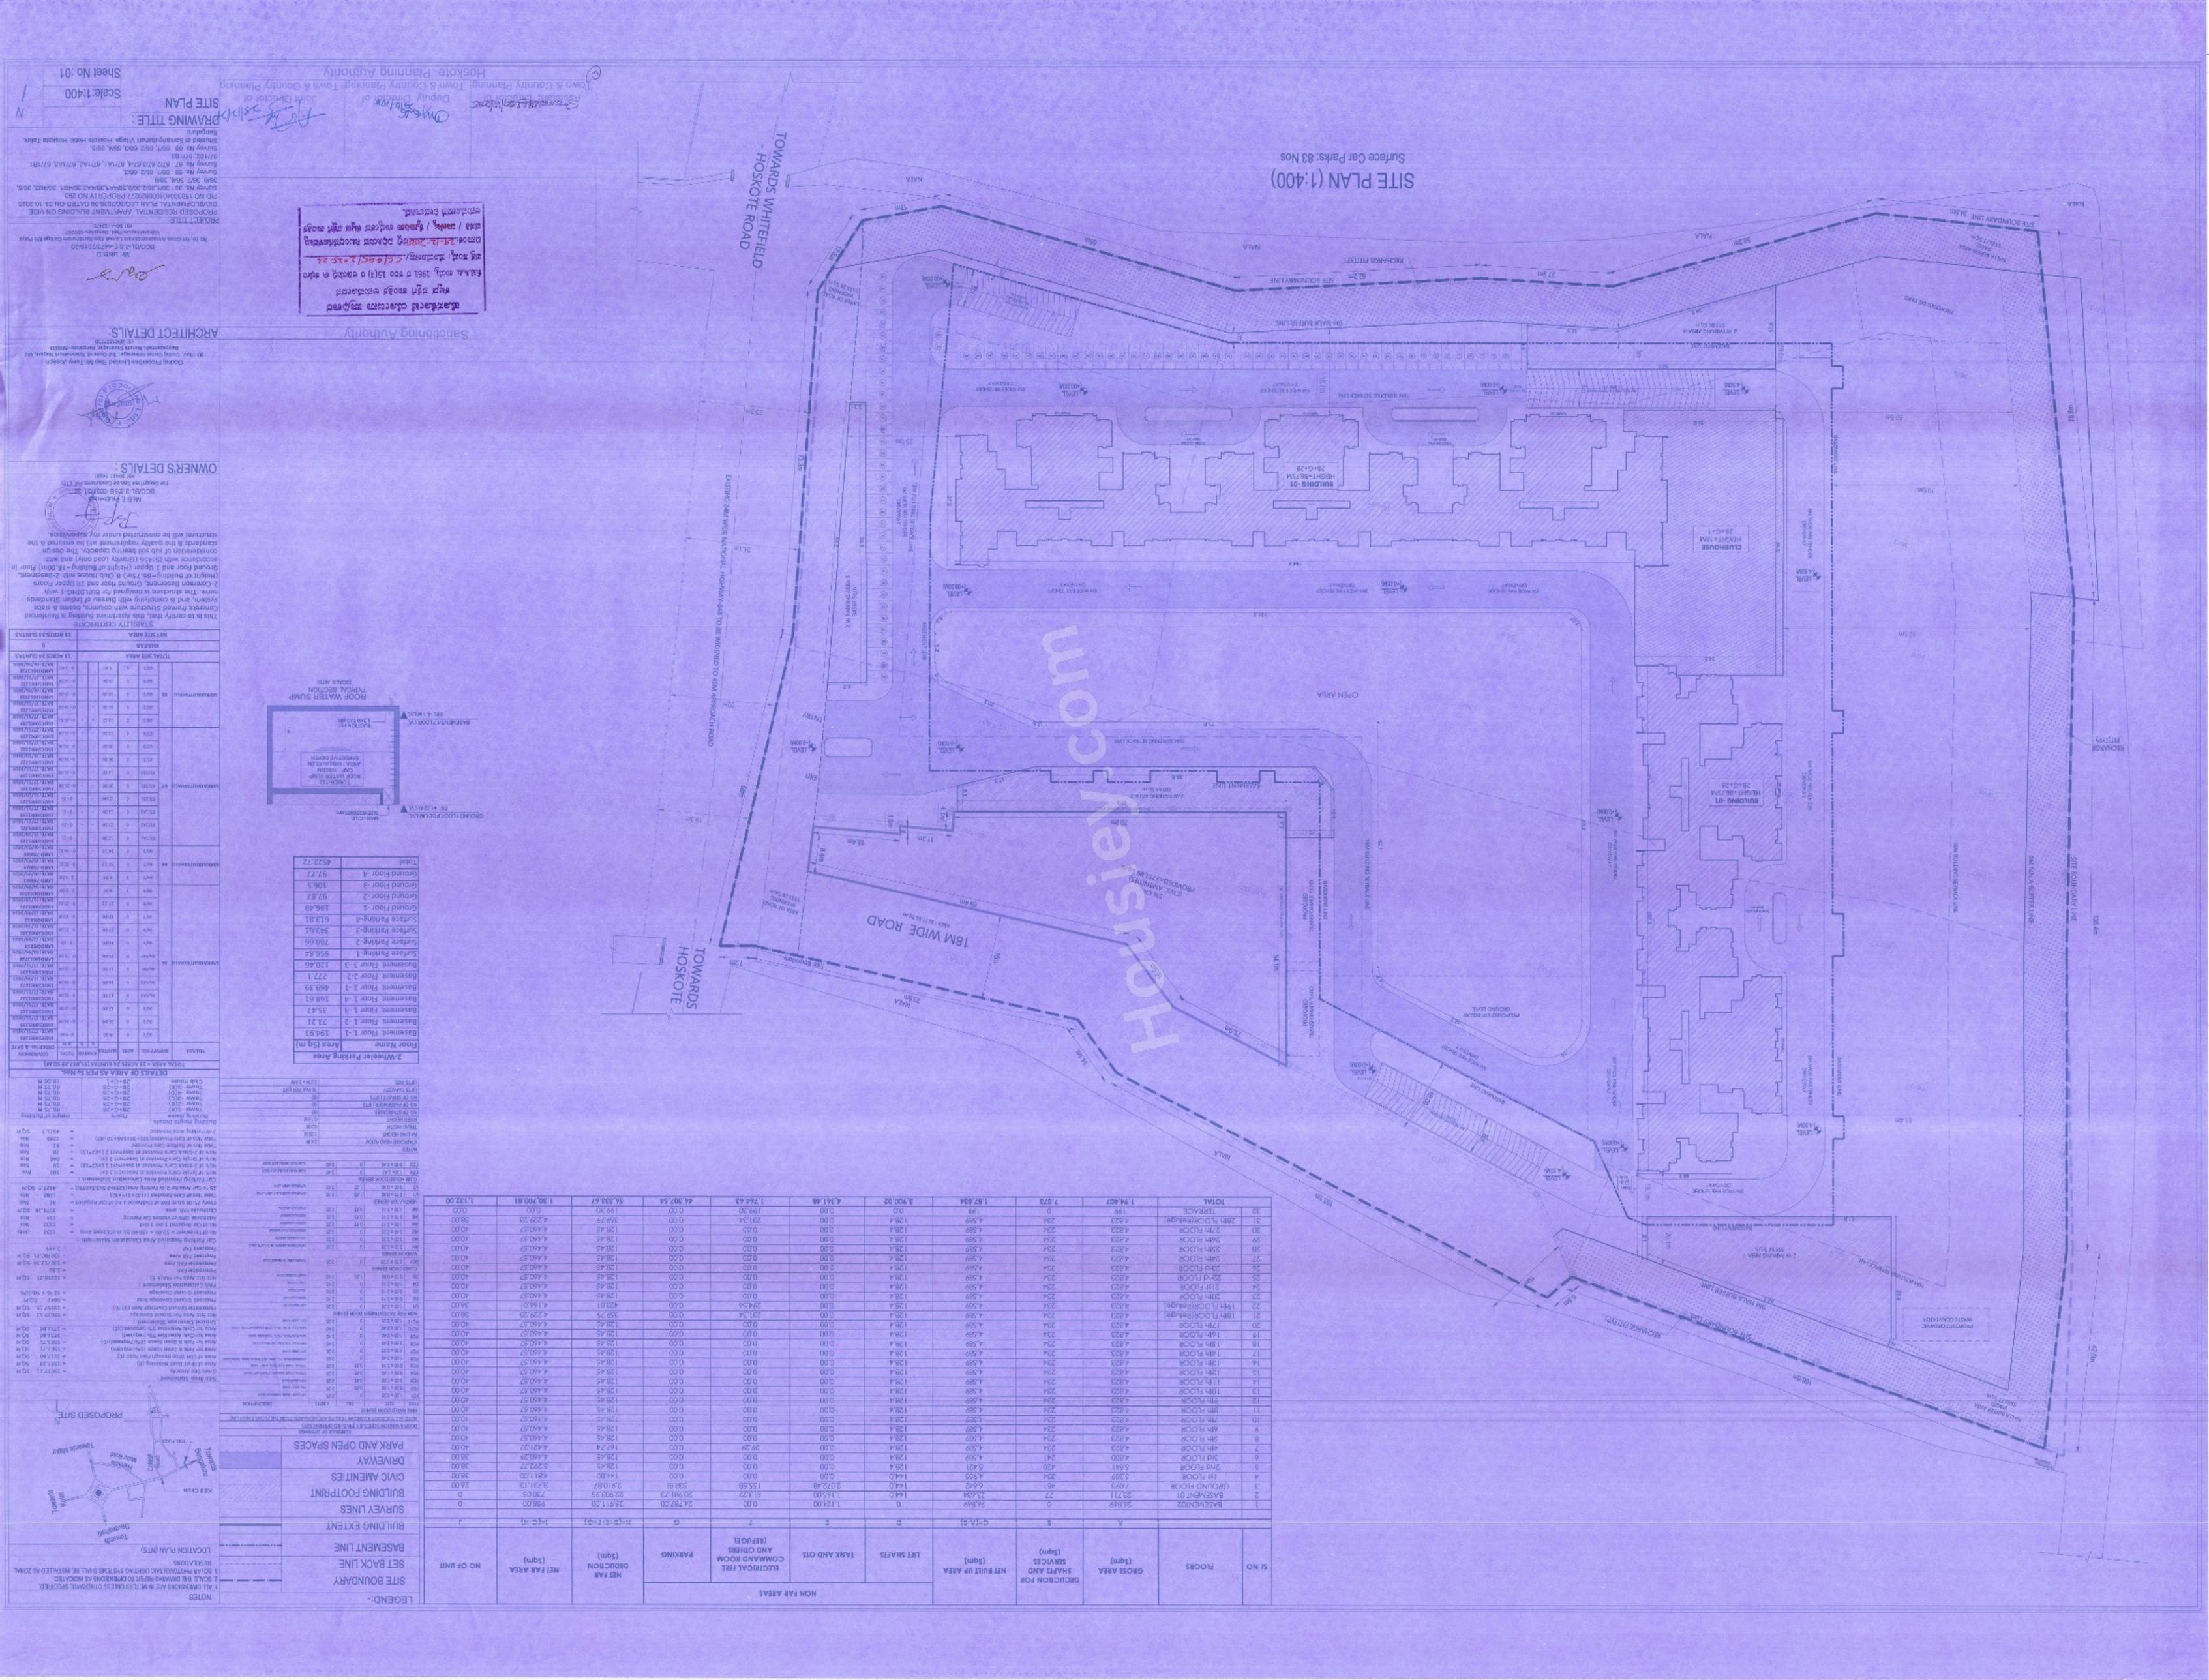
SITE PLAN (1:400)
Surface Car Parks: 83 Nos
TOWARDS WHITEFIELD - HOSKOTE ROAD
TOWARDS HOSKOTE
18M WIDE ROAD
EXISTING 24M WIDE NATIONAL HIGHWAY-44E TO BE WIDENED TO 45M APPROACH ROAD
BUILDING -01
HEIGHT-45.75M
2B+G+28
BUILDING -01
HEIGHT-56.75M
2B+G+28
CLUBHOUSE
HEIGHT-18M
2B+G+1
OPEN AREA
SITE BOUNDARY LINE
NALA BUFFER LINE
NALA
ROOF WATER SUMP
TYPICAL SECTION
SCALE NTS
PROPOSED SITE
Tourists Destination
Tourists Destination
Kadugodi
Whitefield
Hoskote
Kadugodi
Hoskote
Tourists Destination
Tourists Destination
Tourists Destination