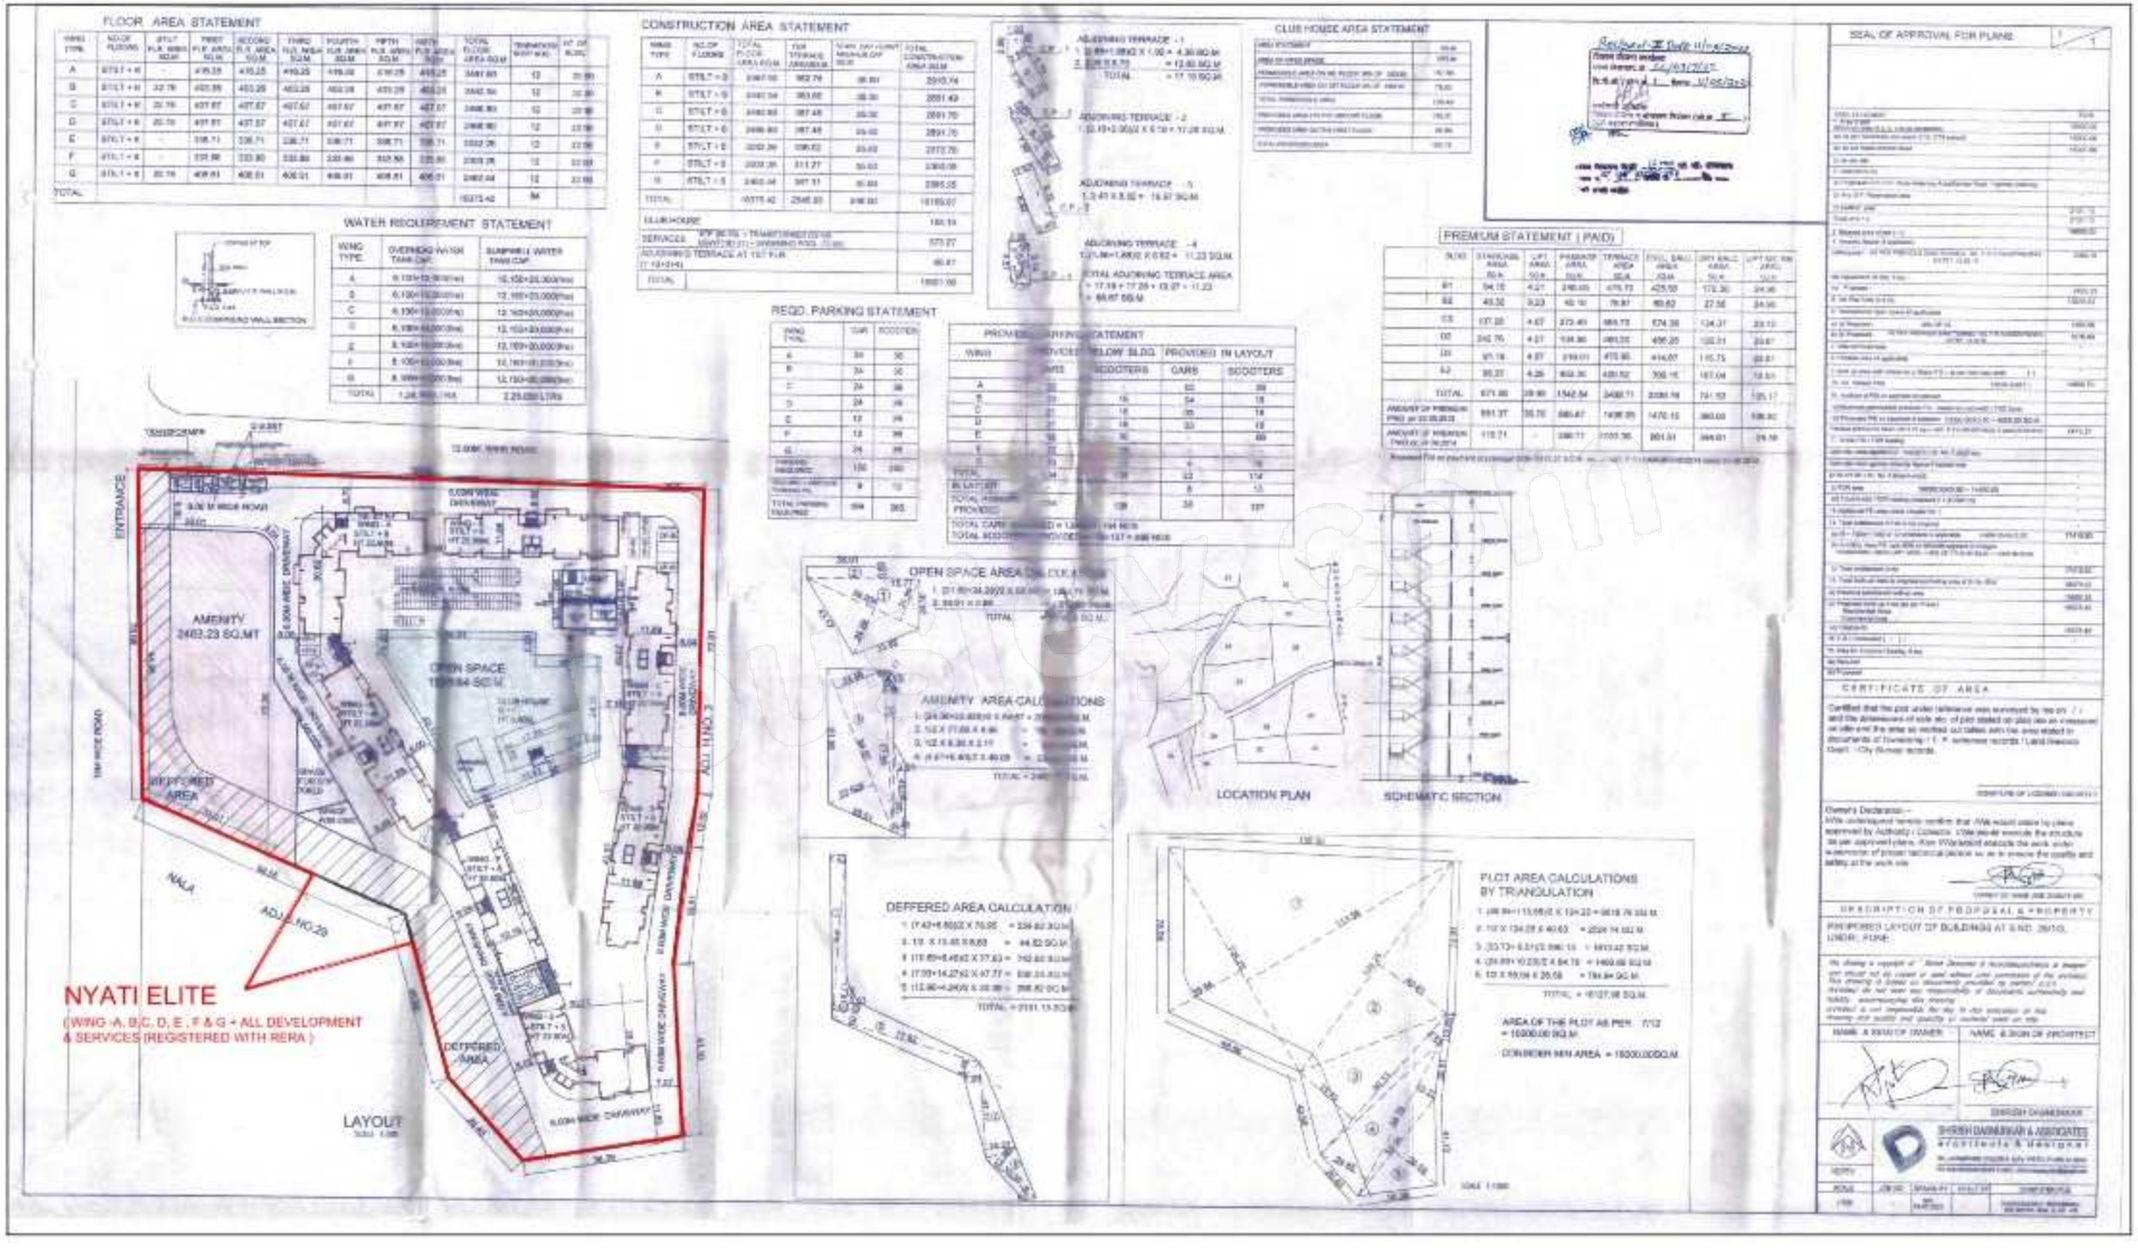DP SANCTION LAYOUT