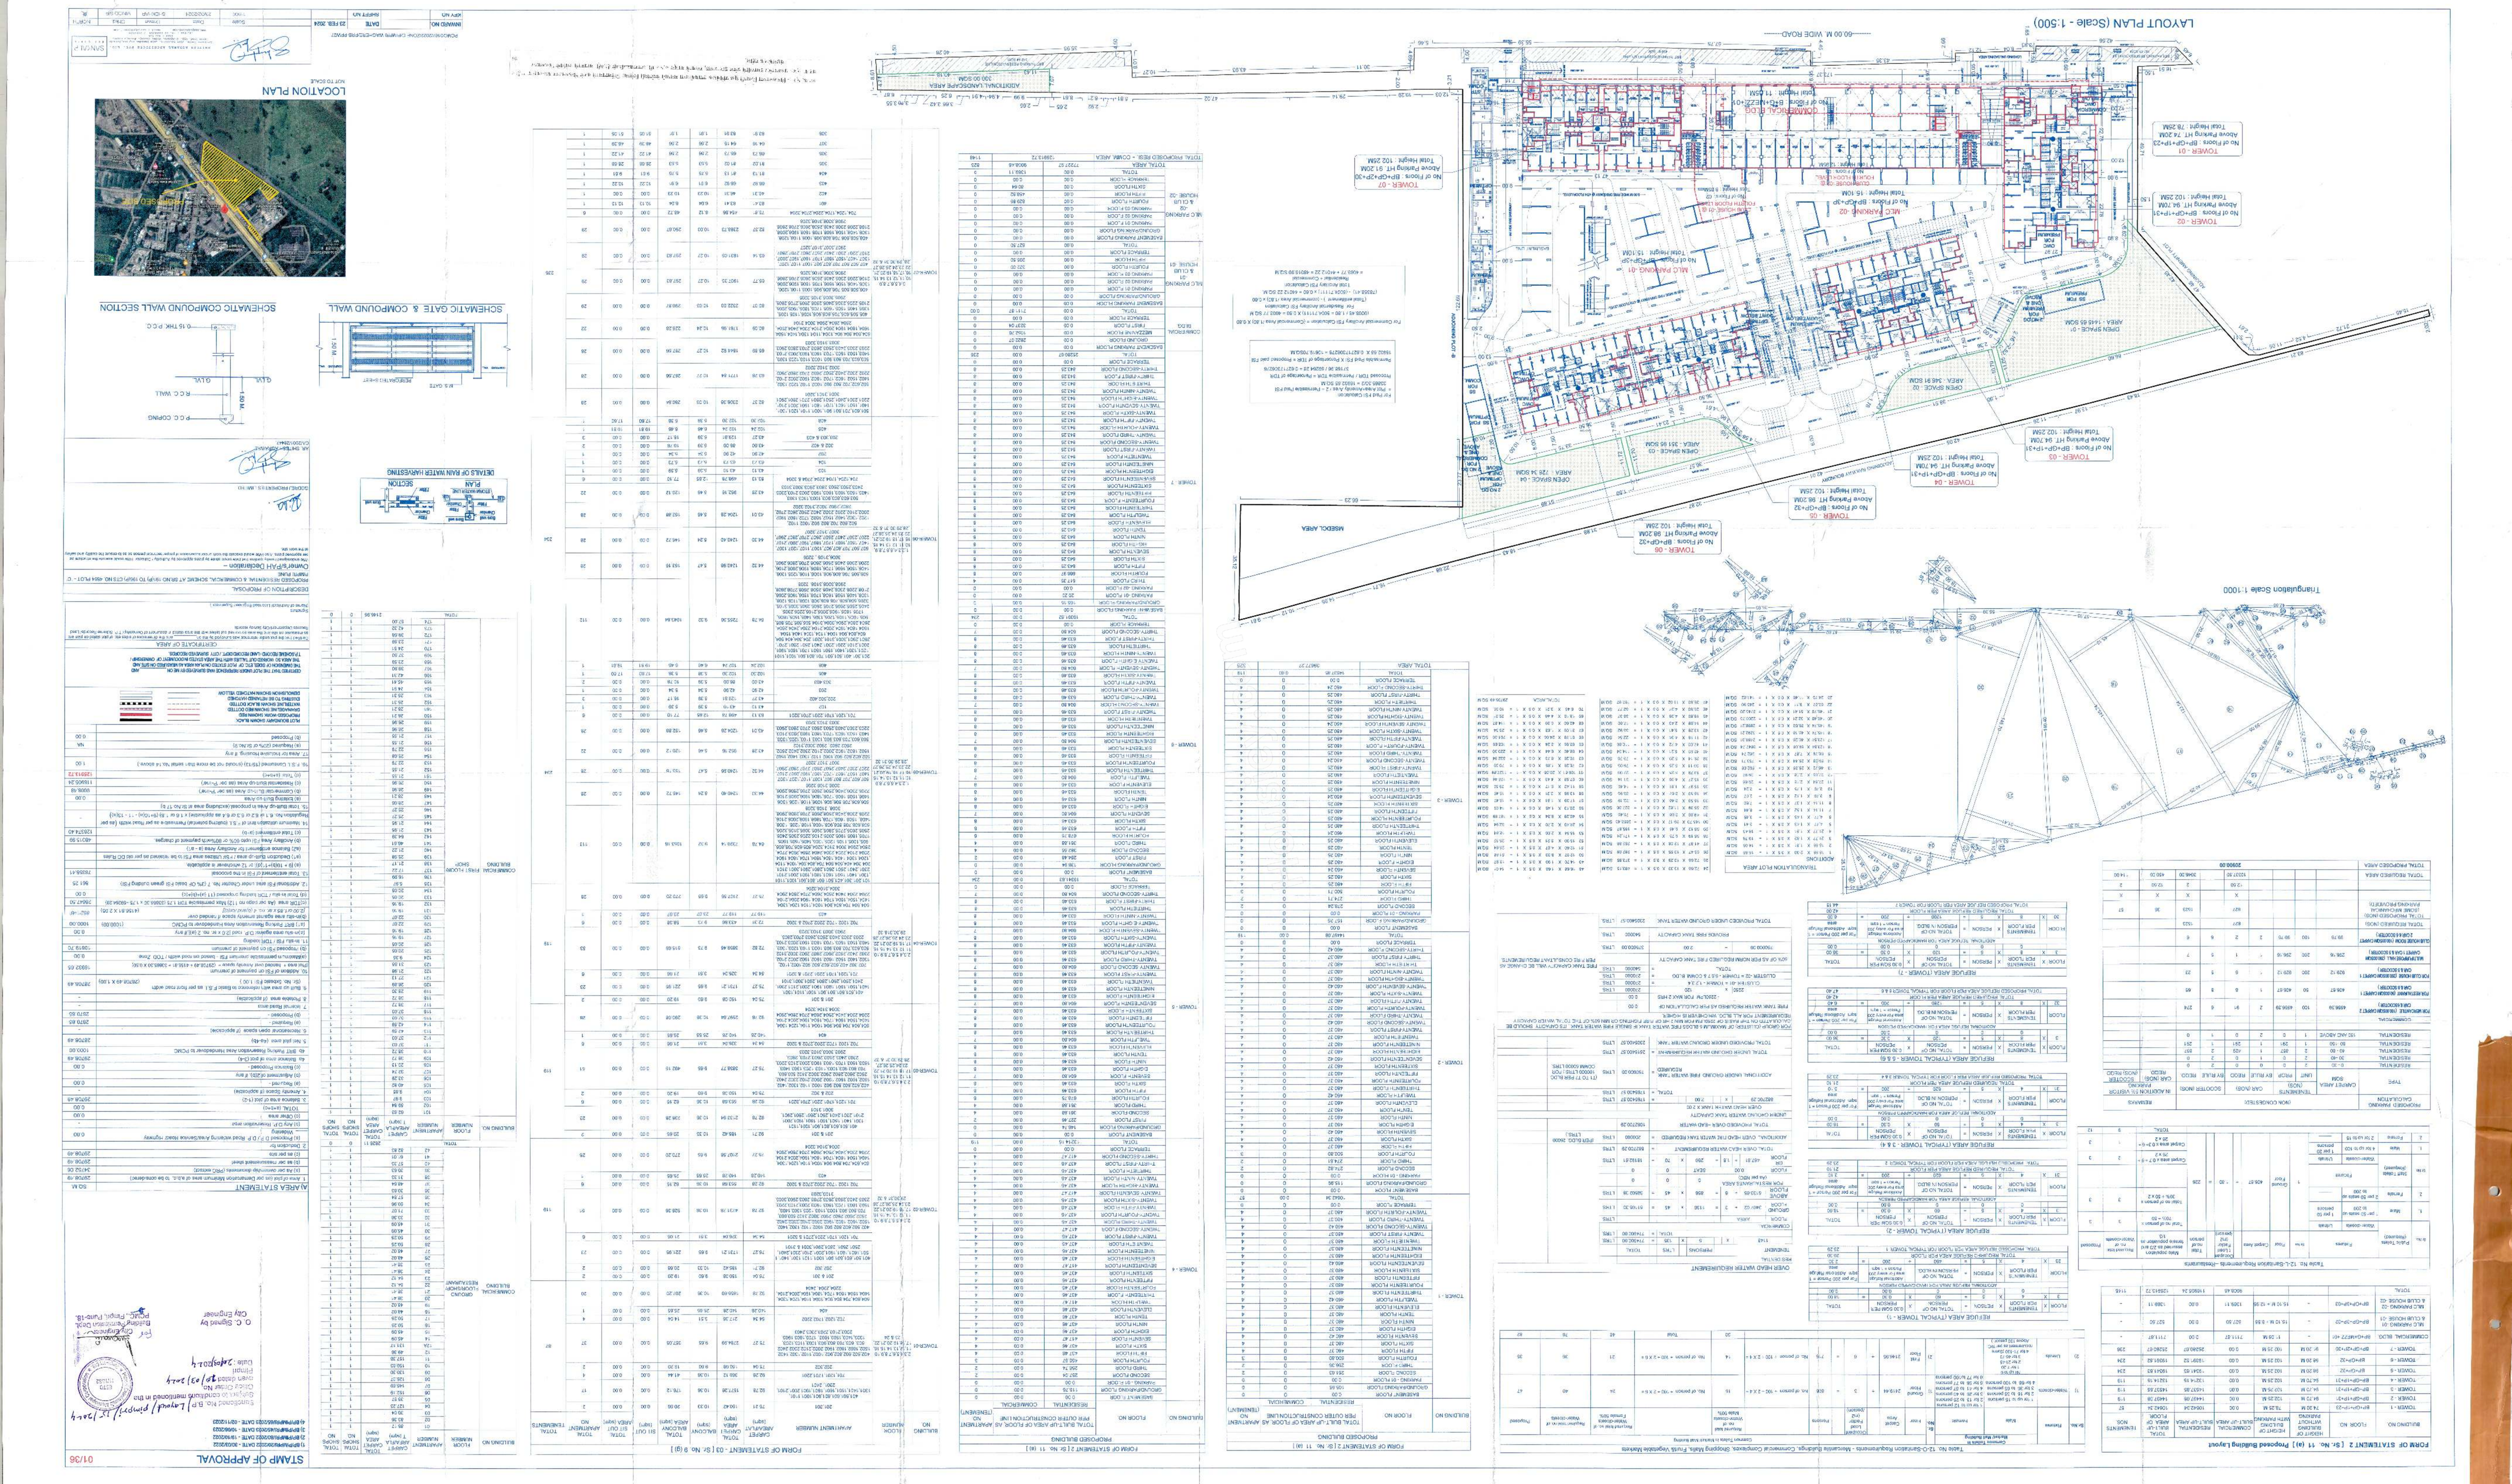
FORM OF STATEMENT 2 [8. No. 11] Proposed Building Layout
FORM OF STATEMENT 1 [8. No. 11]
FORM OF STATEMENT 3 [8. No. 9 (g)]
LAYOUT PLAN (Scale - 1:500)
Triangulation Scale 1:1000
SERVICE AREA TYPICAL TOWER - 1
SERVICE AREA TYPICAL TOWER - 2 & 3
SERVICE AREA TYPICAL TOWER - 4 & 5
SERVICE AREA TYPICAL TOWER - 6 & 7
OVER HEAD WATER REQUIREMENT
TOTAL AREA
TOTAL PROPOSED AREA
TOTAL REQUIRED AREA
TOTAL PROPOSED AREA
STATEMENT OF AREA
SCHEMATIC GATE & COMPOUND WALL
SCHEMATIC COMPOUND WALL SECTION
LOCATION PLAN
DETAILS OF RAIN WATER HARVESTING
STAMP OF APPROVAL
AREAS STATEMENT
DESCRIPTION OF PROPOSAL
Owner/ BPAH Dedication
Name of Plan
Date
Drawn
Checked
Scale
Drawing No
Sheet No
SANJAY P. KOTHARI
ARCHITECT
SHEET NO
DATE
REVISION NO
DRAWING NO
SHEET NO
DATE
SHEET NO
DRAWING NO
REVISION NO
DATE
SHEET NO
DRAWING NO
REVISION NO
DATE
SHEET NO
DRAWING NO
REVISION