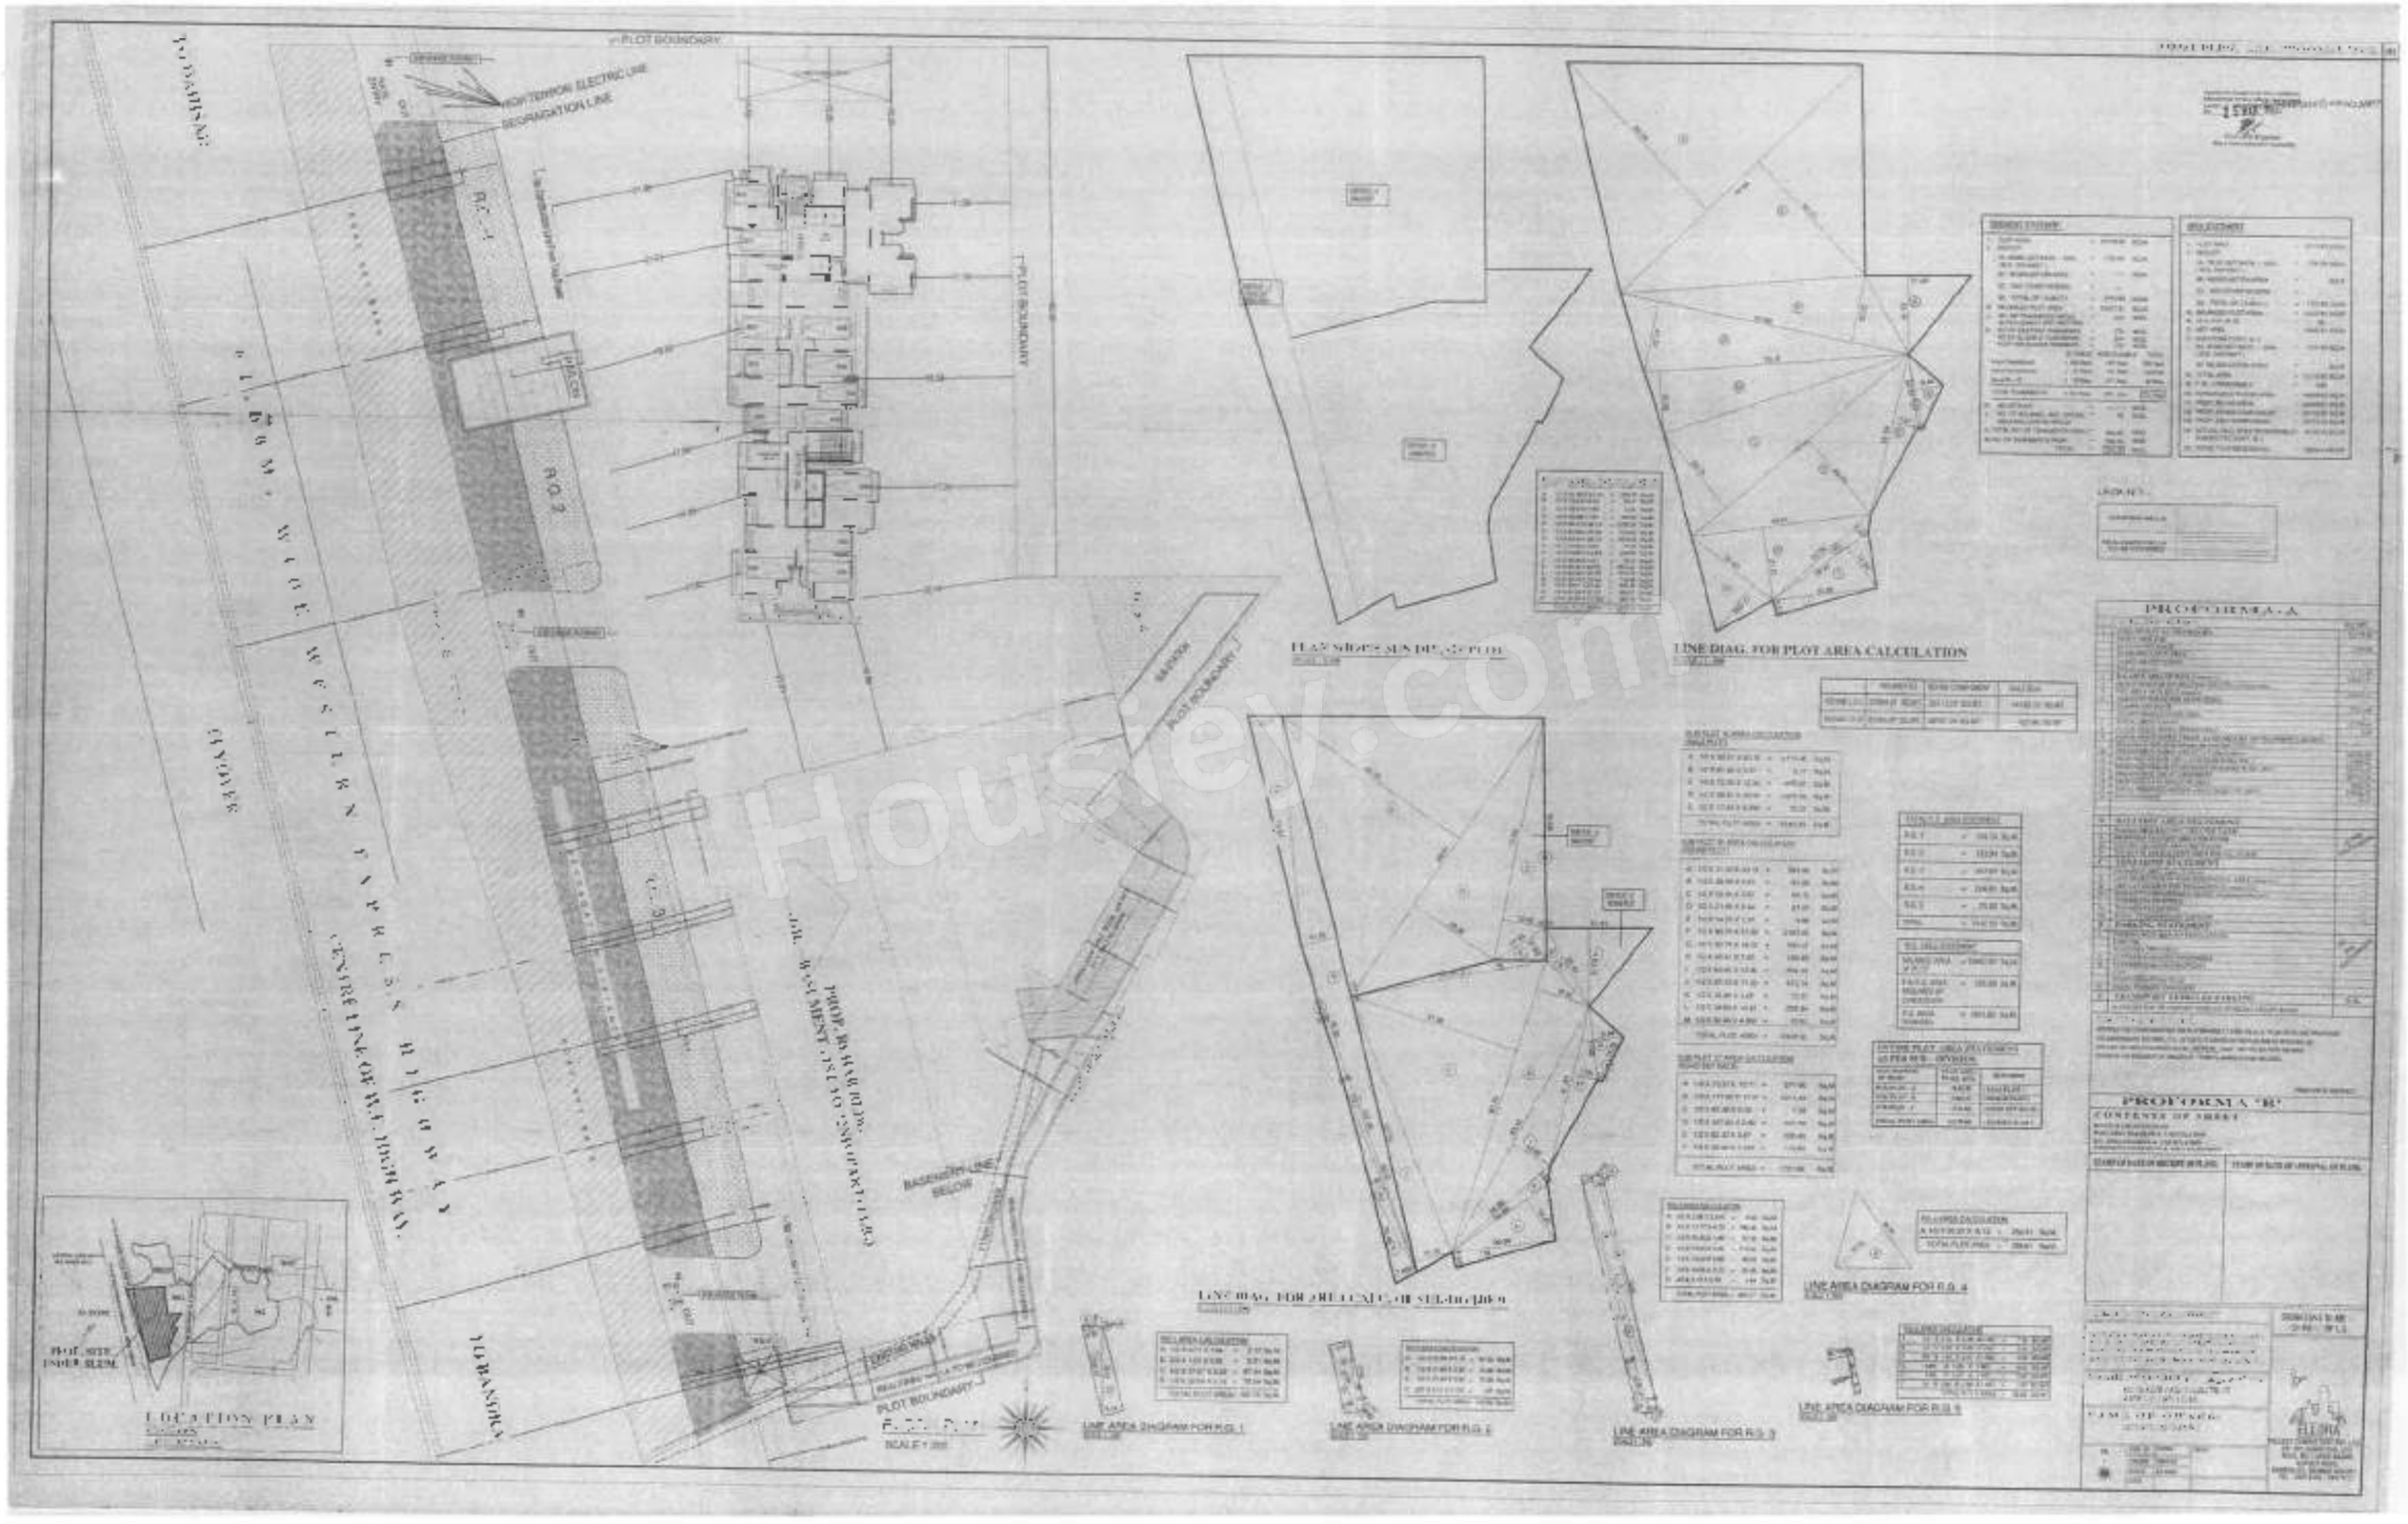
PLOT BOUNDARY
HIGH TENSION ELECTRIC LINE
SEGREGATION LINE
R.O.2
PROP. 30 M WIDE WESTERN EXPRESS HIGHWAY
CENTRE LINE OF THE HIGHWAY
PROP. 30 M WIDE WEST SEST ISLAND EXPRESS WAY
BASEMENT LINE BELOW
PLOT BOUNDARY
SCALE 1:200
LOCATION PLAN
PLOT SITE UNDER SLUM
LINE DIAG. FOR PLOT AREA CALCULATION
LINE AREA DIAGRAM FOR R.G. 1
LINE AREA DIAGRAM FOR R.G. 2
LINE AREA DIAGRAM FOR R.G. 3
LINE AREA DIAGRAM FOR R.G. 4
LINE AREA DIAGRAM FOR R.G. 5
PROFORMA "A"
PROFORMA "B"
CONTENTS OF SHEET
Housiey.com